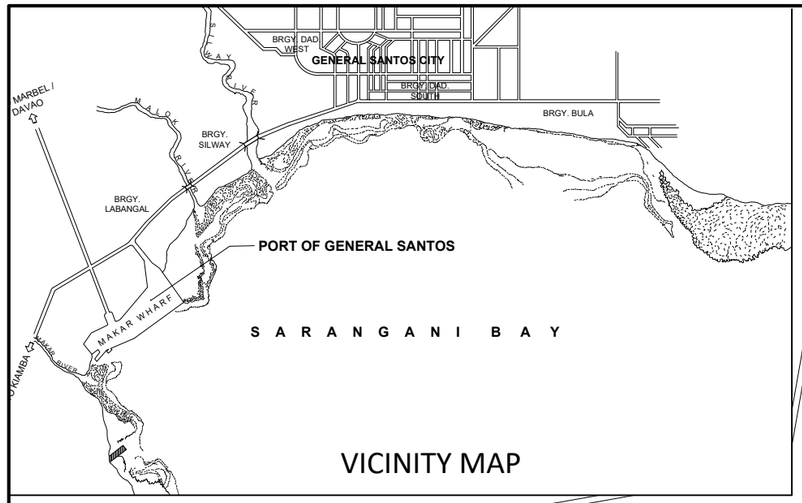


VICINITY MAP


PHILIPPINE PORTS AUTHORITY

PROJECT TITLE	PREPARED BY:	CHECKED BY:	REVIEWED BY:	RECOMMENDING APPROVAL:	APPROVED BY:	SHEET CONTENT:	DATE:
REPAINTING AND MAINTENANCE OF NORTH GATE AND FENCE	Digitally signed by Soriano Joecarlo Ilaga Date: 2025.02.05 12:12:47 +08'00'	Norjan K. Laba 2025.02.05 15:33:42 +08'00'	Digitally signed by Tanco Maria Vivien Mansueto Date: 2025.02.05 16:44:55 +08'00'	Digitally signed by Lee Jameson Lodevice Date: 2025.02.06 10:55:43 +08'00'		1. LOCATION PLAN	
LOCATION	JOECARLO I. SORIANO	NORJAN K. LABA	MARIA VIVIEN M. TANCO	JAMESON L. LEE	ATTY. CESAR M. BATAYA		1/6
PORT OF GENERAL SANTOS, MAKAR WHARF, GENERAL SANTOS CITY	ENGINEERING ASSISTANT A	SUPERVISING ENGINEER A	PRINCIPAL ENGINEER A	ESD MANAGER	PORT MANAGER		


e:\libraries\ppa projects\8 2025\projects\working folder file\01 cy 2024\01 projects cy 2025\1 gac projects 2025\1 mn 2025\6 repainting of, water proofing and maintenance of north gate\dwg\maintenance of north gate - rev 0 02\25.dwg

NOTE:

1. USE 1 COAT ACRYLIC WATER–BASED CONCRETE PRIMER (BOTTOM SLAB AND BEAMS), 2 COATS ACRYLIC–WATER BASED ODORLESS, LOW–VOC ,LEAD FREE (GUARDHOUSE AND SCALEHOUSE INTERIOR) AND 2 COATS ACRYLIC WATER–BASED ELASTOMERIC PAINT (EXTERIOR, BOTTOM SLAB, CONCRETE COLUMN AND ETC), COLOR SUBJECT FOR PPA's APPROVAL TO ALL CONCRETE STRUCTURES.
2. REMOVED ALL EXISTING CEILING SUPPORT AND PVC SOFFIT, INCLUDING TOP OFFICE CEILING OF SCALE HOUSE.
3. ALL EXISTING WIRINGS TO BE PLACED IN 1/2"ø PVC CONDUIT WITH PVC CLAMP FIXED IN CONCRETE BEAM (SIDE) STRUCTURE.
4. USE WATER–BASED ACRYLIC METAL PRIMER ONE COAT AND WATER–BASED ACRYLIC EPOXY PAINT TWO COATS TO ALL STEEL STRUCTURES INCLUDING SURFACE PREPARATION PRIOR TO REPAINTING/PAINTING (CLADDING).

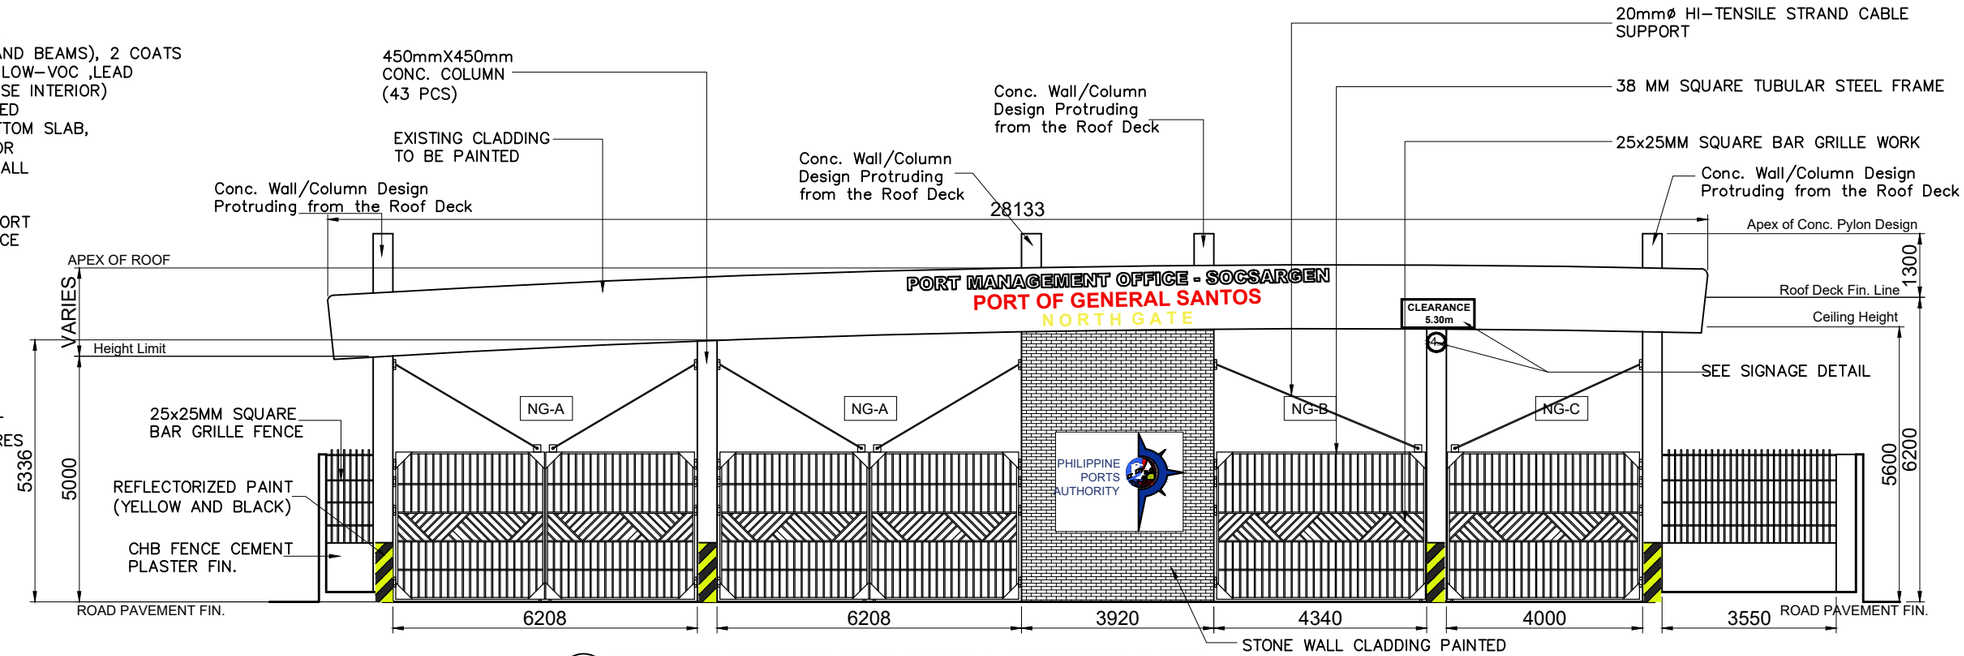


FRONT ELEVATION (REPAINTING OF NORTH GATE)
SCALE 1:125

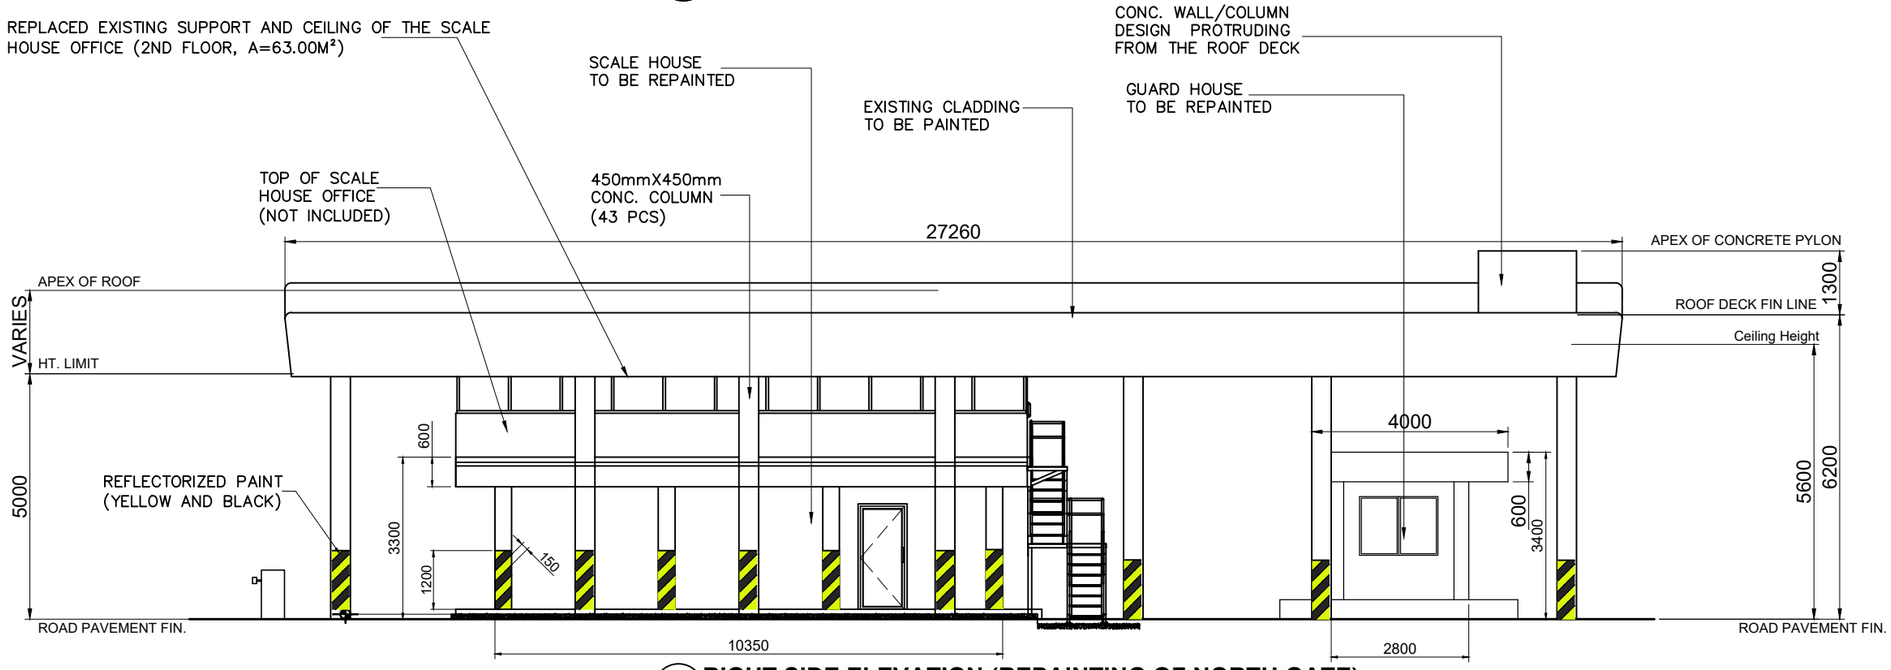


RIGHT SIDE ELEVATION (REPAINTING OF NORTH GATE)
SCALE 1:125

PHILIPPINE PORTS AUTHORITY	PROJECT TITLE: REPAINTING AND MAINTENANCE OF NORTH GATE AND FENCE LOCATION: PORT OF GENERAL SANTOS, MAKAR WHARF, GENERAL SANTOS CITY	PREPARED BY: Digitally signed by Soriano Joecarlo Ilaga Date: 2025.02.05 12:13:25 +08'00' JOECARLO I. SORIANO ENGINEERING ASSISTANT A	CHECKED BY: Norjan K. Laba 2025.02.05 15:34:15 +08'00' NORJAN K. LABA SUPERVISING ENGINEER A	REVIEWED BY: Digitally signed by Tanco Maria Vivien Mansueto Date: 2025.02.05 16:45:15 +08'00' MARIA VIVIEN M. TANCO PRINCIPAL ENGINEER A	RECOMMENDING APPROVAL: Digitally signed by Lee Jameson Lodevice Date: 2025.02.06 10:55:57 +08'00' JAMESON L. LEE ESD MANAGER	APPROVED BY: ATTY. CESAR M. DATAYA PORT MANAGER	SHEET CONTENT: 1. NORTH GATE ELEVATION (REPAINTING)	DATE: **2/6**

c:\file\cadd\ppa projects\8 2025 projects\working folder file\01 cy 2024\01 projects cy 2025\1 gsc projects 2025\1 rm 25256 repainting of, water proofing and maintenance of north gate\dwg\maintenance of north gate - rev 01 25256.dwg

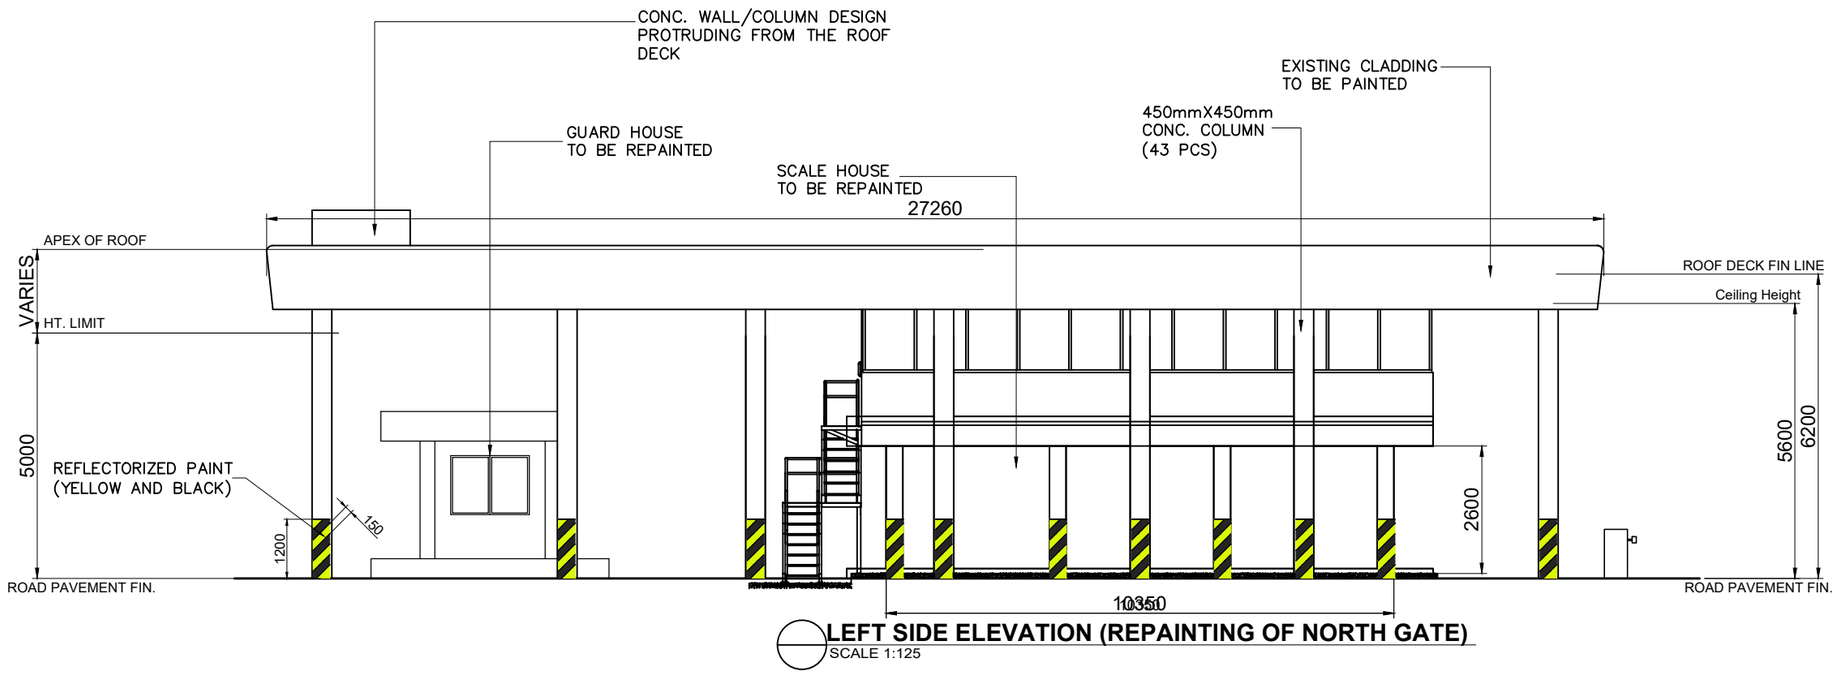


LEFT SIDE ELEVATION (REPAINTING OF NORTH GATE)
SCALE 1:125

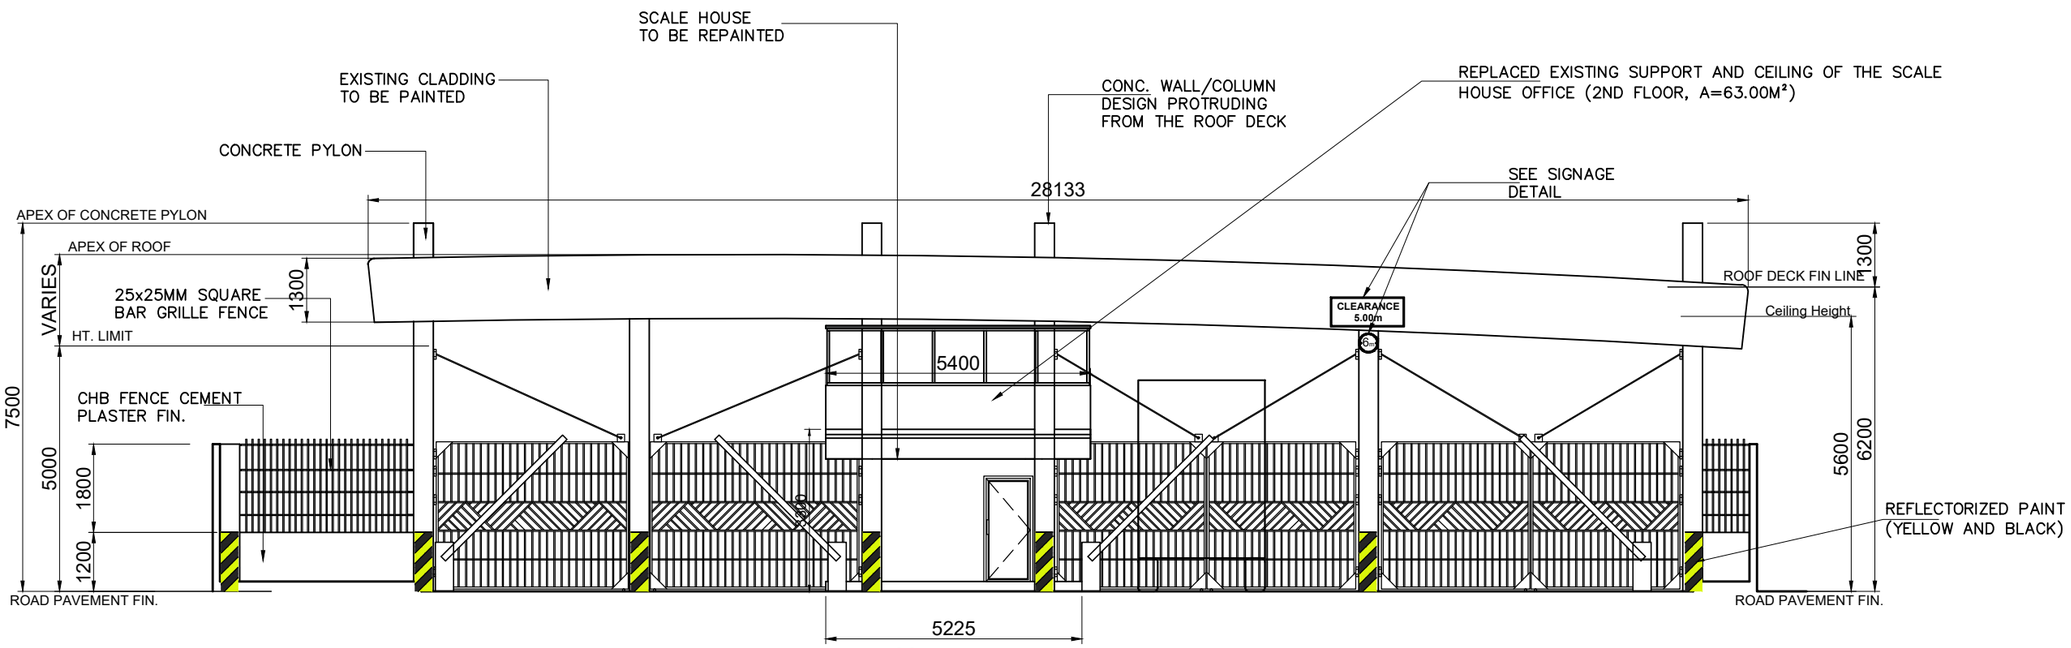


REAR ELEVATION (REPAINTING OF NORTH GATE)
SCALE 1:125

PHILIPPINE PORTS AUTHORITY	PROJECT TITLE: REPAINTING AND MAINTENANCE OF NORTH GATE AND FENCE LOCATION: PORT OF GENERAL SANTOS, MAKAR WHARF, GENERAL SANTOS CITY	PREPARED BY: Digitally signed by Soriano Joecarlo Ilaga Date: 2025.02.05 12:13:54 +08'00' JOECARLO I. SORIANO ENGINEERING ASSISTANT A	CHECKED BY: Norjan K. Laba 2025.02.05 15:34:49 +08'00' NORJAN K. LABA SUPERVISING ENGINEER A	REVIEWED BY: Digitally signed by Tanco Maria Vivien Mansueto Date: 2025.02.05 16:45:31 +08'00' MARIA VIVIEN M. TANCO PRINCIPAL ENGINEER A	RECOMMENDING APPROVAL: Digitally signed by Lee Jameson Lodevice Date: 2025.02.06 10:55:28 +08'00' JAMESON L. LEE ESD MANAGER	APPROVED BY: ATTY. CESAR M. DATAYA PORT MANAGER	SHEET CONTENT: 1. NORTH GATE ELEVATION (REPAINTING)	DATE: **3/6**

e:\files\cad\ppa projects\ 2021 projects\working folder list\01 oy 2024\01 projects oy 2025\1 gsu projects 2025\1 rmi 2025\6 repainting of, water proofing and maintenance of north gate\dwg\maintenance of north gate - rev 01\2825.dwg

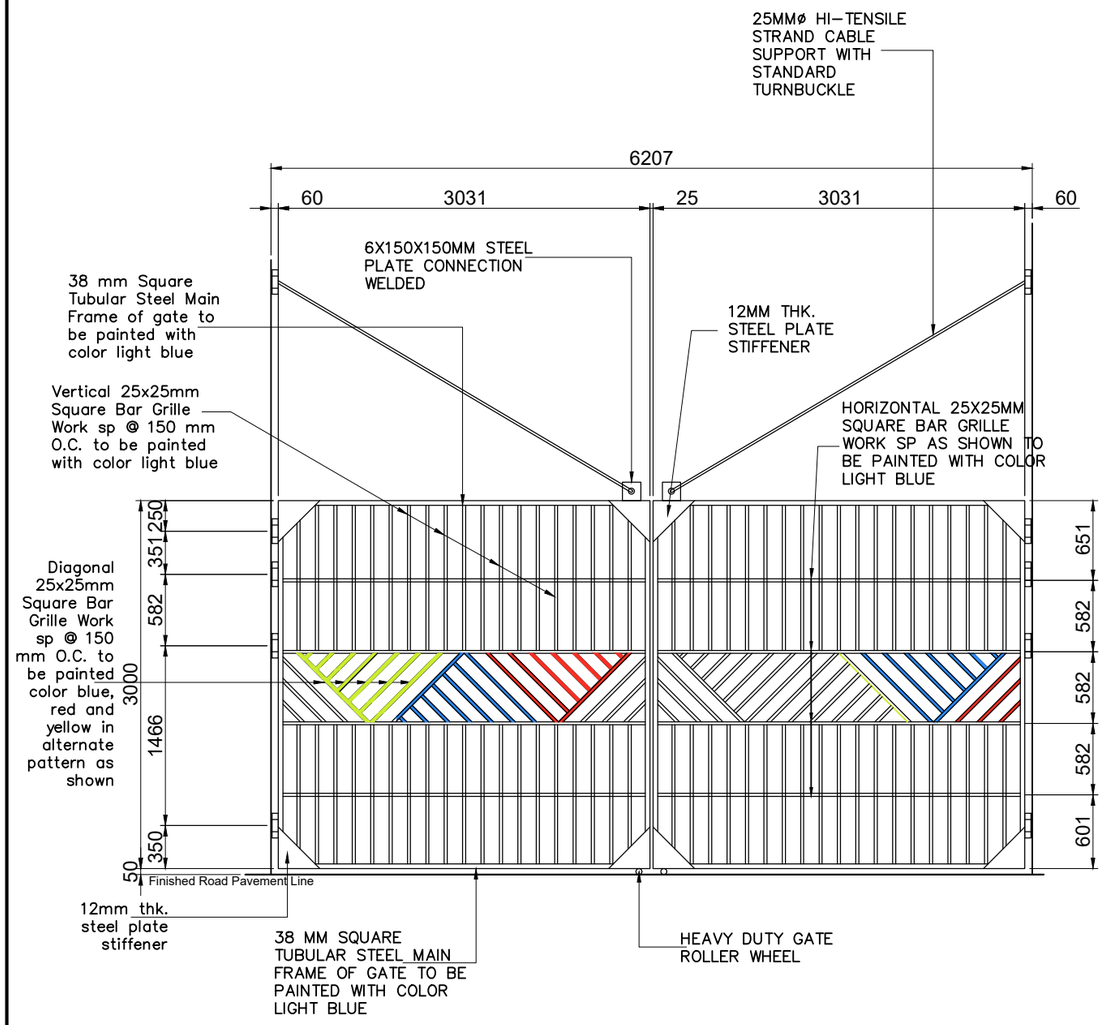

VEHICLE GATE A (NG-A) - 2 units
SCALE 1:50

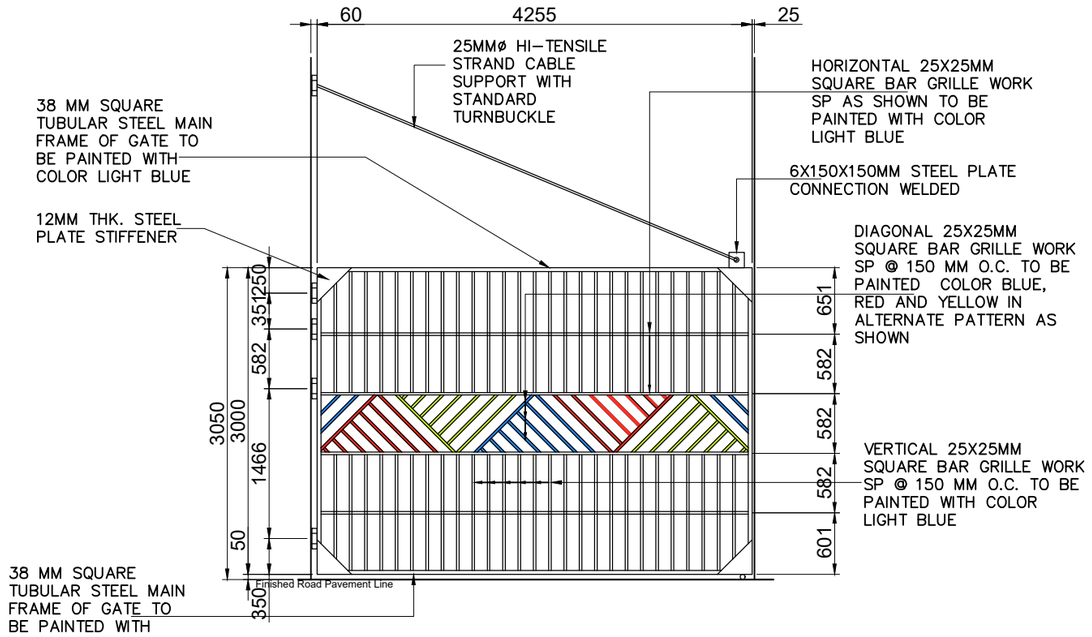


VEHICLE GATE A (NG-B) - 1 unit
SCALE 1:60


VEHICLE GATE A (NG-C) - 1 unit
SCALE 1:60

PHILIPPINE PORTS AUTHORITY	PROJECT TITLE: REPAINTING AND MAINTENANCE OF NORTH GATE AND FENCE LOCATION: PORT OF GENERAL SANTOS, MAKAR WHARF, GENERAL SANTOS CITY	PREPARED BY: Digitally signed by Soriano Joecarlo Ilaga Date: 2025.02.05 12:14:29 +08'00' JOECARLO I. SORIANO ENGINEERING ASSISTANT A	CHECKED BY: Norjan K. Laba 2025.02.05 15:35:20 +08'00' NORJAN K. LABA SUPERVISING ENGINEER A	REVIEWED BY: Digitally signed by Tanco Maria Vivien Mansueto Date: 2025.02.05 16:45:51 +08'00' MARIA VIVIEN M. TANCO PRINCIPAL ENGINEER A	RECOMMENDING APPROVAL: Digitally signed by Lee Jameson Lodevice Date: 2025.02.06 10:56:09 +08'00' JAMESON L. LEE ESD MANAGER	APPROVED BY: ATTY. CESAR M. DATAYA PORT MANAGER	SHEET CONTENT: 1. VEHICLE GATE DETAIL (REPAINITNG)	DATE: 4/6


c:\file\cadd\ppa projects\8 2021 projects\working folder ian\01 oy 2024\01 projects oy 2025\1 gsc projects 2025\1 rm 2025\6 repainting prt, water proofing and maintenance of north gate\dwg\maintenance of north gate - rev 01 2025.dwg

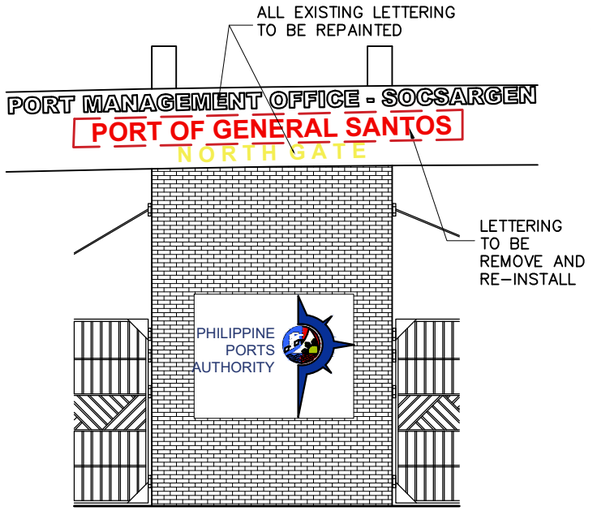

EXISTING NORTH GATE LETTERING
SCALE 1:100

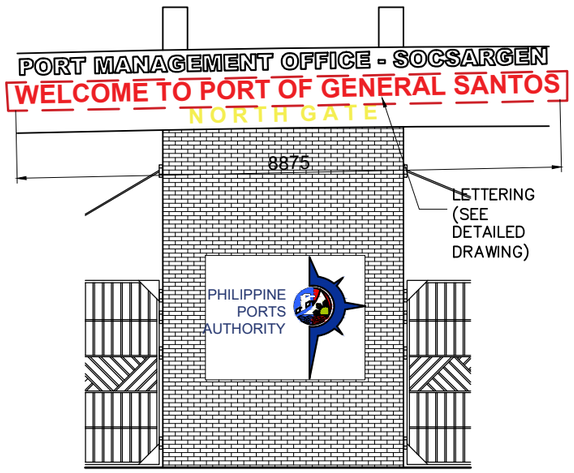

MODIFIED NORTH GATE LETTERING
SCALE 1:100

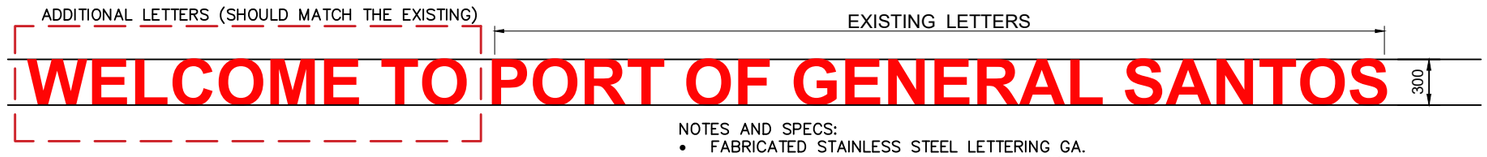



NOTES AND SPECS:
- FABRICATED STAINLESS STEEL LETTERING GA. 18 ON THE FACE AND GA. 21 ON THE SIDE.
- INSTALLATION ANGLED AT 1.20 °
- TO BE PAINTED.
- LED LIGHT BACK LIGHTING.
- REPLACE ALL EXISTING LED LIGHT BACK LIGHTING


LETTERING MODIFICATION DETAIL
SCALE 1:40


NOTE:

1. USE REFLECTORIZED PAINT (2 COATS)

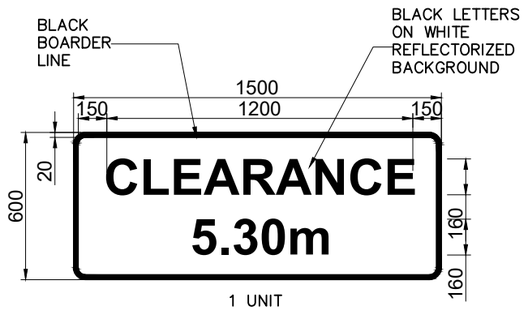

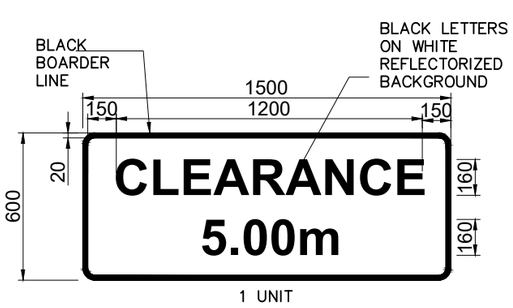

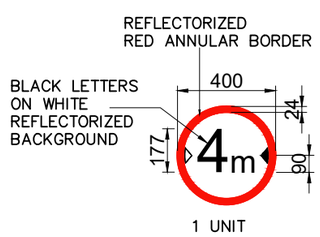


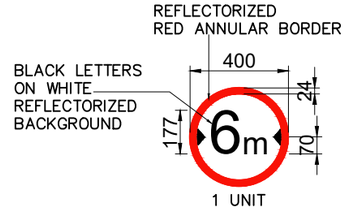


SIGNAGE DETAIL
SCALE 1:25

PHILIPPINE PORTS AUTHORITY	PROJECT TITLE: REPAINTING AND MAINTENANCE OF NORTH GATE AND FENCE LOCATION: PORT OF GENERAL SANTOS, MAKAR WHARF, GENERAL SANTOS CITY	PREPARED BY: Digitally signed by Soriano Joecarlo Ilaga Date: 2025.02.05 12:14:59 +08'00' JOECARLO I. SORIANO ENGINEERING ASSISTANT A	CHECKED BY: Norjan K. Laba 2025.02.05 15:35:47 +08'00' NORJAN K. LABA SUPERVISING ENGINEER A	REVIEWED BY: Digitally signed by Tanco Maria Vivien Mansueto Date: 2025.02.05 16:46:08 +08'00' MARIA VIVIEN M. TANCO PRINCIPAL ENGINEER A	RECOMMENDING APPROVAL: Digitally signed by Lee Jameson Lodevice Date: 2025.02.06 10:56:25 +08'00' JAMESON L. LEE ESD MANAGER	APPROVED BY: ATTY. CESAR M. DATAYA PORT MANAGER	SHEET CONTENT: 1. GATE LETTERING DETAIL 2. SIGNAGE DETAIL 3. CREW LANE REPAINTING DETAIL	DATE: 5/6


e:\files\cadd\gpa projects\ 2021 projects\working folder list\01 cy 2024\01 projects cy 2025\1 gpc projects 2025\1 rm 2025\6 repainting of, welter proofing and maintenance of north gate\dwg\maintenance of north gate - rev 012825.dwg

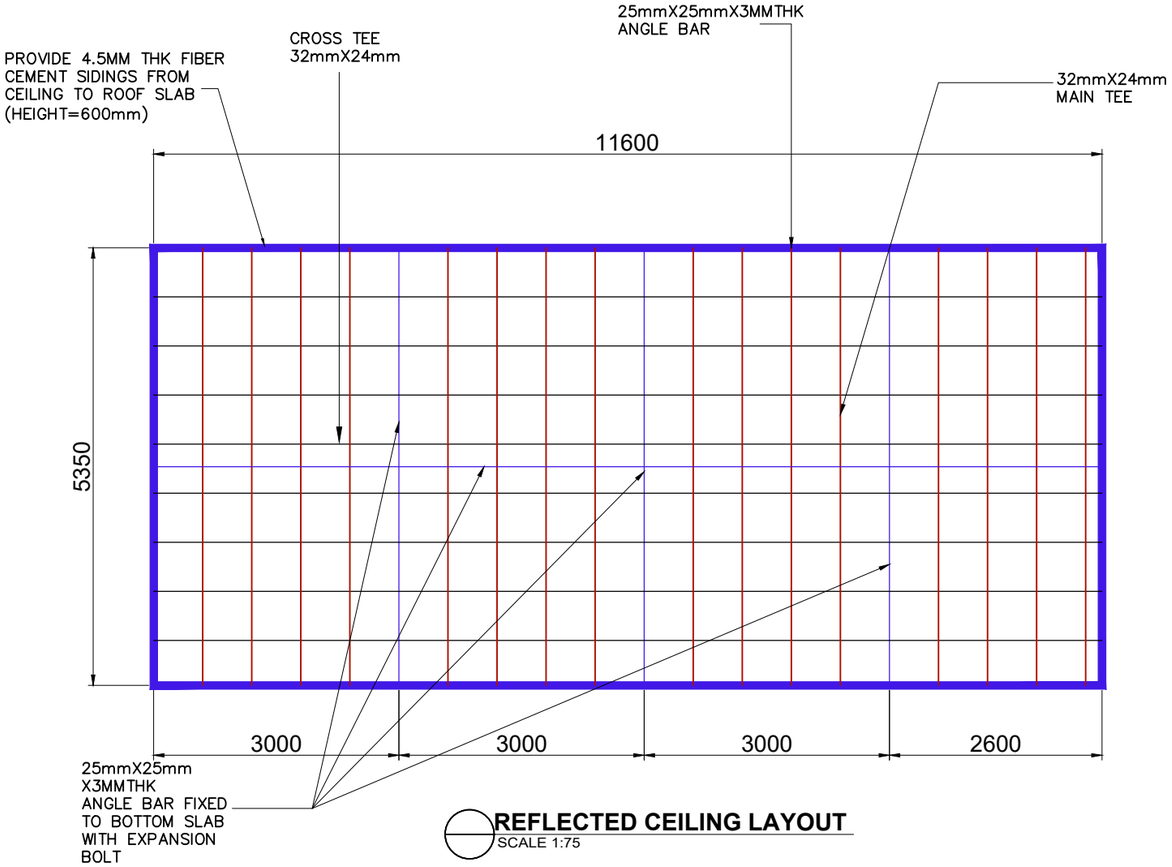


REFLECTED CEILING LAYOUT
SCALE 1:75

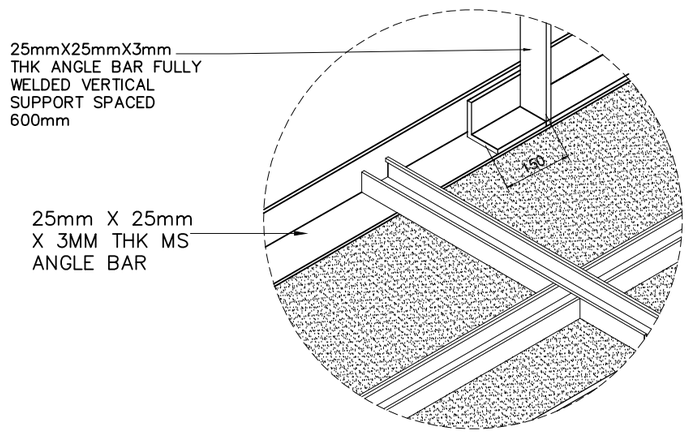

ANGLE BAR SUPPORT DETAIL (BOTTOM)
NOT TO SCALE

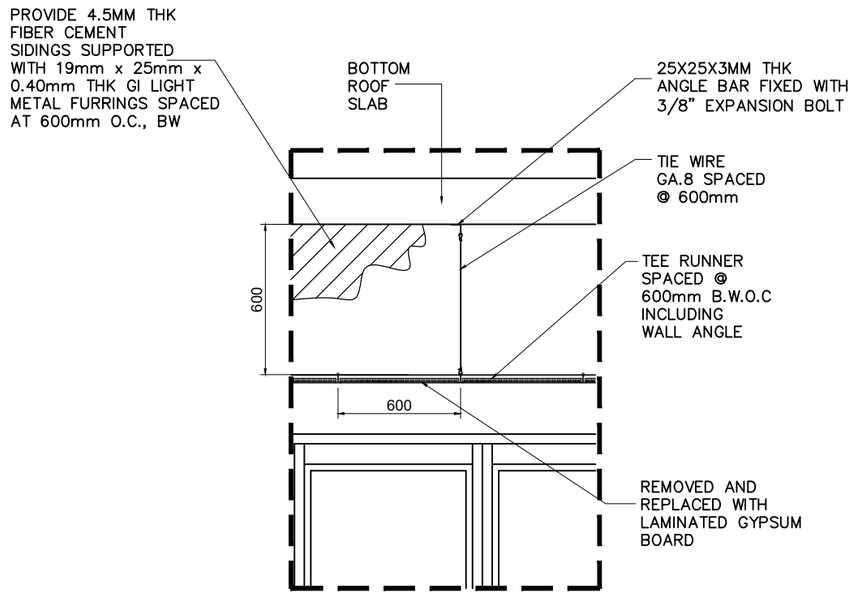

CEILING CONNECTION DETAIL
NOT TO SCALE

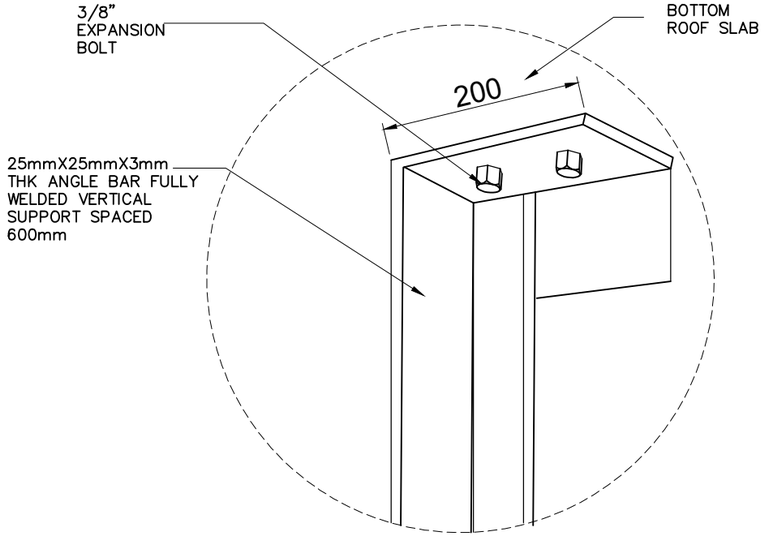

ANGLE BAR SUPPORT DETAIL (TOP)
NOT TO SCALE

PHILIPPINE PORTS AUTHORITY	PROJECT TITLE: REPAINTING AND MAINTENANCE OF NORTH GATE AND FENCE LOCATION: PORT OF GENERAL SANTOS, MAKAR WHARF, GENERAL SANTOS CITY	PREPARED BY: Digitally signed by Soriano Joecarlo Ilaga Date: 2025.02.05 12:15:34 +08'00' JOECARLO I. SORIANO ENGINEERING ASSISTANT A	CHECKED BY: Norjan K. Laba 2025.02.05 15:36:15 +08'00' NORJAN K. LABA SUPERVISING ENGINEER A	REVIEWED BY: Digitally signed by Tanco Maria Vivien Mansueto Date: 2025.02.05 16:46:27 +08'00' MARIA VIVIEN M. TANCO PRINCIPAL ENGINEER A	RECOMMENDING APPROVAL: Digitally signed by Lee Jameson Lodevice Date: 2025.02.06 10:56:28 +08'00' JAMESON L. LEE ESD MANAGER	APPROVED BY: ATTY. CESAR M. PATAYA PORT MANAGER	SHEET CONTENT: 1. REFLECTED CEILING LAYOUT 2. CEILING CONNECTION DETAIL 3. ANGLE BAR SUPPORT DETAIL 4. ANG BAR SUPPORT DETAIL	DATE: 6/6

c:\file\work\ppa projects & 2025 projects\working folder list\01 cy 2024\01 projects cy 2025\1 gac projects 2025\1 rm 2025\6 repainting of, water proofing and maintenance of north gate\dwg\maintenance of north gate - rev 01\2025.dwg