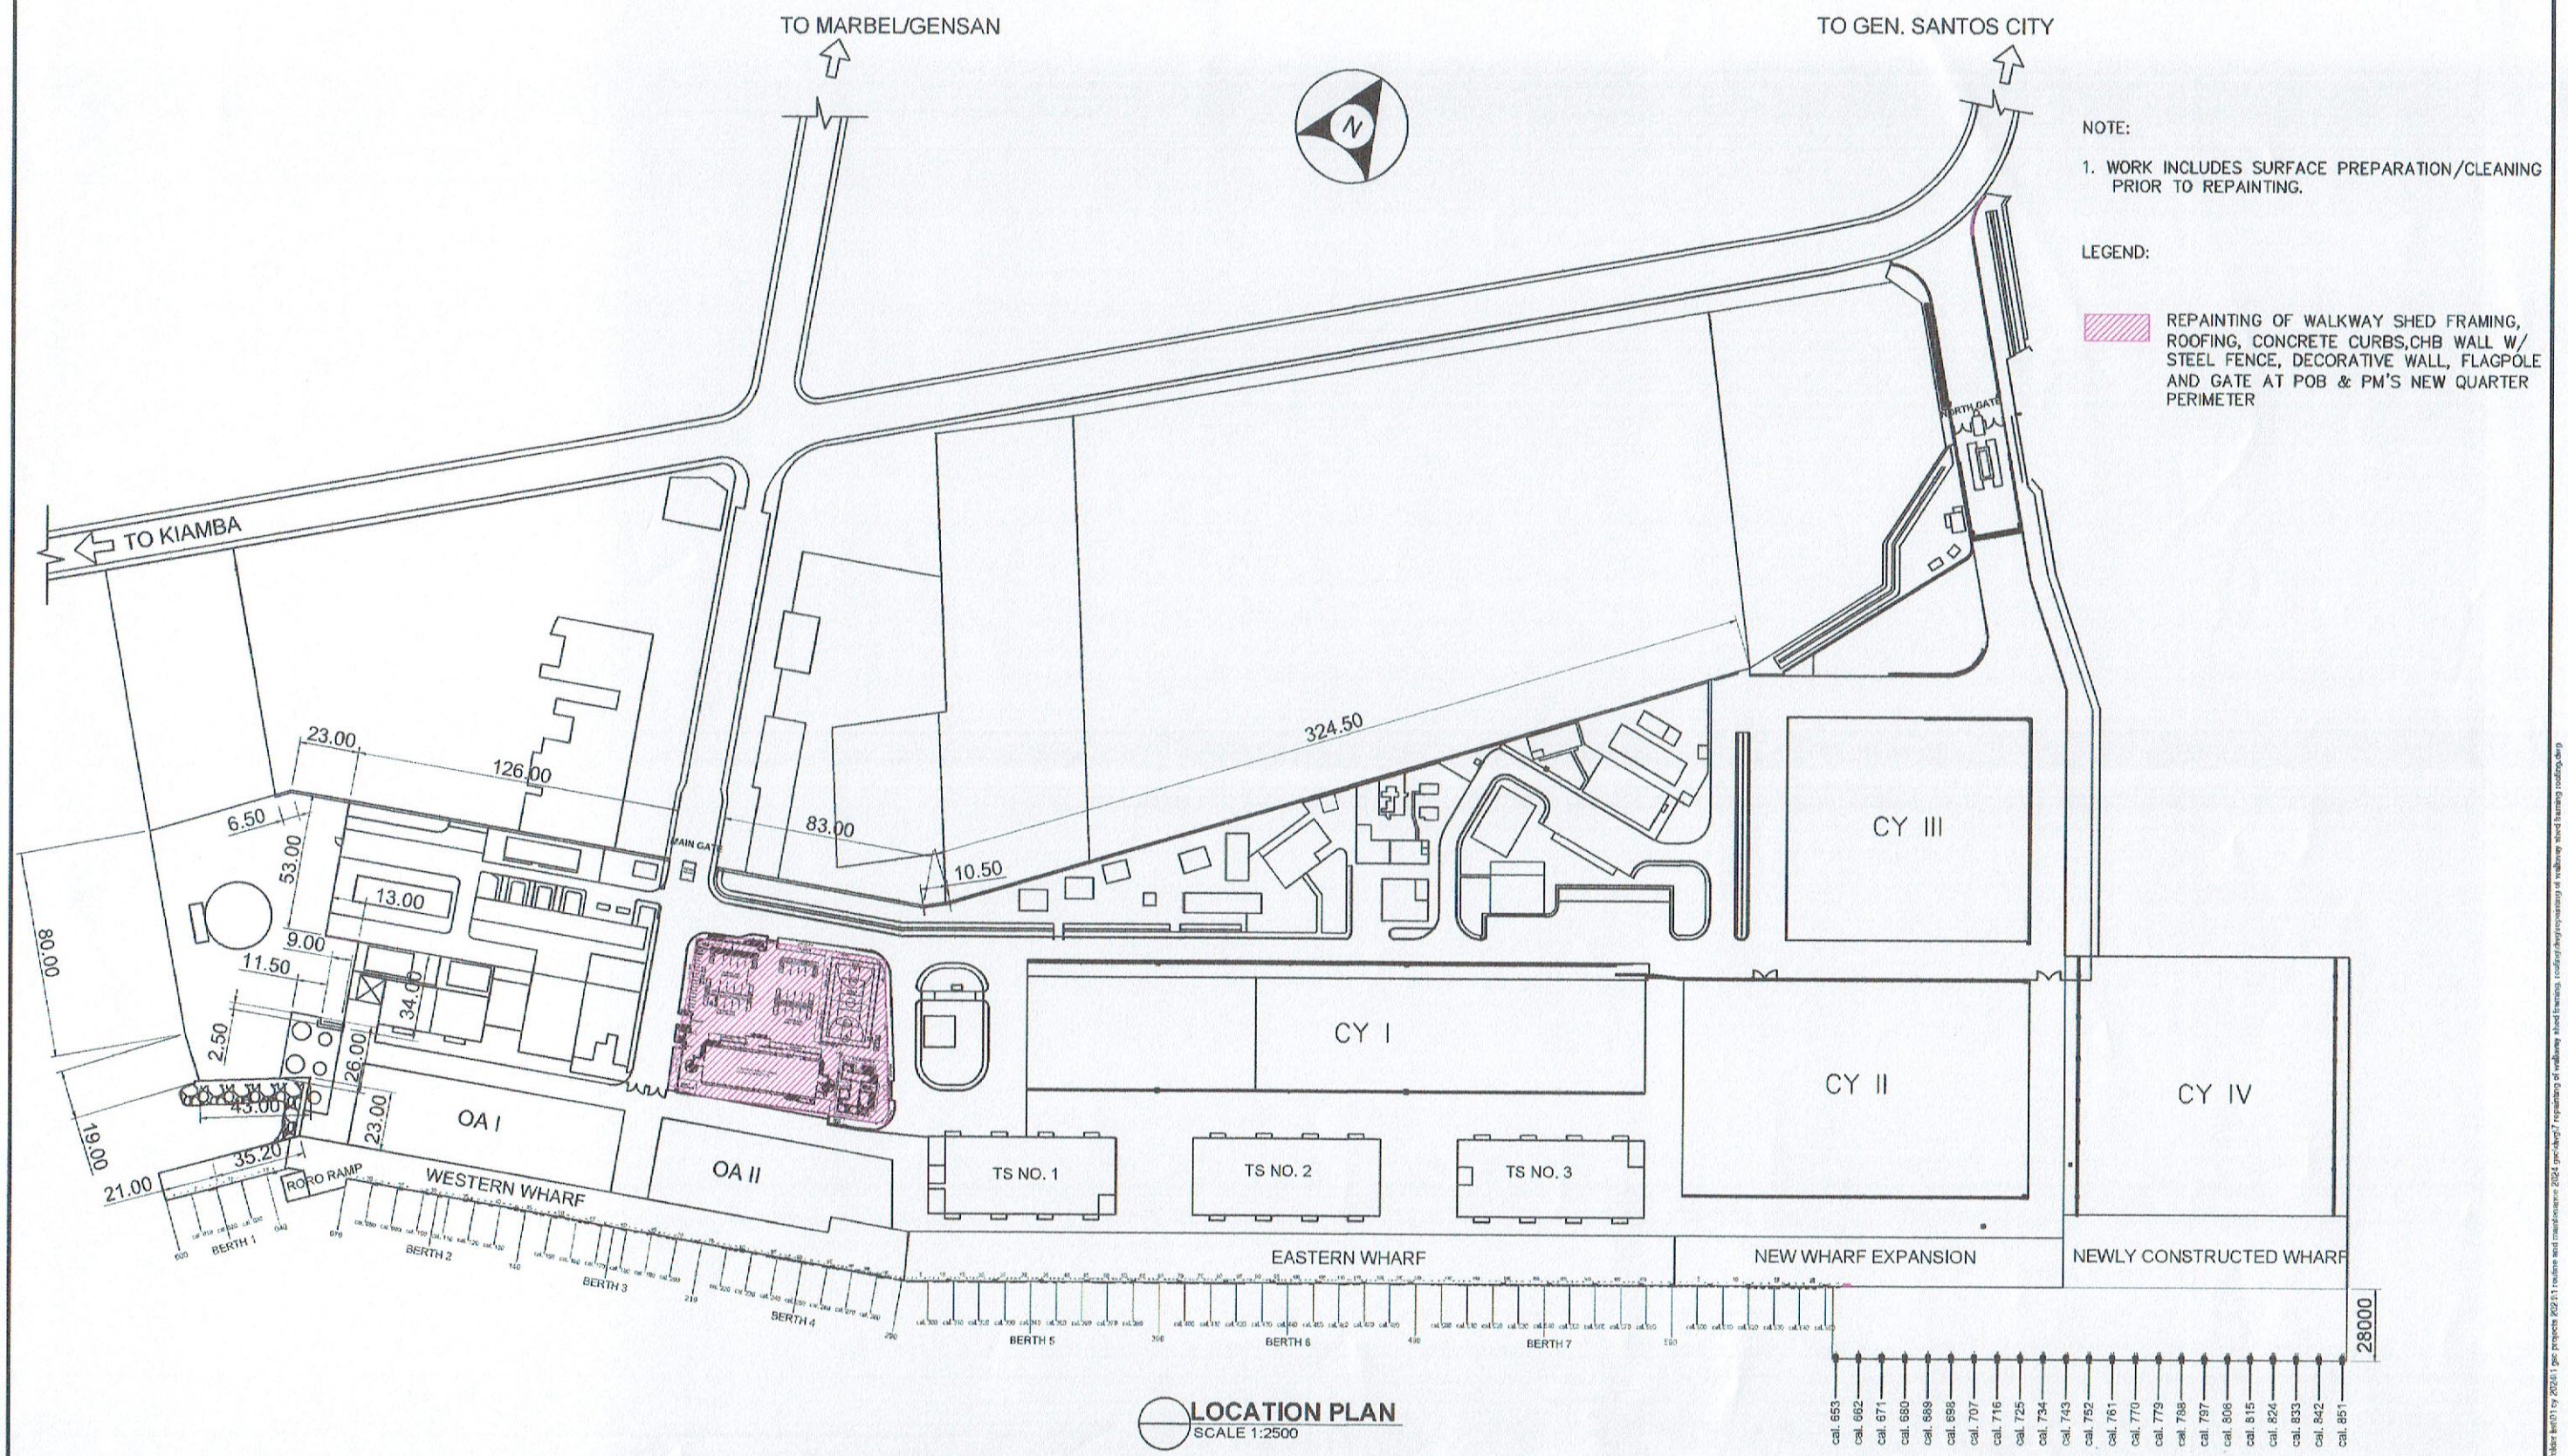


LOCATION PLAN
SCALE 1:2500

PHILIPPINE PORTS AUTHORITY

PROJECT TITLE	PREPARED BY:	CHECKED BY:	REVIEWED BY:	RECOMMENDING APPROVAL:	APPROVED BY:	SHEET CONTENT:	DATE:
REPAINTING OF WALKWAY SHED FRAMING, ROOFING, CONCRETE CURBS,CHB WALL W/ STEEL FENCE, DECORATIVE WALL, FLAGPOLE AND GATE AT POB & PM'S NEW QUARTER PERIMETER LOCATION PORT OF GENERAL SANTOS, MAKAR WHARF, GENERAL SANTOS CITY	JOSEARLO I. SORIANO ENGINEERING ASSISTANT A	RYAN L. BADAJOS SENIOR ENGINEER A	MARIA VIVIEN M. TANCO PRINCIPAL ENGINEER A	JAMESON L. LEE DSD MANAGER	ATTY. CESAR M. DATAYA PORT MANAGER	1. LOCATION PLAN	1/6

c:\file\dpa projects\9-8021 projects\makarp hidden link\01 by 80261 \pic projects #80211 routine and maintenance 2024 (pending)\ repainting of walkway shed framing \roofing\repainting of walkway shed framing roofing.dwg

LEGEND:

TO BE REPAINTED

EXISTING ROAD

26089

2850 3000 3000 3000 3000 3000 3000 2619


11795

38305


2619 2619 3000 3000 3000 3000 3000 3000 3000 3000 3000 3000 3000

FENCE


3000 3000 3000 3000 3000 3000 3000 3000 3000 3000

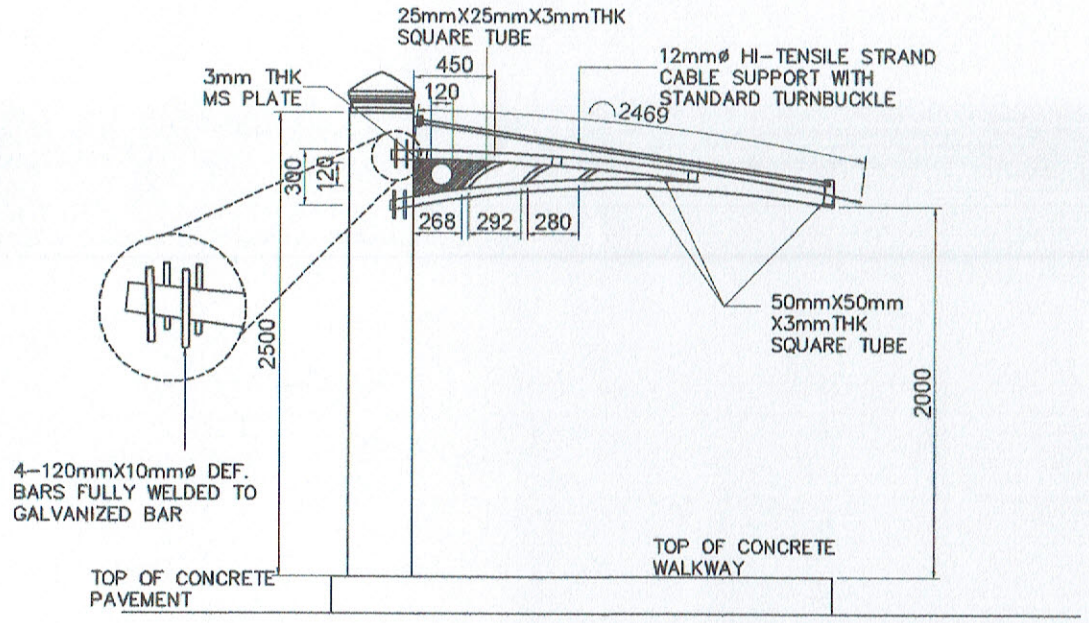


REPAINTING WALKWAY SHED DETAIL (64-UNITS)
SCALE 1:40

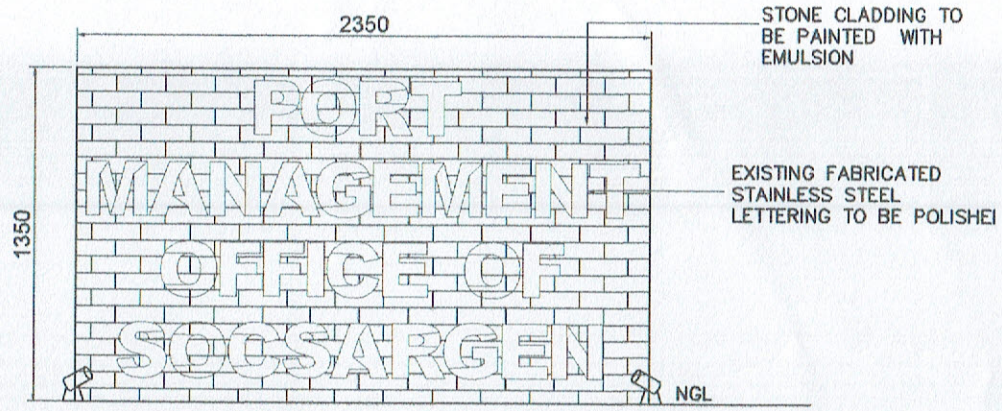

DECORATIVE WALL 1 DETAIL (REPAINTING)
SCALE 1:30

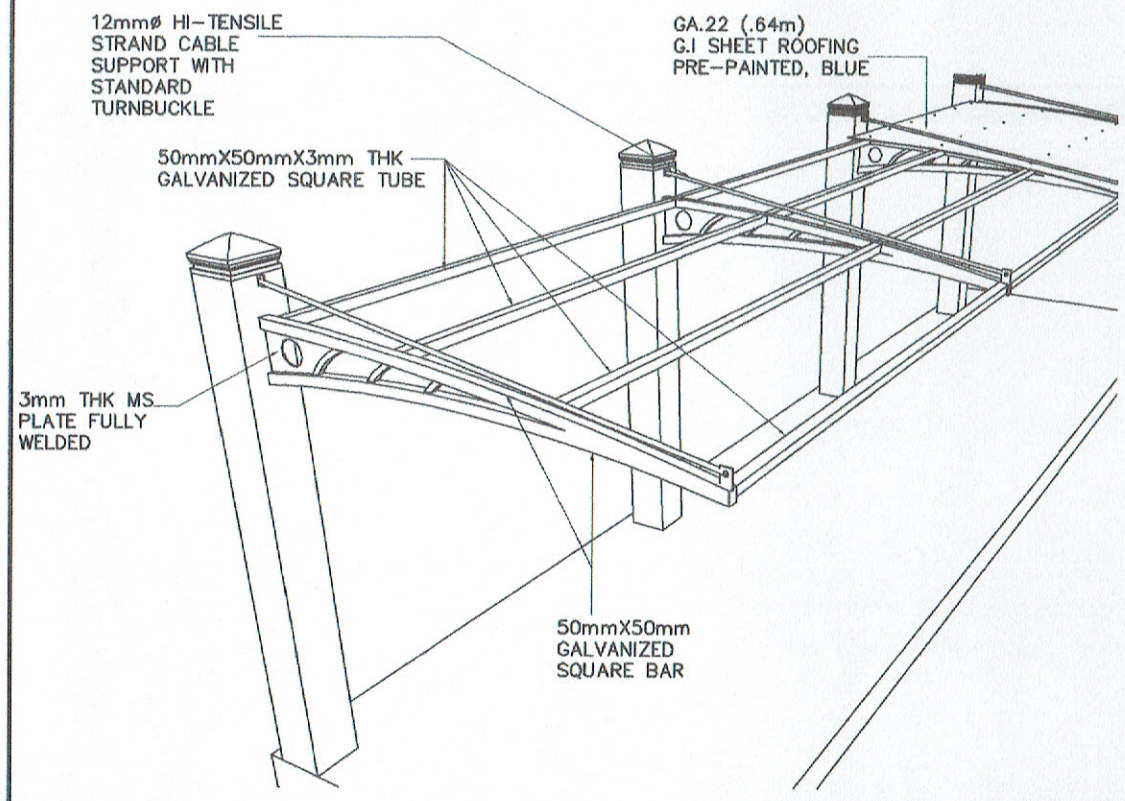

REPAINTING WALKWAY SHED ISOMETRIC
NOT TO SCALE

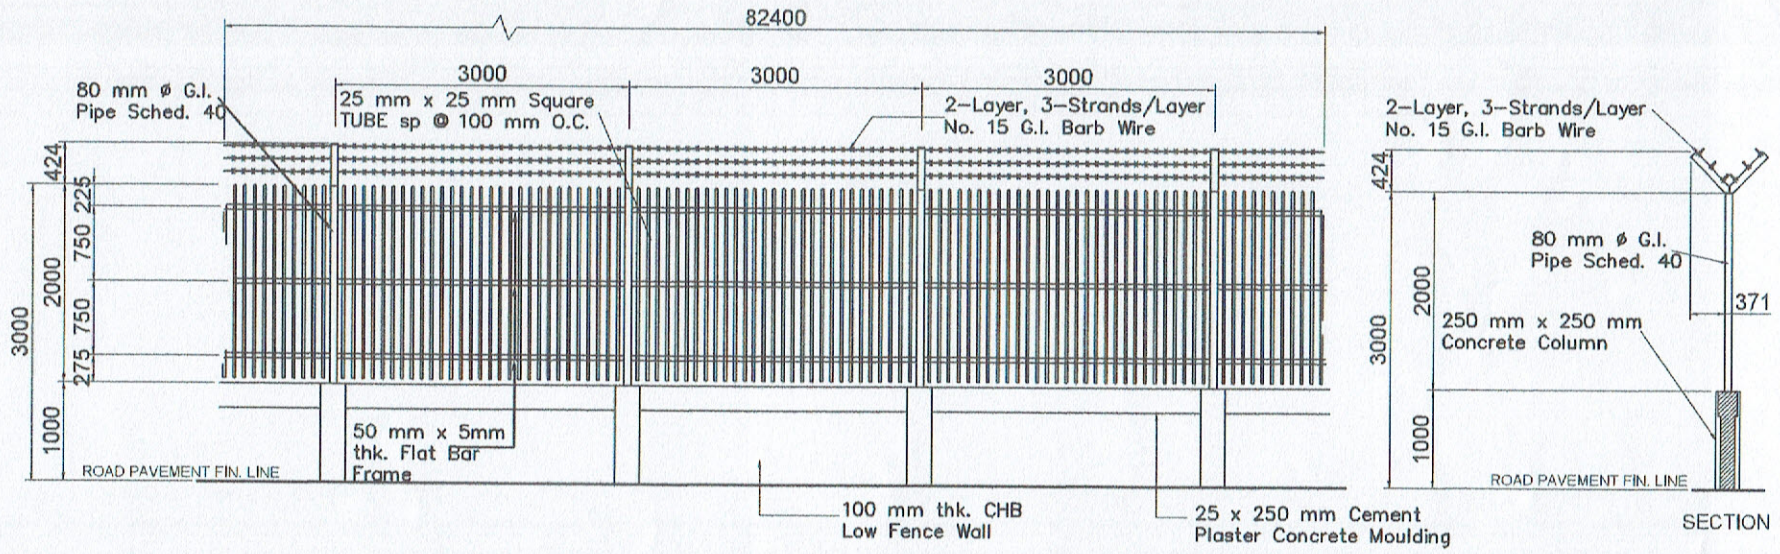


PART ELEVATION OF OPERATIONAL FENCE (REPAINTING)
SCALE 1:75


PHILIPPINE PORTS AUTHORITY

PROJECT TITLE: REPAINTING OF WALKWAY SHED FRAMING, ROOFING, CONCRETE CURBS,CHB WALL W/ STEEL FENCE, DECORATIVE WALL, FLAGPOLE AND GATE AT POB & PM'S NEW QUARTER PERIMETER LOCATION: PORT OF GENERAL SANTOS, MAKAR WHARF, GENERAL SANTOS CITY	PREPARED BY: JOECARLO I. SORIANO, ENGINEERING ASSISTANT A	CHECKED BY: RYAN L. BADAJOS, SENIOR ENGINEER A	REVIEWED BY: MARIA VIVIEN M. TANCO, PRINCIPAL ENGINEER A	RECOMMENDING APPROVAL: JAMESON T. LEE, ESD MANAGER	APPROVED BY: ATTY. CESAR M. DATAYA, PORT MANAGER	SHEET CONTENT: 1. WALKWAY SHED DETAIL 2. DECORATIVE WALL DETAIL 3. OPERATIONAL FENCE DETAIL	DATE: 3/6


n:\dti\civil\ppa projects\8 2021 projects\awarded\ong hikad ibn\1 ro 2024\1 ppc projects 2021\1 routine and maintenance 2024 ppc\dwg\7 repainting of walkway shed framing, roofing\drawings\painting of walkway shed framing, roofing.dwg

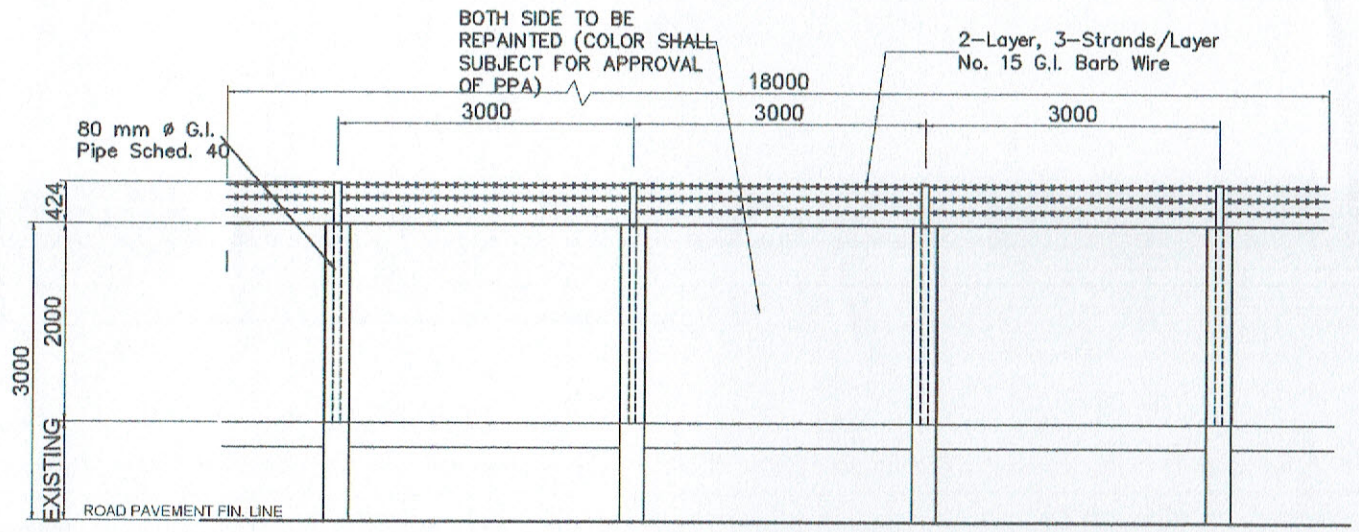


PART ELEVATION OF OPERATIONAL FENCE (REPAINTING)
SCALE 1:75

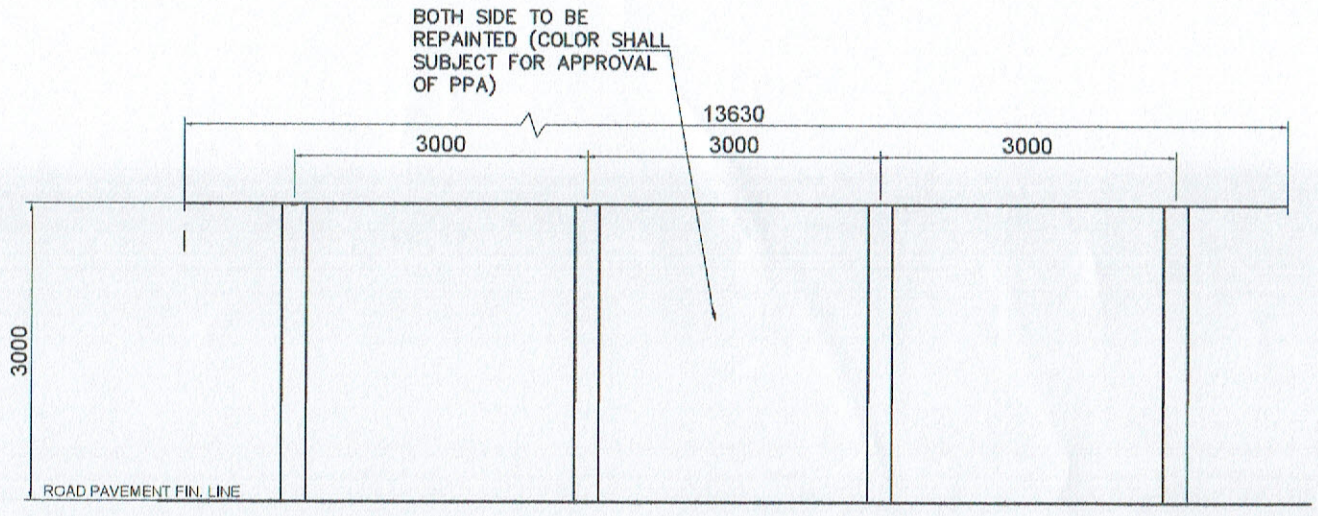

PART ELEVATION OF FIRE WALL (REPAINTING)
SCALE 1:75

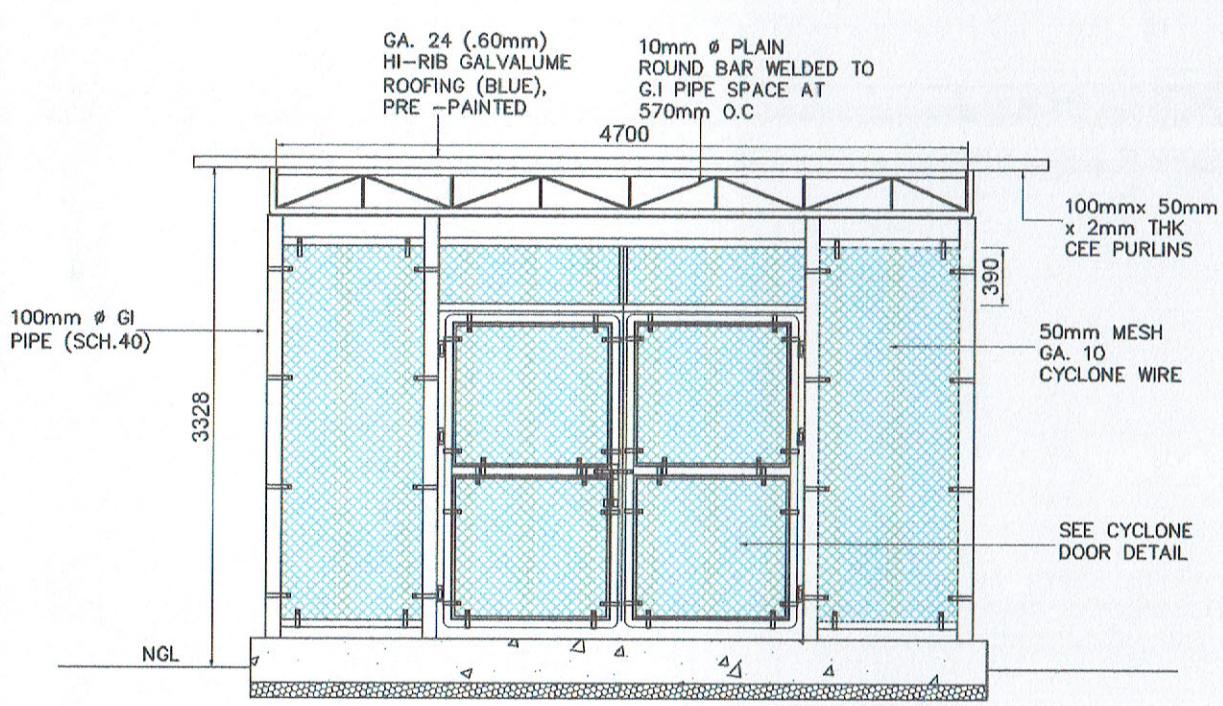

FRONT ELEVATION GENSET (REPAINTING)
SCALE 1:60

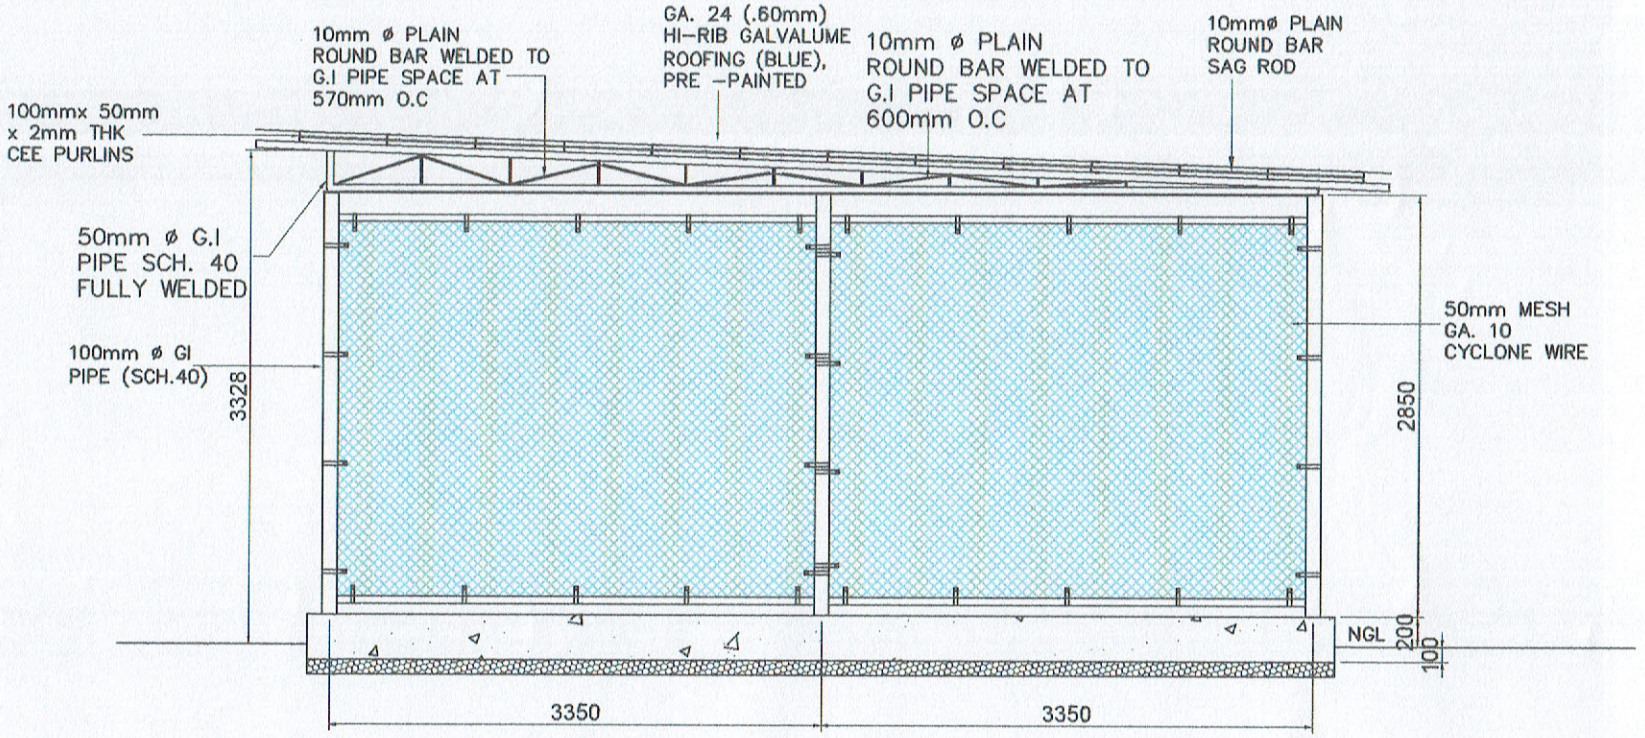

SIDE ELEVATION OF GENSET TYP, (REPAINTING)
SCALE 1:50


PHILIPPINE PORTS AUTHORITY

PROJECT TITLE
REPAINTING OF WALKWAY SHED FRAMING, ROOFING, CONCRETE CURBS,CHB WALL W/ STEEL FENCE, DECORATIVE WALL, FLAGPOLE AND GATE AT POB & PM'S NEW QUARTER PERIMETER


LOCATION
PORT OF GENERAL SANTOS, MAKAR WHARF, GENERAL SANTOS CITY

PREPARED BY:	CHECKED BY:	REVIEWED BY:	RECOMMENDING APPROVAL:	APPROVED BY:	SHEET CONTENT:	DATE:
JOECARLO I. SORIANO ENGINEERING ASSISTANT A	RYAN L. BADAJOS SENIOR ENGINEER A	MARIA VIVIEN M. TANCO PRINCIPAL ENGINEER A	JAMESON L. LEE EDD MANAGER	ATTY. CESAR M. DATAYA PORT MANAGER	1. FIREWALL DETAIL 2. OPERATIONAL FENCE DETAIL 3. GENSET ENCLOSURE	4/6


e:\file\office\ppa projects\2021 projects\existing folder list\01 cy 2024\1 ppc projects 2024\1 modern and maintenance 2024 ppc\dwg\7 repainting of walkway shed framing, roofing\repainting of walkway shed framing roofing.dwg

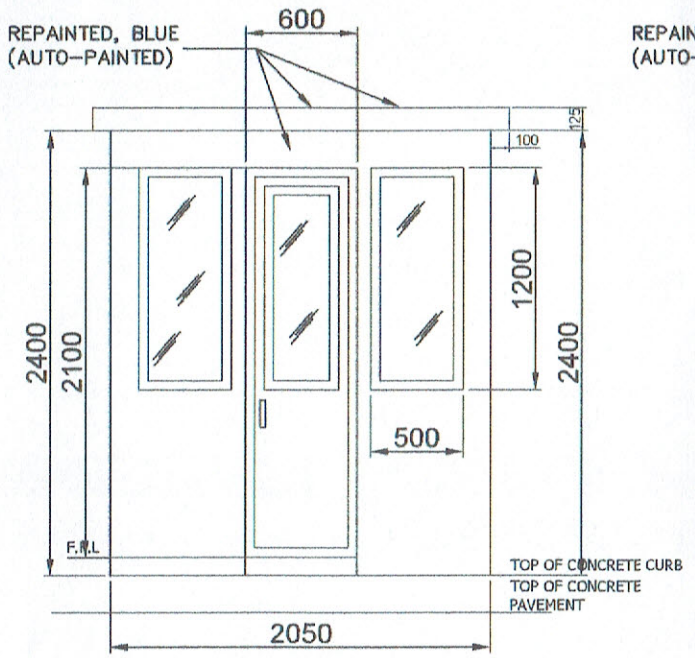


FRONT ELEVATION
SCALE 1:40

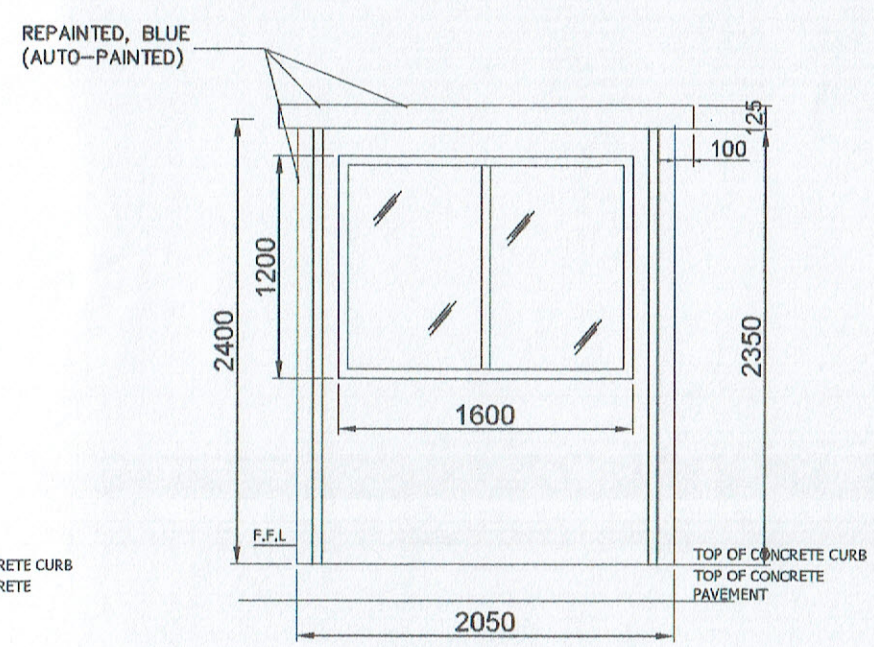

REAR ELEVATION
SCALE 1:40

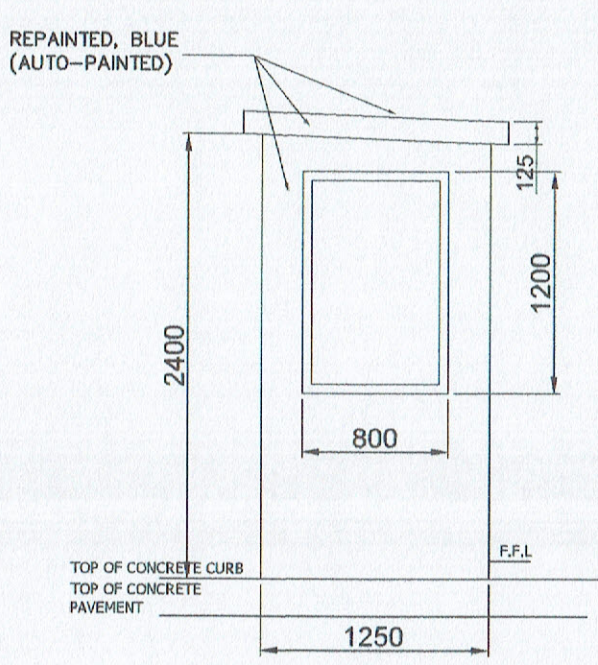

RIGHT SIDE ELEVATION
SCALE 1:40

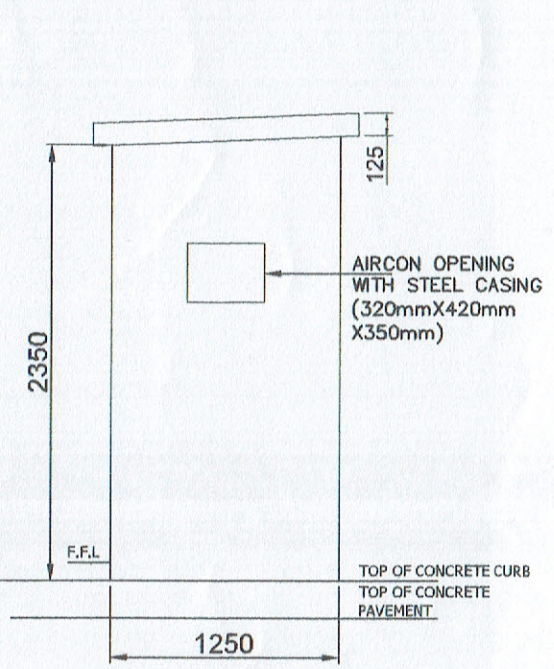


LEFT SIDE ELEVATION
SCALE 1:40

GUARDHOUSE ELEVATION (REPAINTING, 2 UNITS)
SCALE 1:100

PHILIPPINE PORTS AUTHORITY

PROJECT TITLE	PREPARED BY:	CHECKED BY:	REVIEWED BY:	RECOMMENDING APPROVAL:	APPROVED BY:	SHEET CONTENT:	DATE:
REPAINTING OF WALKWAY SHED FRAMING, ROOFING, CONCRETE CURBS,CHB WALL W/ STEEL FENCE, DECORATIVE WALL, FLAGPOLE AND GATE AT POB & PM'S NEW QUARTER PERIMETER LOCATION PORT OF GENERAL SANTOS, MAKAR WHARF, GENERAL SANTOS CITY	JOEGARLO I. SORIANO ENGINEERING ASSISTANT A	RYAN L. BADAJOS SENIOR ENGINEER A	MARIA VIVIEN M. TANCO PRINCIPAL ENGINEER A	JAMESON L. LEE ESD MANAGER	ATTY. CESAR M. DATAYA PORT MANAGER	1. GUARDHOUSE ELEVATION	5/6


c:\docs\ppa projects\ppa projects\2021 projects\repairing fabian ilan\01 cy 2024\01 ppa projects 2024\01 restore and maintenance 2024 gen\dwg\7 repainting of walkway shed framing roofing\repainting of walkway shed framing roofing.dwg

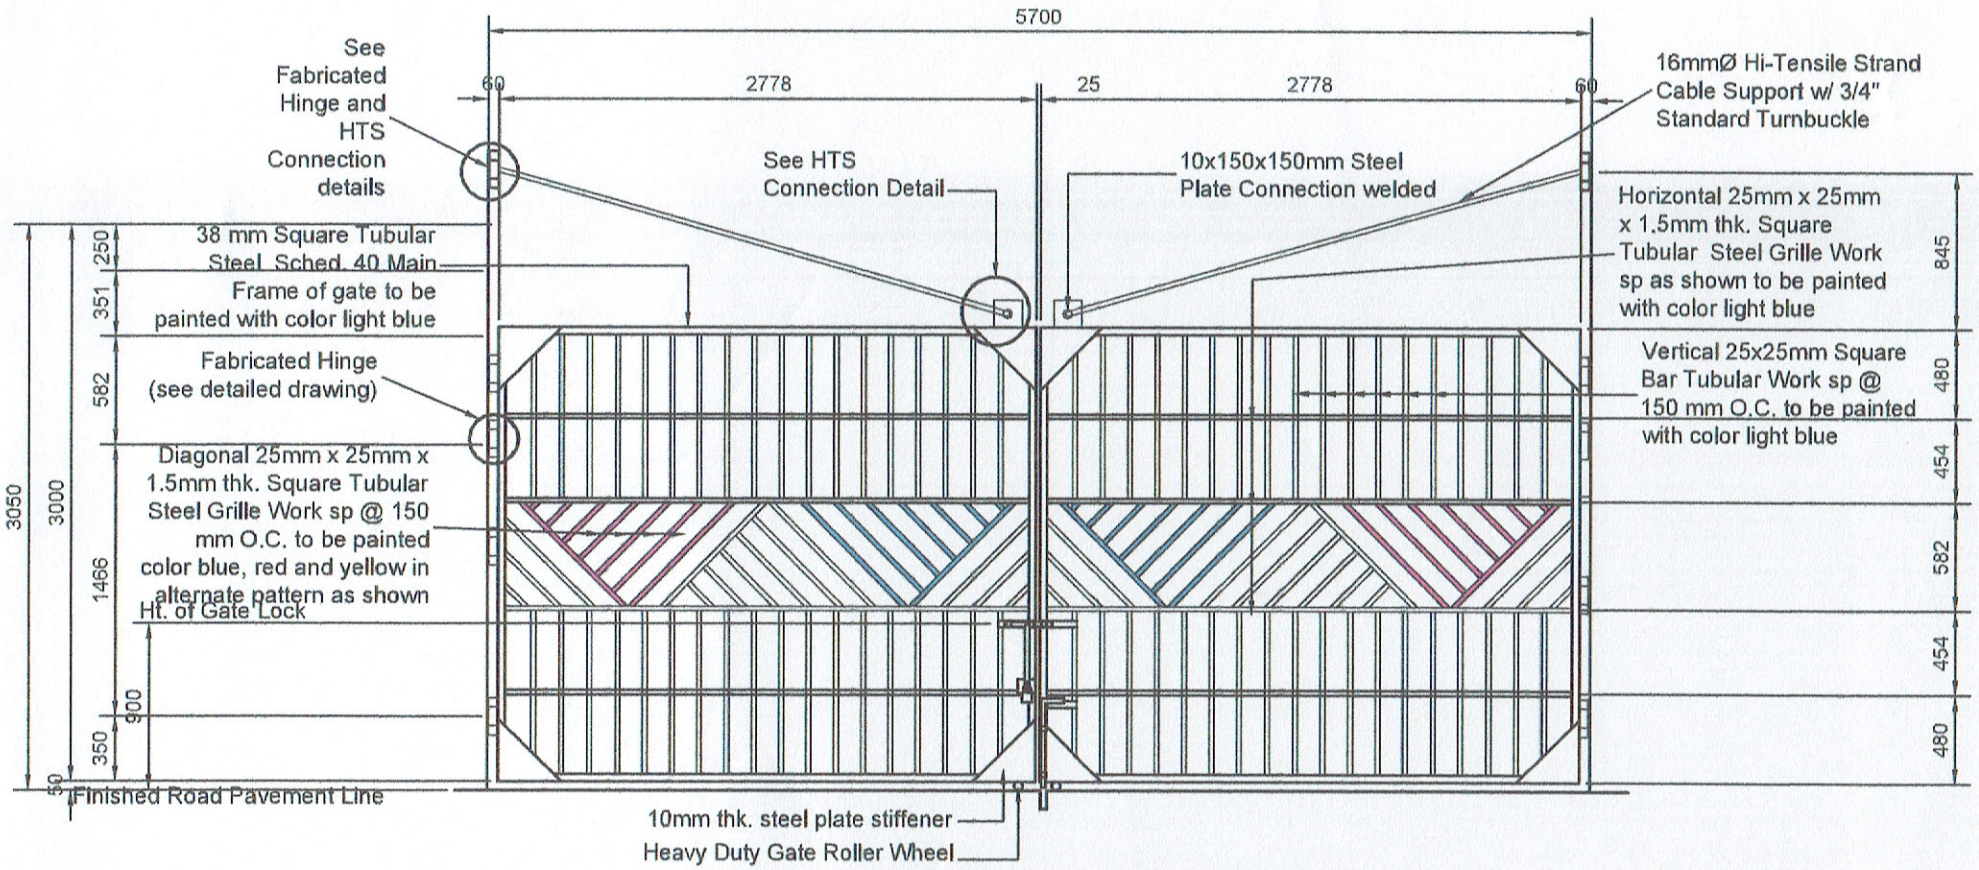


VEHICLE GATE DETAIL
SCALE 1:40

NOTES:

1. USE WATER–BASED ACRYLIC METAL PRIMER ONE COAT AND WATER–BASED ACRYLIC EPOXY PAINT TWO COATS TO ALL STEEL STRUCTURES INCLUDING SURFACE PREPARATION PRIOR TO REPAINTING/PAINTING.

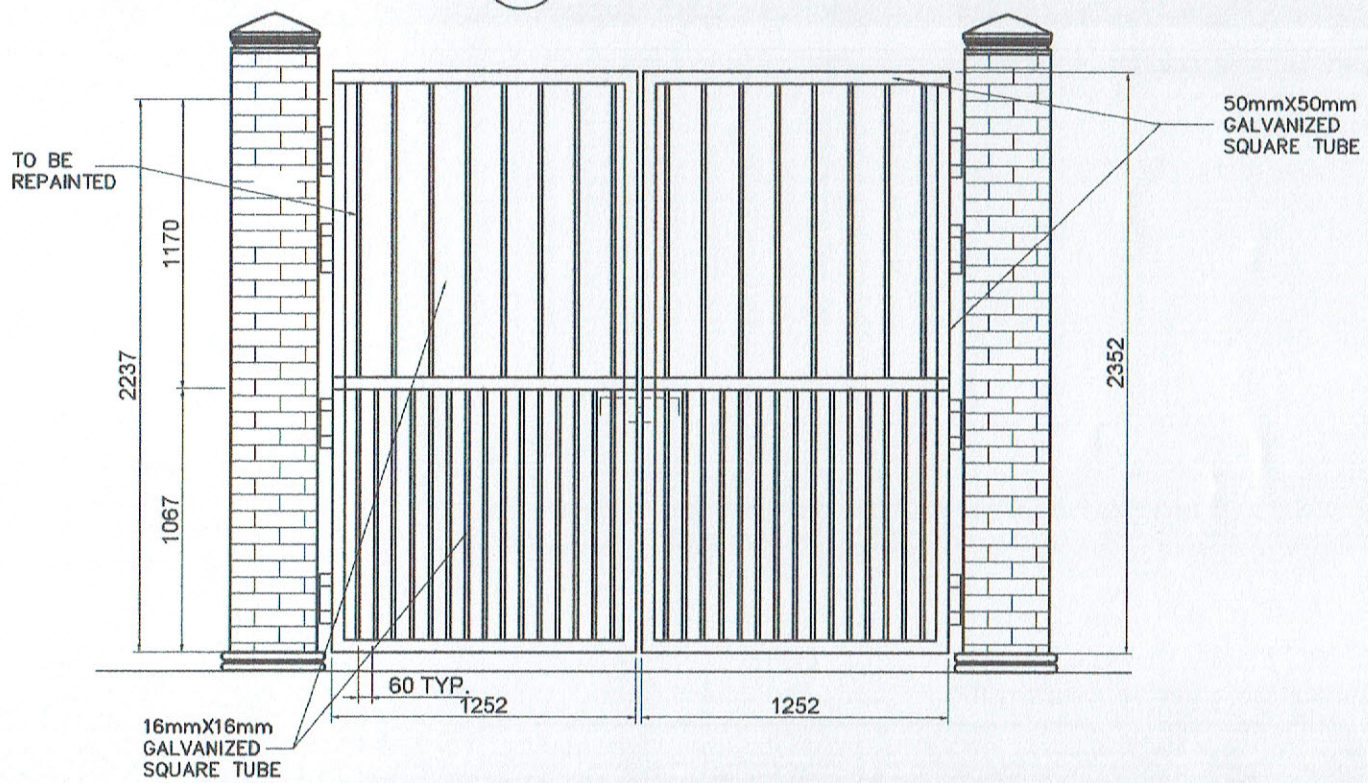

PEDESTRIAN GATE 1 DETAIL (REPAINTING, 2 UNITS)
SCALE 1:30

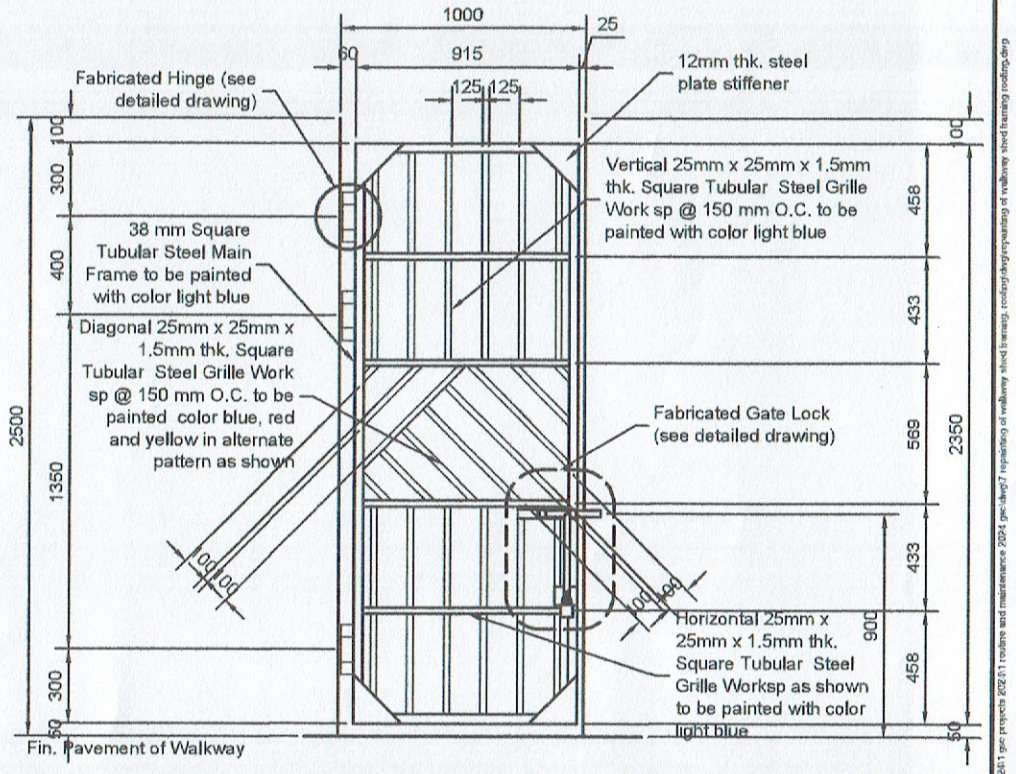

PEDESTRIAN GATE DETAIL
SCALE 1:30 METERS

PHILIPPINE PORTS AUTHORITY	PROJECT TITLE: REPAINTING OF WALKWAY SHED FRAMING, ROOFING, CONCRETE CURBS,CHB WALL W/ STEEL FENCE, DECORATIVE WALL, FLAGPOLE AND GATE AT POB & PM'S NEW QUARTER PERIMETER LOCATION: PORT OF GENERAL SANTOS, MAKAR WHARF, GENERAL SANTOS CITY	PREPARED BY: JOECARLO I. SORIANO, ENGINEERING ASSISTANT A	CHECKED BY: RYAN L. BADAJOS, SENIOR ENGINEER A	REVIEWED BY: MARIA VIVIEN M. TANCO, PRINCIPAL ENGINEER A	RECOMMENDING APPROVAL: JAMES O. L. LEE, END MANAGER	APPROVED BY: ATTY. CESAR M. DATAYA, PORT MANAGER	SHEET CONTENT: 1. PM's QUARTER VEHICLE GATE AND PEDESTRIAN GATE	DATE: 6/6

© dacc:ede ppa projects® 2021 projects\walkway folder\ 2021 ppa projects #26261 repairs and maintenance 2024 gen.dwg7 repainting of walkway shed framing, roofing,concreting of walkway shed framing roofing.dwg