
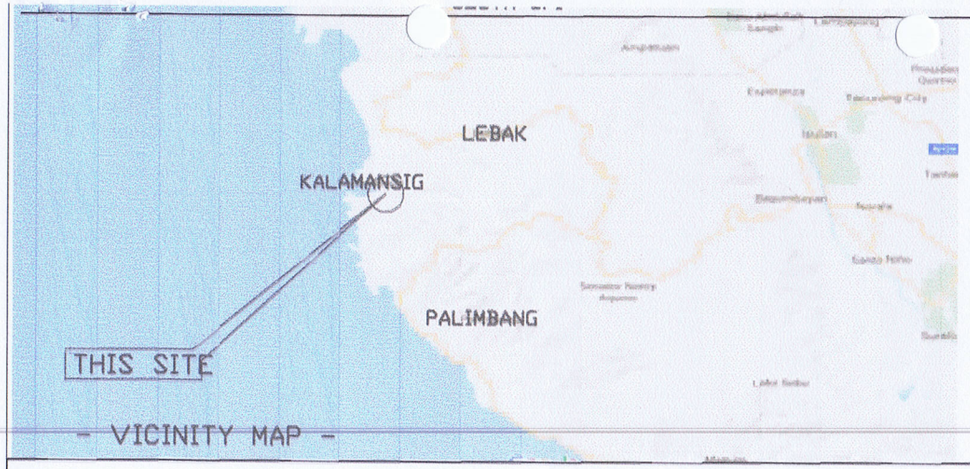



- VICINITY MAP -

TABLE OF CONTENTS:


| | |
|---|---|
| SHEET 1: | LOCATION MAP |
| SHEET 2: | FLOOR PLAN |
| SHEET 3: | REAR & FRONT ELEVATION PLAN |
| SHEET 4: | SECTION THRU A-A<br>SECTION THRU B-B<br>SECTION THRU C-C |
| SHEET 5: | SECTION DETAIL PLAN |
| SHEET 6: | ROOF FRAMING PLAN |
| SHEET 7: | LIGTHING LAYOUT PLAN |
| SHEET 8: | CONVENIENCE OUTLET PLAN |


CELEBES SEA

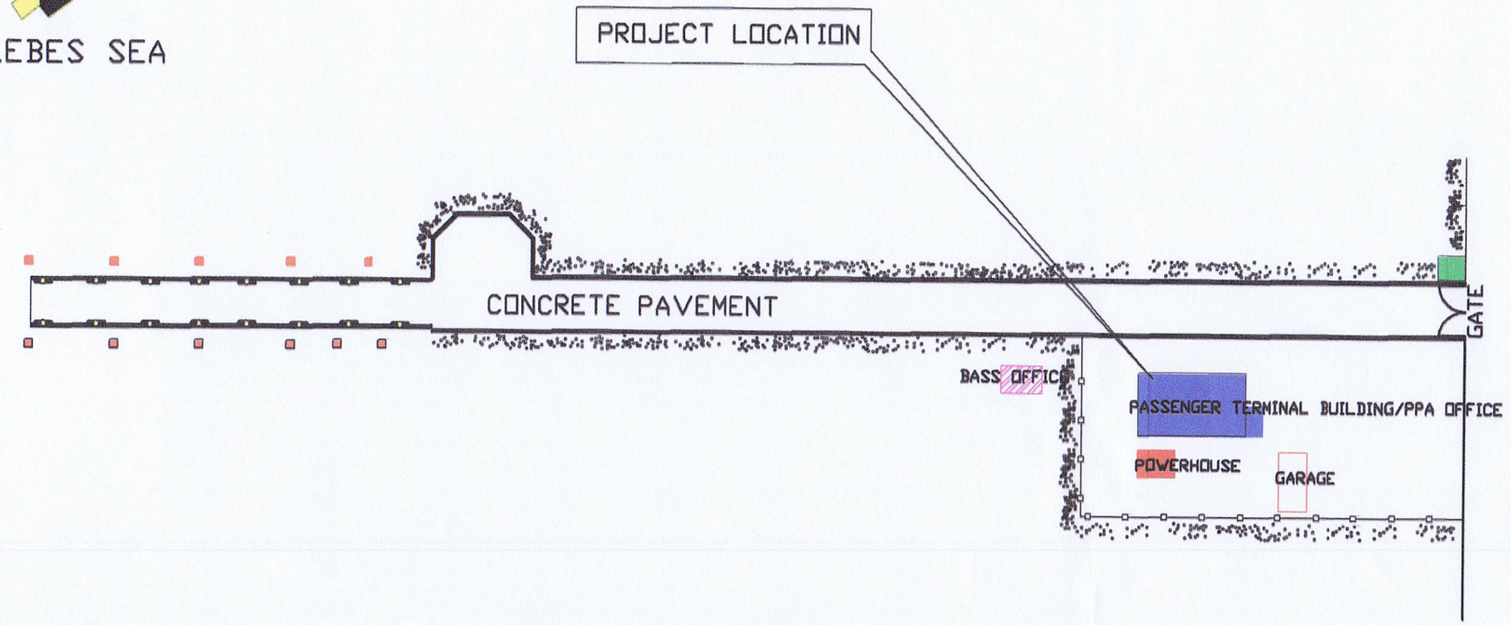



PHILIPPINE PORTS AUTHORITY

PROJECT TITLE :
REPAIR OF PASSENGER TERMINAL/ADMIN. BUILDING OF TMO-SULTAN KUDARAT

LOCATION :
PORT OF KALAMANSIG
KALAMANSIG, SULTAN KUDARAT

| DRAWN BY: | REVIEWED BY: | RECOMMENDING APPROVAL: | APPROVED BY: | DATE : |
|---|---|---|---|---|
| RODSKY BUTCH P. RAGORO<br>Draftsman | SOLLITO C. ROSALES<br>Construction Foreman A | BELTZASAR L. GELLA<br>Acting ESD MANAGER | ASTERIO C. GALLARDO JR.<br>Acting Port manager | 1/8 |

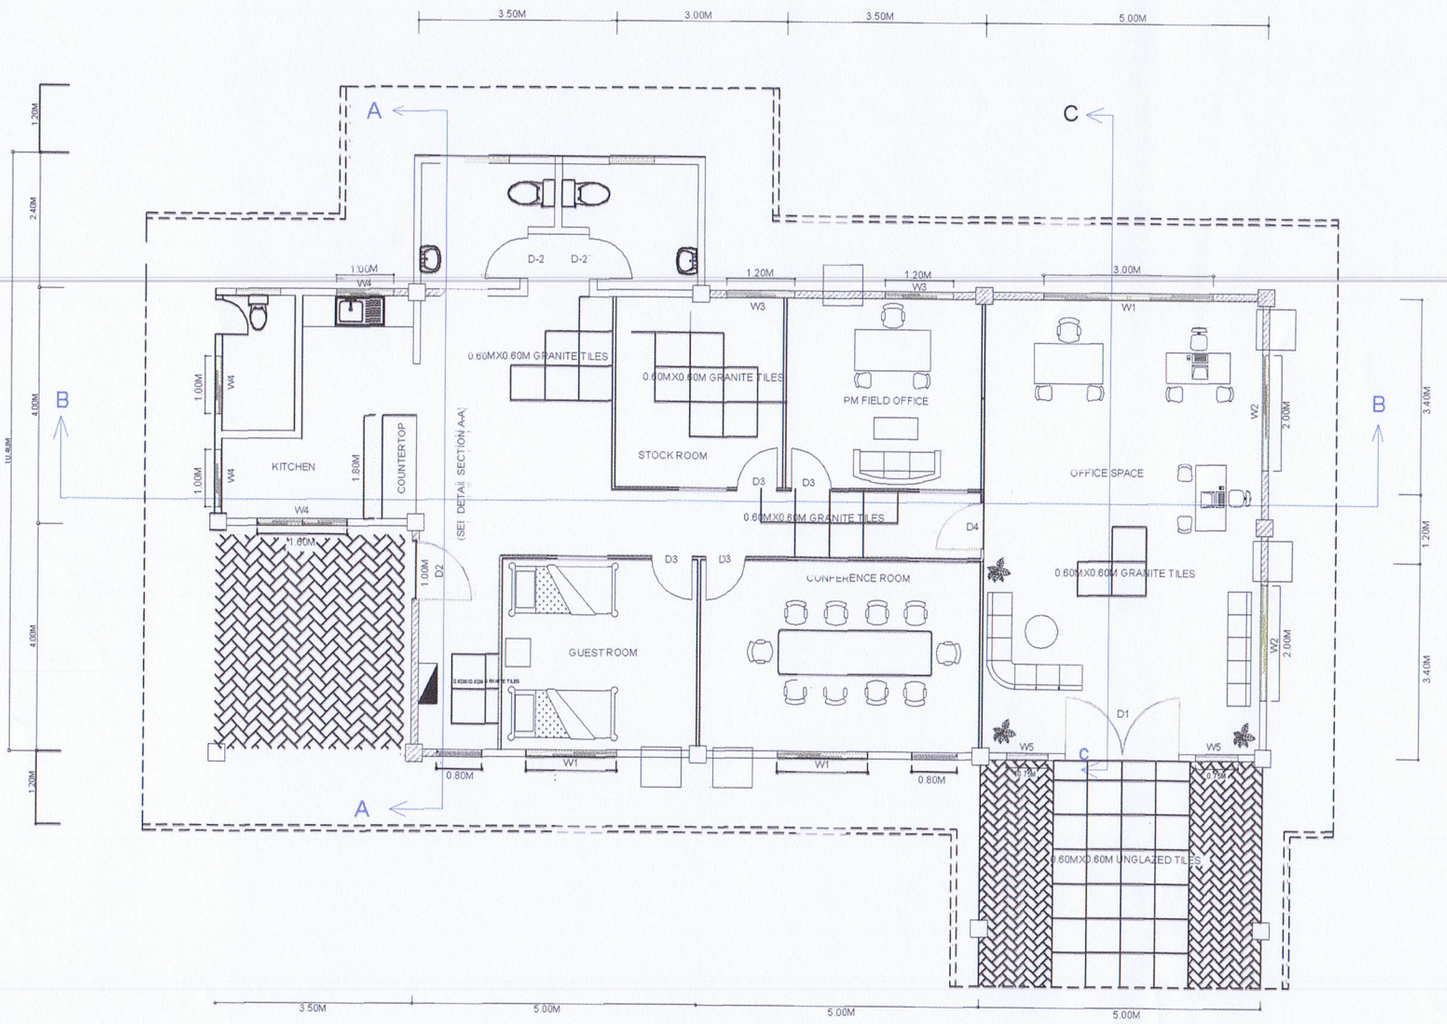


FLOOR PLAN

| | | | | | |
|---|---|---|---|---|---|
| PHILIPPINE PORTS AUTHORITY | PROJECT TITLE : REPAIR OF PASSENGER TERMINAL/ADMIN. BUILDING OF TMO-SULTAN KUDARAT<br>LOCATION : PORT OF KALAMANSIG KALAMANSIG, SULTAN KUDARAT | DRAWN BY: RODSKY BUTCH P. RAGORO Draftsman | REVIEWED BY: SOLLITO C. ROSALES Construction Foreman A | RECOMMENDING APPROVAL: BELTZASAR L. GELLA Acting ESD MANAGER | APPROVED BY: ASTERIO C. GALLARDO JR. Acting Port manager | DATE : 2/8 |