

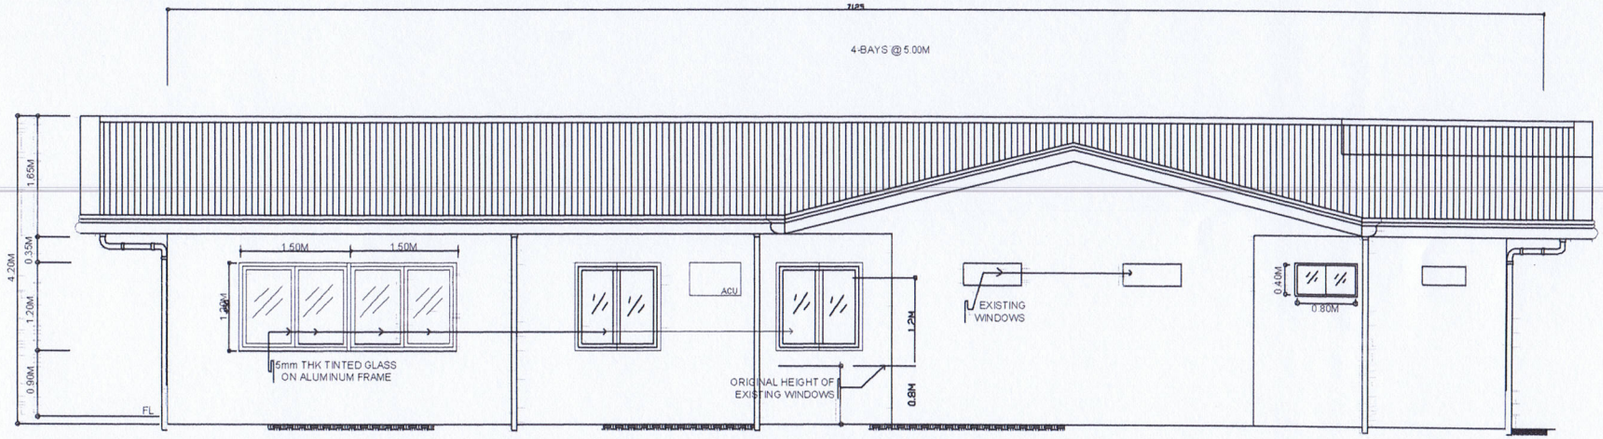


REAR ELEVATION

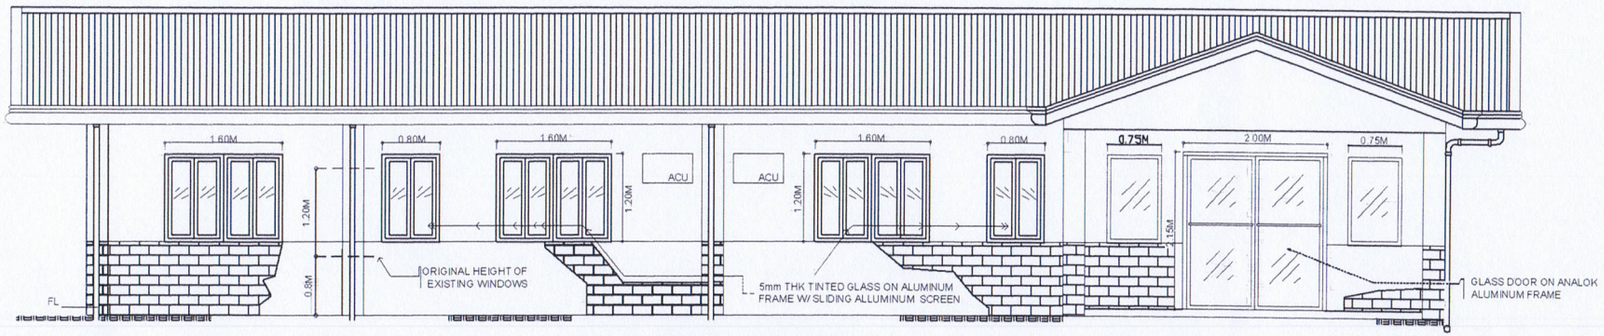


FRONT ELEVATION


PHILIPPINE PORTS AUTHORITY	PROJECT TITLE : REPAIR OF PASSENGER TERMINAL/ADMIN. BUILDING OF TMO-SULTAN KUDARAT LOCATION : PORT OF KALAMANSIG KALAMANSIG, SULTAN KUDARAT	DRAWN BY: RODSKY BUTCH P. RAGORO Draftsman	REVIEWED BY: SOLLITO C. ROSALES Construction Foreman A	RECOMMENDING APPROVAL: BELTZASAR L. GELLA Acting ESD MANAGER	APPROVED BY: ASTERIO C. GALLARDO JR. Acting Port manager	DATE : 3/8

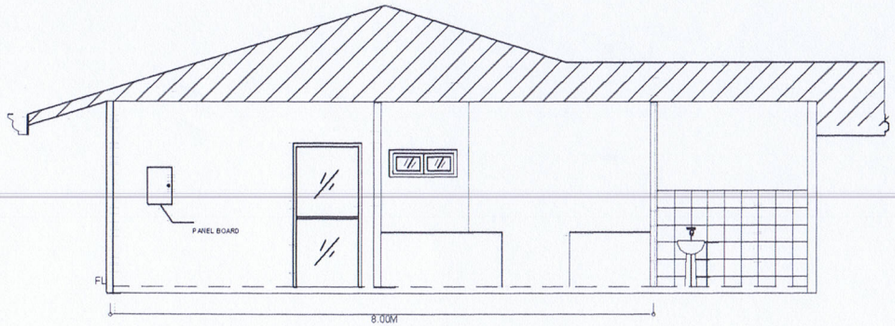

SECTION THRU A-A

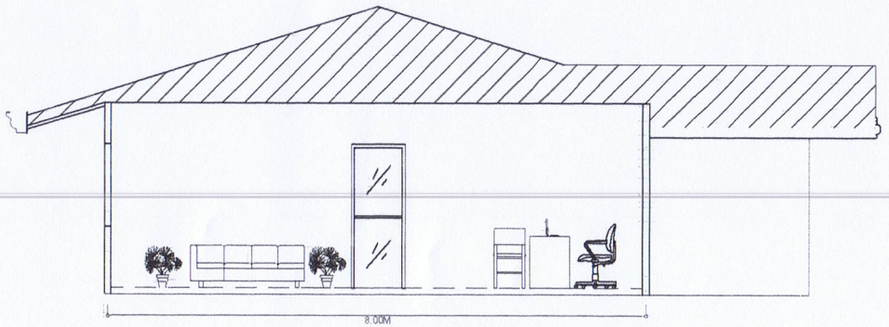

SECTION THRU C-C

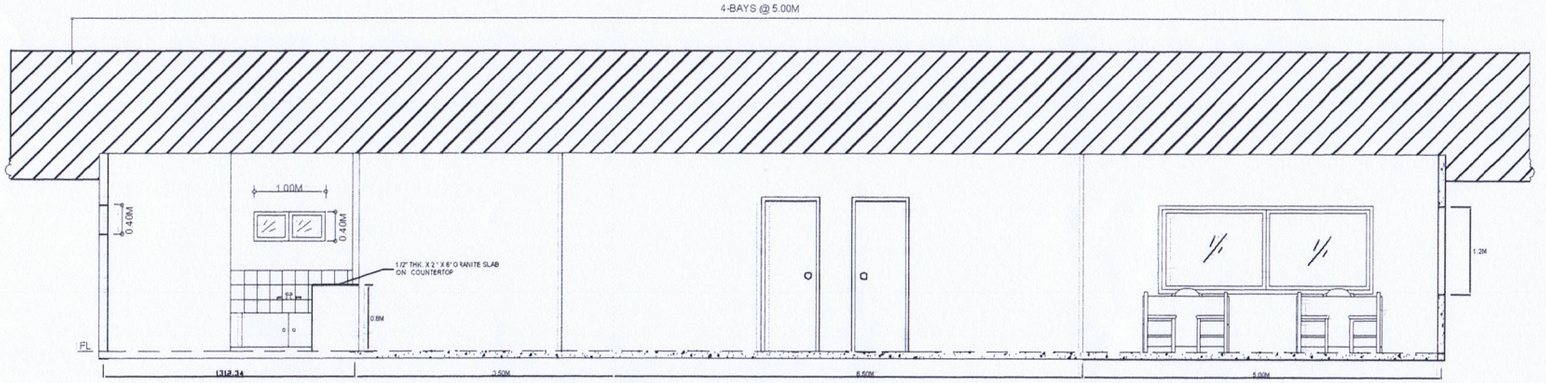

SECTION THRU B-B

PHILIPPINE PORTS AUTHORITY	PROJECT TITLE : REPAIR OF PASSENGER TERMINAL/ADMIN. BUILDING OF TMO-SULTAN KUDARAT LOCATION : PORT OF KALAMANSIG KALAMANSIG, SULTAN KUDARAT	DRAWN BY: RODSKY BUTCH P. RAGORO Draftsman	REVIEWED BY: SOLLITO C. ROSALES Construction Foreman A	RECOMMENDING APPROVAL: BELTZASAR L. GELLA Acting ESD MANAGER	APPROVED BY: ASTERIO C. GALLARDO JR. Acting Port manager	DATE : 4/8