
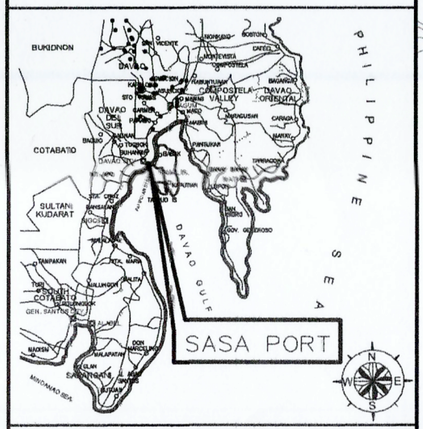


A1.1 **PORT LOCATION MAP**
SCALE 1NTS METERS

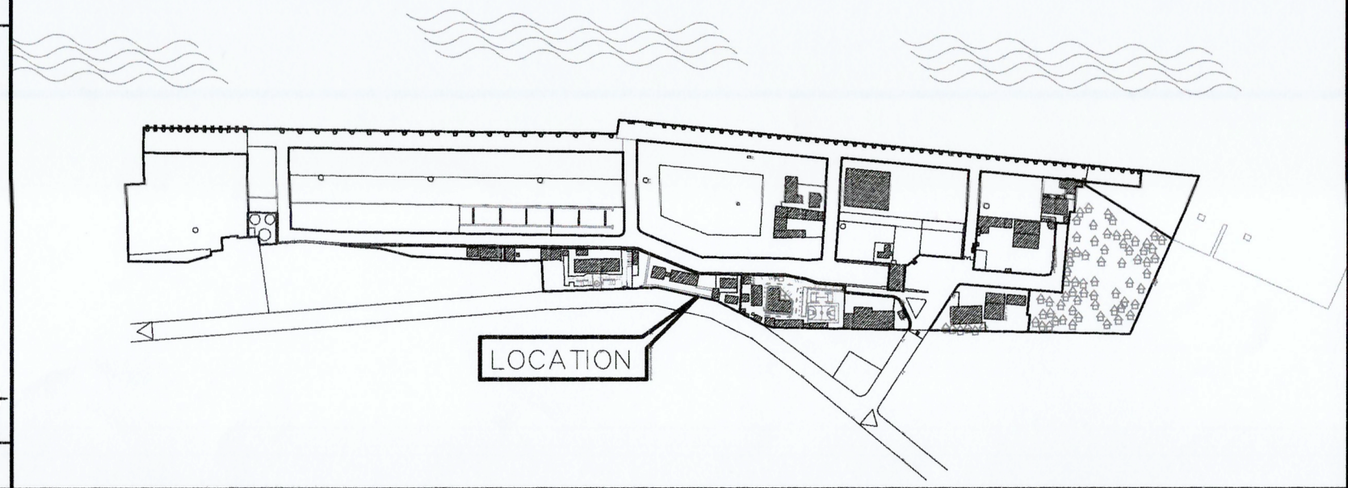

A1.2 **LOCATION PLAN**
SCALE 1NTS METERS


SHT. NO.	DESCRIPTION
01	PORT LOCATION MAP, LOCATION PLAN, SHEET CONTENTS, TALLY OF BUILDING AREAS, SITE DEVELOPMENT PLAN
02	ADMIN BUILDING – GROUND FLOOR PLAN
03	ADMIN BUILDING – SECOND FLOOR PLAN
04	ADMIN BUILDING – THIRD FLOOR PLAN
05	PORT OPERATIONS BUILDING "A" – GROUND FLOOR PLAN
06	PORT OPERATIONS BUILDING "A" – SECOND FLOOR PLAN
07	PORT OPERATIONS BUILDING "A" – THIRD FLOOR PLAN
08	PORT OPERATIONS BUILDING "A" – FOURTH FLOOR PLAN
09	CANTEEN & GAD CENTER BUILDING – GROUND FLOOR PLAN SECURITY BUILDING – GROUND FLOOR PLAN, ESD TOOLROOM BUILDING – GROUND FLOOR PLAN, ESD TOOLROOM BUILDING – SECOND FLOOR PLAN
10	PASSENGER TERMINAL BUIDLLING – GROUND FLOOR PLAN
11	PORT POLICE DIVISION BUILDING – GROUND FLOOR PLAN PORT POLICE DIVISION BUILDING – SECOND FLOOR PLAN
12	CLINIC & WELLNESS CENTER BUILDING – GROUND FLOOR PLAN, FORMER PM'S QUARTER – GROUND FLOOR PLAN, STOCK ROOM – GROUND FLOOR PLAN, PM'S QUARTER – GROUND FLOOR PLAN
13	PDEA BUILDING – GROUND FLOOR PLAN, GUEST HOUSE BUILDING – GROUND FLOOR PLAN, ESD WORKSHOP/ STOCK ROOM/ CHAPEL BUILDING – GROUND FLOOR PLAN

A1.3 **SHEET CONTENTS**
SCALE 1NTS METERS

TALLY OF AREAS (SQ.M) OF BUILDING FACILITIES IN SASA PORT, DAVAO CITY

ADMIN BUILDING	**FORMER PM'S QUARTER**
GROUND FLOOR - 711.36 SQ.M	GROUND FLOOR - 162.01 SQ.M
SECOND FLOOR - 711.36 SQ.M	**STOCK ROOM BUILDING**
THIRD FLOOR - 711.36 SQ.M	GROUND FLOOR - 178.82 SQ.M
TOTAL - 2134.08 SQ.M	**PM'S QUARTER**
PORT OPERATIONS BUILDING "A"	GROUND FLOOR - 139.32 SQ.M
GROUND FLOOR - 439.22 SQ.M	**PDEA BUILDING**
SECOND FLOOR - 439.22 SQ.M	GROUND FLOOR - 112.06 SQ.M
THIRD FLOOR - 439.22 SQ.M	**GUEST HOUSE BUILDING**
FOURTH FLOOR - 439.22 SQ.M	GROUND FLOOR - 49.41 SQ.M
TOTAL - 1756.88 SQ.M	**ESD WORKSHOP/ STOCKROOM/ CHAPEL BUILDING**
CANTEEN & GAD CENTER BUILDING	GROUND FLOOR - 299.69 SQ.M
GROUND FLOOR - 219.05 SQ.M	
SECURITY BUILDING	
GROUND FLOOR - 62.42 SQ.M	
ESD TOOLROOM BUILDING	
GROUND FLOOR - 49.45 SQ.M	
SECOND FLOOR - 52.29 SQ.M	
TOTAL - 101.74 SQ.M	
PASSENGER TERMINAL BUILDING	
GROUND FLOOR - 370.04 SQ.M	
PORT POLICE DIVISION BUILDING	
GROUND FLOOR - 119.28 SQ.M	
SECOND FLOOR - 214.50 SQ.M	
TOTAL - 333.78 SQ.M	
CLINIC & WELLNESS CENTER BUILDING	
GROUND FLOOR - 78.28 SQ.M	
GRAND TOTAL:	**5997.58 SQ.M**

A1.4 **TALLY OF BUILDING AREAS**
SCALE 1NITS METERS

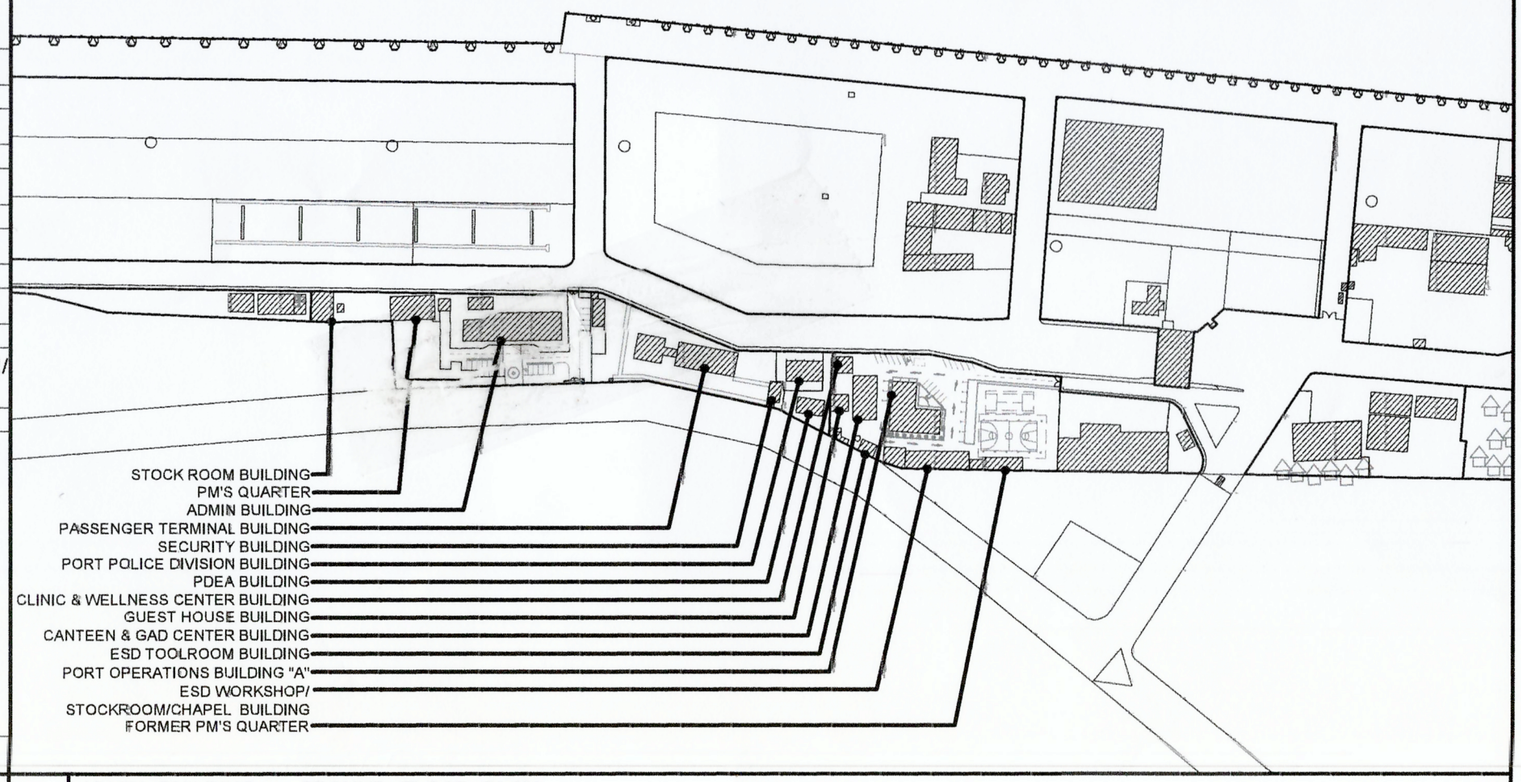

A1.5 **ADMIN BUILDING – GROUND FLOOR PLAN**
SCALE 1:175 METERS

PHILIPPINE PORTS AUTHORITY PMO DAVAO

PREPARED BY:	CHECKED AND REVIEWED BY:	RECOMMENDING APPROVAL BY:	APROVED BY:
VICTOR A. JASPE, *ENGINEERING ASSISTANT–A*	EDELPETER L. DE LA ROSA, *SUPERVISING ENGINEER*	LARA SIMONE L. ABA, *ACTING ESD MANAGER*	ANALEE G. AGUILA, *PORT MANAGER*

OWNER: ANALEE G. AGUILA, *PORT MANAGER*

SHEET CONTENTS: ADMIN BUILDING – GROUND FLOOR PLAN

PROJECT TITLE: PEST CONTROL FOR PMO–DAVAO BUILDING FACILITIES AT SASA PORT, DAVAO CITY

LOCATION: SASA PORT, KM. 10 PORT AREA, DAVAO CITY


REVISIONS	
DATE	REMARKS
	ADDENDUM

NO.	–
PROJECT	–
DATE	–
DRAWN	–

SHEET NO. A1 OF 13

CADD BY: KJR
DATE DRAWN: 10/11/24
DATE UPDATED: MM/DD/YY

DRAWING AND SPECIFICATION DULY SIGNED, STAMPED OR SEALED AS INSTRUMENTS OF SERVICES ARE THE PROPERTY OF THE ARCHITECT, WHETHER THE OBJECTS FOR WHICH THEY ARE MADE IS EXECUTED OR NOT. IT SHALL BE UNLAWFUL FOR ANY PERSON WITHOUT THE WRITTEN CONSENT OF THE ARCHITECT OF THE SAID DOCUMENTS TO DUPLICATE OR TO MAKE COPIES OF THE SAID DOCUMENTS FOR USE IN REPETITION OF AND FOR PROJECTS OR BUILDINGS WHETHER PARTLY OR WHOLELY EXECUTED. R.A.543 SECTION 25(4).

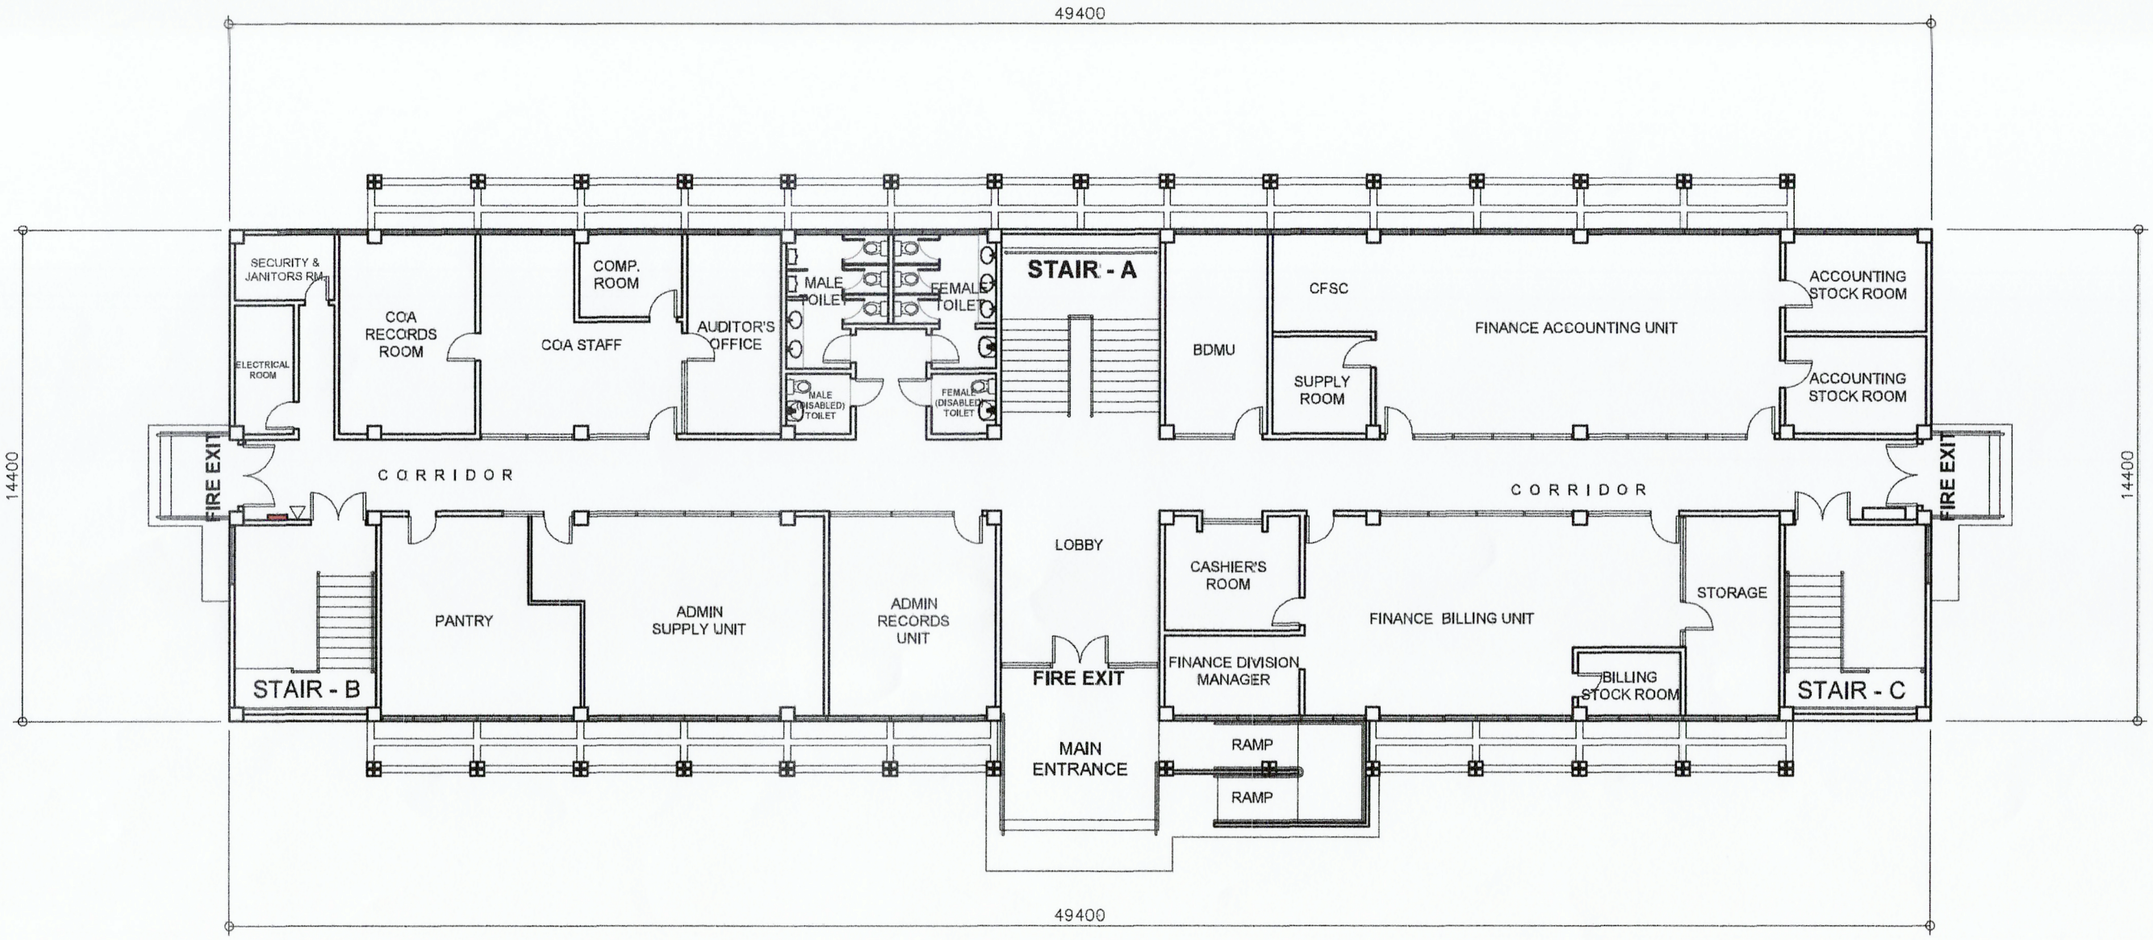

FLOOR AREA: 711.36 SQ.M

A2.1 **ADMIN BUILDING – GROUND FLOOR PLAN**
SCALE 1:175 METERS

PHILIPPINE PORTS AUTHORITY PMO DAVAO

PREPARED BY:	CHECKED AND REVIEWED BY:	RECOMMENDING APPROVAL BY:	APROVED BY:
VICTOR A. JASPE *ENGINEERING ASSISTANT–A*	EDELPETER L. DE LA ROSA *SUPERVISING ENGINEER*	LARA SIMONE L. ABA *ACTING ESD MANAGER*	ANALEE G. AGUILA *PORT MANAGER*


OWNER:	ANALEE G. AGUILA *PORT MANAGER*
SHEET CONTENTS:	ADMIN BUILDING – GROUND FLOOR PLAN
PROJECT TITLE:	PEST CONTROL FOR PMO–DAVAO BUILDING FACILITIES AT SASA PORT, DAVAO CITY
LOCATION:	SASA PORT, KM. 10 PORT AREA, DAVAO CITY

REVISIONS		
	DATE	REMARKS
ADDENDUM		
NO.	–	
PROJECT	–	
DATE	–	
DRAWN	–	

SHEET NO.	OF
A2	13

CADD BY: KJR
DATE DRAWN: 10/11/24
DATE UPDATED: MM/DD/YY

DRAWING AND SPECIFICATION DULY SIGNED, STAMPED OR SEALED AS INSTRUMENTS OF SERVICES ARE THE PROPERTY OF THE ARCHITECT, WHETHER THE OBJECTS FOR WHICH THEY ARE MADE IS EXECUTED OR NOT. IT SHALL BE UNLAWFUL FOR ANY PERSON WITHOUT THE WRITTEN CONSENT OF THE ARCHITECT OF THE SAID DOCUMENTS TO DUPLICATE OR TO MAKE COPIES OF THE SAID DOCUMENTS FOR USE IN REPETITION OF AND FOR PROJECTS OR BUILDINGS WHETHER PARTLY OR WHOLELY EXECUTED. R.A.545 SECTION 25(4).

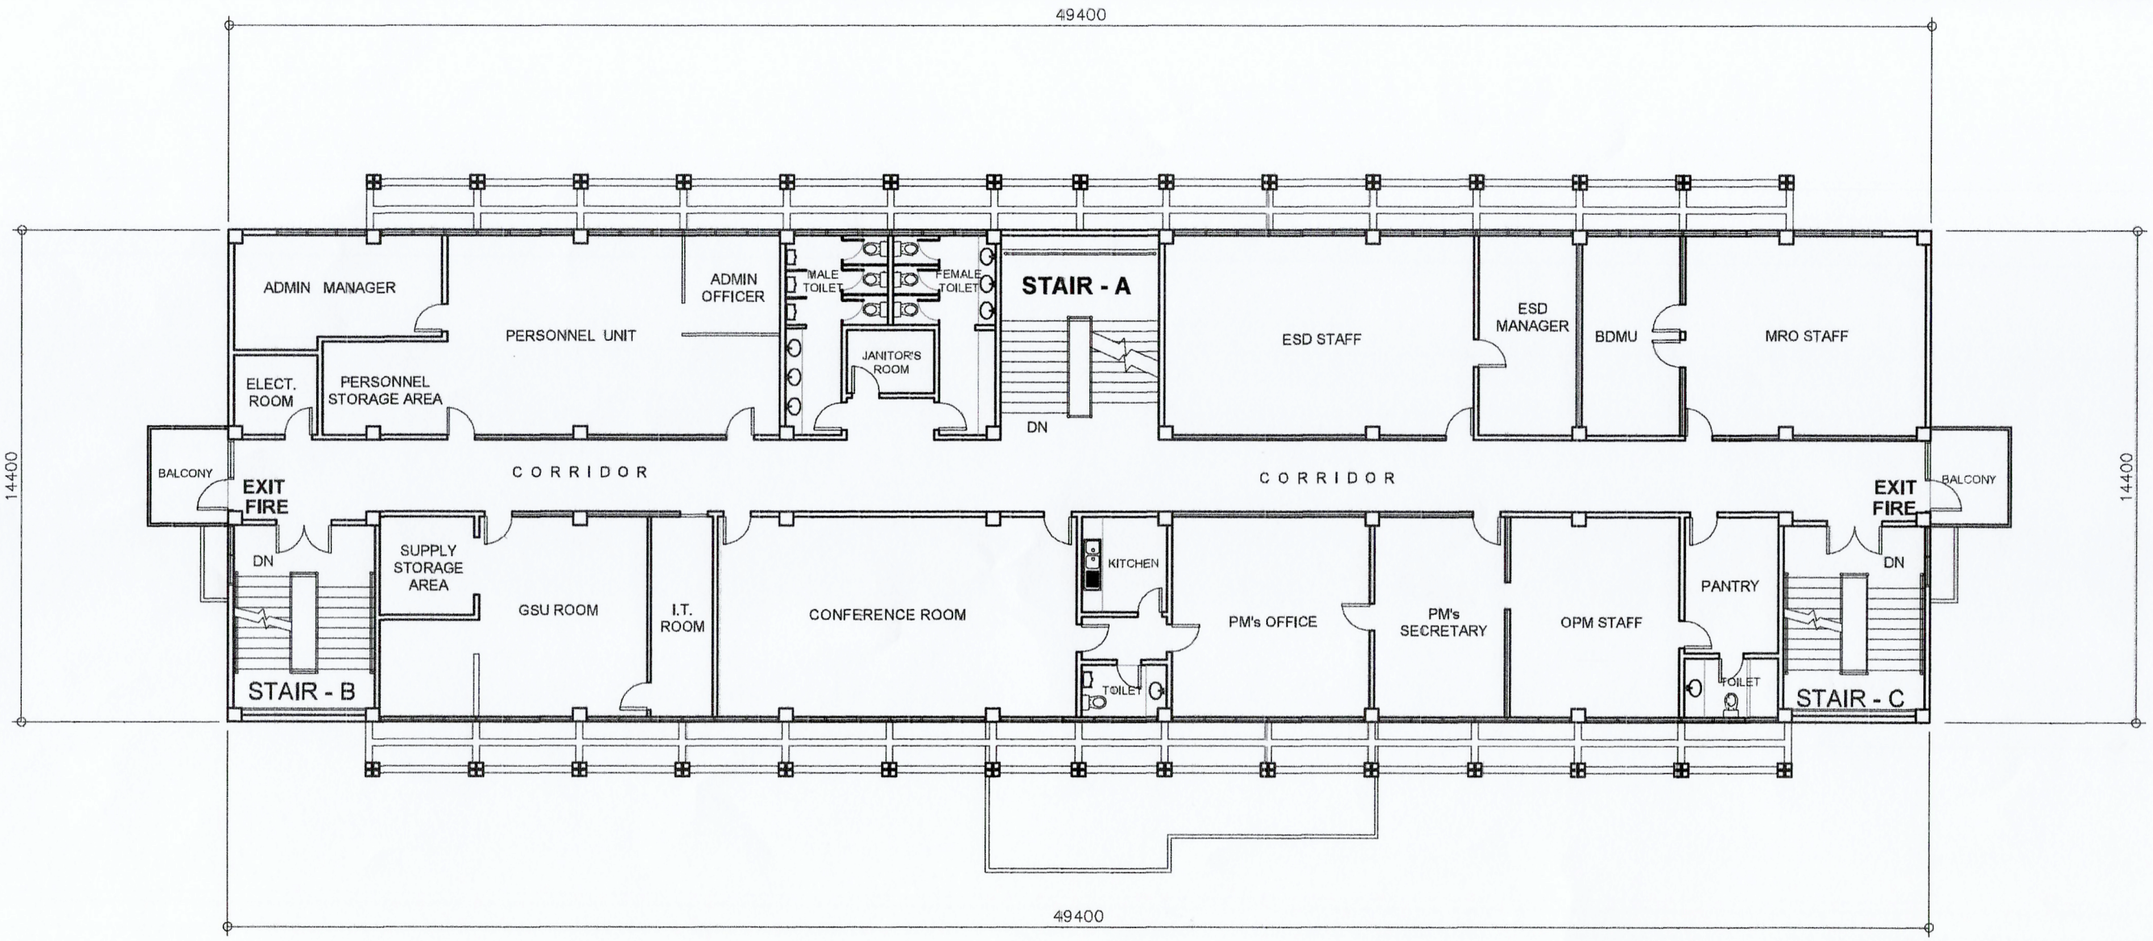

FLOOR AREA: 711.36 SQ.M

A3.1 ADMIN BUILDING – SECOND FLOOR PLAN

SCALE 1:175 METERS

PHILIPPINE PORTS AUTHORITY PMO DAVAO

PREPARED BY:	CHECKED AND REVIEWED BY:	RECOMMENDING APPROVAL BY:	APROVED BY:
VICTOR A. JASPE *ENGINEERING ASSISTANT–A*	EDELPETER L. DE LA ROSA *SUPERVISING ENGINEER*	LARA SIMONE L. ABA *ACTING ESD MANAGER*	ANALEE G. AGUILA *PORT MANAGER*

OWNER: **ANALEE G. AGUILA** *PORT MANAGER*

SHEET CONTENTS: **ADMIN BUILDING – SECOND FLOOR PLAN**

PROJECT TITLE: **PEST CONTROL FOR PMO–DAVAO BUILDING FACILITIES AT SASA PORT, DAVAO CITY**


LOCATION: **SASA PORT, KM. 10 PORT AREA, DAVAO CITY**

REVISIONS		
NO.	DATE	REMARKS
	ADDENDUM	
NO.	–	
PROJECT	–	
DATE	–	
DRAWN	–	

SHEET NO. **A3** OF **13**

CADD BY: KJR
DATE DRAWN: 10/11/24
DATE UPDATED: MM/DD/YY

DRAWING AND SPECIFICATION DULY SIGNED, STAMPED OR SEALED AS INSTRUMENTS OF SERVICES ARE THE PROPERTY OF THE ARCHITECT, WHETHER THE OBJECTS FOR WHICH THEY ARE MADE IS EXECUTED OR NOT. IT SHALL BE UNLAWFUL FOR ANY PERSON WITHOUT THE WRITTEN CONSENT OF THE ARCHITECT OF THE SAID DOCUMENTS TO DUPLICATE OR TO MAKE COPIES OF THE SAID DOCUMENTS FOR USE IN REPETITION OF AND FOR PROJECTS OR BUILDINGS WHETHER PARTLY OR WHOLELY EXECUTED. R.A.545 SECTION 25(4).

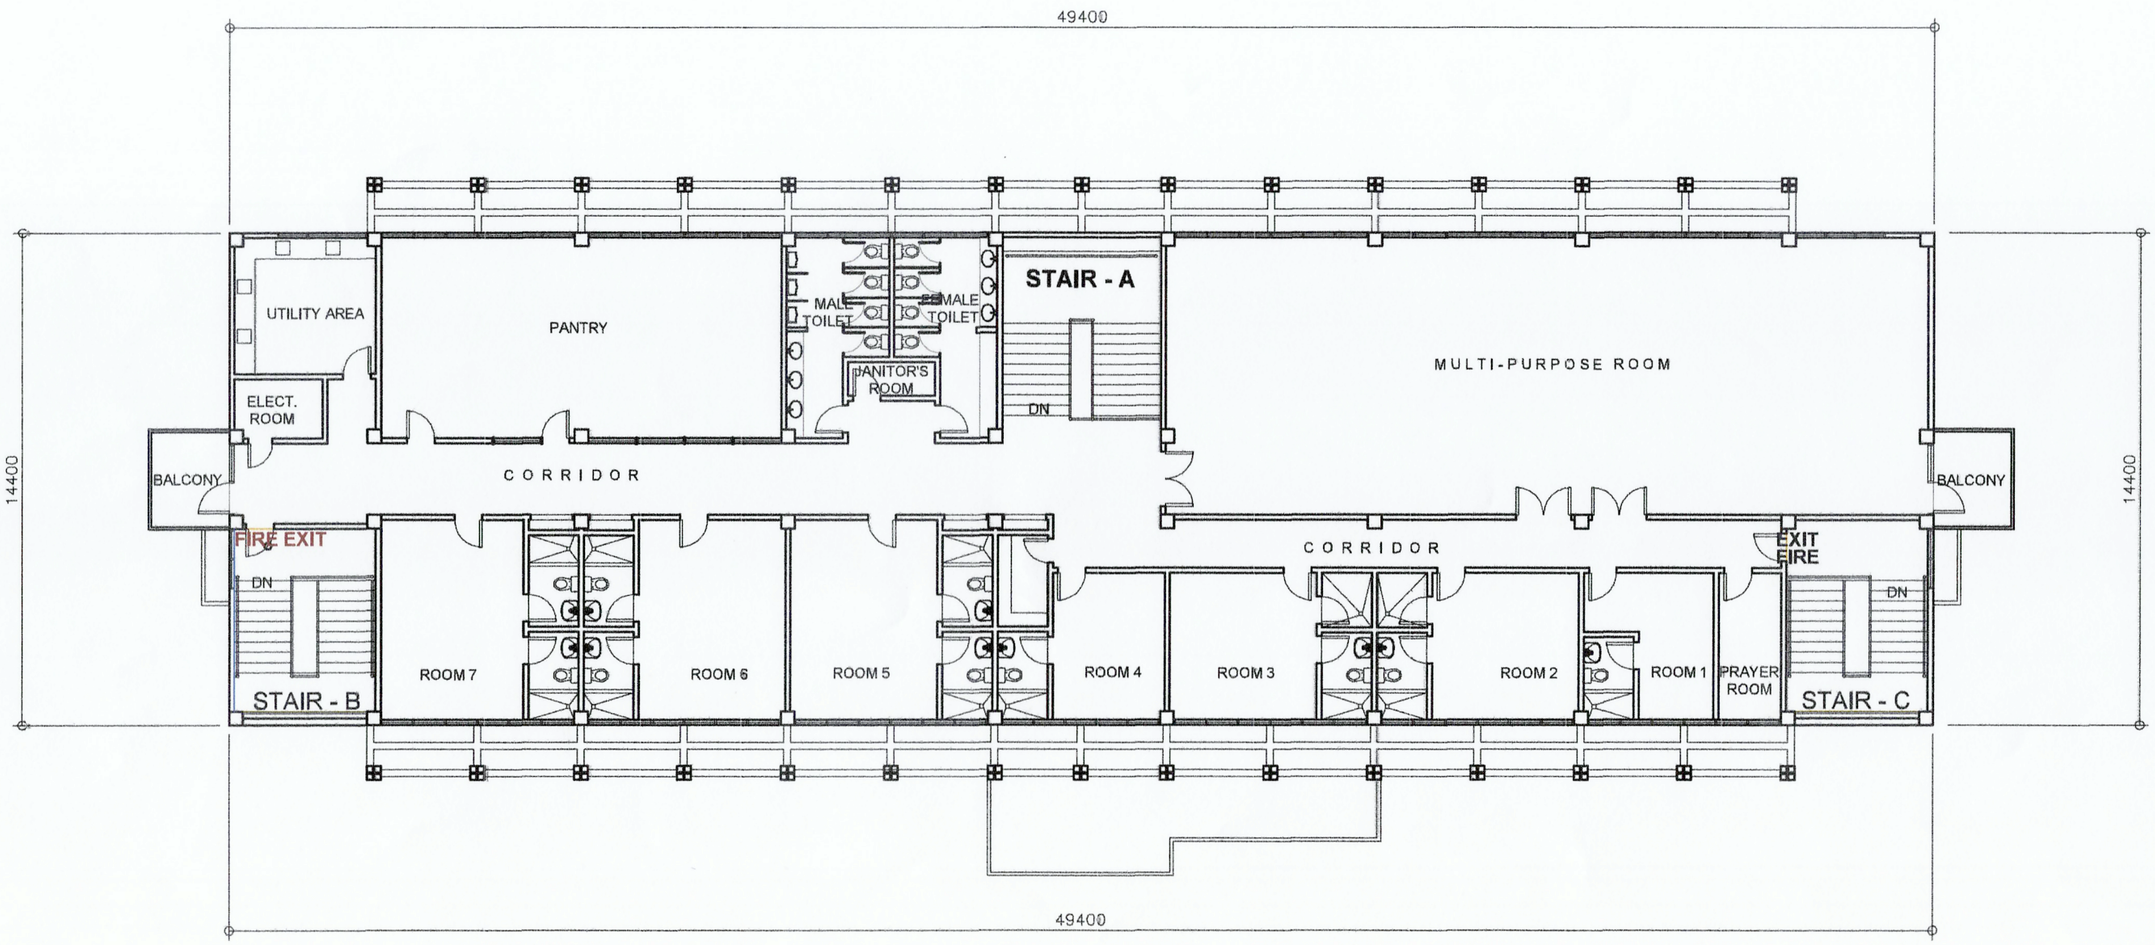

FLOOR AREA: 711.36 SQ.M

A4.1 **ADMIN BUILDING – THIRD FLOOR PLAN**
SCALE 1:175 METERS

PHILIPPINE PORTS AUTHORITY PHLO DAVAO

PREPARED BY:	CHECKED AND REVIEWED BY:	RECOMMENDING APPROVAL BY:	APPROVED BY:
VICTOR A. JASPE *ENGINEERING ASSISTANT–A*	EDELPETER L. DE LA ROSA *SUPERVISING ENGINEER*	LARA SIMONE L. ABA *ACTING ESD MANAGER*	ANALEE G. AGUILA *PORT MANAGER*

OWNER: ANALEE G. AGUILA, *PORT MANAGER*

SHEET CONTENTS: ADMIN BUILDING – THIRD FLOOR PLAN

PROJECT TITLE: PEST CONTROL FOR PMO–DAVAO BUILDING FACILITIES AT SASA PORT, DAVAO CITY


LOCATION: SASA PORT, Km. 10 PORT AREA, DAVAO CITY

REVISIONS	
DATE	REMARKS
ADDENDUM	
NO.	–
PROJECT	–
DATE	–
DRAWN	–

SHEET NO. A4 OF 13

CADD BY KJR
DATE DRAWN 10/11/24
DATE UPDATED MM/DD/YY

DRAWING AND SPECIFICATION DULY SIGNED, STAMPED OR SEALED AS INSTRUMENTS OF SERVICES ARE THE PROPERTY OF THE ARCHITECT, WHETHER THE OBJECTS FOR WHICH THEY ARE MADE IS EXECUTED OR NOT. IT SHALL BE UNLAWFUL FOR ANY PERSON WITHOUT THE WRITTEN CONSENT OF THE ARCHITECT OF THE SAID DOCUMENTS TO DUPLICATE OR TO MAKE COPIES OF THE SAID DOCUMENTS FOR USE IN REPETITION OF AND FOR PROJECTS OR BUILDINGS WHETHER PARTLY OR WHOLELY EXECUTED. R.A.545 SECTION 25(4).

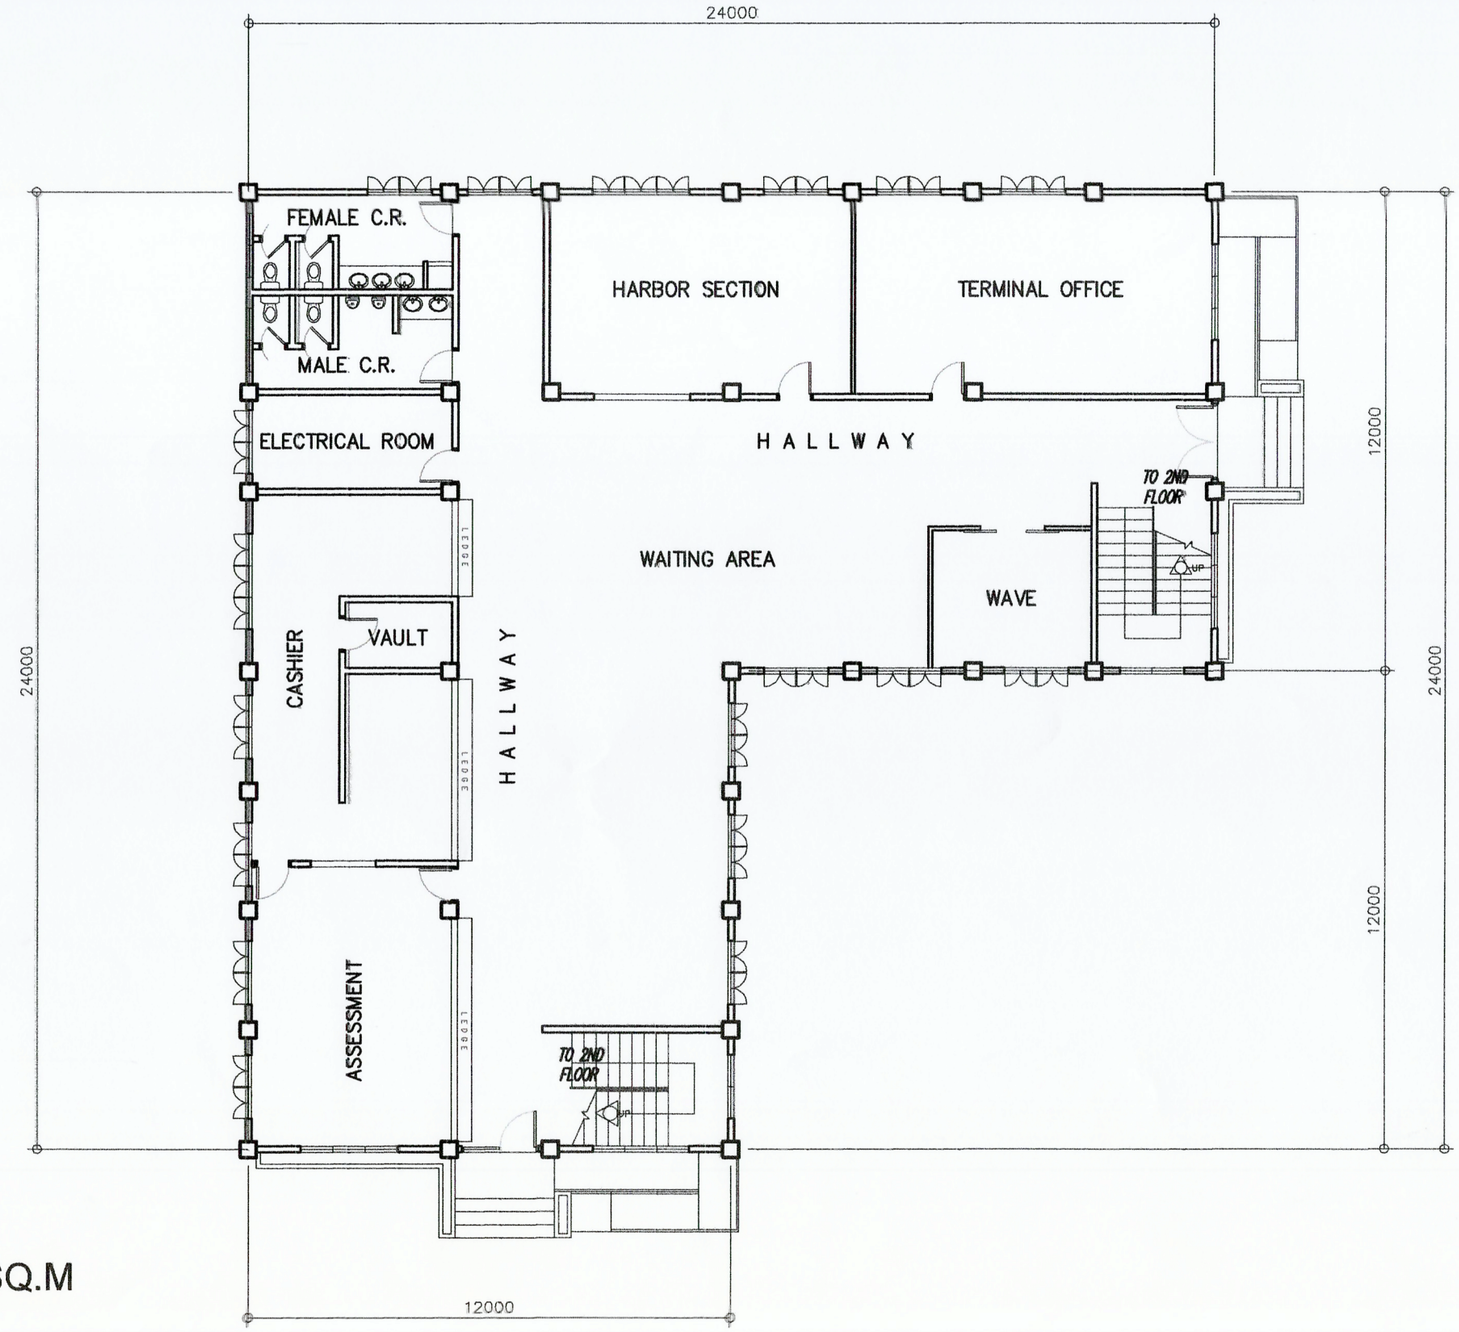

FLOOR AREA: 439.22 SQ.M

A5.1 PORT OPERATIONS BUILDING "A" – GROUND FLOOR PLAN

SCALE 1:150 METERS

PHILIPPINE PORTS AUTHORITY PMO DAVAO

PREPARED BY:	CHECKED AND REVIEWED BY:	RECOMMENDING APPROVAL BY:	APROVED BY:
VICTOR A. JASPE *ENGINEERING ASSISTANT--A*	EDELPETER L. DE LA ROSA *SUPERVISING ENGINEER*	LARA SIMONE L. ABA *ACTING ESD MANAGER*	ANALEE G. AGUILA *PORT MANAGER*

OWNER: ANALEE G. AGUILA, *PORT MANAGER*

SHEET CONTENTS: PORT OPERATIONS BUILDING "A" – GROUND FLOOR PLAN

PROJECT TITLE: PEST CONTROL FOR PMO–DAVAO BUILDING FACILITIES AT SASA PORT, DAVAO CITY


LOCATION: SASA PORT, KM. 10 PORT AREA, DAVAO CITY

REVISIONS		
	DATE	REMARKS
ADDENDUM		
NO.	–	
PROJECT	–	
DATE	–	
DRAWN	–	

SHEET NO. A5 OF 13

CADD BY: KJR
DATE DRAWN: 10/11/24
DATE UPDATED: MM/DD/YY

DRAWING AND SPECIFICATION DULY SIGNED, STAMPED OR SEALED AS INSTRUMENTS OF SERVICES ARE THE PROPERTY OF THE ARCHITECT, WHETHER THE OBJECTS FOR WHICH THEY ARE MADE IS EXECUTED OR NOT. IT SHALL BE UNLAWFUL FOR ANY PERSON WITHOUT THE WRITTEN CONSENT OF THE ARCHITECT OF THE SAID DOCUMENTS TO DUPLICATE OR TO MAKE COPIES OF THE SAID DOCUMENTS FOR USE IN REPETITION OF AND FOR PROJECTS OR BUILDINGS WHETHER PARTLY OR WHOLELY EXECUTED. R.A.543 SECTION 25(4).

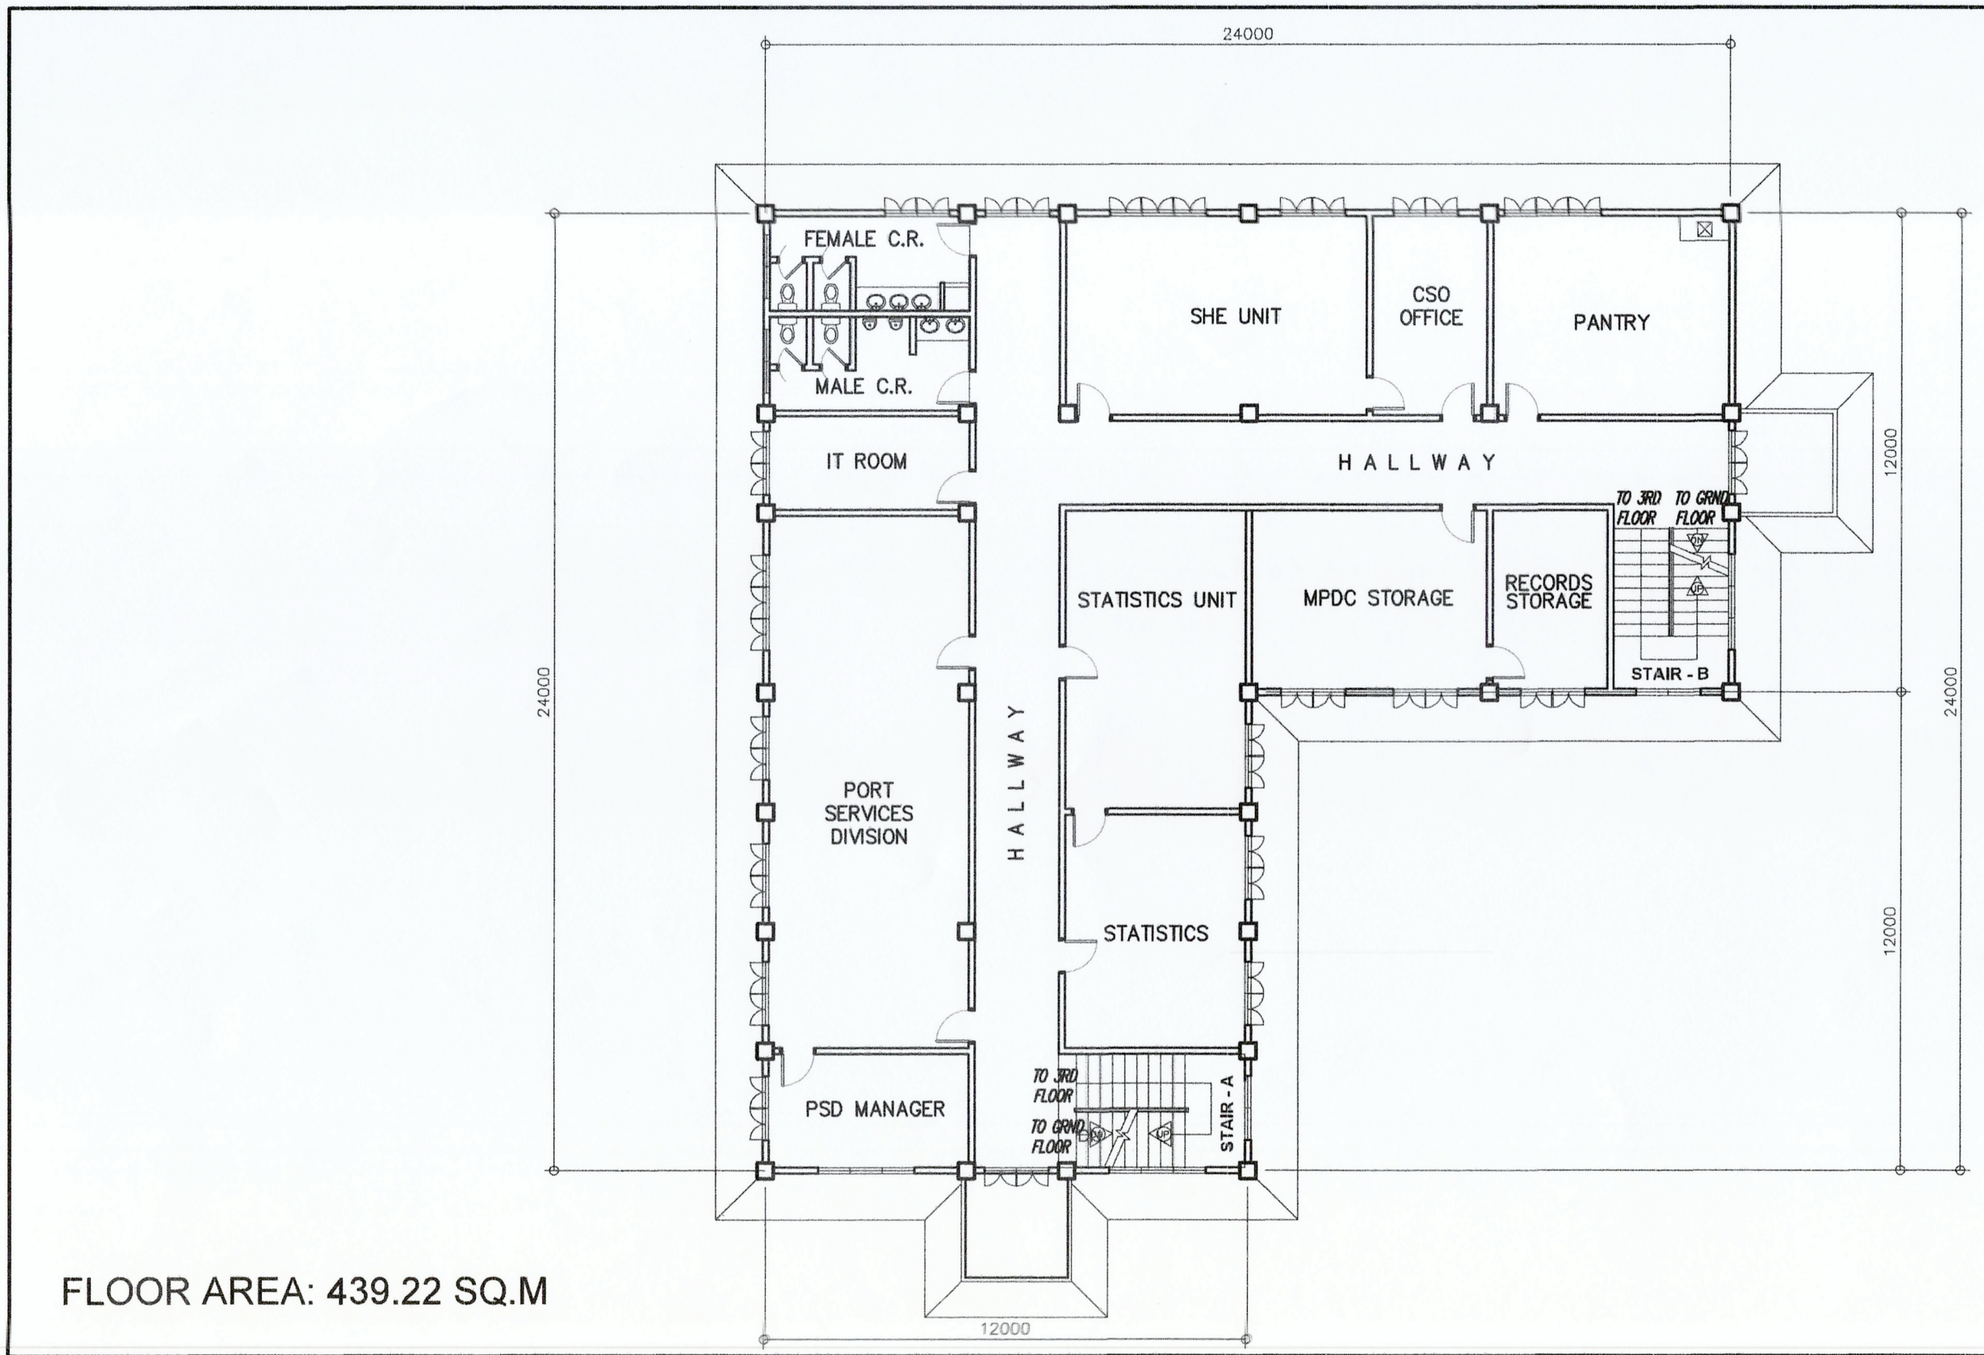

FLOOR AREA: 439.22 SQ.M

A6.1 PORT OPERATIONS BUILDING "A" – SECOND FLOOR PLAN

SCALE 1:50 METERS

PHILIPPINE PORTS AUTHORITY PMO DAVAO

PREPARED BY:	CHECKED AND REVIEWED BY:	RECOMMENDING APPROVAL BY:	APROVED BY:
VICTOR A. JASPE *ENGINEERING ASSISTANT–A*	EDELPETER D. DE LA ROSA *SUPERVISING ENGINEER*	LARA SIMONE L. ABA *ACTING ESD MANAGER*	ANALEE G. AGUILA *PORT MANAGER*

OWNER: ANALEE G. AGUILA, *PORT MANAGER*

SHEET CONTENTS: PORT OPERATIONS BUILDING "A" – SECOND FLOOR PLAN

PROJECT TITLE: PEST CONTROL FOR PMO–DAVAO BUILDING FACILITIES AT SASA PORT, DAVAO CITY

LOCATION: SASA PORT, KM. 10 PORT AREA, DAVAO CITY

REVISIONS		
NO.	DATE	REMARKS
	ADDENDUM	

NO.	–
PROJECT	–
DATE	–
DRAWN	–


SHEET NO. A6 OF 13

CADD BY KJR

DATE DRAWN 10/11/24

DATE UPDATED MM/DD/YY

DRAWING AND SPECIFICATION DULY SIGNED, STAMPED OR SEALED AS INSTRUMENTS OF SERVICES ARE THE PROPERTY OF THE ARCHITECT, WHETHER THE OBJECTS FOR WHICH THEY ARE MADE IS EXECUTED OR NOT. IT SHALL BE UNLAWFUL FOR ANY PERSON WITHOUT THE WRITTEN CONSENT OF THE ARCHITECT OF THE SAID DOCUMENTS TO DUPLICATE OR TO MAKE COPIES OF THE SAID DOCUMENTS FOR USE IN REPETITION OF AND FOR PROJECTS OR BUILDINGS WHETHER PARTLY OR WHOLELY EXECUTED. R.A.545 SECTION 25(4).

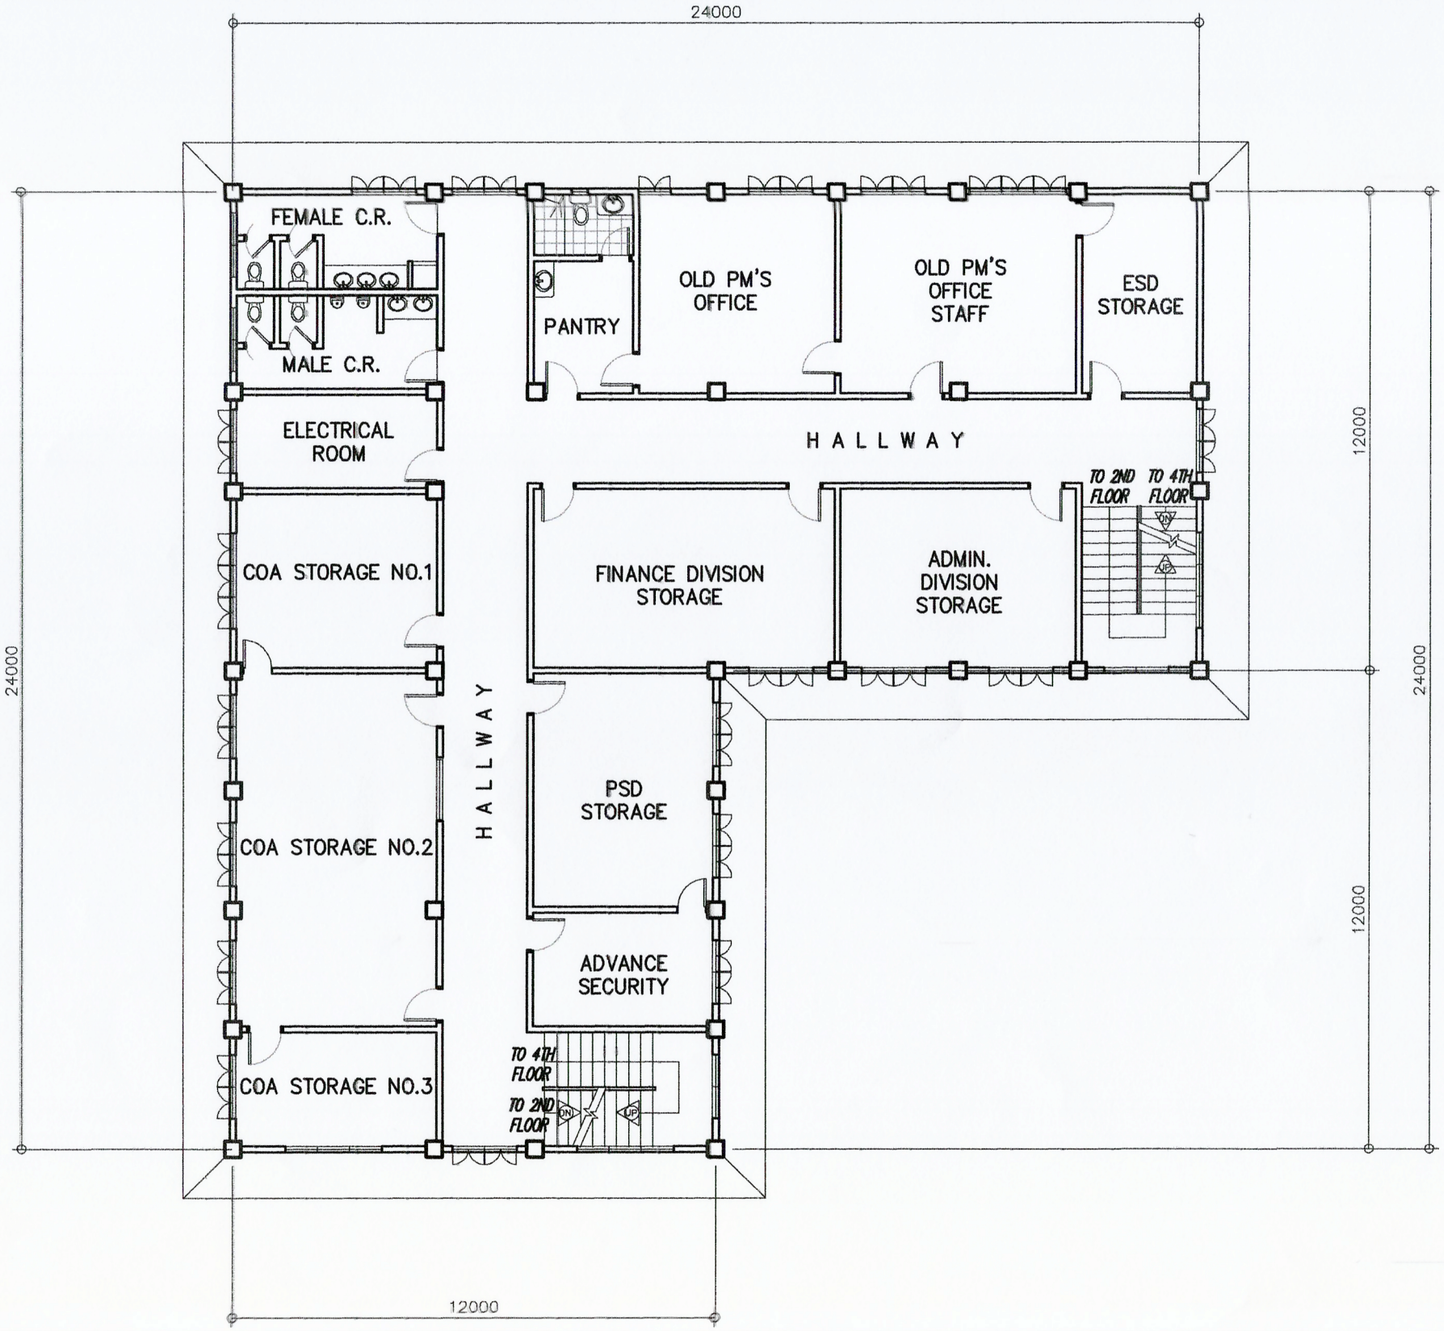

FLOOR AREA: 439.22 SQ.M

A7.1 PORT OPERATIONS BUILDING "A" – THIRD FLOOR PLAN

SCALE 1:50 METERS

PHILIPPINE PORTS AUTHORITY PMO DAVAO

PREPARED BY:	CHECKED AND REVIEWED BY:	RECOMMENDING APPROVAL BY:	APROVED BY:
VICTOR A. JASPE *ENGINEERING ASSISTANT–A*	EDELPETER L. DE LA ROSA *SUPERVISING ENGINEER*	LARA SIMONE L. ABA *ACTING ESD MANAGER*	ANALEE G. AGUILA *PORT MANAGER*

OWNER: ANALEE G. AGUILA, *PORT MANAGER*

SHEET CONTENTS: PORT OPERATIONS BUILDING "A" – THIRD FLOOR PLAN

PROJECT TITLE: PEST CONTROL FOR PMO–DAVAO BUILDING FACILITIES AT SASA PORT, DAVAO CITY


LOCATION: SASA PORT, KM. 10 PORT AREA, DAVAO CITY

REVISIONS		
NO.	DATE	REMARKS
ADDENDUM		
NO.	–	
PROJECT	–	
DATE	–	
DRAWN	–	

SHEET NO. A7 OF 13

CADD BY: KJR
DATE DRAWN: 10/11/24
DATE UPDATED: MM/DD/YY

DRAWING AND SPECIFICATION DULY SIGNED, STAMPED OR SEALED AS INSTRUMENTS OF SERVICES ARE THE PROPERTY OF THE ARCHITECT, WHETHER THE OBJECTS FOR WHICH THEY ARE MADE IS EXECUTED OR NOT. IT SHALL BE UNLAWFUL FOR ANY PERSON WITHOUT THE WRITTEN CONSENT OF THE ARCHITECT OF THE SAID DOCUMENTS TO DUPLICATE OR TO MAKE COPIES OF THE SAID DOCUMENTS FOR USE IN REPETITION OF AND FOR PROJECTS OR BUILDINGS WHETHER PARTLY OR WHOLELY EXECUTED. R.A.545 SECTION 25(4).

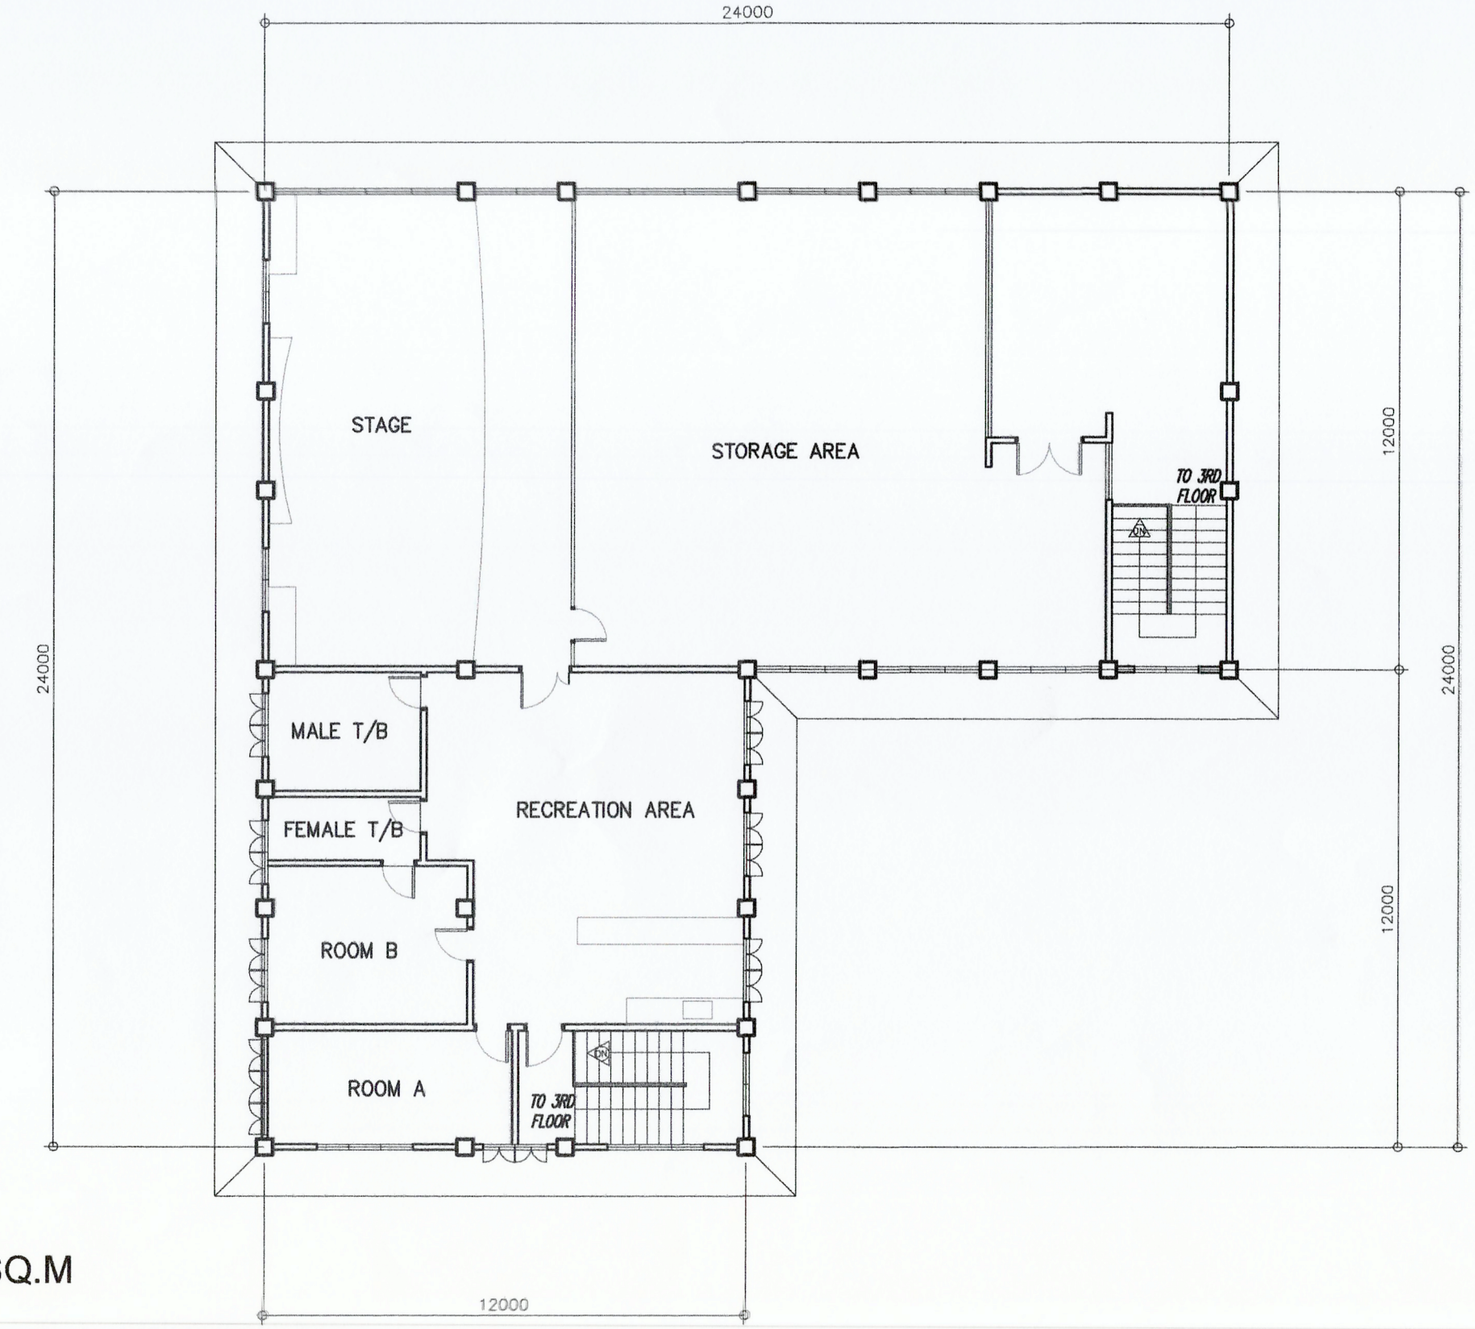

FLOOR AREA: 439.22 SQ.M

A8.1 PORT OPERATIONS BUILDING "A" – FOURTH FLOOR PLAN

SCALE 1:150 METERS

PHILIPPINE PORTS AUTHORITY PMO DAVAO

PREPARED BY:	CHECKED AND REVIEWED BY:	RECOMMENDING APPROVAL BY:	APROVED BY:
VICTOR A. JASPE *ENGINEERING ASSISTANT–A*	EDELPETER L. DE LA ROSA *SUPERVISING ENGINEER*	LARA SIMONE L. ABA *ACTING ESD MANAGER*	ANALEE G. AGUILA *PORT MANAGER*

OWNER: ANALEE G. AGUILA, *PORT MANAGER*

SHEET CONTENTS: PORT OPERATIONS BUILDING "A" – FOURTH FLOOR PLAN

PROJECT TITLE: PEST CONTROL FOR PMO–DAVAO BUILDING FACILITIES AT SASA PORT, DAVAO CITY


LOCATION: SASA PORT, KM. 10 PORT AREA, DAVAO CITY

REVISIONS		
	DATE	REMARKS
ADDENDUM		
NO.	--	
PROJECT	--	
DATE	--	
DRAWN	--	

SHEET NO. A8 OF 13

CADD BY: KJR
DATE DRAWN: 10/11/24
DATE UPDATED: MM/DD/YY


DRAWING AND SPECIFICATION DULY SIGNED, STAMPED OR SEALED AS INSTRUMENTS OF SERVICES ARE THE PROPERTY OF THE ARCHITECT, WHETHER THE OBJECTS FOR WHICH THEY ARE MADE IS EXECUTED OR NOT. IT SHALL BE UNLAWFUL FOR ANY PERSON WITHOUT THE WRITTEN CONSENT OF THE ARCHITECT OF THE SAID DOCUMENTS TO DUPLICATE OR TO MAKE COPIES OF THE SAID DOCUMENTS FOR USE IN REPETITION OF AND FOR PROJECTS OR BUILDINGS WHETHER PARTLY OR WHOLELY EXECUTED. R.A.545 SECTION 25(4).

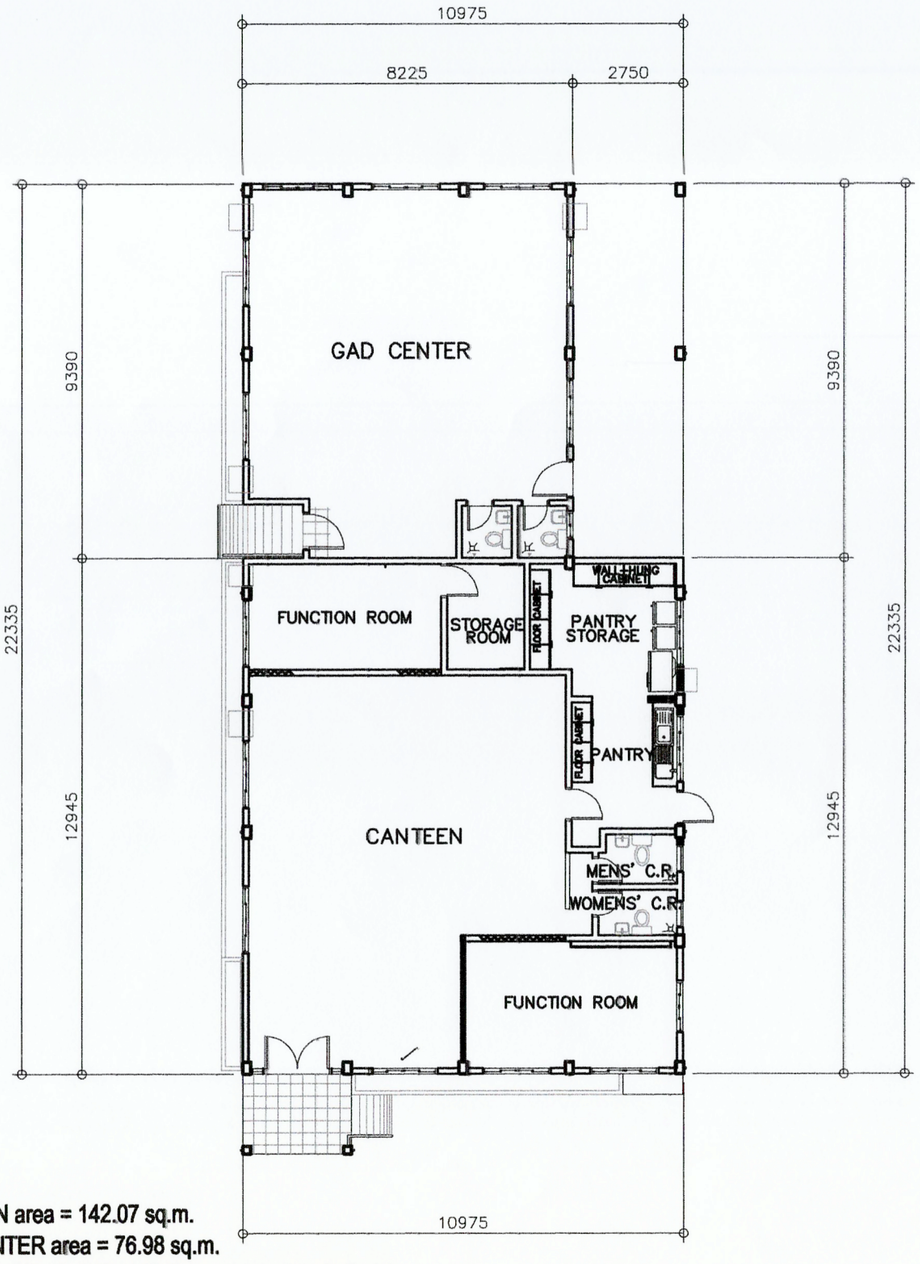

CANTEEN area = 142.07 sq.m.
GAD CENTER area = 76.98 sq.m.


TOTAL FLOOR AREA: 219.05 SQ.M

A9.1 **CANTEEN & GAD CENTER BUILDING – GROUND FLOOR PLAN**
SCALE 1:150 METERS

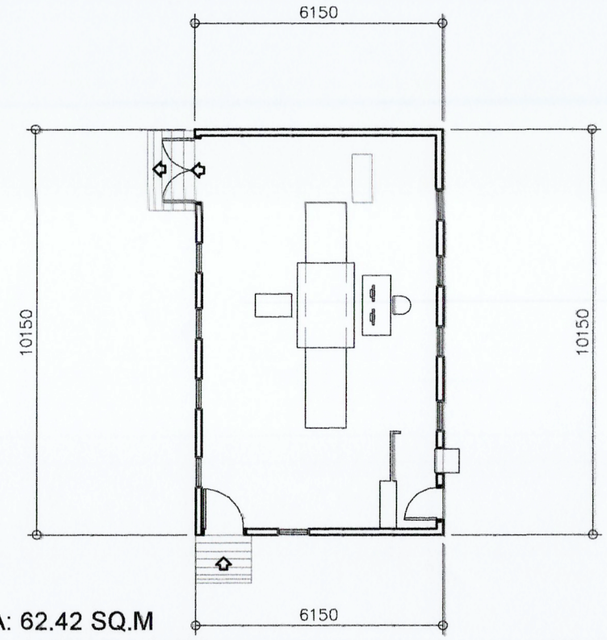


TOTAL FLOOR AREA: 62.42 SQ.M

A9.2 **SECURITY BUILDING – GROUND FLOOR PLAN**
SCALE 1:150 METERS

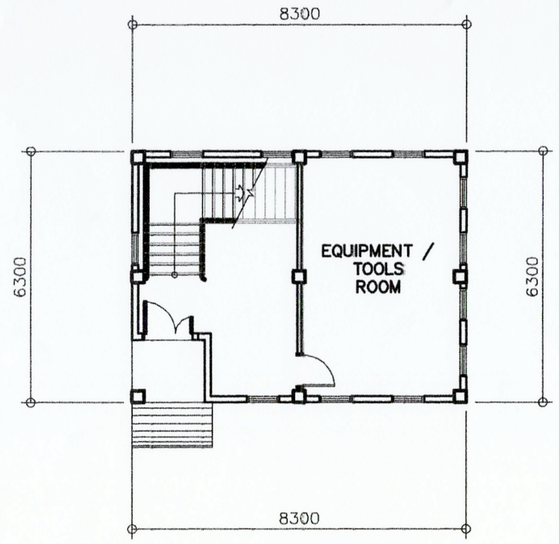

TOTAL FLOOR AREA: 49.45 SQ.M

A9.3 **ESD TOOLROOM BLDG. – GROUND FLOOR PLAN**
SCALE 1:150 METERS

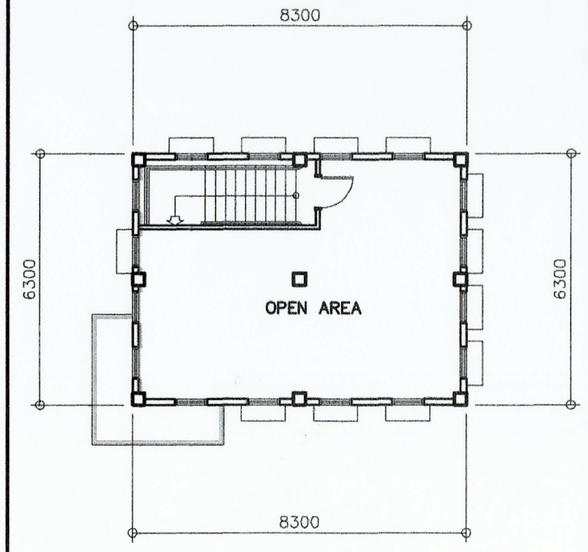

TOTAL FLOOR AREA: 52.29 SQ.M

A9.4 **ESD TOOLROOM BLDG. – SECOND FLOOR PLAN**
SCALE 1:150 METERS

PHILIPPINE PORTS AUTHORITY PMO DAVAO

PREPARED BY:	CHECKED AND REVIEWED BY:	RECOMMENDING APPROVAL:	APROVED BY:
VICTOR A. JASPE *ENGINEERING ASSISTANT–A*	EDELPETER L. DE LA ROSA *SUPERVISING ENGINEER*	LARA SIMONE L. ABA *ACTING ESD MANAGER*	ANALEE G. AGUILA *PORT MANAGER*

OWNER: ANALEE G. AGUILA, *PORT MANAGER*

PROJECT TITLE: PEST CONTROL FOR PMO–DAVAO BUILDING FACILITIES AT SASA PORT, DAVAO CITY

SHEET CONTENTS:
- CANTEEN & GAD CENTER BUILDING – GROUND FLOOR PLAN
- SECURITY BUILDING – GROUND FLOOR PLAN
- ESD TOOLROOM BLDG. – GROUND FLOOR PLAN
- ESD TOOLROOM BLDG. – SECOND FLOOR PLAN


LOCATION: SASA PORT, KM. 10 PORT AREA, DAVAO CITY

REVISIONS	DATE	REMARKS
ADDENDUM	NO.	–
	PROJECT	–
	DATE	–
	DRAWN	–

SHEET NO. A9 OF 13

CADD BY: KJR
DATE DRAWN: 10/11/24
DATE UPDATED: MM/DD/YY

DRAWING AND SPECIFICATION DULY SIGNED, STAMPED OR SEALED AS INSTRUMENTS OF SERVICES ARE THE PROPERTY OF THE ARCHITECT, WHETHER THE OBJECTS FOR WHICH THEY ARE MADE IS EXECUTED OR NOT. IT SHALL BE UNLAWFUL FOR ANY PERSON WITHOUT THE WRITTEN CONSENT OF THE ARCHITECT OF THE SAID DOCUMENTS TO DUPLICATE OR TO MAKE COPIES OF THE SAID DOCUMENTS FOR USE IN REPETITION OF AND FOR PROJECTS OR BUILDINGS WHETHER PARTLY OR WHOLELY EXECUTED. R.A.545 SECTION 25(4).

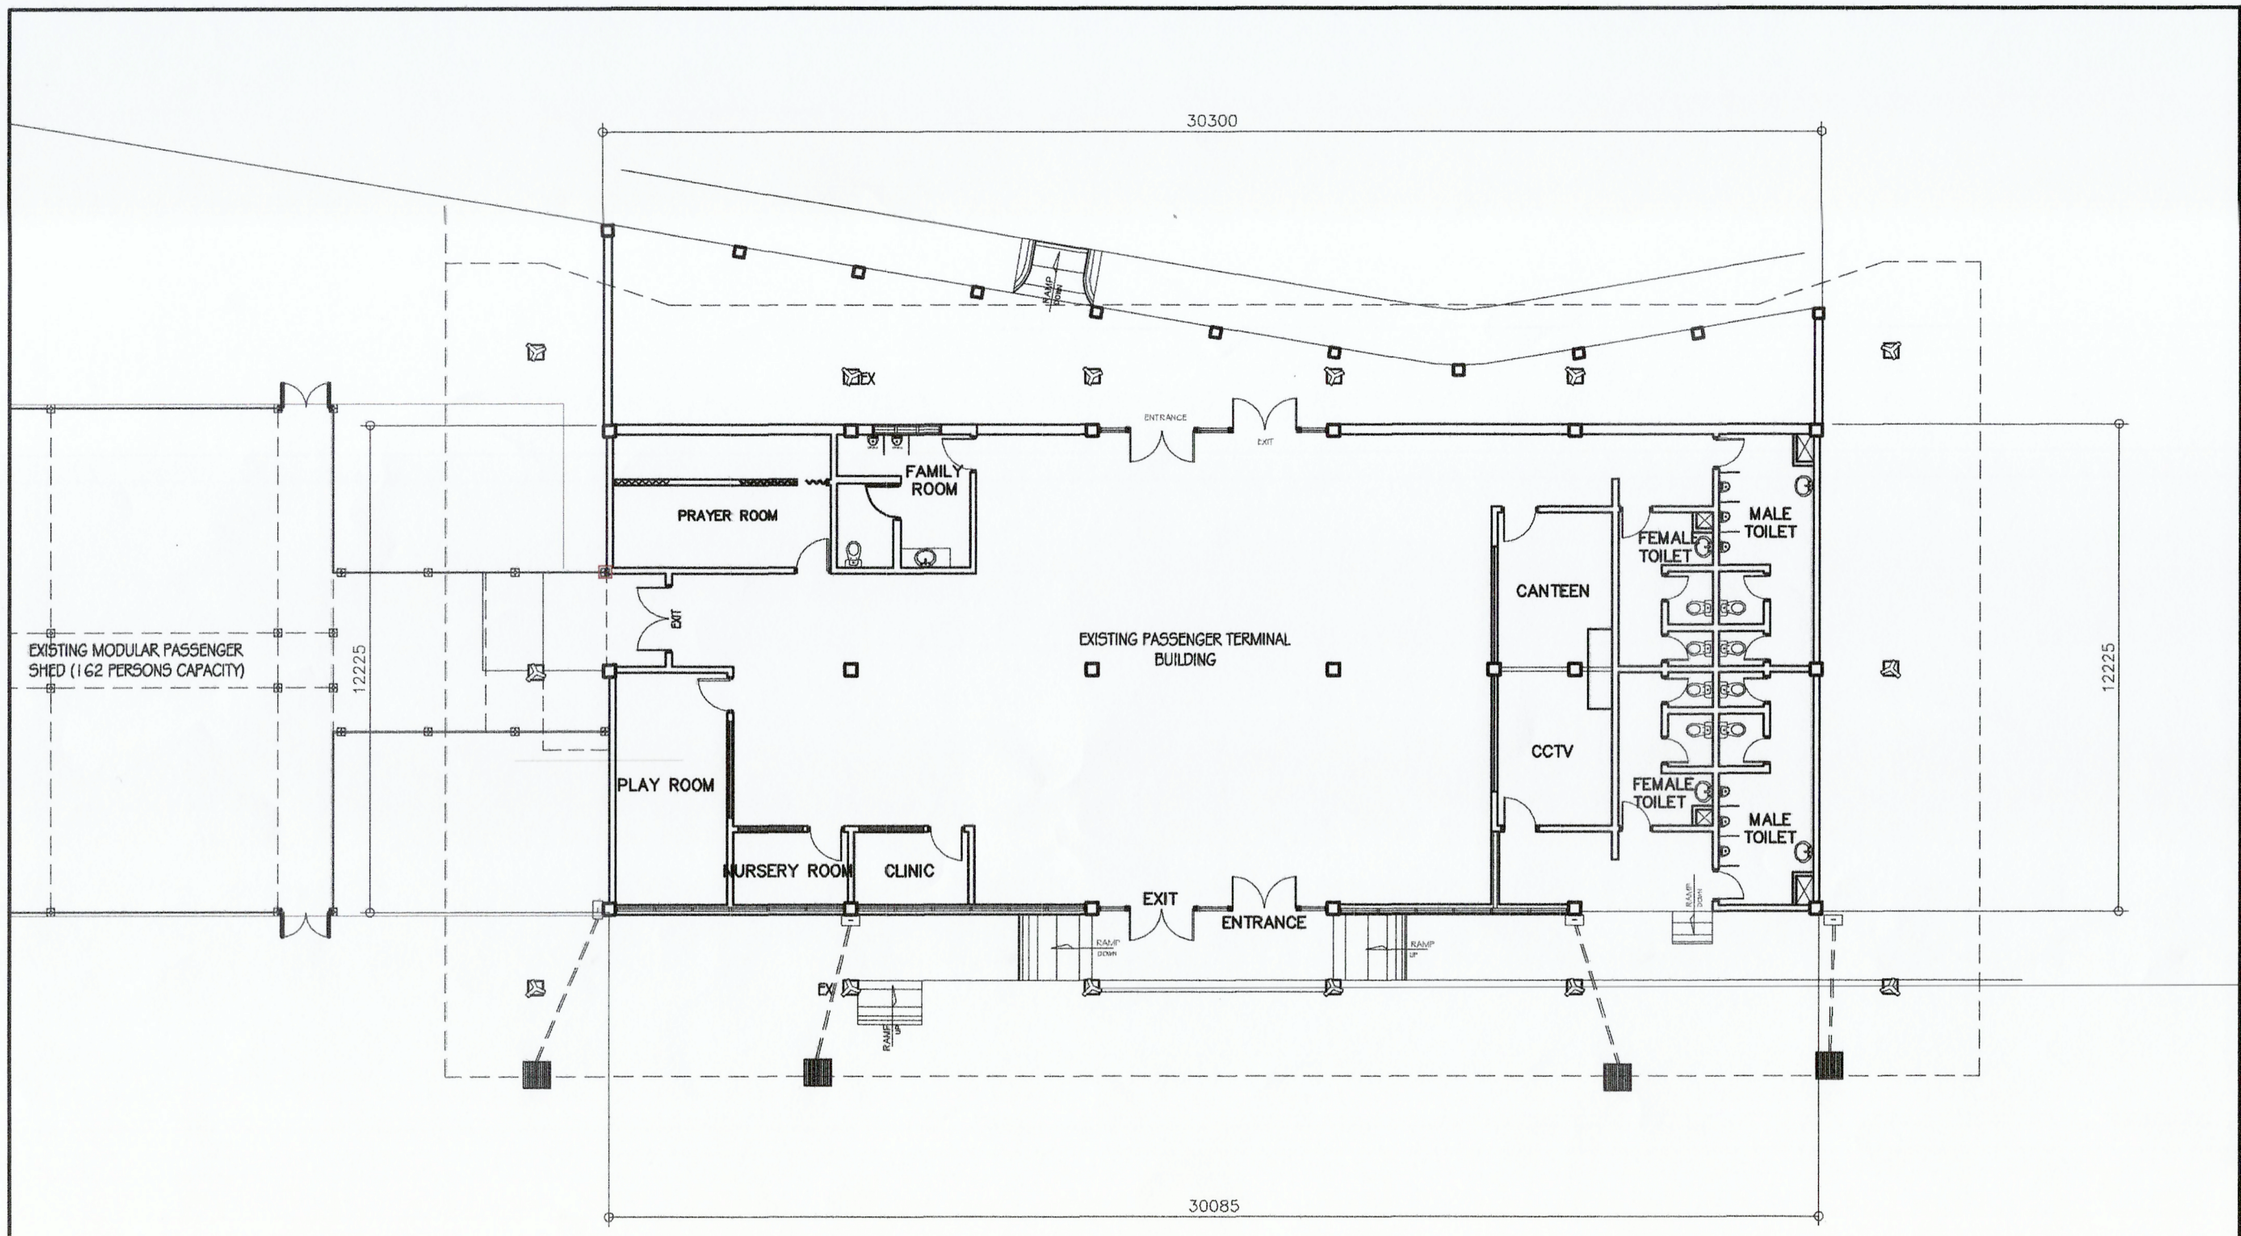

FLOOR AREA: 370.04 SQ.M

A9.1 PASSENGER TERMINAL BUILDING – GROUND FLOOR PLAN

SCALE 1:50 METERS

PHILIPPINE PORTS AUTHORITY PMO DAVAO

PREPARED BY:	CHECKED AND REVIEWED BY:	RECOMMENDING APPROVAL BY:	APPROVED BY:
VICTOR A. JASPE *ENGINEERING ASSISTANT-A*	EDELPETER L. DE LA ROSA *SUPERVISING ENGINEER*	LARA SIMONE L. ABA *ACTING ESD MANAGER*	ANALEE G. AGUILA *PORT MANAGER*

OWNER: ANALEE G. AGUILA, *PORT MANAGER*

SHEET CONTENTS: PASSENGER TERMINAL BUILDING – GROUND FLOOR PLAN

PROJECT TITLE: PEST CONTROL FOR PMO-DAVAO BUILDING FACILITIES AT SASA PORT, DAVAO CITY


LOCATION: SASA PORT, KM. 10 PORT AREA, DAVAO CITY

REVISIONS		
	DATE	REMARKS
ADDENDUM		
NO.	--	
PROJECT	--	
DATE	--	
DRAWN	--	


SHEET NO. A10 OF 13

CADD BY: KJR
DATE DRAWN: 10/11/24
DATE UPDATED: MM/DD/YY

DRAWING AND SPECIFICATION DULY SIGNED, STAMPED OR SEALED AS INSTRUMENTS OF SERVICES ARE THE PROPERTY OF THE ARCHITECT, WHETHER THE OBJECTS FOR WHICH THEY ARE MADE IS EXECUTED OR NOT. IT SHALL BE UNLAWFUL FOR ANY PERSON WITHOUT THE WRITTEN CONSENT OF THE ARCHITECT OF THE SAID DOCUMENTS TO DUPLICATE OR TO MAKE COPIES OF THE SAID DOCUMENTS FOR USE IN REPETITION OF AND FOR PROJECTS OR BUILDINGS WHETHER PARTLY OR WHOLELY EXECUTED. R.A.545 SECTION 25(4).

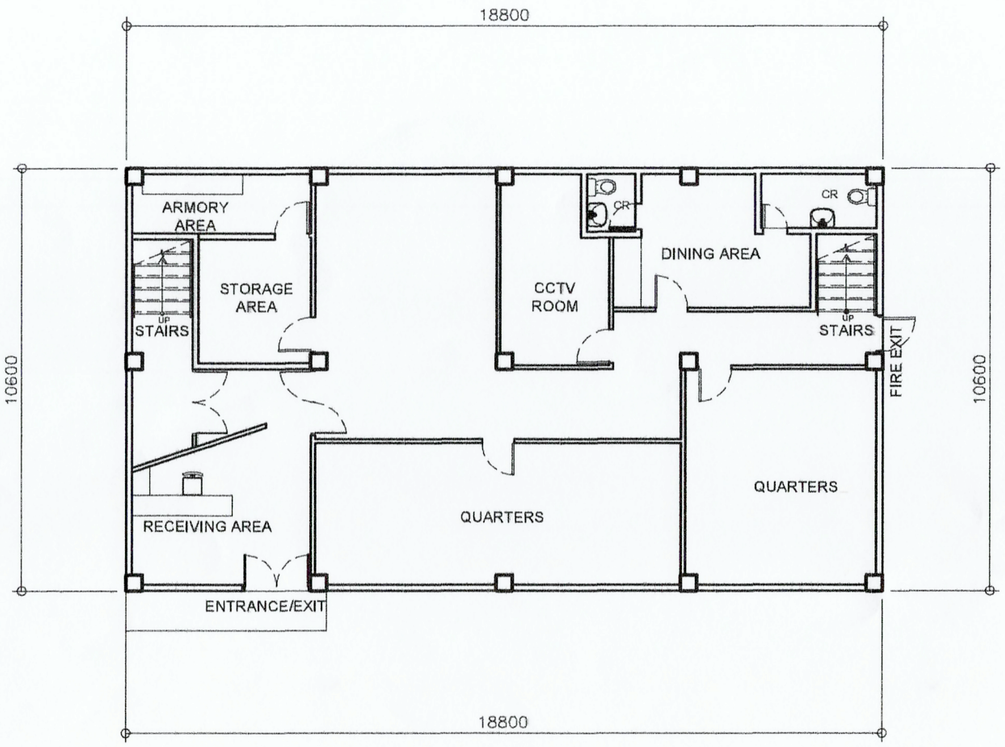

FLOOR AREA: 199.28 SQ.M

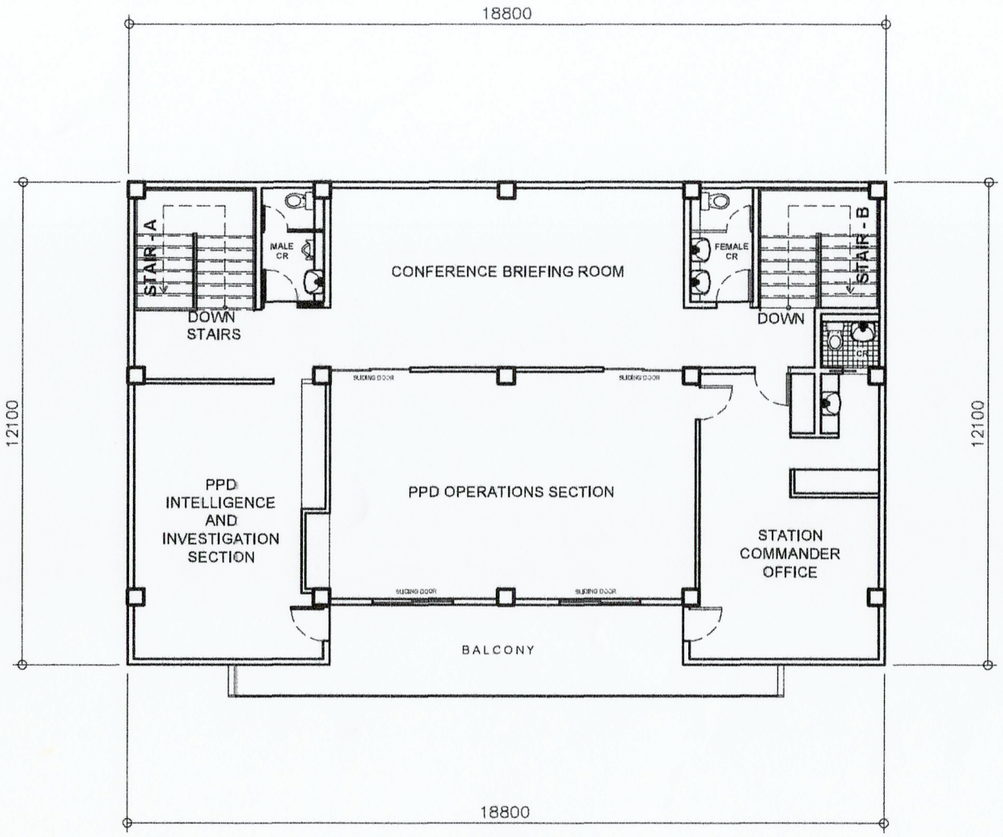

FLOOR AREA: 214.50 SQ.M

A9.1 **PORT POLICE DIVISION BUILDING – GROUND FLOOR PLAN**
SCALE 1:50 METERS

A9.2 **PORT POLICE DIVISION BUILDING – SECOND FLOOR PLAN**
SCALE 1:50 METERS

PHILIPPINE PORTS AUTHORITY PMO DAVAO

PREPARED BY:	CHECKED AND REVIEWED BY:	RECOMMENDING APPROVAL BY:	APROVED BY:
VICTOR A. JASPE *ENGINEERING ASSISTANT–A*	EDELPETER L. DE LA ROSA *SUPERVISING ENGINEER*	LARA SIMONE L. ABA *ACTING ESD MANAGER*	ANALEE G. AGUILA *PORT MANAGER*

OWNER: ANALEE G. AGUILA, *PORT MANAGER*

SHEET CONTENTS:
PORT POLICE DIVISION BUILDING – GROUND FLOOR PLAN
PORT POLICE DIVISION BUILDING – SECOND FLOOR PLAN

PROJECT TITLE: PEST CONTROL FOR PMO–DAVAO BUILDING FACILITIES AT SASA PORT, DAVAO CITY


LOCATION: SASA PORT, KM. 10 PORT AREA, DAVAO CITY

REVISIONS	
DATE	REMARKS
ADDENDUM	
NO.	–
PROJECT	–
DATE	–
DRAWN	–

SHEET NO. A11 OF 13


CADD BY KJR
DATE DRAWN 10/11/24
DATE UPDATED MM/DD/YY

DRAWING AND SPECIFICATION DULY SIGNED, STAMPED OR SEALED AS INSTRUMENTS OF SERVICES ARE THE PROPERTY OF THE ARCHITECT, WHETHER THE OBJECTS FOR WHICH THEY ARE MADE IS EXECUTED OR NOT. IT SHALL BE UNLAWFUL FOR ANY PERSON WITHOUT THE WRITTEN CONSENT OF THE ARCHITECT OF THE SAID DOCUMENTS TO DUPLICATE OR TO MAKE COPIES OF THE SAID DOCUMENTS FOR USE IN REPETITION OF AND FOR PROJECTS OR BUILDINGS WHETHER PARTLY OR WHOLELY EXECUTED. R.A.545 SECTION 25(4).

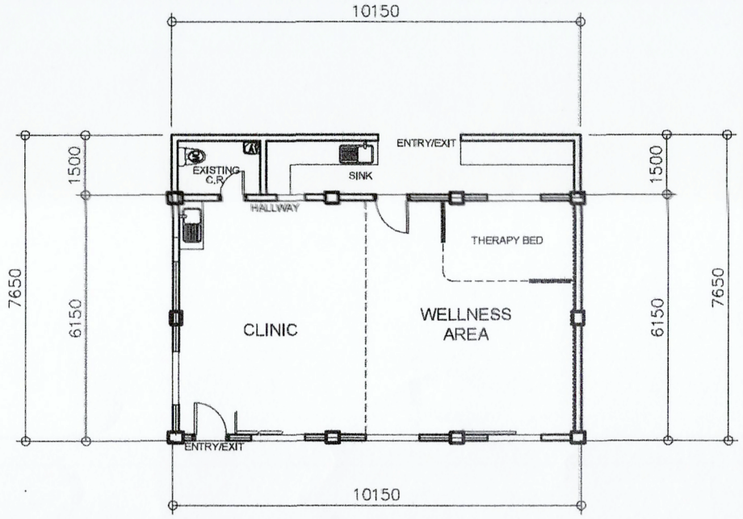


FLOOR AREA: 78.28 SQ.M

A9.1 **CLINIC & WELLNESS CENTER BUILDING – GROUND FLOOR PLAN**
SCALE 1:150 METERS

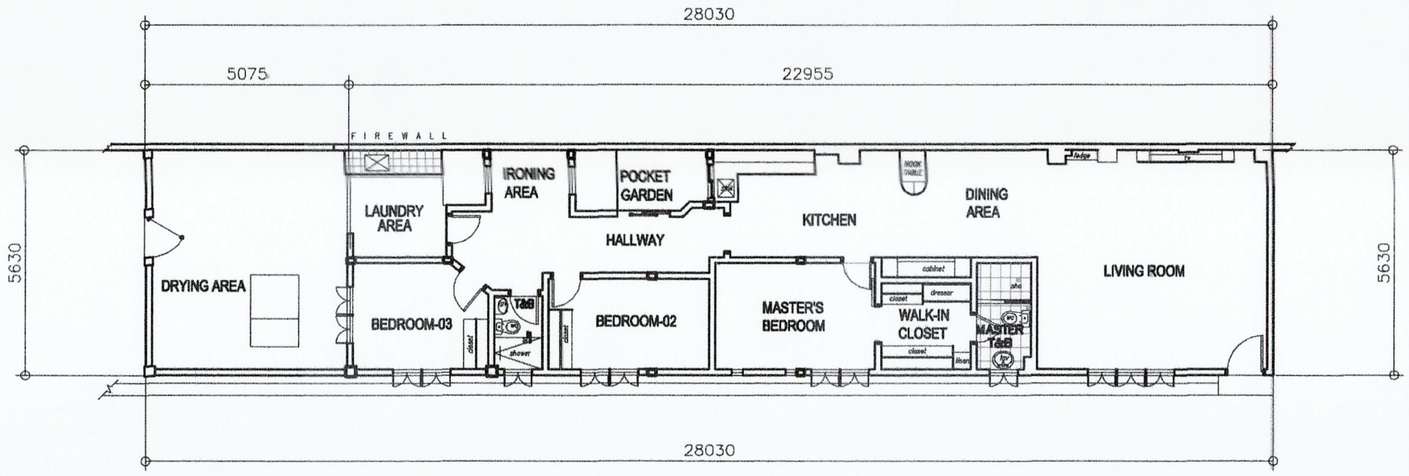


FLOOR AREA: 162.01 SQ.M

A9.2 **FORMER PM'S QUARTER – GROUND FLOOR PLAN**
SCALE 1:150 METERS

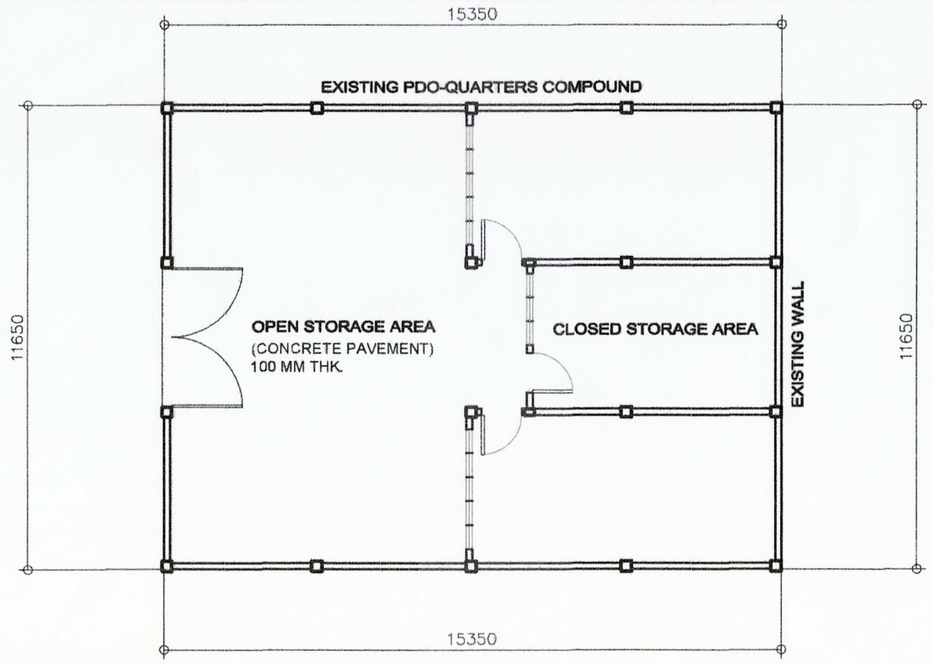

FLOOR AREA: 178.82 SQ.M

A9.3 **STOCK ROOM – GROUND FLOOR PLAN**
SCALE 1:150 METERS

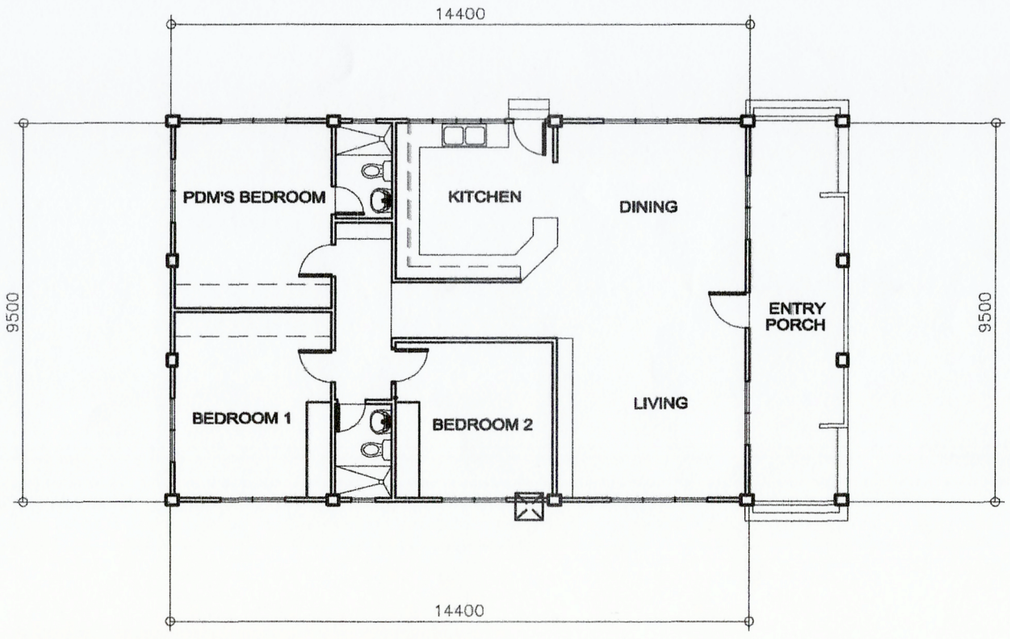

FLOOR AREA: 139.32 SQ.M

A9.4 **PM'S QUARTER – GROUND FLOOR PLAN**
SCALE 1:150 METERS

PHILIPPINE PORTS AUTHORITY PMO DAVAO

PREPARED BY:	CHECKED AND REVIEWED BY:	RECOMMENDING APPROVAL BY:	APROVED BY:
VICTOR A. JASPE *ENGINEERING ASSISTANT–A*	EDELPETER L. DE LA ROSA *SUPERVISING ENGINEER*	LARA SIMONE L. ABA *ACTING ESD MANAGER*	ANALEE G. AGUILA *PORT MANAGER*

OWNER: ANALEE G. AGUILA, *PORT MANAGER*

PROJECT TITLE: MAINTENANCE OF WELCOME ARCH SIGNAGE AT PMO–DAVAO PASSENGER TERMINAL BUILDING

LOCATION: SASA PORT, KM. 10 PORT AREA, DAVAO CITY

SHEET CONTENTS:
CLINIC & WELLNESS CENTER BLDG. – GROUND FLOOR PLAN
STOCK ROOM – GROUND FLOOR PLAN
FORMER PM'S QUARTER – GROUND FLOOR PLAN
PM'S QUARTER – SECOND FLOOR PLAN


REVISIONS		
NO.	DATE	REMARKS
–		
ADDENDUM		
–		

PROJECT	–
DATE	–
DRAWN	–

SHEET NO. A12 OF 13


CADD BY: KJR
DATE DRAWN: 10/11/24
DATE UPDATED: MM/DD/YY

DRAWING AND SPECIFICATION DULY SIGNED, STAMPED OR SEALED AS INSTRUMENTS OF SERVICES ARE THE PROPERTY OF THE ARCHITECT, WHETHER THE OBJECTS FOR WHICH THEY ARE MADE IS EXECUTED OR NOT. IT SHALL BE UNLAWFUL FOR ANY PERSON WITHOUT THE WRITTEN CONSENT OF THE ARCHITECT OF THE SAID DOCUMENTS TO DUPLICATE OR TO MAKE COPIES OF THE SAID DOCUMENTS FOR USE IN REPETITION OF AND FOR PROJECTS OR BUILDINGS WHETHER PARTLY OR WHOLELY EXECUTED. R.A.545 SECTION 25(4).

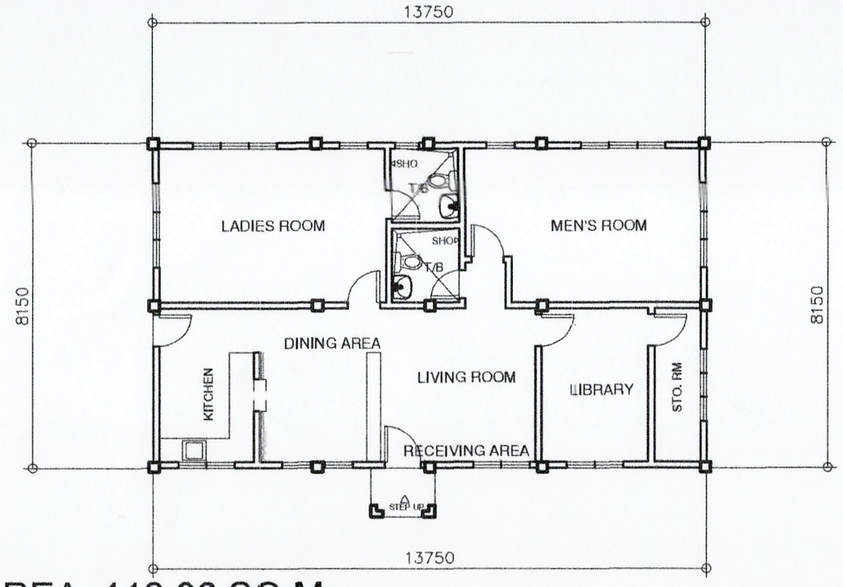


FLOOR AREA: 112.06 SQ.M

A9.1 **PDEA BUILDING – GROUND FLOOR PLAN**
SCALE 1:150 METERS

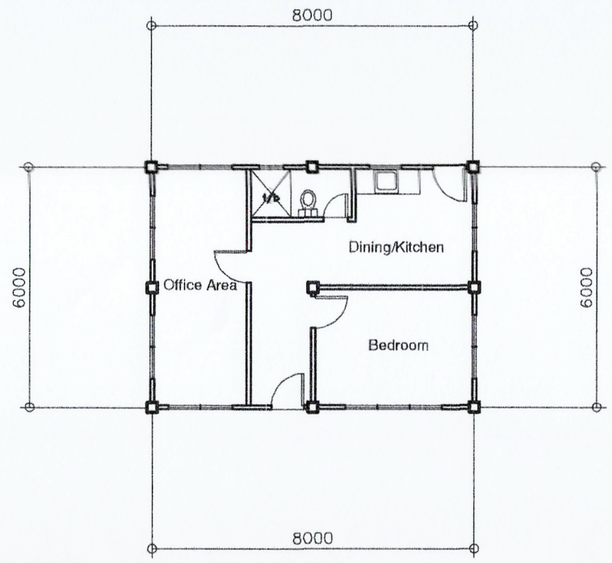

FLOOR AREA: 49.41 SQ.M

A9.1 **GUEST HOUSE BUILDING – GROUND FLOOR PLAN**
SCALE 1:150 METERS

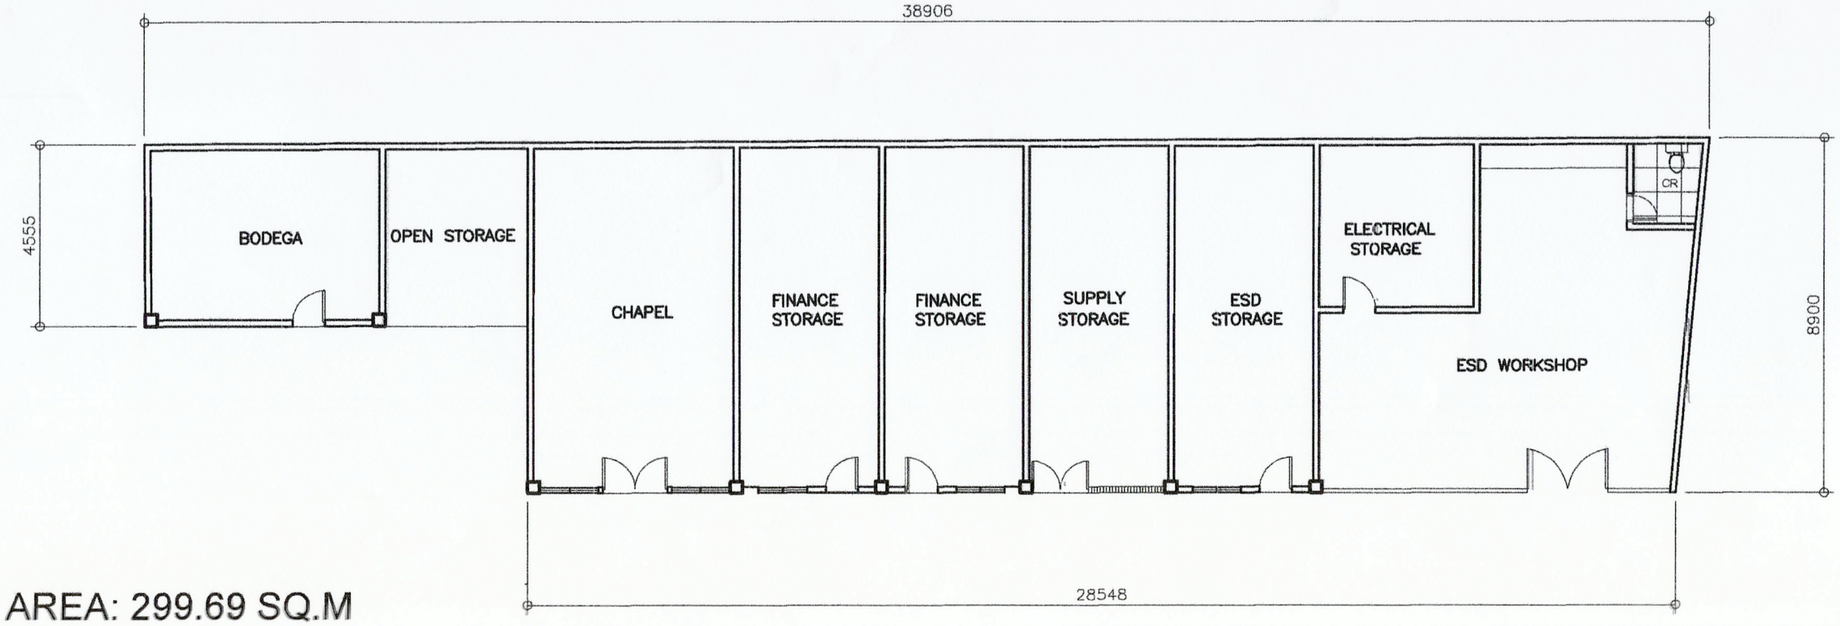

FLOOR AREA: 299.69 SQ.M

A2.2 **ESD WORKSHOP/STOCKROOM/CHAPEL BUILDING – GROUND FLOOR PLAN**
SCALE 1: 40METERS

PHILIPPINE PORTS AUTHORITY PMO DAVAO

PREPARED BY:	CHECKED AND REVIEWED BY:	RECOMMENDING APPROVAL BY:	APROVED BY:
VICTOR A. JASPE *ENGINEERING ASSISTANT–A*	EDELPETER L. DE LA ROSA *SUPERVISING ENGINEER*	LARA SIMONE L. ABA *ACTING ESD MANAGER*	ANALEE G. AGUILA *PORT MANAGER*

OWNER: **ANALEE G. AGUILA** *PORT MANAGER*

SHEET CONTENTS:
PDEA BUILDING – GROUND FLOOR PLAN
GUEST HOUSE BUILDING – GROUND FLOOR PLAN
ESD WORKSHOP/ STOCKROOM/ CHAPEL BUILDING – GROUND FLOOR PLAN

PROJECT TITLE: **MAINTENANCE OF WELCOME ARCH SIGNAGE AT PMO–DAVAO PASSENGER TERMINAL BUILDING**

LOCATION: **SASA PORT, KM. 10 PORT AREA, DAVAO CITY**

REVISIONS	
DATE	REMARKS
	ADDENDUM
NO.	–
PROJECT	–
DATE	–
DRAWN	–

SHEET NO. **A13** OF **13**

CADD BY KJR
DATE DRAWN 10/1/24
DATE UPDATED MM/DD/YY

DRAWING AND SPECIFICATION DULY SIGNED, STAMPED OR SEALED AS INSTRUMENTS OF SERVICES ARE THE PROPERTY OF THE ARCHITECT, WHETHER THE OBJECTS FOR WHICH THEY ARE MADE IS EXECUTED OR NOT. IT SHALL BE UNLAWFUL FOR ANY PERSON WITHOUT THE WRITTEN CONSENT OF THE ARCHITECT OF THE SAID DOCUMENTS TO DUPLICATE OR TO MAKE COPIES OF THE SAID DOCUMENTS FOR USE IN REPETITION OF AND FOR PROJECTS OR BUILDINGS WHETHER PARTLY OR WHOLELY EXECUTED. R.A.545 SECTION 25(4).