BAGONG PILIPINAS

HILIPPINE PORTS UTHORITY

Maintenance of Various Port Physical Facilities, Port of Brooke's Point, Brooke's Point, Palawan (MPF-PLW-02-2024)

BID DOCUMENTS

July 2024

TABLE OF CONTENTS

Glossary of Terms, Abbreviations, and Acronyms ..... iv-vi

Section I. Invitation to Bid 1-2

Section II. Instructions to Bidders 1-5

1. Scope of Bid 1
2. Funding Information 1
3. Bidding Requirements 1
4. Corrupt, Fraudulent, Collusive, Coercive, and Obstructive Practices 1
5. Eligible Bidders 1
6. Origin of Associated Goods 2
7. Subcontracts 2
8. Pre-Bid Conference 2
9. Clarification and Amendment of Bidding Documents 2
10. Documents Comprising the Bid: Eligibility and Technical Components 3
11. Documents Comprising the Bid: Financial Component 3
12. Alternative Bids 3
13. Bid Prices 4
14. Bid and Payment Currencies 4
15. Bid Security 4
16. Sealing and Marking of Bids 4
17. Deadline for Submission of Bids 4
18. Opening and Preliminary Examination of Bids 4
19. Detailed Evaluation and Comparison of Bids 5
20. Post Qualification 5
21. Signing of the Contract 5

Section III. Bid Data Sheet ..... 1 - 2

Section IV. General Conditions of Contract 1-3

1. Scope of Contract 1
2. Sectional Completion of Works 1
3. Possession of Site 1
4. The Contractor's Obligations 1
5. Performance Security 1
6. Site Investigation Reports 2
7. Warranty 2
8. Liability of the Contractor 2
9. Termination for Other Causes 2
10. Dayworks 2
11. Program of Work 2
12. Instructions, Inspections and Audits 3

13. Advance Payment 3
14. Progress Payments 3
15. Operating and Maintenance Manuals 3
Section V. Special Conditions of Contract 1
Section VI. Specifications 1-4
Section VII. Drawings 1-10
Section VIII. Bill of Quantities and Attachments 1-22
1. Summary of Bill of Quantities 1
2. Bill of Quantities 2-8
3. Annex 1 (Basis of Payments) 9-10
4. Annex 2 (Minimum Major Equipment Requirements) 11
5. Annex 3 (Construction Safety and Health Requirement) 12
6. Annex 4 (Minimum Testing Requirements) 13-21
Section IX. Checklist of Technical and Financial Documents ..... CL 1-2
Section X. Bidding Forms 1-21

GLOSSARY OF TERMS, ABBREVIATIONS, AND ACRONYMS

Glossary of Terms, Abbreviations, and Acronyms

ABC – Approved Budget for the Contract.

ARCC – Allowable Range of Contract Cost.

BAC – Bids and Awards Committee.

Bid – A signed offer or proposal to undertake a contract submitted by a bidder in response to and in consonance with the requirements of the bidding documents. Also referred to as *Proposal* and *Tender.* (2016 revised IRR, Section 5[c])

Bidder – Refers to a contractor, manufacturer, supplier, distributor and/or consultant who submits a bid in response to the requirements of the Bidding Documents. (2016 revised IRR, Section 5[d])

Bidding Documents – The documents issued by the Procuring Entity as the bases for bids, furnishing all information necessary for a prospective bidder to prepare a bid for the Goods, Infrastructure Projects, and/or Consulting Services required by the Procuring Entity. (2016 revised IRR, Section 5[e])

BIR – Bureau of Internal Revenue.

BSP – Bangko Sentral ng Pilipinas.

CDA – Cooperative Development Authority.

Consulting Services – Refer to services for Infrastructure Projects and other types of projects or activities of the GOP requiring adequate external technical and professional expertise that are beyond the capability and/or capacity of the GOP to undertake such as, but not limited to: (i) advisory and review services; (ii) pre-investment or feasibility studies; (iii) design; (iv) construction supervision; (v) management and related services; and (vi) other technical services or special studies. (2016 revised IRR, Section 5[i])

Contract – Refers to the agreement entered into between the Procuring Entity and the Supplier or Manufacturer or Distributor or Service Provider for procurement of Goods and Services; Contractor for Procurement of Infrastructure Projects; or Consultant or Consulting Firm for Procurement of Consulting Services; as the case may be, as recorded in the Contract Form signed by the parties, including all attachments and appendices thereto and all documents incorporated by reference therein.

Contractor – is a natural or juridical entity whose proposal was accepted by the Procuring Entity and to whom the Contract to execute the Work was awarded. Contractor as used in these Bidding Documents may likewise refer to a supplier, distributor, manufacturer, or consultant.

CPI – Consumer Price Index.

DOLE – Department of Labor and Employment.

DTI – Department of Trade and Industry.

Foreign-funded Procurement or Foreign-Assisted Project – Refers to procurement whose funding source is from a foreign government, foreign or international financing institution as specified in the Treaty or International or Executive Agreement. (2016 revised IRR, Section 5[b]).

GFI – Government Financial Institution.

GOCC – Government-owned and/or –controlled corporation.

Goods – Refer to all items, supplies, materials, and general support services, except Consulting Services and Infrastructure Projects, which may be needed in the transaction of public businesses,

or in the pursuit of any government undertaking, project or activity, whether in the nature of equipment, furniture, stationery, materials for construction, or personal property of any kind, including non-personal or contractual services such as the repair and maintenance of equipment and furniture, as well as trucking, hauling, janitorial, security, and related or analogous services, as well as procurement of materials and supplies provided by the Procuring Entity for such services. The term "related" or "analogous services" shall include, but is not limited to, lease or purchase of office space, media advertisements, health maintenance services, and other services essential to the operation of the Procuring Entity. (2016 revised IRR, Section 5[r])

GOP – Government of the Philippines.

Infrastructure Projects – Include the construction, improvement, rehabilitation, demolition, repair, restoration, or maintenance of roads and bridges, railways, airports, seaports, communication facilities, civil works components of information technology projects, irrigation, flood control and drainage, water supply, sanitation, sewerage and solid waste management systems, shore protection, energy/power and electrification facilities, national buildings, school buildings, hospital buildings, and other related construction projects of the government. Also referred to as *civil works or works*. (2016 revised IRR, Section 5[u])

LGUs – Local Government Units.

NFCC – Net Financial Contracting Capacity.

NGA – National Government Agency.

PCAB – Philippine Contractors Accreditation Board.

PhilGEPS - Philippine Government Electronic Procurement System.

Procurement Project – refers to a specific or identified procurement covering goods, infrastructure projects, or consulting services. A Procurement Project shall be described, detailed, and scheduled in the Project Procurement Management Plan prepared by the agency which shall be consolidated in the procuring entity's Annual Procurement Plan. (GPPB Circular No. 06-2019 dated 17 July 2019)

PSA – Philippine Statistics Authority.

SEC – Securities and Exchange Commission.

SLCC – Single Largest Completed Contract.

UN – United Nations.

BAGONG PILIPINAS

PHILIPPINE PORTS AUTHORITY

Invitation to Bid for the Maintenance of Various Port Physical Facilities, Port of Brooke's Point, Brooke's Point, Palawan (MPF-PLW-02-2024)

1. The **Philippine Ports Authority PMO Palawan**, through the **Corporate Budget of the Authority for CY 2024** intends to apply the sum of **Php 850,681.55** being the Approved Budget for the Contract (ABC) to payments under the contract for **Maintenance of Various Port Physical Facilities, Port of Brooke's Point, Brooke's Point, Palawan**. Bids received in excess of the ABC shall be automatically rejected at bid opening.

2. The **Philippine Ports Authority PMO Palawan** now invites bids for the above Procurement Project. Completion of the Works is required **Forty (40) Calendar Days** from the receipt by the successful bidder of the Notice to Proceed. Bidders should have completed a contract similar to the Project. The description of an eligible bidder is contained in the Bidding Documents, particularly, in Section II (Instructions to Bidders).

3. Bidding will be conducted through open competitive bidding procedures using non-discretionary "*pass/fail*" criterion as specified in the 2016 revised Implementing Rules and Regulations (IRR) of Republic Act (RA) No. 9184.

4. Interested bidders may obtain further information from **Philippine Ports Authority PMO Palawan Bids and Awards Committee** and inspect the Bidding Documents at the address given below from **8:00 A.M. to 5:00 P.M., Monday to Friday**.

5. A complete set of Bidding Documents may be acquired by interested bidders on **July 26 – August 14, 2024** from given address and website/s below *and upon payment of the applicable fee for the Bidding Documents, pursuant to the latest Guidelines issued by the GPPB, in the amount of* **Php 1,000.00**. The Procuring Entity shall allow the bidder to present its proof of payment for the fees *presented in person.*

6. The **Philippine Ports Authority PMO Palawan Bids and Awards Committee** will hold a Pre-Bid Conference on **August 2, 2024, Friday, 2:00 P.M.** at Conference Room, 2nd Floor, PPA Administrative Building, Port Area, Puerto Princesa City and/or through videoconferencing/webcasting *via Zoom,* which shall be open to prospective bidders.

7. Bids must be duly received by the BAC Secretariat through manual submission at the office address as indicated below on or before **9:00 A.M.** of **August 14, 2024.** Late bids shall not be accepted.

8. All bids must be accompanied by a bid security in any of the acceptable forms and in the amount stated in **ITB** Clause 15.1.

9. Bid opening shall be on **August 14, 2024, 9:30 A.M.** at the Conference Room, 2nd Floor, PPA PMO–Palawan Administrative Building, Port Area,

10. The **Philippine Ports Authority** reserves the right to reject any and all bids, declare a failure of bidding, or not award the contract at any time prior to contract award in accordance with Sections 35.6 and 41 of the 2016 revised Implementing Rules and Regulations (IRR) of RA No. 9184, without thereby incurring any liability to the affected bidder or bidders.

    - **Required PCAB Registration (Minimum): At least SMALL A- Building or Industrial Plant**

11. For further information, please refer to:

    MARIZA O. NALLANA
    Head Secretariat
    PMO Palawan BAC
    Port Area, Puerto Princesa City,
    Telephone No.: (048) 433-0356 or (048) 716-6864
    Email Address: pmopalawanbac@gmail.com

12. You may visit the following websites:

    For downloading of Bidding Documents: *www.ppa.com.ph*
    www.gppb.com.ph

July 26, 2024

JEMUEL B. APELLIDO
Chairperson
PPA PMO-Palawan BAC

1. Scope of Bid

The Procuring Entity, the ***Philippine Ports Authority*** invites Bids for the ***MAINTENANCE OF VARIOUS PORT PHYSICAL FACILITIES, PORT OF BROOKE'S POINT, BROOKE'S POINT, PALAWAN*** with Project Identification Number ***MPF-PLW-02-2024.***

The ***MAINTENANCE OF VARIOUS PORT PHYSICAL FACILITIES, PORT OF BROOKE'S POINT, BROOKE'S POINT, PALAWAN*** is for the construction of Works, as described in Section VI (Specifications).

2. Funding Information

2.1. The ***Philippine Ports Authority*** through the source of funding as indicated below for ***CY 2024*** in the amount of **₱ 850,681.55**.

2.2. The source of funding is:

a. PPA HO Corporate Fund

3. Bidding Requirements

The Bidding for the Project shall be governed by all the provisions of RA No. 9184 and its 2016 revised IRR, including its Generic Procurement Manual and associated policies, rules, and regulations as the primary source thereof, while the herein clauses shall serve as the secondary source thereof.

Any amendments made to the IRR and other GPPB issuances shall be applicable only to the ongoing posting, advertisement, or invitation to bid by the BAC through the issuance of a supplemental or bid bulletin.

The Bidder, by the act of submitting its Bid, shall be deemed to have inspected the site, determined the general characteristics of the contracted Works and the conditions for this Project, such as the location and the nature of the work; (b) climatic conditions; (c) transportation facilities; (c) nature and condition of the terrain, geological conditions at the site communication facilities, requirements, location, and availability of construction aggregates and other materials, labor, water, electric power, and access roads; and (d) other factors that may affect the cost, duration and execution or implementation of the contract, project, or work and examine all instructions, forms, terms, and project requirements in the Bidding Documents.

4. Corrupt, Fraudulent, Collusive, Coercive, and Obstructive Practices

The Procuring Entity, as well as the Bidders and Contractors, shall observe the highest standard of ethics during the procurement and execution of the contract. They or through an agent shall not engage in corrupt, fraudulent, collusive, coercive, and obstructive practices defined under Annex "I" of the 2016 revised IRR of RA No. 9184 or other integrity violations in competing for the Project.

5. Eligible Bidders

5.1 Only Bids of Bidders found to be legally, technically, and financially capable will be evaluated.

5.2 The Bidder must have an experience of having completed a Single Largest Completed Contract (SLCC) that is similar to this Project, equivalent to at least fifty percent (50%) of the ABC adjusted, if necessary, by the Bidder to current prices using the PSA's CPI, except under conditions provided for in Section 23.4.2.4 of the 2016 revised IRR of RA No. 9184.

A contract is considered to be "similar" to the contract to be bid if it has the major categories of work stated in the **BDS**.

5.3. For Foreign-funded Procurement, the Procuring Entity and the foreign government/foreign or international financing institution may agree on another track record requirement, as specified in the Bidding Document prepared for this purpose.

5.4. The Bidders shall comply with the eligibility criteria under Section 23.4.2 of the 2016 IRR of RA No. 9184.

6. Origin of Associated Goods

There is no restriction on the origin of Goods other than those prohibited by a decision of the UN Security Council taken under Chapter VII of the Charter of the UN.

7. Subcontracts

7.1. The Bidder may subcontract portions of the Project to the extent allowed by the Procuring Entity as stated herein but in no case more than fifty percent (50%) of the Project.

The Procuring Entity has prescribed that:

Subcontracting is not allowed.

7.2. Subcontracting of any portion of the Project does not relieve the Contractor of any liability or obligation under the Contract. The Supplier will be responsible for the acts, defaults, and negligence of any subcontractor, its agents, servants, or workmen as fully as if these were the Contractor's own acts, defaults, or negligence, or those of its agents, servants, or workmen.

8. Pre-Bid Conference

The Procuring Entity will hold a pre-bid conference for this Project on the specified date and time and either at its physical address and/or through videoconferencing/webcasting as indicated in paragraph 6 of the **IB.**

9. Clarification and Amendment of Bidding Documents

Prospective bidders may request for a clarification on and/or interpretation of any part of the Bidding Documents. Such requests must be in writing and received by the Procuring Entity, either at its given address or through electronic mail indicated in the **IB**, at least ten (10) calendar days before the deadline set for the submission and receipt of Bids.

10. Documents Comprising the Bid: Eligibility and Technical Components

10.1 The first envelope shall contain the eligibility and technical documents of the Bid as specified in **Section IX. Checklist of Technical and Financial Documents.**

10.2 If the eligibility requirements or statements, the bids, and all other documents for submission to the BAC are in a foreign language other than English, it must be accompanied by a translation in English, which shall be authenticated by the appropriate Philippine foreign service establishment, post, or the equivalent office having jurisdiction over the foreign bidder's affairs in the Philippines. For Contracting Parties to the Apostille Convention, only the translated documents shall be authenticated through an apostille pursuant to GPPB Resolution No. 13-2019 dated 23 May 2019. The English translation shall govern, for purposes of interpretation of the bid.

10.3 A valid PCAB License is required, and in case of joint ventures, a valid special PCAB License, and registration for the type and cost of the contract for this Project. Any additional type of Contractor license or permit shall be indicated in the **BDS**.

10.4 A List of the Contractor's key personnel (e.g., Project Manager, Project Engineers, Materials Engineers, and Foremen) assigned to the contract to be bid, with their complete qualification and experience data shall be provided. These key personnel must meet the required minimum years of experience set in the **BDS**.

10.5 A List of Contractor's major equipment units, which are owned, leased, and/or under purchase agreements, supported by proof of ownership, certification of availability of equipment from the equipment lessor/vendor for the duration of the project, as the case may be, must meet the minimum requirements for the contract set in the **BDS**.

11. Documents Comprising the Bid: Financial Component

11.1. The second bid envelope shall contain the financial documents for the Bid as specified in Section **IX. Checklist of Technical and Financial Documents**.

11.2. Any bid exceeding the ABC indicated in paragraph 1 of the **IB** shall not be accepted.

11.3. For Foreign-funded procurement, a ceiling may be applied to bid prices provided the conditions are met under Section 31.2 of the 2016 revised IRR of RA No. 9184.

12. Alternative Bids

Bidders shall submit offers that comply with the requirements of the Bidding Documents, including the basic technical design as indicated in the drawings and specifications. Unless there is a value engineering clause in the BDS, alternative Bids shall not be accepted.

13. Bid Prices

All bid prices for the given scope of work in the Project as awarded shall be considered as fixed prices, and therefore not subject to price escalation during contract implementation, except under extraordinary circumstances as determined by the NEDA and approved by the GPPB pursuant to the revised Guidelines for Contract Price Escalation guidelines.

14. Bid and Payment Currencies

14.1. Bid prices may be quoted in the local currency or tradeable currency accepted by the BSP at the discretion of the Bidder. However, for purposes of bid evaluation, Bids denominated in foreign currencies shall be converted to Philippine currency based on the exchange rate as published in the BSP reference rate bulletin on the day of the bid opening.

14.2. *Payment of the contract price shall be made in:*

Philippine Pesos.

15. Bid Security

15.1. The Bidder shall submit a Bid Securing Declaration or any form of Bid Security in the amount indicated in the BDS, which shall be not less than the percentage of the ABC in accordance with the schedule in the BDS.

15.2. The Bid and bid security shall be valid until **One Hundred Twenty (120) days from the date set for Bid Opening**. Any bid not accompanied by an acceptable bid security shall be rejected by the Procuring Entity as non-responsive.

16. Sealing and Marking of Bids

Each Bidder shall submit one copy of the first and second components of its Bid.

The Procuring Entity may request additional hard copies and/or electronic copies of the Bid. However, failure of the Bidders to comply with the said request shall not be a ground for disqualification.

If the Procuring Entity allows the submission of bids through online submission to the given website or any other electronic means, the Bidder shall submit an electronic copy of its Bid, which must be digitally signed. An electronic copy that cannot be opened or is corrupted shall be considered non-responsive and, thus, automatically disqualified.

17. Deadline for Submission of Bids

The Bidders shall submit on the specified date and time and either at its physical address or through online submission as indicated in paragraph 7 of the **IB**.

18. Opening and Preliminary Examination of Bids

18.1. The BAC shall open the Bids in public at the time, on the date, and at the place specified in paragraph 9 of the **IB**. The Bidders' representatives who are present shall sign a register evidencing their attendance. In case videoconferencing, webcasting or other similar technologies will be used, attendance of participants shall likewise be recorded by the BAC Secretariat.

In case the Bids cannot be opened as scheduled due to justifiable reasons, the rescheduling requirements under Section 29 of the 2016 revised IRR of RA No. 9184 shall prevail.

18.2. The preliminary examination of Bids shall be governed by Section 30 of the 2016 revised IRR of RA No. 9184.

19. Detailed Evaluation and Comparison of Bids

19.1. The Procuring Entity's BAC shall immediately conduct a detailed evaluation of all Bids rated "passed" using non-discretionary pass/fail criteria. The BAC shall consider the conditions in the evaluation of Bids under Section 32.2 of 2016 revised IRR of RA No. 9184.

19.2. If the Project allows partial bids, all Bids and combinations of Bids as indicated in the **BDS** shall be received by the same deadline and opened and evaluated simultaneously so as to determine the Bid or combination of Bids offering the lowest calculated cost to the Procuring Entity. Bid Security as required by **ITB** Clause 16 shall be submitted for each contract (lot) separately.

19.3 In all cases, the NFCC computation pursuant to Section 23.4.2.6 of the 2016 revised IRR of RA No. 9184 must be sufficient for the total of the ABCs for all the lots participated in by the prospective Bidder.

20. Post Qualification

Within a non-extendible period of five (5) calendar days from receipt by the Bidder of the notice from the BAC that it submitted the Lowest Calculated Bid, the Bidder shall submit its latest income and business tax returns filed and paid through the BIR Electronic Filing and Payment System (eFPS), and other appropriate licenses and permits required by law and stated in the **BDS**.

21. Signing of the Contract

The documents required in Section 37.2 of the 2016 revised IRR of RA No. 9184 shall form part of the Contract. Additional Contract documents are indicated in the **BDS**.

Bid Data Sheet

<table>
<tr><td>ITB Clause</td><td colspan="3"></td></tr>
<tr><td>5.2</td><td colspan="3">For this purpose, contracts similar to the Project refer to contracts which have the same Major Categories of Works which shall be:</td></tr>
<tr><td></td><td>Description/Clarification</td><td>Unit of Measure</td><td>Quantity (at least)</td></tr>
<tr><td></td><td>1. ELECTRICAL WORKS
2. CONCRETE WORKS
3. DEMOLITION WORKS
4. CARPENTRY WORKS
5. PAINTING WORKS
6. DISPOSAL WORKS</td><td>UNITS
CU.M.
CU.M.
SQ.M.
SQ.M.
CU.M.</td><td>6.0
20.84
19.88
19.79
121.88
20.38</td></tr>
<tr><td>7.1</td><td>Portion of Works allowed to be subcontracted:

Subcontracting is not allowed</td><td colspan="2">Maximum Percentage allowed to be subcontracted:

Subcontracting is not allowed</td></tr>
<tr><td>10.3</td><td colspan="3">For Joint Venture:

Special PCAB License</td></tr>
<tr><td>10.4</td><td colspan="3">The key personnel must meet the required minimum years of experience set below:</td></tr>
<tr><td></td><td>Key Personnel</td><td>General Experience</td><td>Relevant Experience (Minimum)</td></tr>
<tr><td></td><td>a. Project Manager
b. Project Engineer
c. Materials Engineer I
d. Construction Safety and Health Officer
e. Foreman</td><td>Infrastructure/Civil Works
Infrastructure/Civil Works
Infrastructure/Civil Works
Infrastructure/Civil Works
Infrastructure/Civil Works
Infrastructure/Civil Works</td><td>Five (5) years
Five (5) years
One (1) year
One (1) year
Five (5) years</td></tr>
<tr><td>10.5</td><td colspan="3">The minimum major equipment requirements are the following:</td></tr>
<tr><td></td><td colspan="3">Please refer to Annex 2: Minimum Major Equipment Requirements</td></tr>
<tr><td>12</td><td colspan="3">Value Engineering Clause:

Not Allowed</td></tr>
</table>

15.1	The bid security shall be in the form of a Bid Securing Declaration or any of the following forms and amounts: a. The amount of not less than **₱ 17,013.63,** if bid security is in cash, cashier's/manager's check, bank draft/guarantee or irrevocable letter of credit; b. The amount of not less than **₱ 42,534.08**, if bid security is in Surety Bond.
16	Each bidder shall submit one (1) original and six (6) copies of the Technical and Financial Proposals, properly labelled, book-bound, with hard cover and corresponding index tabs. Failure to comply with the requirements is a ground for the automatic disqualification of the bidder.
19.2	Partial bids: **Not Allowed**
20	*Other appropriate licenses and permits required:* **None**
21	*Other contract documents are as follows:* *Construction Schedule and S-Curve, Manpower Schedule, Construction Methods, Equipment Utilization Schedule, Construction Safety and Health Program approved by the Department of Labor and Employment and PERT/CPM or other acceptable tools of project scheduling.*

1. Scope of Contract

This Contract shall include all such items, although not specifically mentioned, that can be reasonably inferred as being required for its completion as if such items were expressly mentioned herein. All the provisions of RA No. 9184 and its 2016 revised IRR, including the Generic Procurement Manual, and associated issuances, constitute the primary source for the terms and conditions of the Contract, and thus, applicable in contract implementation. Herein clauses shall serve as the secondary source for the terms and conditions of the Contract.

This is without prejudice to Sections 74.1 and 74.2 of the 2016 revised IRR of RA No. 9184 allowing the GPPB to amend the IRR, which shall be applied to all procurement activities, the advertisement, posting, or invitations which were issued after the effectivity of the said amendment.

2. Sectional Completion of Works

If sectional completion is specified in the **Special Conditions of Contract (SCC)**, references in the Conditions of Contract to the Works, the Completion Date, and the Intended Completion Date shall apply to any Section of the Works (other than references to the Completion Date and Intended Completion Date for the whole of the Works).

3. Possession of Site

4.1. The Procuring Entity shall give possession of all or parts of the Site to the Contractor based on the schedule of delivery indicated in the **SCC**, which corresponds to the execution of the Works. If the Contractor suffers a delay or incurs cost from failure on the part of the Procuring Entity to give possession in accordance with the terms of this clause, the Procuring Entity's Representative shall give the Contractor a Contract Time Extension and certify such sum as fair to cover the cost incurred, which sum shall be paid by Procuring Entity.

4.2. If possession of a portion is not given by the above date, the Procuring Entity will be deemed to have delayed the start of the relevant activities. The resulting adjustments in contract time to address such delay may be addressed through contract extension provided under Annex "E" of the 2016 revised IRR of RA No. 9184.

4. The Contractor's Obligations

The Contractor shall employ the key personnel named in the Schedule of Key Personnel indicating their designation, in accordance with **ITB** Clause 10.3 and specified in the **BDS**, to carry out the supervision of the Works.

The Procuring Entity will approve any proposed replacement of key personnel only if their relevant qualifications and abilities are equal to or better than those of the personnel listed in the Schedule.

5. Performance Security

5.1. Within ten (10) calendar days from receipt of the Notice of Award from the Procuring Entity but in no case later than the signing of the contract by both parties, the successful Bidder shall furnish the performance security in any of the forms prescribed in Section 39 of the 2016 revised IRR.

5.2. The Contractor, by entering into the Contract with the Procuring Entity, acknowledges the right of the Procuring Entity to institute action pursuant to RA No. 3688 against any subcontractor be they an individual, firm, partnership, corporation, or association supplying the Contractor with labor, materials and/or equipment for the performance of this Contract.

6. Site Investigation Reports

The Contractor, in preparing the Bid, shall rely on any Site Investigation Reports referred to in the **SCC** supplemented by any information obtained by the Contractor.

7. Warranty

7.1. In case the Contractor fails to undertake the repair works under Section 62.2.2 of the 2016 revised IRR, the Procuring Entity shall forfeit its performance security, subject its property(ies) to attachment or garnishment proceedings, and perpetually disqualify it from participating in any public bidding. All payables of the GOP in his favor shall be offset to recover the costs.

7.2. The warranty against Structural Defects/Failures, except that occasioned-on force majeure, shall cover the period from the date of issuance of the Certificate of Final Acceptance by the Procuring Entity. Specific duration of the warranty is found in the **SCC**.

8. Liability of the Contractor

Subject to additional provisions, if any, set forth in the **SCC**, the Contractor's liability under this Contract shall be as provided by the laws of the Republic of the Philippines.

If the Contractor is a joint venture, all partners to the joint venture shall be jointly and severally liable to the Procuring Entity.

9. Termination for Other Causes

Contract termination shall be initiated in case it is determined prima facie by the Procuring Entity that the Contractor has engaged, before, or during the implementation of the contract, in unlawful deeds and behaviors relative to contract acquisition and implementation, such as, but not limited to corrupt, fraudulent, collusive, coercive, and obstructive practices as stated in **ITB** Clause 4.

10. Dayworks

Subject to the guidelines on Variation Order in Annex "E" of the 2016 revised IRR of RA No. 9184, and if applicable as indicated in the SCC, the Dayworks rates in the Contractor's Bid shall be used for small additional amounts of work only when the Procuring Entity's Representative has given written instructions in advance for additional work to be paid for in that way.

11. Program of Work

11.1. The Contractor shall submit to the Procuring Entity's Representative for approval the said Program of Work showing the general methods, arrangements, order, and timing for all the activities in the Works. The submissions of the Program of Work are indicated in the **SCC.**

11.2. The Contractor shall submit to the Procuring Entity's Representative for approval an updated Program of Work at intervals no longer than the period stated in the **SCC.** If the Contractor does not submit an updated Program of Work within this period, the Procuring Entity's Representative may withhold the amount stated in the **SCC** from the next payment certificate and continue to withhold this amount until the next payment after the date on which the overdue Program of Work has been submitted.

12. Instructions, Inspections and Audits

The Contractor shall permit the GOP or the Procuring Entity to inspect the Contractor's accounts and records relating to the performance of the Contractor and to have them audited by auditors of the GOP or the Procuring Entity, as may be required.

13. Advance Payment

The Procuring Entity shall, upon a written request of the Contractor which shall be submitted as a Contract document, make an advance payment to the Contractor in an amount not exceeding fifteen percent (15%) of the total contract price, to be made in lump sum, or at the most two installments according to a schedule specified in the **SCC**, subject to the requirements in Annex "E" of the 2016 revised IRR of RA No. 9184.

14. Progress Payments

The Contractor may submit a request for payment for Work accomplished. Such requests for payment shall be verified and certified by the Procuring Entity's Representative/Project Engineer. Except as otherwise stipulated in the **SCC**, materials and equipment delivered on the site but not completely put in place shall not be included for payment.

15. Operating and Maintenance Manuals

15.1. If required, the Contractor will provide "as built" Drawings and/or operating and maintenance manuals as specified in the **SCC.**

15.2. If the Contractor does not provide the Drawings and/or manuals by the dates stated above, or they do not receive the Procuring Entity's Representative's approval, the Procuring Entity's Representative may withhold the amount stated in the **SCC** from payments due to the Contractor.

Special Conditions of Contract

GCC Clause	
2	*Sectional Completion:* **NONE**
4.1	The Procuring Entity shall give possession of all parts of the Site to the Contractor upon commencement of the project.
5.1	Performance bond from PPA-Accredited surety and insurance company
6	*Site Investigation Report:* **NONE**
7.2	*Permanent structures: Fifteen (15) years* Buildings of types 4 and 5 as classified under the National Building Code of the Philippines and other structures made of steel, iron, or concrete which comply with relevant structural codes (e.g., DPWH Standard Specifications), such as, but not limited to, steel/concrete bridges, flyovers, aircraft movement areas, ports, dams, tunnels, filtration and treatment plants, sewerage systems, power plants, transmission and communication towers, railway system, and other similar permanent structures
10	No day works are applicable to the contract.
11.1	The Contractor shall submit the Program of Work to the Procuring Entity's Representative within ____ days of delivery of the Notice of Award.
11.2	The amount to be withheld for late submission of an updated Program of Work is _____.
13	No advance payments or mobilization fees shall, as a rule, be extended or paid to the winning bidder per DOTr memorandum dated July 10, 2018.
14	No further instructions.
15.1	The date by which operating and maintenance manuals are required is _____. The date by which "as built" drawings are required is _____.
15.2	The amount to be withheld for failing to produce "as built" drawings and/or operating and maintenance manuals by the date required is _____.

Name of Project : **MPF-PLW-02-2024 – Maintenance of Various Port Physical Facilities**

Location : **Port of Brooke's Point, Brooke's Point, Palawan**

TECHNICAL SPECIFICATIONS

SCOPE OF WORK

The work consists of furnishing labor, materials and tools/equipment, and other items necessary for the completion of ***"MPF-PLW-02-2024 - MAINTENANCE OF VARIOUS PORT PHYSICAL FACILITIES, PORT OF BROOKE'S POINT, BROOKE'S POINT, PALAWAN."*** All materials and services not expressly called for in the specifications and not shown in the drawings which may be necessary for the completion of the repair, shall be performed, furnished, and installed.

The plans, detailed drawings, and Specifications shall be considered as complementing each other so that what is mentioned or shown in one, although not mentioned or shown in the other, shall be considered as appearing in both. In case of conflict between the two, the same should be referred to the PPA Project Manager/Engineer for resolution.

All materials and works shall conform to the provisions of the latest edition of American Standards for Testing and Materials (ASTM), Philippine National Standards (PNS), the National Building Code of the Philippines, and other applicable standards both local and international.

JOB CONDITIONS

The contractor shall clear the site of all obstructions. Demolition, removal, and chipping–off the parts of the structures shall be executed properly. Salvaged materials shall be turned over and/or stored as directed by the Authority. Barricades and signboards shall be provided and installed as safety measures and for information of the port users for convenience. In the event of damage to port facilities, immediate repair shall be made at no cost to PPA and subject to its approval.

CONSTRUCTION PHOTOGRAPHS

Provide record progress photographs taken at a fixed point and angle as, when, and where directed by the Engineer at intervals of not more than ten (10) days. The photographs shall be sufficient in number and location to record the exact progress of the works. Billing photographs shall be in 4R size with a corresponding billboard indicating the name of the project and location, bill number, item number, name of the person taking the photograph, the date taken, and ongoing activity.

RECORDS OF DAILY ACTIVITIES / EVENTS

The Contractor shall maintain a daily log describing the important events pertaining to the Works, the working hours, the number of laborers employed, effective operation time of equipment, overtime hours, delays due to meteorological and maritime conditions, weather conditions, notifications, issues and concerns and recommendations made by the Engineer.

SAFETY

The Contractor shall be responsible for the safety of its workers. Wearing personal protective equipment (PPE) shall be mandatory.

At the end of each day's work, the site shall be left in safe condition, so that no part is in danger of toppling, falling, or creating hazards to personnel or equipment.
The construction site shall be properly lighted at night. Warning signs shall be properly located for the safety of the port users.

DISMANTLING WORKS

All dismantling/removal activities involved in the projects shall be properly coordinated with the Project Engineer to avoid damage to other port facilities. The dismantling work shall be carried out by approved methods and equipment. The Contractor shall provide suitable equipment, skilled labor, and appropriate temporary works such as scaffoldings to ensure safety in his dismantling works as well as in the adjacent area. Dismantled materials should be removed from the site at the end of every working day and must be stored in a designated area.

The Contractor shall properly dismantle the dilapidated portion of the Roofing and its accessories, and the termite-infested cabinets of the TMO Building to avoid damage to the other part of the Roofing not included in the replacement and its accessories.

MAINTENANCE OF PORT LIGHTING SYSTEM

The existing busted bulbs of the Port Lights leading to RC Pier shall be replaced with a Heavy Duty LED Street Light, 120 W, 220V, Die Cast Aluminum Alloy housing & tempered glass cover, LF-14,000 lm, IP65, Color: Daylight, Six (6) units.

MAINTENANCE OF CONCRETE PAVEMENT AND DRAINAGE SYSTEM

FOR CHIPPING AND DEMOLITION WORKS

Properly locate the area, install barricade and inclosed with caution tape for safety purposes of the port users, and cut off concrete boundaries for at least 2" depth before chipping off/

demolition works to avoid damage to the adjacent concrete pavement not included in the repair.

FOR RE-CONCRETING WORKS

During the preparation of the base, a 2" thick gravel bed should be laid, spread, and compacted.

Concrete materials to be used shall comply with the standard specifications *(Refer to concrete specifications)*. During concreting works, the mixture shall be mixed with a Superplasticizer solution. Right after the concrete pouring works are completed, it shall be applied with the Curing Compound as stated in the program and specification.

Likewise, provide 2" x 2" lumber for a groove in the construction joint, and in the event of concrete pouring works discontinue, install 1" x 10" lumber as a blockade of the mixture with steel bar spike and provide 16mm ϕ deformed bar as construction joint reinforcement.

FOR THE REPAIR OF THE DAMAGED RC CANAL COVER

In the restoration of the existing damaged RC Canal Cover, first chip off the remaining canal cover and clear/clean the area with unnecessary materials. Use 12mm dia. Steel Bar for reinforcement. After placing a 4" thick concrete mixture, put a hole using 3" dia. PVC Pipe as per plans and specifications.

FOR CLEARING WORKS

Clearing works should be performed and demolished materials shall be properly disposed of in the designated disposal area approved by the locality.

MAINTENANCE OF RC DECK APPROACH

Properly locate the area, and cut off concrete boundaries for at least 2" depth before chipping off works to avoid damage to the adjacent RC Deck not included in the repair. Chip off the damaged existing RC Deck in 4" depth and properly level.

Concrete materials to be used shall comply with the standard specifications (Refer to concrete specifications).

Before concrete pouring commences, apply in the prepared base a Concrete Epoxy, A & B, Low Viscosity then place a 4" thick concrete mixture and mix it with Concrete Admixture (superplasticizer). After Concrete pouring is completed, the application of Curing Compound follows as stated in the program and specification.

MAINTENANCE OF CHB FENCE

Demolish the dilapidated concrete slat, remove the deteriorated steel reinforcements, and replace it with a new 10mm ϕ Steel Bar reinforcement with a lateral tie of 8mm ϕ Steel Bar as specified in the program. The new Vertical Steel Reinforcements of the concrete slat shall be fully connected/welded to the existing horizontal reinforcements in the upper and lower beams of the fence. Concrete materials to be used shall comply with the standard specifications (Refer to concrete specifications).

MAINTENANCE OF WAREHOUSE NO. 1

The existing Roofing of Warehouse No. 1 should be properly cleaned before the application of two (2) coatings of Delft Blue Roofing Paint.

MAINTENANCE OF TMO BUILDING

FOR REPLACEMENT OF DELAPIDATED ROOFING SHEETS, ACCESSORIES & PAINTING WORKS.

The dilapidated existing Roofing sheets and G.I. Ridge Roll shall be replaced with new G.I. Corrugated Roofing Sheet Ga. 24 x 10' & 12' as well as new 8 ft. G.I. Ridge Roll, Ga. 24. All installed roofing nails shall be applied with ABC Silicone Sealant, and the newly installed roofing sheet and ridge roll shall be first applied with Red Oxide Paint, followed by a final two (2) coatings of Mandarin Red Paint.

FOR REMOVAL OF TERMITE INFESTED OLD CABINETS & REPAINTING OF CHB WALL (area of old cabinets)

The termite-infested cabinets in the TMO Building shall be removed. All specks of dirt in the existing CHB Wall (former cabinet area) shall be properly sanded/cleaned, then first applied with Flat Paint, followed by applying two (2) coatings of Semi-Gloss Latex Paint.


CLEARING / CLEANING WORKS


The contractor shall clear the project site from all waste, and excess materials/salvage materials. All salvaged / excess materials shall be properly accounted for upon completion of the project and shall be turned over to PPA.

DRAWINGS AND APPROVED PLANS
(SEE ISSUED APPROVED PLANS)

LIST OF DRAWINGS:


1/09	-	Site Development Plan
2/09	-	Elevation of Single-Arm Street Light
3/09	-	Location Plan of Existing Damaged Concrete Pavement and RC Canal Cover; Detail and Section of the Proposed Repair of Concrete Pavement and RC Canal Cover
4/09	-	Location Plan and Section of RC Deck Approach
5/09	-	Different Elevations of the Concrete Slat Fence
6/09	-	Floor and Roof Plans of Warehouse No. 1
7/09	-	Different Elevations of Warehouse No. 1
8/09	-	Floor and Roof Plans of TMO Building
9/09	-	Different Elevations of TMO Building

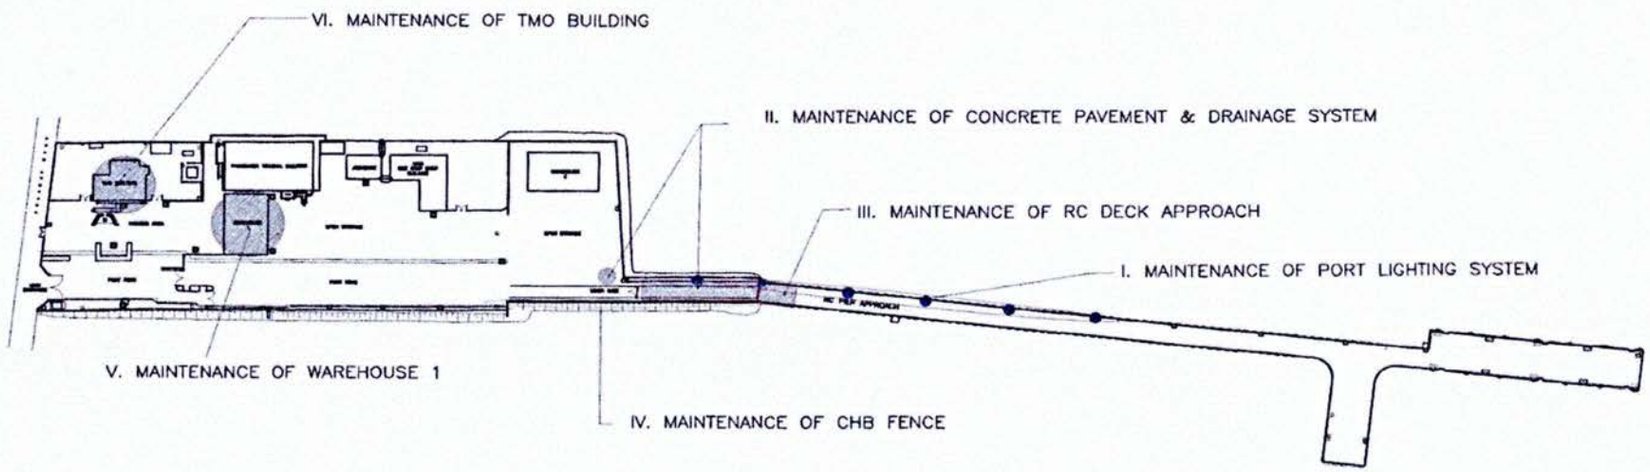

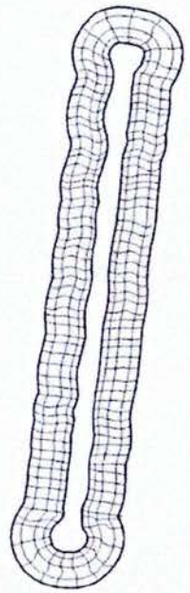


SITE DEVELOPMENT PLAN
SCALE 1:1400 M

PHILIPPINE PORTS AUTHORITY	PROJECT TITLE AND LOCATION	DRAWN BY	PREPARED BY	RECOMMENDING APPROVAL	APPROVED BY	SHEET CONTENTS	SHEET NO.
PORT MANAGEMENT OFFICE - PALAWAN	MPF-PLW-02-2024 - MAINTENANCE OF VARIOUS PORT PHYSICAL FACILITIES PORT OF BROOKE'S POINT, BROOKE'S POINT, PALAWAN	GRIZALD N. PEGARRO, ENGINEER B	MARILOU G. RIBRAS, SUPERVISING ENGINEER	MARLON N. TENDAY-DIEGO, ESD MANAGER	ELIZALDE M. ULSON, PORT MANAGER	AS SHOWN FILE NAME: BP MAINTENANCE 2024	01 | 09

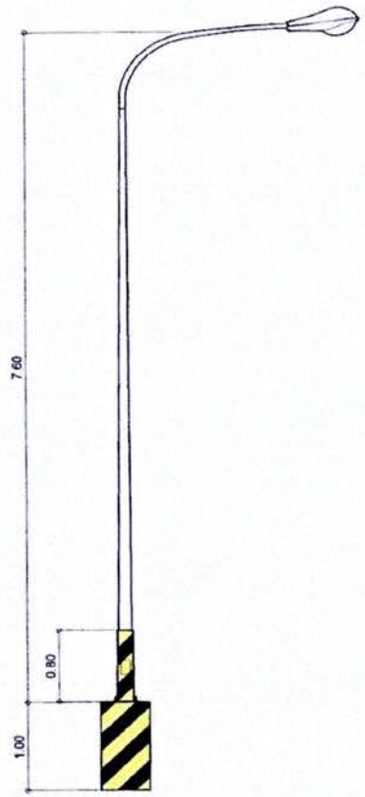

SINGLE–ARM STREET LIGHT
POST ELEVATION (6–UNITS)
SCALE 1:50 M

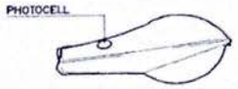


MODEL:
For Replacement of Heavy Duty LED Street Light, 120W, 220V, Die Cast Aluminum Alloy Housing & Tempered Glass Cover, LF–14,000 lm, IP65, COlor: Daylight

MERCURY
REFLECTOR DETAIL
SCALE 1:10 M

MAINTENANCE OF PORT LIGHTING SYSTEM

PHILIPPINE PORTS AUTHORITY	PROJECT TITLE AND LOCATION	DRAWN BY	PREPARED BY	RECOMMENDING APPROVAL	APPROVED BY	SHEET CONTENTS	SHEET NO.
PORT MANAGEMENT OFFICE - PALAWAN	MPF-PLW-02-2024 - MAINTENANCE OF VARIOUS PORT PHYSICAL FACILITIES PORT OF BROOKE'S POINT, BROOKE'S POINT, PALAWAN	GREZALD N. PEGARRO, ENGINEER B	MARILOU G. REBRAS, SUPERVISING ENGINEER	MARLON N. SENDAYDIEGO, ESD MANAGER	ELIZALDE M. ULSON, PORT MANAGER	- PORT LIGHT DETAIL	02 09
						FILE NAME: BP MAINTENANCE 2024	

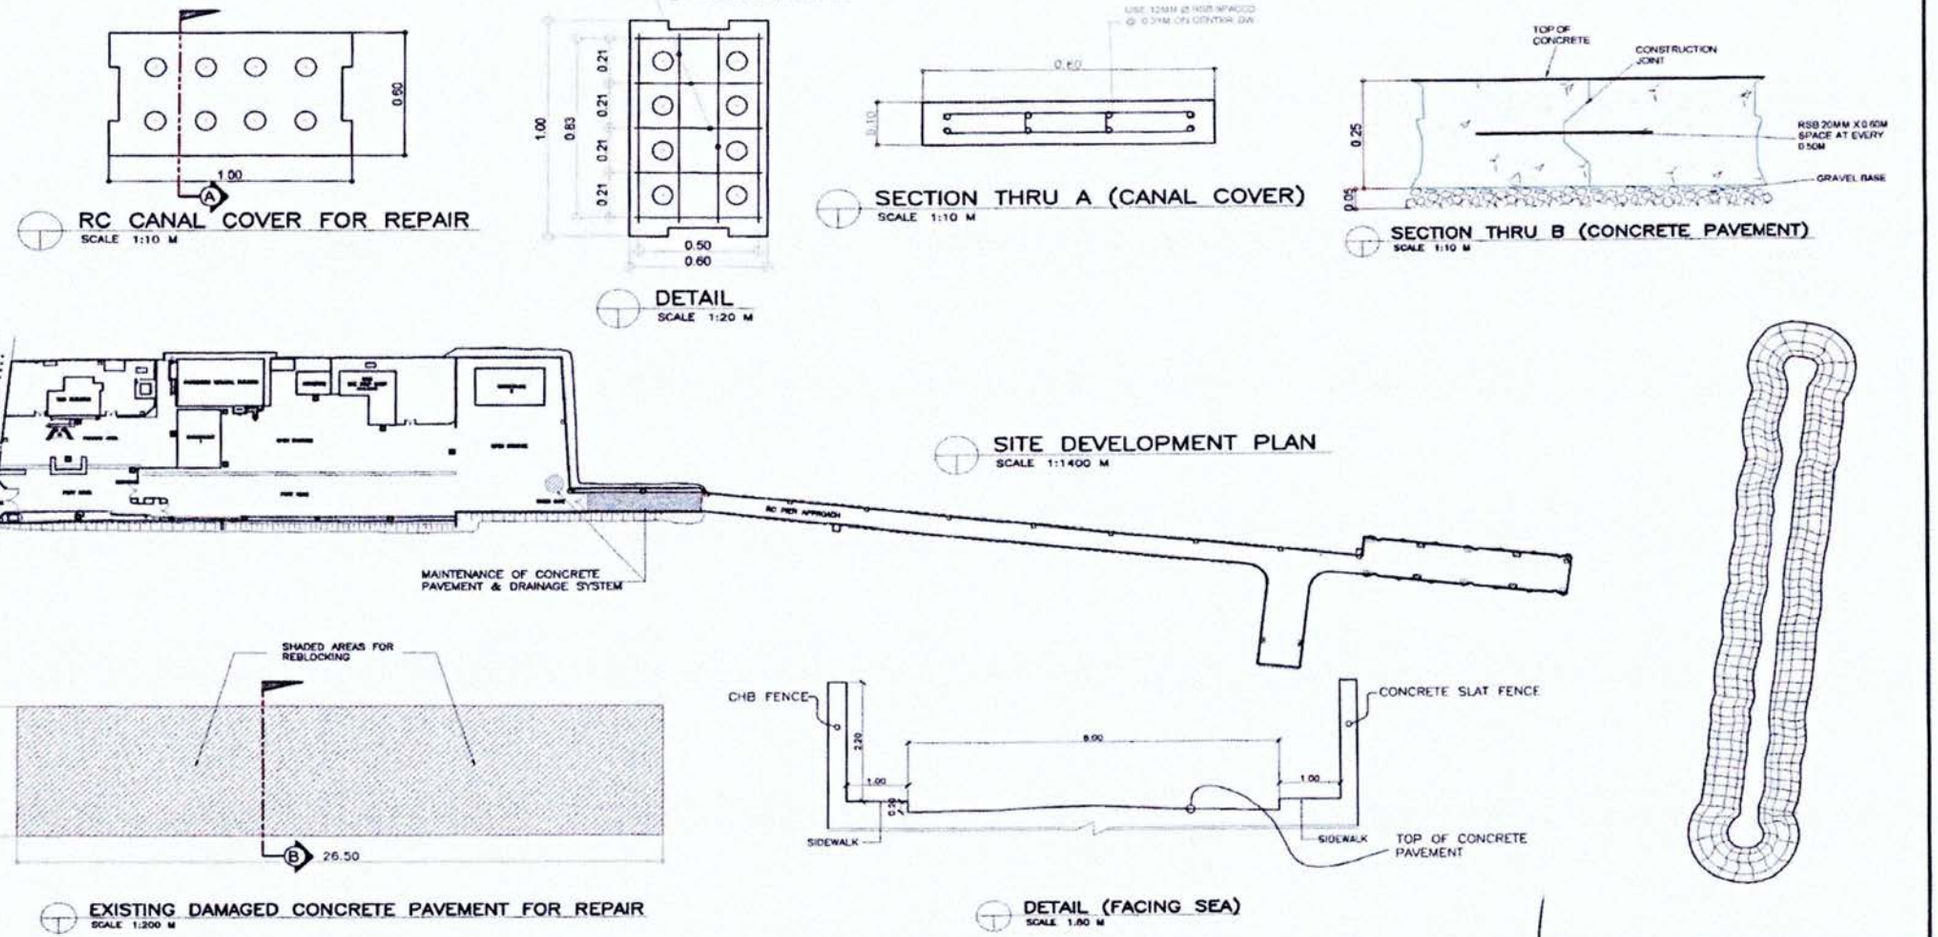

RC CANAL COVER FOR REPAIR
SCALE 1:10 M

DETAIL
SCALE 1:20 M

SECTION THRU A (CANAL COVER)
SCALE 1:10 M

SECTION THRU B (CONCRETE PAVEMENT)
SCALE 1:10 M


SITE DEVELOPMENT PLAN
SCALE 1:1400 M


EXISTING DAMAGED CONCRETE PAVEMENT FOR REPAIR
SCALE 1:200 M

DETAIL (FACING SEA)
SCALE 1:50 M


MAINTENANCE OF CONCRETE PAVEMENT/DRAINAGE SYSTEM

PHILIPPINE PORTS AUTHORITY	PROJECT TITLE AND LOCATION	DRAWN BY	PREPARED BY	RECOMMENDING APPROVAL	APPROVED BY	SHEET CONTENTS	SHEET NO.
PORT MANAGEMENT OFFICE - PALAWAN	MPF-PLW-02-2024 - MAINTENANCE OF VARIOUS PORT PHYSICAL FACILITIES PORT OF BROOKE'S POINT, BROOKE'S POINT, PALAWAN	GREZALD N. PEGARRO ENGINEER II	MARILOU G. REBRAS SUPERVISING ENGINEER	MARLON M. SENDA DIEGO PORT MANAGER	ELIZALDE M. ULSON PORT MANAGER	- CONCRETE PAVEMENT - CONCRETE CANAL COVER FILE NAME: BP MAINTENANCE 2024	03 09

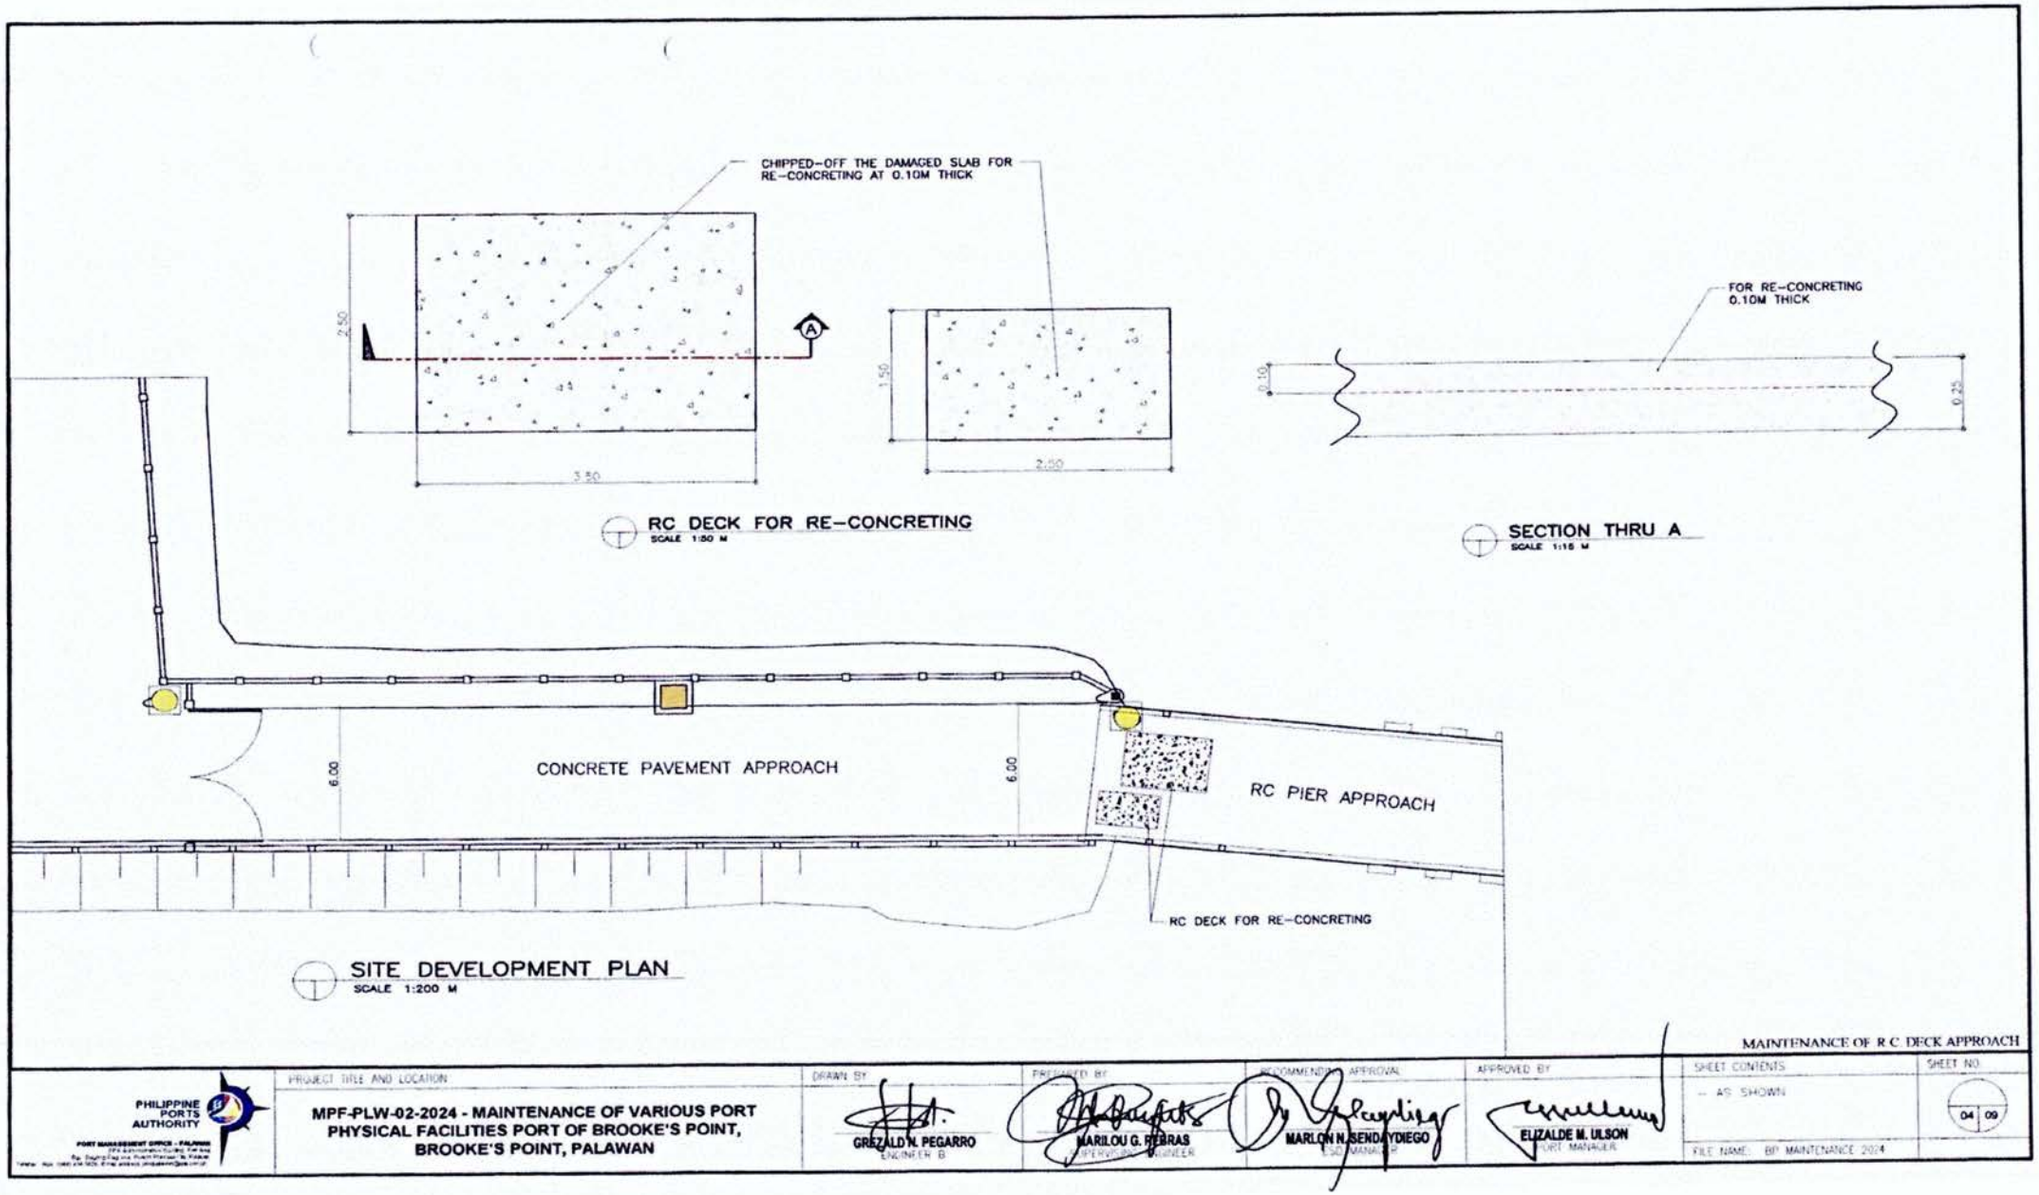

CHIPPED-OFF THE DAMAGED SLAB FOR RE-CONCRETING AT 0.10M THICK
2.50
3.50
1.50
2.50
A
FOR RE-CONCRETING 0.10M THICK
0.10
0.25
RC DECK FOR RE-CONCRETING
SCALE 1:50 M
SECTION THRU A
SCALE 1:15 M
CONCRETE PAVEMENT APPROACH
6.00
6.00
RC PIER APPROACH
RC DECK FOR RE-CONCRETING
SITE DEVELOPMENT PLAN
SCALE 1:200 M
MAINTENANCE OF R.C. DECK APPROACH
PHILIPPINE PORTS AUTHORITY
PROJECT TITLE AND LOCATION
MPF-PLW-02-2024 - MAINTENANCE OF VARIOUS PORT PHYSICAL FACILITIES PORT OF BROOKE'S POINT, BROOKE'S POINT, PALAWAN
DRAWN BY
GREZALD N. PEGARRO
ENGINEER B
PREPARED BY
MARILOU G. FERRAS
SUPERVISING ENGINEER
RECOMMENDING APPROVAL
MARLON N. SENDAYDIEGO
OIC-MANAGER
APPROVED BY
ELIZALDE M. ULSON
PORT MANAGER
SHEET CONTENTS
– AS SHOWN
SHEET NO.
04 09
FILE NAME: BP MAINTENANCE 2024

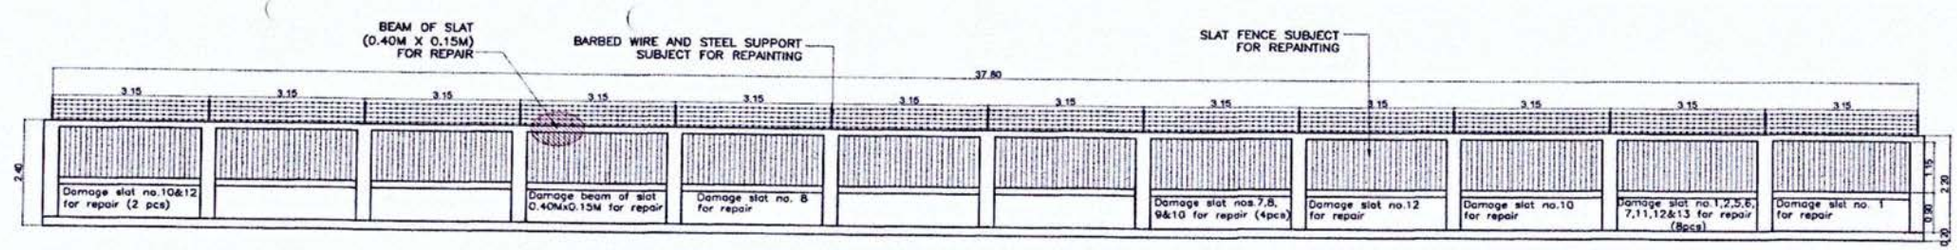


ELEVATION OF SLAT FENCE (ALONG PORT ROAD)
SCALE 1:100 M

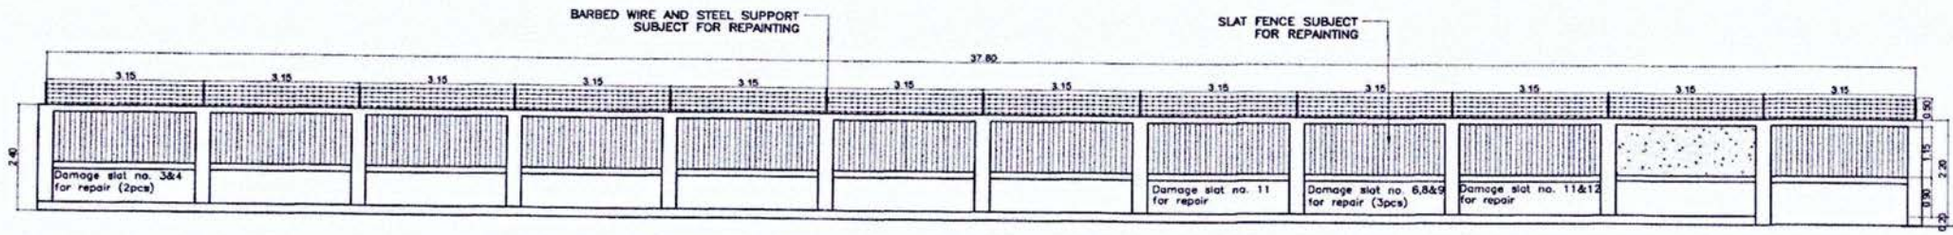


ELEVATION OF SLAT FENCE (ALONG PORT ROAD)
SCALE 1:100 M

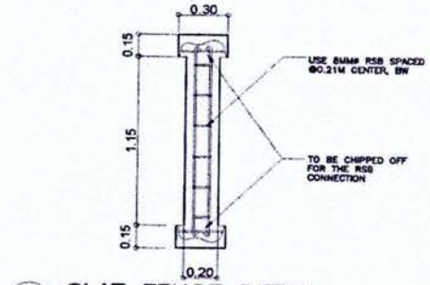

SLAT FENCE DETAIL
SCALE 1:30 M

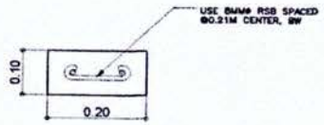

TOP VIEW
SCALE 1:10 M

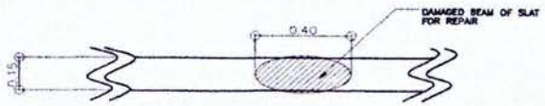

DAMAGED BEAM OF SLAT
SCALE 1:30 M

MAINTENANCE OF CHB/STEEL MATTING FENCE & WELCOME ARCH

PHILIPPINE PORTS AUTHORITY
PORT MANAGEMENT OFFICE - PALAWAN


PROJECT TITLE AND LOCATION: **MPF-PLW-02-2024 - MAINTENANCE OF VARIOUS PORT PHYSICAL FACILITIES PORT OF BROOKE'S POINT, BROOKE'S POINT, PALAWAN**

DRAWN BY	PREPARED BY	RECOMMENDING APPROVAL	APPROVED BY
GREZALD N. PEGARRO, ENGINEER B	MARILOU G. REBRAS, SUPERVISING ENGINEER	MARLON N. SENDAYDIEGO, ESS MANAGER	ELIZALDE M. ULSON, PORT MANAGER


SHEET CONTENTS:
- CHB FENCE
- CHB SLAT FENCE

SHEET NO.: 05 | 09

FILE NAME: BP MAINTENANCE 2024

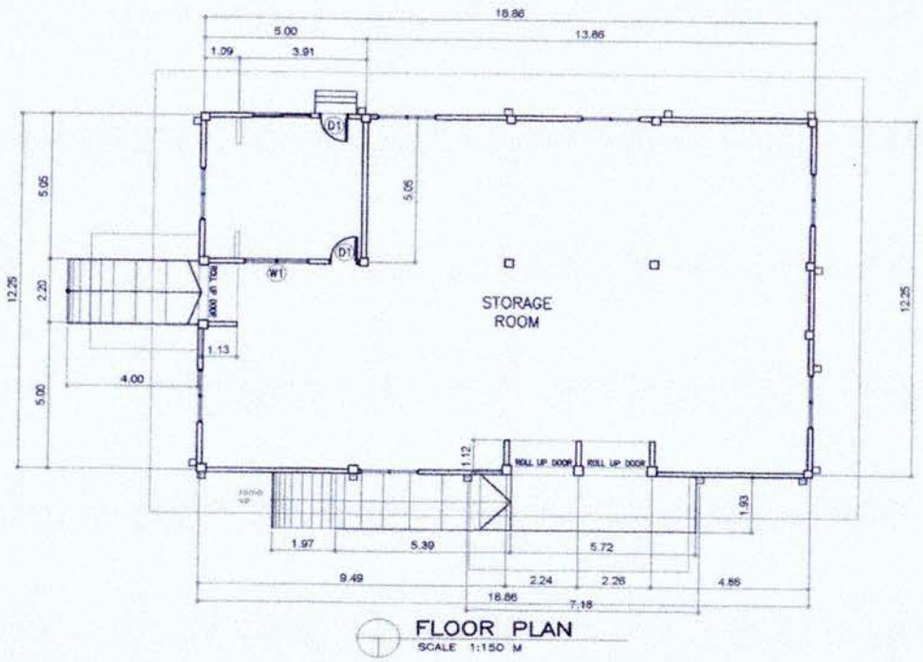

FLOOR PLAN
SCALE 1:150 M

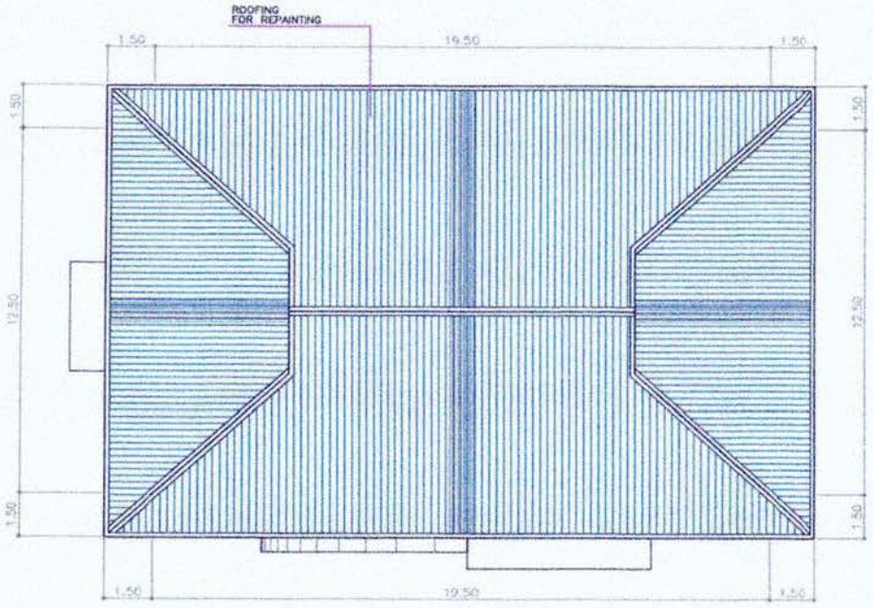

ROOF PLAN
SCALE 1:150 M

MAINTENANCE OF WAREHOUSE 1

PHILIPPINE PORTS AUTHORITY
PORT MANAGEMENT OFFICE - PALAWAN

PROJECT TITLE AND LOCATION:
MPF-PLW-02-2024 - MAINTENANCE OF VARIOUS PORT PHYSICAL FACILITIES PORT OF BROOKE'S POINT, BROOKE'S POINT, PALAWAN

DRAWN BY:
GREZALD N. PEGARRO
ENGINEER B

PREPARED BY:
MARILOU G. REBRAS
SUPERVISING ENGINEER


RECOMMENDING APPROVAL:
MARLON N. SENDAYDIEGO
PESO MANAGER


APPROVED BY:
ELIZALDE M. ULSON
PORT MANAGER

SHEET CONTENTS:
- AS SHOWN


SHEET NO.:
08 | 09

FILE NAME: BP MAINTENANCE 2024

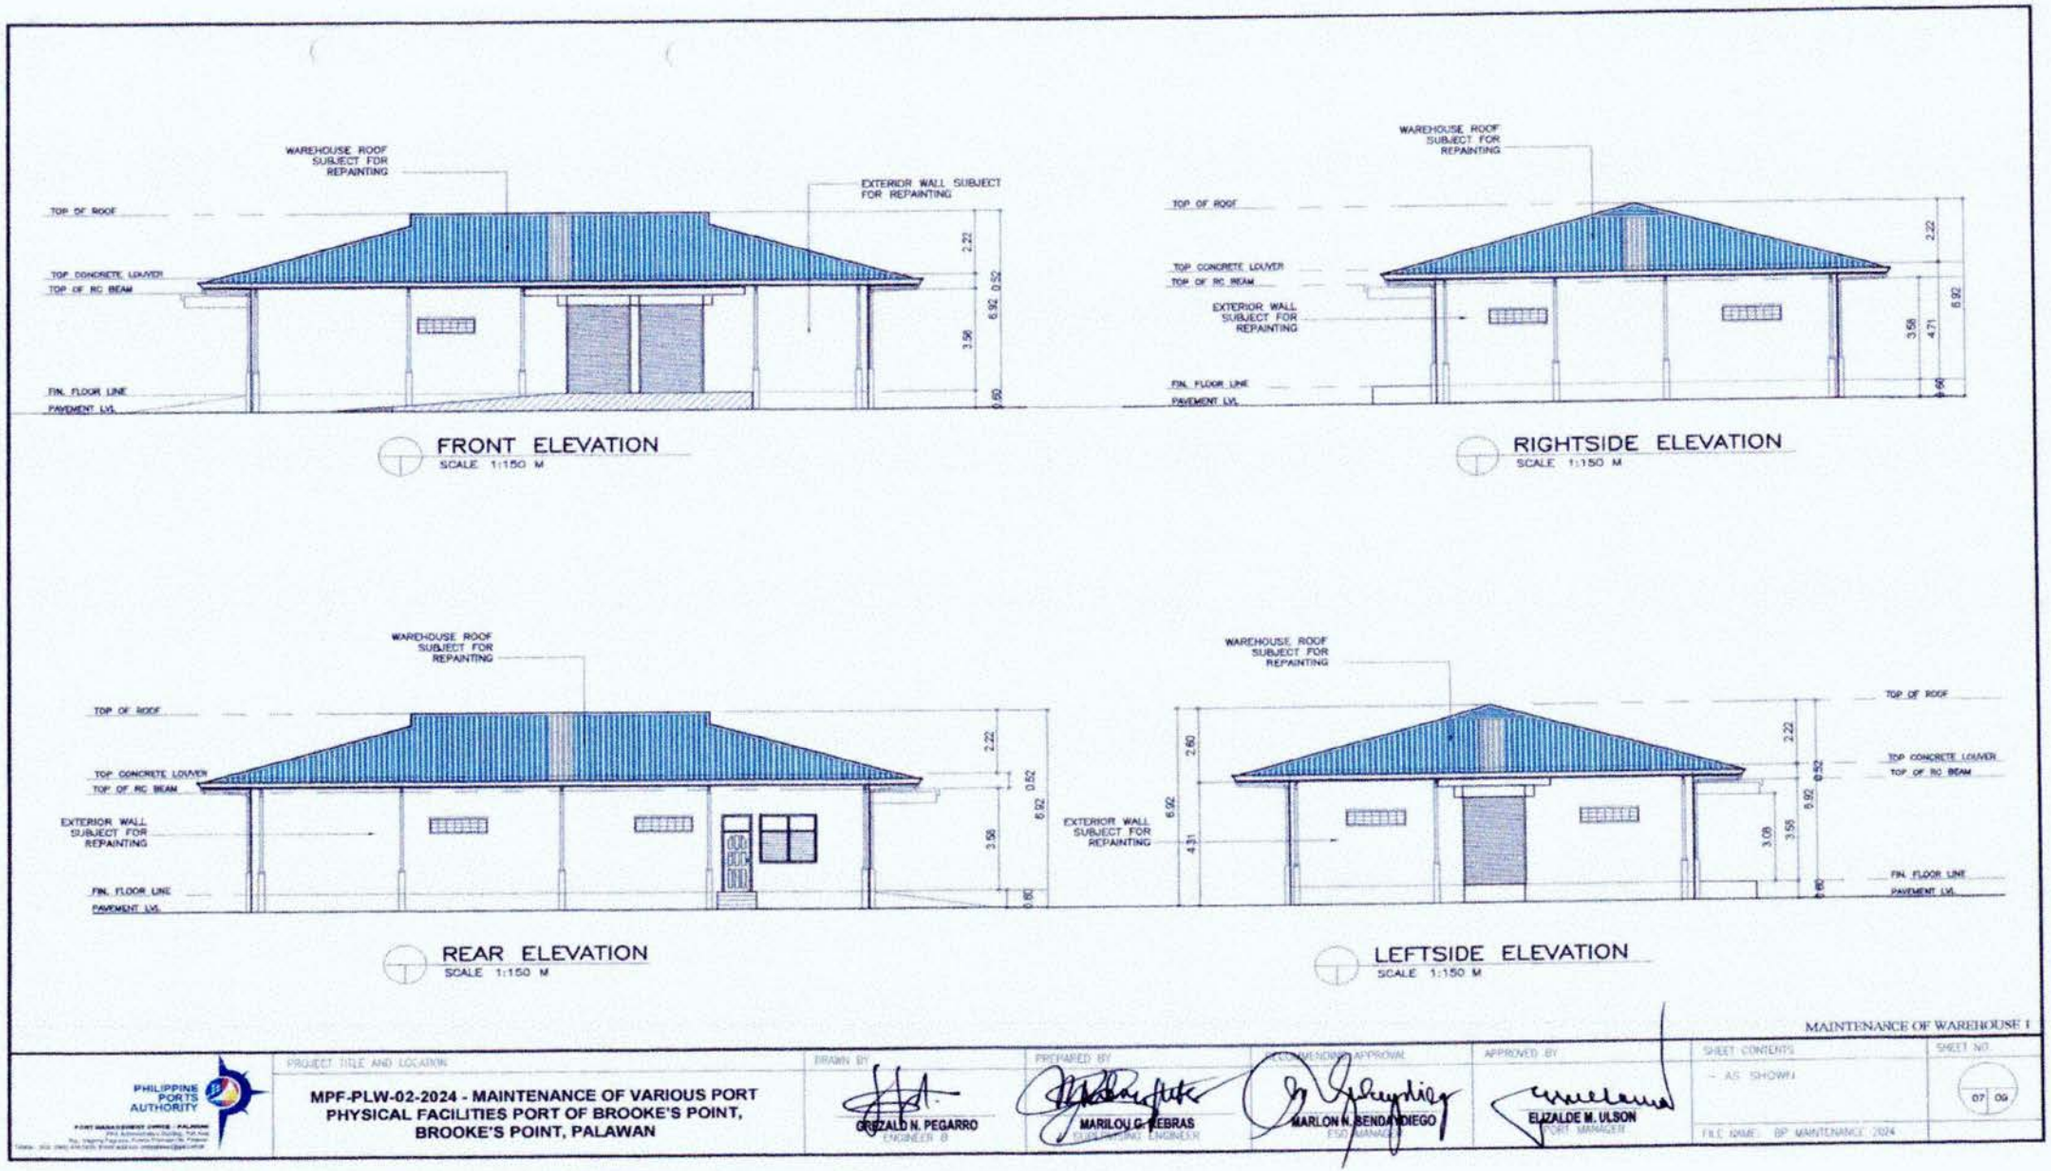
WAREHOUSE ROOF SUBJECT FOR REPAINTING
EXTERIOR WALL SUBJECT FOR REPAINTING
TOP OF ROOF
TOP CONCRETE LOUVER
TOP OF RC BEAM
FIN. FLOOR LINE
PAVEMENT LVL
2.22
0.52
6.92
3.56
0.60
FRONT ELEVATION
SCALE 1:150 M
WAREHOUSE ROOF SUBJECT FOR REPAINTING
TOP OF ROOF
TOP CONCRETE LOUVER
TOP OF RC BEAM
EXTERIOR WALL SUBJECT FOR REPAINTING
FIN. FLOOR LINE
PAVEMENT LVL
2.22
6.92
3.56
4.71
0.60
RIGHTSIDE ELEVATION
SCALE 1:150 M
WAREHOUSE ROOF SUBJECT FOR REPAINTING
TOP OF ROOF
TOP CONCRETE LOUVER
TOP OF RC BEAM
EXTERIOR WALL SUBJECT FOR REPAINTING
FIN. FLOOR LINE
PAVEMENT LVL
2.22
0.52
6.92
3.56
0.60
REAR ELEVATION
SCALE 1:150 M
WAREHOUSE ROOF SUBJECT FOR REPAINTING
TOP OF ROOF
TOP CONCRETE LOUVER
TOP OF RC BEAM
EXTERIOR WALL SUBJECT FOR REPAINTING
FIN. FLOOR LINE
PAVEMENT LVL
6.92
2.60
4.31
2.22
0.52
6.92
3.56
3.08
0.60
LEFTSIDE ELEVATION
SCALE 1:150 M
MAINTENANCE OF WAREHOUSE I
PHILIPPINE PORTS AUTHORITY
PROJECT TITLE AND LOCATION
MPF-PLW-02-2024 - MAINTENANCE OF VARIOUS PORT PHYSICAL FACILITIES PORT OF BROOKE'S POINT, BROOKE'S POINT, PALAWAN
DRAWN BY
GUIZALD N. PEGARRO
ENGINEER II
PREPARED BY
MARILOU G. REBRAS
ENGINEER
RECOMMENDING APPROVAL
MARLON N. BENDAYDIEGO
APPROVED BY
ELIZALDE M. ULSON
PORT MANAGER
SHEET CONTENTS
AS SHOWN
SHEET NO.
07 09
FILE NAME: BP MAINTENANCE 2024

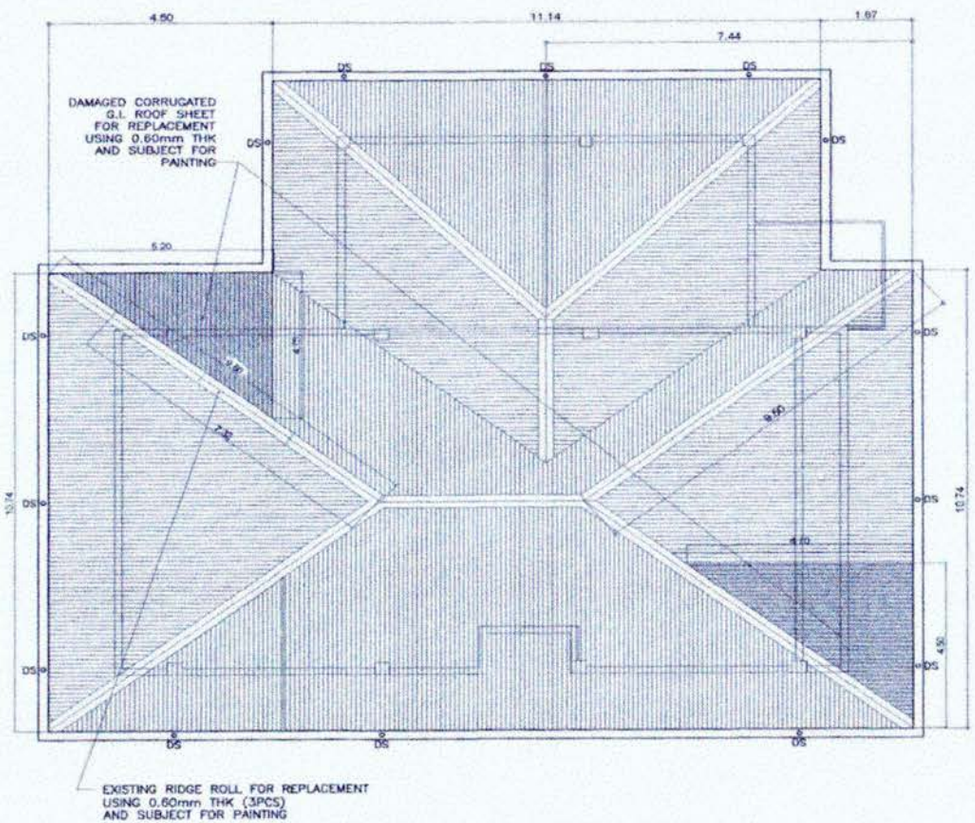

TMO BUILDING ROOF PLAN
SCALE 1:100 M

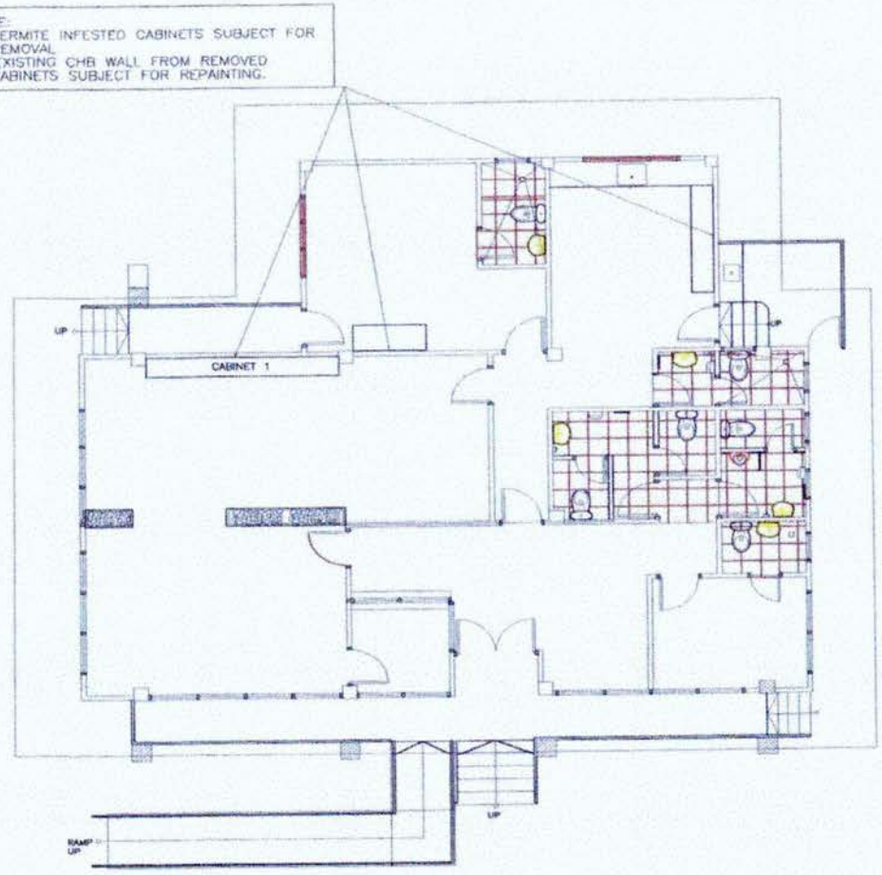

TMO BUILDING PLAN
SCALE 1:100 M

MAINTENANCE OF TMO BUILDING

PHILIPPINE PORTS AUTHORITY
PORT MANAGEMENT OFFICE - PALAWAN

PROJECT TITLE AND LOCATION
MPF-PLW-02-2024 - MAINTENANCE OF VARIOUS PORT PHYSICAL FACILITIES PORT OF BROOKE'S POINT, BROOKE'S POINT, PALAWAN

DRAWN BY: GREZALD N. PEGARRO, ENGINEER B

PREPARED BY: MARILOU G. REBRAS, SUPERVISING ENGINEER


RECOMMENDING APPROVAL: MARLON N. SENDAYDIEGO, PORT MANAGER

APPROVED BY: ELIZALDE M. ULSON, PORT MANAGER


SHEET CONTENTS: - TMO BUILDING ROOFING PLAN AND ELEVATION

FILE NAME: BP MAINTENANCE 2024


SHEET NO.: 08 | 09

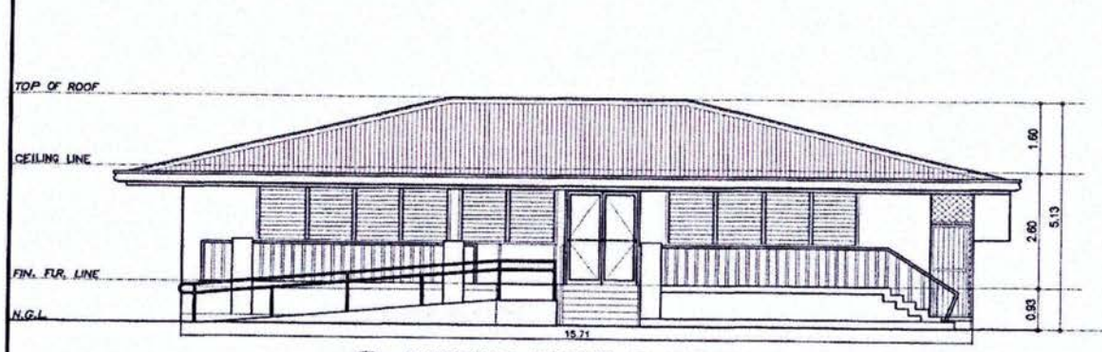

EXISTING FRONT ELEVATION
SCALE 1:100 M

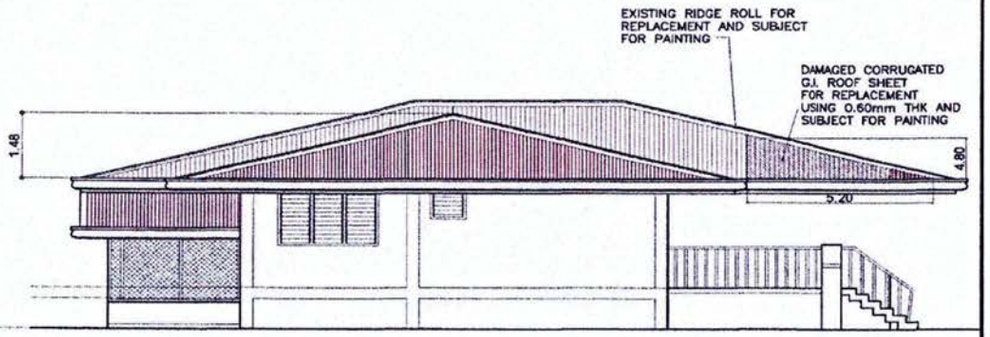

EXISTING REAR ELEVATION
SCALE 1:100 M

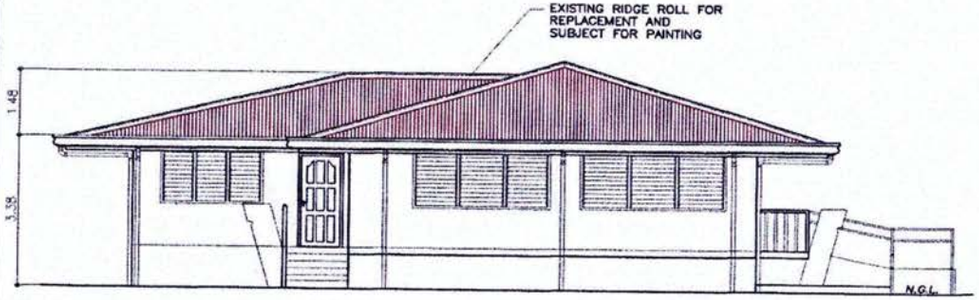

EXISTING LEFTSIDE ELEVATION
SCALE 1:100 M



EXISTING RIGHT SIDE ELEVATION
SCALE 1:100 M

MAINTENANCE OF TMO BUILDING

PHILIPPINE PORTS AUTHORITY
PORT MANAGEMENT OFFICE - PALAWAN

PROJECT TITLE AND LOCATION
MPF-PLW-02-2024 - MAINTENANCE OF VARIOUS PORT PHYSICAL FACILITIES PORT OF BROOKE'S POINT, BROOKE'S POINT, PALAWAN

DRAWN BY	PREPARED BY	RECOMMENDING APPROVAL	APPROVED BY
GREZALD N. PEGARRO, ENGINEER B	MARILOU G. REBRAS, SUPERVISING ENGINEER	MARLON N. SENDAYDIEGO, ESD MANAGER	ELIZALDE M. ULSON, PORT MANAGER

SHEET CONTENTS: - TMO BUILDING ELEVATION
SHEET NO.: 09 | 09
FILE NAME: BP MAINTENANCE 2024

SUMMARY OF BILL OF QUANTITIES

MPF-PLW-02-2024 - MAINTENANCE OF VARIOUS PORT PHYSICAL FACILITIES

PORT OF BROOKE'S POINT, BROOKE'S POINT, PALAWAN

NO. (1)	DESCRIPTION OF WORK (2)	UNIT (3)	QTY. (4)	UNIT PRICE (Pesos) (5)	AMOUNT (Pesos) (4) x (5)
BILL NO. I	MAINTENANCE OF PORT LIGHTING SYSTEM	UNITS	6.0		
BILL NO. II	MAINTENANCE OF CONCRETE PAVEMENT & DRAINAGE SYSTEM	LOT	1.0		
BILL NO. III	MAINTENANCE OF RC DECK APPROACH	CU.M.	1.25		
BILL NO. IV	MAINTENANCE OF CHB FENCE	CU.M.	0.62		
BILL NO. V	MAINTENANCE OF WAREHOUSE NO. 1	SQ.M.	243.75		
BILL NO. VI	MAINTENANCE OF TMO BUILDING	LOT	1.0		
BILL NO. VII	CLEARING AND DISPOSAL WORKS	LOT	1.0		
				TOTAL	

Bidder's Authorized Representative

BILL OF QUANTITIES

MPF-PLW-02-2024 - MAINTENANCE OF VARIOUS PORT PHYSICAL FACILITIES
PORT OF BROOKE'S POINT, BROOKE'S POINT, PALAWAN

NO. (1)	DESCRIPTION OF WORK (2)	UNIT (3)	QTY. (4)	UNIT PRICE (Pesos) (5)	AMOUNT (Pesos) (4) x (5)
BILL NO. I	**MAINTENANCE OF PORT LIGHTING SYSTEM**				
1.01	REPLACEMENT OF DAMAGED /BUSTED PORT LIGHT	UNITS	6.0		
				TOTAL FOR BILL NO. I	

Bidder's Authorized Representative

BILL OF QUANTITIES

MPF-PLW-02-2024 - MAINTENANCE OF VARIOUS PORT PHYSICAL FACILITIES
PORT OF BROOKE'S POINT, BROOKE'S POINT, PALAWAN

NO. (1)	DESCRIPTION OF WORK (2)	UNIT (3)	QTY. (4)	UNIT PRICE (Pesos) (5)	AMOUNT (Pesos) (4) x (5)
BILL NO. II	**MAINTENANCE OF CONCRETE PAVEMENT & DRAINAGE SYSTEM**				
2.01	CHIPPING-OFF/DEMOLITION WORKS & BASE PREPARATION	CU.M.	39.75		
2.02	REPAIR OF DAMAGED CONCRETE PAVEMENT	CU.M.	39.75		
2.03	REPAIR OF RC CANAL COVER	CU.M.	0.06		
2.04	CURING, CLEARING & DISPOSAL WORKS	CU.M.	39.75		
				TOTAL FOR BILL NO. II	

Bidder's Authorized Representative

BILL OF QUANTITIES

MPF-PLW-02-2024 - MAINTENANCE OF VARIOUS PORT PHYSICAL FACILITIES
PORT OF BROOKE'S POINT, BROOKE'S POINT, PALAWAN

NO. (1)	DESCRIPTION OF WORK (2)	UNIT (3)	QTY. (4)	UNIT PRICE (Pesos) (5)	AMOUNT (Pesos) (4) x (5)
BILL NO. III	**MAINTENANCE OF RC DECK APPROACH**				
3.01	REPAIR OF DAMAGED RC DECK	CU.M.	1.25		
				TOTAL FOR BILL NO. III	

Bidder's Authorized Representative

BILL OF QUANTITIES

MPF-PLW-02-2024 - MAINTENANCE OF VARIOUS PORT PHYSICAL FACILITIES
PORT OF BROOKE'S POINT, BROOKE'S POINT, PALAWAN

NO. (1)	DESCRIPTION OF WORK (2)	UNIT (3)	QTY. (4)	UNIT PRICE (Pesos) (5)	AMOUNT (Pesos) (4) x (5)
BILL NO. IV	**MAINTENANCE OF CHB FENCE**				
4.01	REPAIR OF DAMAGED CONCRETE SLAT AND BEAM	CU.M.	0.62		
				TOTAL FOR BILL NO. IV	

Bidder's Authorized Representative

BILL OF QUANTITIES

MPF-PLW-02-2024 - MAINTENANCE OF VARIOUS PORT PHYSICAL FACILITIES
PORT OF BROOKE'S POINT, BROOKE'S POINT, PALAWAN

NO. (1)	DESCRIPTION OF WORK (2)	UNIT (3)	QTY. (4)	UNIT PRICE (Pesos) (5)	AMOUNT (Pesos) (4) x (5)
BILL NO. V	**MAINTENANCE OF TMO BUILDING**				
5.01	REPAINTING OF THE ROOFING	SQ.M.	243.75		
				TOTAL FOR BILL NO. V	

Bidder's Authorized Representative

BILL OF QUANTITIES

MPF-PLW-02-2024 - MAINTENANCE OF VARIOUS PORT PHYSICAL FACILITIES
PORT OF BROOKE'S POINT, BROOKE'S POINT, PALAWAN

NO. (1)	DESCRIPTION OF WORK (2)	UNIT (3)	QTY. (4)	UNIT PRICE (Pesos) (5)	AMOUNT (Pesos) (4) x (5)
BILL NO. VI	**MAINTENANCE OF TMO BUILDING**				
6.01	REPLACEMENT OF DILAPIDATED ROOFING SHEETS, ACCESSORIES AND PAINTING WORKS	SQ.M.	23.20		
6.02	REMOVAL OF TERMITE INFESTED OLD CABINETS AND REPAINTING OF CHB WALL (area of old cabinets)	SQ.M.	16.38		
				TOTAL FOR BILL NO. VI	

Bidder's Authorized Representative

BILL OF QUANTITIES

MPF-PLW-02-2024 - MAINTENANCE OF VARIOUS PORT PHYSICAL FACILITIES
PORT OF BROOKE'S POINT, BROOKE'S POINT, PALAWAN

NO. (1)	DESCRIPTION OF WORK (2)	UNIT (3)	QTY. (4)	UNIT PRICE (Pesos) (5)	AMOUNT (Pesos) (4) x (5)
BILL NO. VII	**CLEARING AND DISPOSAL WORKS**				
7.01	CLEANING, CLEARING & DISPOSAL OF WASTE MATERIALS	LOT	1.0		
				TOTAL FOR BILL NO. VII	
				GRAND TOTAL	

Bidder's Authorized Representative

BASIS OF PAYMENT FOR WORK ITEMS INCLUDED IN THE PROPOSAL

The work items included in the proposal including the basis of payment for each item are as follows:

BILL NO. I – MAINTENANCE OF PORT LIGHTINGS SYTEM

Item 1.01 Replacement of Damaged/Busted Port Light (6.00 units)

The quantity to be paid for shall be the actual number in units of damaged/busted port light to be replaced in accordance with the specifications and as shown in the drawings and accepted by the Engineer. Payment shall include the cost of materials, labor, tools and other incidental expenses necessary to complete the work

BILL NO. II – MAINTENANCE OF CONCRETE PAVEMENT AND DRAINAGE SYSTEM

Item 2.01 Chipping-off/Demolition Works & Base Preparation (39.75 cu.m.)

The quantity to be paid for shall be the actual volume in cubic meters of chipping-off/demolition works and base preparation to be done in accordance with the specifications and as shown in the drawings and accepted by the Engineer. Payment shall include the cost of materials, labor, tools and other incidental expenses necessary to complete the work.

Item 2.02 Repair of Damaged Concrete Pavement (39.75 cu.m.)

The quantity to be paid for shall be for the actual volume in cubic meters of damaged concrete pavement to be repaired in accordance with the specifications and as shown in the drawings and accepted by the Engineer. Payment shall include the cost of materials, labor, tools and other incidental expenses necessary to complete the work.

Item 2.03 Repair of RC Canal Cover (0.06 cu.m.)

The quantity to be paid for shall be for the actual volume in cubic meters RC canal cover to be repaired in accordance with the specifications and as shown in the drawings and accepted by the Engineer. Payment shall include the cost of materials, labor, tools and other incidental expenses necessary to complete the work.

Item 2.04 Curing, Clearing and Disposal Works (39.75 cu.m.)

The quantity to be paid for shall be for the actual volume in cubic meters of curing, clearing and disposal works to be done in accordance with the specifications and as shown in the drawings and accepted by the Engineer. Payment shall include the cost of materials, labor, tools and other incidental expenses necessary to complete the work.

BILL NO. III – MAINTENANCE OF RC DECK APPROACH

Item 3.01 Repair of Damaged RC deck (1.25 cu.m.)

The quantity to be paid for shall be for the actual volume in cubic meters of damaged RC deck to be repaired in accordance with the specifications and as shown in the drawings and

accepted by the Engineer. Payment shall include the cost of materials, labor, tools and other incidental expenses necessary to complete the work.

BILL NO. IV – MAINTENANCE OF CHB FENCE

Item 4.01 Repair of Damaged Concrete Slat and Beam (0.62 cu.m.)

The quantity to be paid for shall be for the actual volume in cubic meters of damaged concrete slat and beam to be repaired in accordance with the specifications and as shown in the drawings and accepted by the Engineer. Payment shall include the cost of materials, labor, tools and other incidental expenses necessary to complete the work.

BILL NO. V – MAINTENANCE OF WAREHOUSE NO.1

Item 5.01 Repainting of the Roofing (243.75 sq.m.)

The quantity to be paid for shall be for the actual area in square meters of roof to be repainted in accordance with the specifications and as shown in the drawings and accepted by the Engineer. Payment shall include the cost of materials, labor, tools and other incidental expenses necessary to complete the work.

BILL NO. VI – MAINTENANCE OF TMO BUILDING

Item 6.01 Replacement of Dilapidated Roofing Sheets, Accessories and Painting Works (23.20 sq.m.)

The quantity to be paid for shall be the actual area in square meters of dilapidated roofing sheets to be replaced, accessories and painting works to be done in accordance with the specifications and as shown in the drawings and accepted by the Engineer. Payment shall include the cost of materials, labor, tools and other incidental expenses necessary to complete the work.

Item 6.02 Removal of Termite Infested Old Cabinets and Repainting of CHB Wall (Area of Old Cabinets) (16.38 sq.m.)

The quantity to be paid for shall be the actual area in square meters of thermite infested old cabinets to be removed and CHB wall (area of old cabinets) to be repainted in accordance with the specifications and as shown in the drawings and accepted by the Engineer. Payment shall include the cost of materials, labor, tools and other incidental expenses necessary to complete the work.

BILL NO. VII – CLEARING AND DISPOSALWORKS

Item 7.01 Cleaning, Clearing and Disposal of Waste Materials

The quantity to be paid for shall be the whole lot of cleaning, clearing and disposal of waste materials to be done in accordance with the specifications and as shown in the drawings and accepted by the Engineer. Payment shall include the cost of materials, labor, tools and other incidental expenses necessary to complete the work.

Updated: February 5, 2024

MINIMUM MAJOR EQUIPMENT REQUIREMENTS

1	unit	Air compressor with Jack Hammer, 250 CFM
1	unit	Concrete Cutter, 5 HP
1	unit	Walk Behind Roller Compactor, 1 smooth Drum, 8 HP, 15.20 KN
1	unit	Elf Truck, 2-4.0 MT Cap
1	unit	Electric Jackhammer, 2000W
1	unit	Generator Set, 8 -13 KVA
1	unit	Concrete Mixer, 1 Bagger
1	unit	Concrete Vibrator, 3.5 HP
1	unit	Scaffolding, H-Frame, 1.70m ht. with cross bracing set

CONSTRUCTION SAFETY AND HEALTH REQUIREMENT

The Contractor shall implement the construction safety and health program in accordance with the applicable provisions of the Occupational Safety and Health Standards (OSHS) of the Department of Labor and Employment (DOLE).

The Contractor, subject to the approval of the Engineer shall provide and maintain throughout the duration of the contract a medical room with at least 15 square meters together with all necessary supplies to be sited in the Contractor's main area.

The Contractor shall provide the following minimum requirements:

L A B O R

1	no.	Safety / Health / Officer

EQUIPMENT / MATERIALS

Personnel Protective Equipment

8	pcs.	Hard Hats
10	pairs	Gloves (rubberized)
4	pcs.	Safety Glasses/Goggles (clear)
2	pcs.	Safety Belts
6	pairs	Safety Shoes
6	pcs.	Reflectorized Vest

Safety Devices

1	lot	Barricades
1	lot	Warning signs
1	unit/s	Fire extinguisher (10kg)

Medical and First Aid System	-	One & half (1.5) mos.
Temporary shelter for workers	-	1 lot

NOTE:

The Contractor shall provide the above-cited minimum construction safety and health requirements or as required by the Engineer.

PPA MEMORANDUM CIRCULAR
No 02
Series of 2016
Attachment

REVISED SCHEDULE OF MINIMUM TEST REQUIREMENTS OF CONSTRUCTION MATERIALS FOR PPA INFRASTRUCTURE PROJECTS

Materials/Items of Work	*Required Tests*	*Minimum Incremental Frequency of Tests*
I. Construction of Pier/Wharf, Platform and Ramp		
Structural Concrete (SC)		
A Portland Cement	Quality Test	For every 2,000 bags (40kg) or fraction thereof
B Fine Aggregate	Quality Test for Grading, Elutriation (wash), Bulk Specific Gravity, Absorption, Mortar Strength, Soundness, Organic Impurities, Unit Weight, % Clay Lumps and Shale	For every 1,500 cubic meter or fraction thereof
C Coarse Aggregate	Quality Test for Grading, Bulk Specific Gravity, Absorption and Abrasion	For every 1,500 cubic meter or fraction thereof
D Water	Certificate from the Engineer or Quality Test for Density and Chloride Content	One per source
E Steel Bars	Mill Certificate and Quality Test for Chemical Composition and Mechanical Properties	For every 10,000 kg or fraction thereof
F Concrete	Compressive Strength on cylinder samples	1 set consisting of 3 concrete cylinder samples shall be taken from each day's pouring and to represent not more than 75 cu m of concrete or fraction thereof
	Slump Test	For every mix
G Admixture and Concrete Curing Materials	Quality Test	One per shipment
Piling (P)		
A Concrete Piles	Fabrication Report	One per fabrication
1 Concrete	Same test as for SC (F)	Same frequency as SC (F)
2 Steel Bars	Same test as for SC (E)	Same frequency as SC (E)
3 High Tension Strand	Test for Chemical Composition and Mechanical Properties	For every 20000kg or fraction thereof

Materials/Items of Work	Required Tests	Minimum Incremental Frequency of Tests
4 Coarse Aggregates	Same Test as for SC (C)	Same frequency as SC (C)
5 Fine Aggregates	Same Test as for SC (B)	Same frequency as SC (B)
B Steel Pipe Piles	Fabrication Report, Mill Certificate and Quality Test for Chemical and Mechanical properties	One per fabrication
1 Steel	Chemical Composition (refer below)	
	- Under 14" (355 60mm) Outside Diameter	2 from 200 pipe of fraction thereof
	- 14" to 36" (355 6 to 914mm) Outside Dia	2 from 100 pipe or fraction thereof
	- Over 36" (914mm) Outside Diameter	2 from 3000ft (914m) or fraction thereof
	Mechanical/Tensile	One (1) tension test shall be made on one length or fraction thereof of each size, or one piece of skelp representing each lot of 200 lengths or fraction thereof of each size
2 Polyurethane Coating	Mill Certificate and Quality Test	One per fabrication
3 Concrete	Same test as for SC (F)	Same frequency as SC (F)
4 Fine Aggregate	Same test as for SC (B)	Same frequency as SC (B)
5 Coarse Aggregate	Same test as for SC (C)	Same frequency as SC (C)
6 Steel Bars	Same Test as SC (E)	Same frequency as SC (E)
7 Water	Same Test as SC (D)	Same frequency as SC (D)
Rubber Dock Fenders (RDF)	Physical Test	All units
	Performance Test for Energy Absorption and Reaction Force	All units
Accessories		
Washer and Fixing Bolt, Anchor Bolt	Physical Test	All units
	Quality Test for Chemical Composition and Mechanical Properties	One per fabrication

Materials/Items of Work	***Required Tests***	***Minimum Incremental Frequency of Tests***
Rocks	Test for Apparent Specific Gravity and Abrasion	For every 1,500 cubic meter or fraction thereof
Geotextile Filter	Physical and Mechanical Test	One per batch
	Mill Certificate	One per batch
Sand and Gravel Fill	Quality Test for Organic Impurities and Grading	For every 1,500 cubic meter or fraction thereof
Selected Fill	Quality Test for Grading, Plasticity and Laboratory Compaction Test	For every 1,500 cubic meter or fraction thereof
	Laboratory California Bearing Ratio (CBR)	For every 2,500 cubic meter or fraction thereof
	Field Density Test	For every layer of 150mm of compacted depth at least one group of three In-situ density test for every 500 sq m or fraction thereof
Aggregate Base Course	Quality Test for Grading and Plasticity	For every 300 cubic meter or fraction thereof
	Quality Test for Grading, Plasticity, Abrasion and Laboratory Compaction Test	For every 1,500 cubic meter or fraction thereof
	Laboratory California Bearing Ratio (CBR)	Same frequency as Selected Fill
	Field Density Test	Same frequency as Selected Fill
Portland Cement Concrete Pavement (PCCP)		
A Portland Cement	Same test as for SC (A)	Same frequency as SC (A)
B Fine Aggregate	Same test as for SC (B)	Same frequency as SC (B)
C Coarse Aggregate	Same test as for SC (C)	Same frequency as SC (C)
D Water	Same test as for SC (D)	Same frequency as SC (D)
E Steel Bars (Dowels)	Same test as for SC (E)	Same frequency as SC (E)
F Joint Filler	Quality Test	One (1) per shipment

PPA MEMORANDUM CIRCULAR
No 02
Series of 2016
Attachment

Materials/Items of Work	***Required Tests***	***Minimum Incremental Frequency of Tests***
G Admixture and Concrete Curing Material	Same test as for SC (G)	Same frequency as SC (G)
H Concrete	Same test as for SC (F)	Same frequency as SC (F)
	Flexural Test	3 beam samples for every 330 sq m or fraction thereof
I Completed Pavement	Core Test	1 set (3 specimen) for every 2,500 sq m and fraction thereof
Interlocking Concrete Blocks		
A Cement	Same test as for SC (A)	Same frequency as SC (A)
B Fine Aggregate	Same test as for SC (B)	Same frequency as SC (B)
C Coarse Aggregate	Same test as for SC (C)	Same frequency as SC (C)
D Water	Same test as for SC (D)	Same frequency as SC (D)
E Admixture & Concrete Curing Materials	Same test as for SC (G)	Same frequency as SC (G)
F Completed Blocks	Physical Test and Compressive Strength	6 blocks per day of fabrication
Cement Treated Base Course (CTB)		
A Portland Cement	Same test as for SC (A)	Same frequency as SC (A)
B Fine & Coarse Aggregates	Quality Test for Grading, Abrasion and Soundness	For every 1,500 cubic meter or fraction thereof
C Water	Same test as for SC (D)	Same frequency as SC (D)
D Completed CTB	Field Density Test	For every layer of 150mm of compacted depth at least one group of three In-situ density test every 500 sq m or fraction thereof
Retaining Wall/Coping Wall/RC Curb/RC Ditch/Shear Key/Concrete Blocks\Lean Concrete		
A Portland Cement	Same test as for SC (A)	Same frequency as SC (A)
B Fine Aggregate	Same test as for SC (B)	Same frequency as SC (B)

Materials/Items of Work	***Required Tests***	***Minimum Incremental Frequency of Tests***
C Coarse Aggregates	Same test as for SC (C).	Same frequency as SC (C)
D Water	Same test as for SC (D)	Same frequency as SC (D)
E Steel Bars	Same test as for SC (E)	Same frequency as SC (E)
F Admixture and Concrete Curing	Same test as for SC (G)	Same frequency as SC (G)
G Concrete	Same test as for SC (F)	Same frequency as SC (F)
Tie Rod		
A Steel	Same test as for SC (E)	One per batch
B Assembly	Performance Test (Tension)	One per batch
Tie Bars and Dowels	Same test as for SC (E)	For every 10,000 kg or fraction thereof per Tie bars and Dowels
Pipe Culverts and Storm Drains		
A Pipes	Test for Strength, Absorption and Physical	For every 50 pieces
B Mortar or Joint	Same Test as for SC (A,B and D) Alternative Test Same test as for SC (F) and Inspection Report	For every 25 pieces
Concrete Hollow Blocks		
A Portland Cement	Same test as for SC (A)	Same frequency as SC (A)
B Fine Aggregates	Same test as for SC (B)	Same frequency as SC (B)
C Water	Same test as for SC (D)	Same frequency as SC (C)
D Concrete	Same test as for SC (F)	Same frequency as SC (F)
E Completed CHB	Quality Test	One for every 500 pieces or fraction thereof
Construction Joints (CJ)		
A Angle Bars	Test for Physical and Mechanical Properties	One per batch
B Steel Bars	Same test as for SC (E)	One per batch
C Zinc (Hot Dip Galvanizing) Coatings	Physical Test for Appearance, Stripping, Weighing, Adherence and Adhesion	All units
	Coating Thickness Magnetic Thickness Measurement	1 set (3 specimen) for every 100,000 sq mm or fraction thereof

Materials/Items of Work	***Required Tests***	***Minimum Incremental Frequency of Tests***
Sacked Concrete		
A Cement	Same test as for SC (A)	Same frequency as SC (A)
B Fine Aggregates	Same test as for SC (B)	Same frequency as SC (B)
C Coarse Aggregates	Same test as for SC (C)	Same frequency as SC (C)
D Water	Same test as for SC (D)	Same frequency as SC (D)
E Concrete	Same test as for SC (F)	Same frequency as SC (F)
F Sack (jute)	Physical Test	One for every 50 pieces
Rubble Concrete		
A Cement	Same test as for SC (A)	Same frequency as SC (A)
B Fine Aggregates	Same test as for SC (B)	Same frequency as SC (B)
C Coarse Aggregates	Same test as for SC (C)	Same frequency as SC (C)
D Water	Same test as for SC (D)	Same frequency as SC (D)
E Concrete	Same test as for SC (F)	Same frequency as SC (F)
F Rocks	Same test as for ROCKS	Same frequency as ROCKS
Earthworks		
A Sub-grade preparation	Grading Test Plasticity Test (LL,PL,PI) Laboratory Compaction Test	For every 1,500 cubic meter or fraction thereof
	Density Test	For every layer of 150mm of compacted depth at least one group of three In-situ density test every 500 sq m or fraction thereof
B Structure Excavation	If excavated materials shall be used as Backfill Grading Test Plasticity Test (LL,PL,PI) Laboratory Compaction Test	For every 1,500 cubic meter or fraction thereof
	Density Test	For every layer of 150mm of compacted depth at least one group of three In-situ density test every 500 sq m or fraction thereof

Materials/Items of Work	***Required Tests***	***Minimum Incremental Frequency of Tests***
III Port Operations Building/Passenger Terminal Building/Transit Shed/Warehouse		
STRUCTURAL WORKS	Refer to Structural Concrete (SC) and Piling Works (P)	
ARCHITECTURAL WORKS		
Ceramic – Filled Liquid Membrane / Water Proofing, Hydrophobic Poreblocking Ingredients with Superplasticizer	Physical Property, Mechanical and Chemical Property, Leak Test / Flood Test	One per shipment
Paint	Quality Test	One 4-L can for every 100 cans or fraction thereof
Ceramic Tile	Inspection and Evaluation Report from the Engineer	One per shipment
Stainless Steel	Inspection and Evaluation Report from the Engineer	One per shipment
Roofing Materials	Inspection and Evaluation Report from the Engineer	One per shipment
Ceiling Materials	Inspection and Evaluation Report from the Engineer	One per shipment
ELECTRICAL AND MECHANICAL WORKS		
Wires / Cables	Inspection and Evaluation Report from the Engineer Testing and Commissioning	One per shipment
Electrical Devices	Inspection and Evaluation Report from the Engineer Testing and Commissioning	One per shipment
Fire Alarm System	Inspection and Evaluation Report from the Engineer Testing and Commissioning	One per item
Wiring Devices	Inspection and Evaluation Report from the Engineer Testing and Commissioning	One per shipment

Materials/Items of Work	Required Tests	Minimum Incremental Frequency of Tests
Protective Devices	Inspection and Evaluation Report from the Engineer Testing and Commissioning	One per shipment
Telephone System	Inspection and Evaluation Report from the Engineer Testing and Commissioning	One per item
CCTV System	Inspection and Evaluation Report from the Engineer Testing and Commissioning	One per item
CATV System	Inspection and Evaluation Report from the Engineer Testing and Commissioning	One per item
Background Music and Paging System	Inspection and Evaluation Report from the Engineer, Testing and Commissioning	One per item
Air Conditioning Units & Ventilation	Inspection and Evaluation Report from the Engineer Testing and Commissioning	One per item
Conduit Pipes	Inspection and Evaluation Report from the Engineer Testing and Commissioning	One per item
Lighting Fixtures	Inspection and Evaluation Report from the Engineer Testing and Commissioning	One per item
PLUMBING WORKS		
Pipes	Inspection and Evaluation Report from the Engineer Testing and Commissioning	One per item

PPA MEMORANDUM CIRCULAR
No 02
Series of 2016
Attachment

Materials/Items of Work	Required Tests	Minimum Incremental Frequency of Tests
Fixtures	Inspection and Evaluation Report from the Engineer Testing and Commissioning	One per item
Pipe Culverts	Compression Strength Inspection and Evaluation Report from the Engineer	For every size not more than 25 pipes cast in the field
IV Miscellaneous Materials Fencing A Barbed Wire, Cyclone Wire Mesh, Chain Link	Physical Test (Dimensions and Coatings)	One per Batch
B Concrete Post	Refer to Superstructure (SC)	Refer to Superstructure (SC)
Lamp Post A Structural Steel	Physical Test (Dimensions) Same test as for SC (E)	All units
B Zinc (Hot Dip Galvanizing) Coatings	Same test as for CJ (C)	One per batch
Drainage Steel Grating	Same test as for SC (E) Inspection Report	One (1) batch
Metal Pipe (Cast Iron Galvanized, etc)	Physical Test (Dimensions and Coatings)	1 per delivery
Welding Works	Destructive and Non Destructive Test	One (1) per lot

NOTES
1. **Testing of RDF shall be performed only by an independent Testing Laboratory duly accredited by BRS, DOST and PPA**
2. **Testing of other materials shall be performed only by an independent Testing Laboratory duly accredited by BRS and PPA.**
3. **All other issuances which are otherwise inconsistent herewith are hereby revoked or otherwise amended.**

Approved

RAUL T. SANTOS
Officer-In-Charge,
Office of the General Manager

Section IX. Checklist of Technical and Financial Documents

Checklist of Technical and Financial Documents

I. TECHNICAL COMPONENT ENVELOPE

Class "A" Documents

Legal Documents

☐ (a) Valid PhilGEPS Registration Certificate (Platinum Membership) (all pages)

Technical Documents

☐ (b) Statement of the prospective bidder of all its ongoing government and private contracts, including contracts awarded but not yet started, if any, whether similar or not similar in nature and complexity to the contract to be bid; **and**

☐ (c) Statement of the bidder's Single Largest Completed Contract (SLCC) similar to the contract to be bid, except under conditions provided under the rules; **and**

☐ (d) Special PCAB License in case of Joint Ventures;
and registration for the type and cost of the contract to be bid; **and**

☐ (e) Original copy of Bid Security. If in the form of a Surety Bond, submit also a certification issued by the Insurance Commission;
or
Original copy of Notarized Bid Securing Declaration; **and**

(f) Project Requirements, which shall include the following:

☐ a. Organizational chart for the contract to be bid;

☐ b. List of contractor's key personnel (*e.g.*, Project Manager, Project Engineers, Materials Engineers, and Foremen), to be assigned to the contract to be bid, with their complete qualification and experience data;

☐ c. List of contractor's major equipment units, which are owned, leased, and/or under purchase agreements, supported by proof of ownership or certification of availability of equipment from the equipment lessor/vendor for the duration of the project, as the case may be; **and**

☐ (g) Original duly signed Omnibus Sworn Statement (OSS);
and if applicable, Original Notarized Secretary's Certificate in case of a corporation, partnership, or cooperative; or Original Special Power of Attorney of all members of the joint venture giving full power and authority to its officer to sign the OSS and do acts to represent the Bidder.

Financial Documents

☐ (h) The prospective bidder's computation of Net Financial Contracting Capacity (NFCC).

Class "B" Documents

☐ (i) If applicable, duly signed joint venture agreement (JVA) in accordance with RA No. 4566 and its IRR in case the joint venture is already in existence;
or
duly notarized statements from all the potential joint venture partners stating that they will enter into and abide by the provisions of the JVA in the instance that the bid is successful.

II. FINANCIAL COMPONENT ENVELOPE

☐ (j) Original of duly signed and accomplished Financial Bid Form; **and**

Other documentary requirements under RA No. 9184

☐ (k) Original of duly signed Bid Prices in the Bill of Quantities; **and**
☐ (l) Duly accomplished Detailed Estimates Form, including a summary sheet indicating the unit prices of construction materials, labor rates, and equipment rentals used in coming up with the Bid; **and**
☐ (m) Cash Flow by Quarter.

Bid Form for the Procurement of Infrastructure Projects

[shall be submitted with the Bid]

BID FORM

Date : _____
Project Identification No. : MPF-PLW-02-2024

To: **Philippine Ports Authority**
PPA Admin. Building, Brgy. Bagong Pag-Asa,
Port Area, Puerto Princesa City

Having examined the Philippine Bidding Documents (PBDs) including the Supplemental or Bid Bulletin Numbers _____, the receipt of which is hereby duly acknowledged, we, the undersigned, declare that:

a. We have no reservation to the PBDs, including the Supplemental or Bid Bulletins, for the Procurement Project: ***MAINTENANCE OF VARIOUS PORT PHYSICAL FACILITIES, PORT OF BROOKE'S POINT, BROOKE'S POINT, PALAWAN***;

b. We offer to execute the Works for this Contract in accordance with the PBDs;

c. The total price of our Bid in words and figures, excluding any discounts offered below is: _____;

d. The discounts offered and the methodology for their application are: _____;

e. The total bid price includes the cost of all taxes, such as, but not limited to: *[specify the applicable taxes, e.g. (i) value added tax (VAT), (ii) income tax, (iii) local taxes, and (iv) other fiscal levies and duties],* which are itemized herein and reflected in the detailed estimates,

f. Our Bid shall be valid within the period stated in the PBDs, and it shall remain binding upon us at any time before the expiration of that period;

g. If our Bid is accepted, we commit to obtain a Performance Security in the amount of _____ percent of the Contract Price for the due performance of the Contract, or a Performance Securing Declaration in lieu of the allowable forms of Performance Security, subject to the terms and conditions of issued GPPB guidelines[1] for this purpose;

h. We are not participating, as Bidders, in more than one Bid in this bidding process, other than alternative offers in accordance with the Bidding Documents;

i. We understand that this Bid, together with your written acceptance thereof included in your notification of award, shall constitute a binding contract between us, until a formal Contract is prepared and executed; and

j. We understand that you are not bound to accept the Lowest Calculated Bid or any other Bid that you may receive.

[1] currently based on GPPB Resolution No. 09-2020

k. We likewise certify/confirm that the undersigned, is the duly authorized representative of the bidder, and granted full power and authority to do, execute and perform any and all

l. Acts necessary to participate, submit the bid, and to sign and execute the ensuing contract for the ***MPF-PLW-02-2024 - MAINTENANCE OF VARIOUS PORT PHYSICAL FACILITIES, PORT OF BROOKE'S POINT, BROOKE'S POINT, PALAWAN*** of the **Philippine Ports Authority**.

m. We acknowledge that failure to sign each and every page of this Bid Form, including the Bill of Quantities, shall be a ground for the rejection of our bid.

Name: _____

Legal Capacity: _____

Signature: _____

Duly authorized to sign the Bid for and behalf of: _____

Date: _____

STATEMENT OF THE BIDDER'S ALL ONGOING GOVERNMENT AND PRIVATE CONTRACTS, INCLUDING CONTRACTS AWARDED BUT NOT YET STARTED

I hereby declare that all ongoing contracts, including awarded contracts yet to be started coinciding with the contract to be bid are listed below:

Name of Outstanding Contracts 1]	Owner's Name and Address	Scope of Work 2]	Contractor's Role and Percentage of Participation 3]	Total Contract Amount or Value 4]	Date of Contract and NOA 5]	Value of Outstanding Works 6]	Accomplishment (in percentage, %) 7]		Contract Duration 8]	
							Planned	Actual	Start of Project	Estimated Completion Date
A) Government Contracts i. On-going ii. Awarded but not yet started B) Private Contracts i. On-going ii. Awarded but not yet started										

NOTE:

1] As appearing in the contract executed by the parties.
2] With special reference to the Scope of Works of the Project as described/enumerated in the Contract.
3] Indicate the percentage of participation and whether as Sole Contractor, Sub-Contractor or Member in a Joint Venture / Consortium.
4] Indicate the FOREX used if Contract Value is expressed in a currency other than the Philippine Peso.
5] As appearing in the Contract and Notice of Award (NOA).
6] Amount or value of all outstanding or uncompleted portions of the projects under ongoing contracts, including awarded contracts yet to be started coinciding with the contract to be bid.
7] Percentage of Accomplishment as of the preceding month which should not be earlier than two (2) months from the date of bid submission.
8] As appearing in the Notice to Proceed and Contract.

This Statement shall be supported by:

a) Notice of Award
b) Notice to Proceed and Contract

Name of Firm	Name of Bidder/Authorized Representative (Signatory's Legal Capacity)	Date

Revised: *September 2021*

STATEMENT OF THE BIDDER'S SINGLE LARGEST COMPLETED CONTRACT (SLCC) SIMILAR TO THE CONTRACT TO BE BID

Name of the completed Contract 1]	Owner's Name and Address	Scope of Work 2]	Contractor's Role and Percentage of Participation 3]	Total Contract Value At 4]			Date of Award 5]	Contract Duration 6]	
				Award	Completion	Escalated Value to Present Prices		Start	Completed

NOTE :

1] As appearing in the contract executed by the parties.
2] With special reference to the Scope of Works of the Project as described/enumerated in the Contract.
3] Indicate the percentage of participation and whether as Sole Contractor, Sub-Contractor or Member in a Joint Venture / Consortium.
4] Indicate the FOREX used if Contract Value is expressed in a currency other than the Philippine Peso. Attached the computation for the escalated contract value.
5] As appearing in the Notice of Award.
6] As appearing in the Notice to proceed and Certificate of Completion.

A. The bidder must have an experience of having completed a SLCC that is similar to the contract to be bid equivalent to at least fifty percent (50%) of the ABC, adjusted if necessary, by the Bidder to current prices using the PSA consumer price indices. A contract is considered to be "similar" to the contract to be bid if it has the same Major Categories of Work as stated in the Bid Data Sheet (BDS).
B. This Statement shall be supported by:
   a. Notice of Award, Notice to Proceed and Contract.
   b. Project Owner's Certificate of Final Acceptance issued by the owner and/ or Constructors Performance Evaluation System (CPES) Final Rating, which must be at least Satisfactory. The said Certificate of Acceptance shall contain the following: 1) Name of project owner that issued the certificate, 2) Name of Contractor/ Constructor, 3) Name of Contract, and 4) Contract Duration.
   c. Recapitulation or Final Bill of Quantities.

Name of Firm	Name of Bidder/Authorized Representative (Signatory's Legal Capacity)	Date

Revised: *September 2021*

STATEMENT OF THE BIDDER'S EXPERIENCE ON MAJOR CATEGORIES OF WORK OF THE SLCC INCLUDING OTHER COMPLETED CONTRACTS SIMILAR TO THE CONTRACT TO BE BID

Major Categories of Work 1]	Unit of Measure 1]	Quantity 1]	**SLCC** similar to the contract to be bid 2]	Other completed contracts similar to the contract to be bid 2]			Unit of Measure 2]	Quantity 2]
			Name of the contract	Name of the contract	Name of the contract	Name of the contract		
1. ELECTRICAL WORKS	**UNITS**	**6.0**						
2. CONCRETE WORKS	**CU.M.**	**20.84**						
3. DEMOLITION WORKS	**CU.M.**	**19.88**						
4. CARPENTRY WORKS	**SQ.M.**	**19.79**						
5. PAINTING WORKS	**SQ.M.**	**121.88**						
6. DISPOSAL WORKS	**CU.M.**	**20.38**						

NOTE:
1] As stated in the Bid Data Sheet.
2] As appearing in the Recapitulation and/ or Final Bill of Quantities.
This statement shall be supported by:

a. Notice of Award, Notice to Proceed and Contract.
b. Project Owner's Certificate of Final Acceptance issued by the owner and/ or Constructors Performance Evaluation System (CPES) Final Rating, of at least satisfactory. The said Certificate of Acceptance shall contain the following: 1) Name of project owner that issued the certificate, 2) Name of Contractor/Constructor, 3) Name of Contract, and 4) Contract Duration.
c. Recapitulation and/ or Final Bill of Quantities.

_____
Name of Firm

_____
Name of Bidder/Authorized Representative
Signatory's Legal Capacity

_____
Date

Revised: *September 2021*

FINANCIAL DATA

A. The prospective bidder's audited Financial Statements, showing, among others, the prospective bidder's total and current assets and liabilities, stamped "RECEIVED" by the Bureau of Internal Revenue (BIR), or its duly accredited and authorized institutions, for the preceding calendar year which should not be earlier than two (2) years from the date of bid submission.

	Year
1. Total Assets	
2. Current Assets	
3. Total Liabilities	
4. Current Liabilities	
5. Net worth (1-3)	
6. Net Working Capital (2-4)	

B. The computation of the bidder's Net Financial Contracting Capacity (NFCC) must be at least equal to the ABC to be bid, as follows:

NFCC = [(Current assets minus current liabilities) (15)] minus the value of all outstanding or uncompleted portions of the projects under ongoing contracts, including awarded contracts yet to be started coinciding with the contract to be bid.

NFCC = _____

Attached herewith are certified true copies of the audited financial statements stamped and received by the BIR or BIR-authorized collecting agent for the latest/immediately preceding calendar year.

_____
Name of Firm/Applicant

_____
Authorized Signing Official

Date:_____

NOTES:

If a Partnership or Joint Venture, each Partner or Member Firm of the Joint venture shall submit separate financial statements.

STATEMENT OF THE BIDDER'S KEY PERSONNEL PLEDGED FOR THE CONTRACT TO BE BID

I hereby declare that the following key personnel are qualified and available for the duration of the contract to be bid:

Position of Key Personnel 1]	Name	No. of Key Personnel	Similar Experience in the Position (Years) 2]	Total Experience in the Position (Years)	Attachment(s)	Annex(es)
Project Manager					PRC License (CE Preferred) Complete Qualification and Experience Data Certificate of Commitment	Annex "_"
Project Engineer					PRC License (CE Preferred) Complete Qualification and Experience Data Certificate of Commitment	Annex "_"
Materials Engineer I					PRC License (CE Preferred) Submit Valid and Renewed DPWH Certificate of Accreditation Submit Accreditation Identification Card as Materials Engineer Complete Qualification and Experience Data Certificate of Commitment	Annex "_"
Construction Safety and Health Officer					Certificate of Safety and Health Construction Related Course issued by DOLE Accredited Trainings Complete Qualification and Experience Data Certificate of Commitment	Annex "_"
Foreman					Complete Qualification and Experience Data Certificate of Commitment	Annex "_"
Other Position(s)					Complete Qualification and Experience Data Certificate of Commitment	Annex "_"

NOTE: 1] As stated in the Bid Data Sheet
2] The number of years of experience of the key personnel shall be as indicated in the qualification and experience data or curriculum vitae.

Minimum qualification requirements: The key personnel must have a work experience that is similar in nature and complexity to the contract to be bid.

Project Manager - Five (5) years
Project Engineer – Five (5) years
Foreman - Five (5) years
Construction Safety and Health Officer – One (1) year
Materials Engineer – One (1) year
Materials Engineer I – for projects costing up to 150M
Materials Engineer II – for projects costing more than 100M

_____ Name of Firm

_____ Name of Bidder/Authorized Representative (Signatory's Legal Capacity)

_____ Date

Revised: *September 2021*

STATEMENT OF THE BIDDER'S EQUIPMENT PLEDGED FOR THE CONTRACT TO BE BID

I hereby declare that the following equipment are in good operating condition and available for the duration of the contract to be bid:

DESCRIPTION (Type, Model, Make)	No. of Unit(s)	Capacity/ Output 1]	Owned, Leased, and/or under purchased agreement 2]	Proof of Ownership/ Leased/ Under Purchase Agreement (Mark as Annex "A.....Z") 3]	OTHER INFORMATION (As Applicable)				
					Manufacturer	Engine Serial No.	Chassis No./ Name of Vessel	Location	Status

NOTE:

1] The unit of capacity of the pledged equipment shall be as indicated in the Proof of Ownership, i.e. GW (for crane barge), DWT (for deck barge and hopper barge), Ton (for crane, road roller and drop hammer), kg.-m/blow (for diesel hammer), cu.m. (for dump truck), hp (for tugboat, road grader, bulldozer and concrete vibrator), cfm (for compressor), gal (for water truck with pump), amp (for welding machine), bagger (for concrete mixer). If the capacity of the pledged equipment is not indicated in the Proof of Ownership/Leased Contract/Purchased Agreement, submit other proof of capacity such as specifications, brochures or other verifiable printouts indicating the model name, model number and other details of the equipment.

2] Indicate if the pledged equipment are owned, leased or under purchase agreement.

3] If the pledged equipment is owned, it should be in the name of the bidder. Submit proof of ownership, i.e. deed of sale, sales invoice, official receipt; For owned Water Truck, Dump Truck and Transit Mixer submit LTO Certificate of Registration and valid Official Receipt; For owned barge/tugboat, submit Marina Certificate of Ownership and valid Cargo Ship Safety Certificate.

If the pledged equipment is leased/under purchased agreement, submit certification of availability of equipment from the equipment lessor/vendor for the duration of the project, and duly Notarized copy of leased contract/purchased agreement.

If the pledged barge/tugboat is leased/under purchase agreement, submit certification of availability of barge/tugboat from the equipment lessor/vendor for the duration of the project, and duly Notarized copy of leased contract/purchased agreement together with a copy of the Marina Certificate of Ownership and valid Cargo Ship Safety Certificate.

The Minimum Major Equipment Requirements are listed in Section 8, Annex 3.

Name of Firm	Name of Bidder/Authorized Representative (Signatory's Legal Capacity)	Date

Revised: *September 2021*

Omnibus Sworn Statement for Sole Proprietorship

[shall be submitted with the Bid]

REPUBLIC OF THE PHILIPPINES)
CITY/MUNICIPALITY OF _____) S.S.

AFFIDAVIT

I, _____, of legal age, [Civil Status], [Nationality], and residing at _____, after having been duly sworn in accordance with law, do hereby depose and state that:

1. I am the sole proprietor or authorized representative of _____ with office address at _____;

As the owner and sole proprietor, or authorized representative of _____, I have full power and authority to do, execute and perform any and all acts necessary to participate, submit the bid, and sign and execute the ensuing contract for ***MPF-PLW-02-2024 – MAINTENANCE OF VARIOUS PORT PHYSICAL FACILITIES, PORT OF BROOKE'S POINT, BROOKE'S POINT, PALAWAN,*** as shown in the attached duly notarized Special Power of Attorney;

2. [Name of Bidder] is not "blacklisted" or barred from bidding by the Government of the Philippines or any of its agencies, offices, corporations, Local Government Units, foreign government/foreign or international financing institutions whose blacklisting rules have been recognized by the Government Procurement Policy Board, **by itself or by relation, membership, association, affiliation, or controlling interest with another blacklisted person or entity as defined and provided for in the Uniform Guidelines on Blacklisting;**

4. Each of the documents submitted in satisfaction of the bidding requirements is an authentic copy of the original, complete, and all statements and information provided therein are true and correct;

5. [Name of Bidder] is authorizing the Head of the Procuring Entity or its duly authorized representative(s) to verify all the documents submitted;

6. The owner or sole proprietor is not related to the Head of the Procuring Entity, members of the Bids and Awards Committee (BAC), the Technical Working Group, and the BAC Secretariat, the head of the Project Management Office or the end-user unit, and the project consultants by consanguinity or affinity up to the third civil degree;

7. *[Name of Bidder]* complies with existing labor laws and standards; and

8. *[Name of Bidder]* is aware of and has undertaken the responsibilities as a Bidder in compliance with the Philippine Bidding Documents, which include:

   a. Carefully examining all of the Bidding Documents;
   b. Acknowledging all conditions, local or otherwise, affecting the implementation of the Contract;
   c. Making an estimate of the facilities available and needed for the contract to be bid, if any; and
   d. Inquiring or securing Supplemental/Bid Bulletin(s) issued for the ***MPF-PLW-02-2024 – MAINTENANCE OF VARIOUS PORT PHYSICAL FACILITIES, PORT OF BROOKE'S POINT, BROOKE'S POINT, PALAWAN.***

9. *[Name of Bidder]* did not give or pay directly or indirectly, any commission, amount, fee, or any form of consideration, pecuniary or otherwise, to any person or official, personnel or representative of the government in relation to any procurement project or activity.

10. **In case of advance payment was made or given, failure to perform or deliver any of the obligations and undertakings in the contract shall be sufficient grounds to constitute criminal liability for Swindling (Estafa) or the commission of fraud with unfaithfulness or abuse of confidence through misappropriating or converting any payment received by a person or entity under an obligation involving the duty to deliver certain goods or services, to the prejudice of the public and the government of the Philippines pursuant to Article 315 of Act No. 3815 s. 1930, as amended, or the Revised Penal Code.**

IN WITNESS WHEREOF, I have hereunto set my hand this __ day of ___, 20__ at _____, Philippines.

_____
Name of Bidder/ Authorized Representative
(Signatory's Legal Capacity)
AFFIANT

[Jurat]
[Format shall be based on the latest Rules on Notarial Practice]

Omnibus Sworn Statement for Partnership or Cooperative

[shall be submitted with the Bid]

REPUBLIC OF THE PHILIPPINES)
CITY/MUNICIPALITY OF _____) S.S.

AFFIDAVIT

I, _____, of legal age, [Civil Status], [Nationality], and residing at _____, after having been duly sworn in accordance with law, do hereby depose and state that:

1. I am the duly authorized and designated representative of _____ with office address at _____;

2. I am granted full power and authority to do, execute and perform any and all acts necessary to participate, submit the bid, and to sign and execute the ensuing contract for ***MPF-PLW-02-2024 – MAINTENANCE OF VARIOUS PORT PHYSICAL FACILITIES, PORT OF BROOKE'S POINT, BROOKE'S POINT, PALAWAN*** of the **Philippine Ports Authority**, as shown in the attached [state title of attached document showing proof of authorization (e.g., duly notarized Secretary's Certificate, Board/Partnership Resolution, or Special Power of Attorney, whichever is applicable;)];

3. [Name of Bidder] is not "blacklisted" or barred from bidding by the Government of the Philippines or any of its agencies, offices, corporations, or Local Government Units, foreign government/foreign or international financing institution whose blacklisting rules have been recognized by the Government Procurement Policy Board, **by itself or by relation, membership, association, affiliation, or controlling interest with another blacklisted person or entity as defined and provided for in the Uniform Guidelines on Blacklisting;**

4. Each of the documents submitted in satisfaction of the bidding requirements is an authentic copy of the original, complete, and all statements and information provided therein are true and correct;

5. [Name of Bidder] is authorizing the Head of the Procuring Entity or its duly authorized representative(s) to verify all the documents submitted;

6. None of the officers and members of *[Name of Bidder]* is related to the Head of the Procuring Entity, members of the Bids and Awards Committee (BAC), the Technical Working Group, and the BAC Secretariat, the head of the Project Management Office or the end-user unit, and the project consultants by consanguinity or affinity up to the third civil degree;

7. *[Name of Bidder]* complies with existing labor laws and standards; and

8. *[Name of Bidder]* is aware of and has undertaken the responsibilities as a Bidder in compliance with the Philippine Bidding Documents, which includes:

   a. Carefully examining all of the Bidding Documents;
   b. Acknowledging all conditions, local or otherwise, affecting the implementation of the Contract;
   c. Making an estimate of the facilities available and needed for the contract to be bid, if any; and
   d. Inquiring or securing Supplemental/Bid Bulletin(s) issued for the ***MPF-PLW-02-2024 – MAINTENANCE OF VARIOUS PORT PHYSICAL FACILITIES, PORT OF BROOKE'S POINT, BROOKE'S POINT, PALAWAN.***

9. *[Name of Bidder]* did not give or pay directly or indirectly, any commission, amount, fee, or any form of consideration, pecuniary or otherwise, to any person or official, personnel or representative of the government in relation to any procurement project or activity.

10. **In case advance payment was made or given, failure to perform or deliver any of the obligations and undertakings in the contract shall be sufficient grounds to constitute criminal liability for Swindling (Estafa) or the commission of fraud with unfaithfulness or abuse of confidence through misappropriating or converting any payment received by a person or entity under an obligation involving the duty to deliver certain goods or services, to the prejudice of the public and the government of the Philippines pursuant to Article 315 of Act No. 3815 s. 1930, as amended, or the Revised Penal Code.**

IN WITNESS WHEREOF, I have hereunto set my hand this __ day of ___, 20__ at _____, Philippines.

_____
Name of Bidder/ Authorized Representative
(Signatory's Legal Capacity)
AFFIANT

[Jurat]
[Format shall be based on the latest Rules on Notarial Practice]

Omnibus Sworn Statement for Corporation or Joint Venture

[shall be submitted with the Bid]

REPUBLIC OF THE PHILIPPINES)
CITY/MUNICIPALITY OF _____) S.S.

AFFIDAVIT

I, _____, of legal age, [Civil Status], [Nationality], and residing at _____, after having been duly sworn in accordance with law, do hereby depose and state that:

1. I am the duly authorized and designated representative of _____ with office address at _____;

2. I am granted full power and authority to do, execute and perform any and all acts necessary to participate, submit the bid, and to sign and execute the ensuing contract for ***MPF-PLW-02-2024 – MAINTENANCE OF VARIOUS PORT PHYSICAL FACILITIES, PORT OF BROOKE'S POINT, BROOKE'S POINT, PALAWAN***, as shown in the attached [state title of attached document showing proof of authorization (e.g., duly notarized Secretary's Certificate, Board/Partnership Resolution, or Special Power of Attorney, whichever is applicable;)];

3. [Name of Bidder] is not "blacklisted" or barred from bidding by the Government of the Philippines or any of its agencies, offices, corporations, or Local Government Units, foreign government/foreign or international financing institution whose blacklisting rules have been recognized by the Government Procurement Policy Board, **by itself or by relation, membership, association, affiliation, or controlling interest with another blacklisted person or entity as defined and provided for in the Uniform Guidelines on Blacklisting;**

4. Each of the documents submitted in satisfaction of the bidding requirements is an authentic copy of the original, complete, and all statements and information provided therein are true and correct;

5. [Name of Bidder] is authorizing the Head of the Procuring Entity or its duly authorized representative(s) to verify all the documents submitted;

6. None of the officers, directors, and controlling stockholders of *[Name of Bidder]* is related to the Head of the Procuring Entity, members of the Bids and Awards Committee (BAC), the Technical Working Group, and the BAC Secretariat, the head of the Project Management Office or the end-user unit, and the project consultants by consanguinity or affinity up to the third civil degree;

7. *[Name of Bidder]* complies with existing labor laws and standards; and

8. *[Name of Bidder]* is aware of and has undertaken the responsibilities as a Bidder in compliance with the Philippine Bidding Documents, which includes:

   a. Carefully examining all of the Bidding Documents;
   b. Acknowledging all conditions, local or otherwise, affecting the implementation of the Contract;
   c. Making an estimate of the facilities available and needed for the contract to be bid, if any; and
   d. Inquiring or securing Supplemental/Bid Bulletin(s) issued for the ***MPF-PLW-02-2024 – MAINTENANCE OF VARIOUS PORT PHYSICAL FACILITIES, PORT OF BROOKE'S POINT, BROOKE'S POINT, PALAWAN***.

9. *[Name of Bidder]* did not give or pay directly or indirectly, any commission, amount, fee, or any form of consideration, pecuniary or otherwise, to any person or official, personnel or representative of the government in relation to any procurement project or activity.

10. **In case advance payment was made or given, failure to perform or deliver any of the obligations and undertakings in the contract shall be sufficient grounds to constitute criminal liability for Swindling (Estafa) or the commission of fraud with unfaithfulness or abuse of confidence through misappropriating or converting any payment received by a person or entity under an obligation involving the duty to deliver certain goods or services, to the prejudice of the public and the government of the Philippines pursuant to Article 315 of Act No. 3815 s. 1930, as amended, or the Revised Penal Code.**

IN WITNESS WHEREOF, I have hereunto set my hand this __ day of ___, 20__ at _____, Philippines.

_____
Name of Bidder/ Authorized Representative
(Signatory's Legal Capacity)
AFFIANT

[Jurat]
[Format shall be based on the latest Rules on Notarial Practice]

Bid Securing Declaration Form

[shall be submitted with the Bid if bidder opts to provide this form of bid security]

REPUBLIC OF THE PHILIPPINES)
CITY OF _____) S.S.

BID SECURING DECLARATION
Project Identification No.: *MPF-PLW-02-2024*

To: **Philippine Ports Authority**
PPA Admin. Building, Brgy. Bagong Pag-Asa,
Port Area, Puerto Princesa City

I/We, the undersigned, declare that:

1. I/We understand that, according to your conditions, bids must be supported by a Bid Security, which may be in the form of a Bid Securing Declaration.

2. I/We accept that: (a) I/we will be automatically disqualified from bidding for any procurement contract with any procuring entity for a period of two (2) years upon receipt of your Blacklisting Order; and, (b) I/we will pay the applicable fine provided under Section 6 of the Guidelines on the Use of Bid Securing Declaration, within fifteen (15) days from receipt of the written demand by the procuring entity for the commission of acts resulting to the enforcement of the bid securing declaration under Sections 23.1(b), 34.2, 40.1 and 69.1, except 69.1(f),of the IRR of RA No. 9184; without prejudice to other legal action the government may undertake.

3. I/We understand that this Bid Securing Declaration shall cease to be valid on the following circumstances:

   a. Upon expiration of the bid validity period, or any extension thereof pursuant to your request;
   b. I am/we are declared ineligible or post-disqualified upon receipt of your notice to such effect, and (i) I/we failed to timely file a request for reconsideration or (ii) I/we filed a waiver to avail of said right; and
   c. I am/we are declared the bidder with the Lowest Calculated Responsive Bid, and I/we have furnished the performance security and signed the Contract.

IN WITNESS WHEREOF, I/We have hereunto set my/our hand/s this ____ day of *[month] [year]* at *[place of execution]*.

_____
Name of Bidder/ Authorized Representative
(Signatory's Legal Capacity)
AFFIANT

[Jurat]
[Format shall be based on the latest Rules on Notarial Practice]

CONSTRUCTION METHODOLOGY

Name of Project	:	**MPF-PLW-02-2024-MAINTENANCE OF VARIOUS PORT PHYSICAL FACILITIES**
Project Description	:	MAINTENANCE OF STEEL MATTING AND BARBED WIRE ON TOP; MAINTENANCE OF CONCRETE PAVEMENT; MAINTENANCE OF PORT LIGHTING SYSTEM AND MAINTENANCE OF GUESTHOUSE, TMO & OLD PASSENGER TERMINAL BUILDINGS
Location	:	PORT OF BROOKE'S POINT, BROOKE'S POINT, PALAWAN

MINIMUM SCOPE OF CONSTRUCTION METHODOLOGY

A. MAINTENANCE OF PORT LIGHTING SYSTEM
1. Replacement of Damaged/Busted Port Light (6.0 units);

B. MAINTENANCE OF CONCRETE PAVEMENT & DRAINAGE SYSTEM
1. Chipping-Off / Demolition Works & Base Preparation (39.75 cu.m.)
2. Repair of Damaged Concreting Pavement (39.75 cu.m.)
3. Repair of RC Canal Cover (0.06 cu.m.)
4. Curing, Clearing & Disposal Works (39.75 cu.m.)

C. MAINTENANCE OF RC DECK APPROACH
1. Repair of Damaged RC Deck (1.25 cu.m.)

D. MAINTENANCE OF CHB FENCE
1. Repair of Damaged Concrete Slat and Beam (1.25 cu.m.)

E. MAINTENANCE OF WAREHOUSE NO. 1
1. Repainting of the Roofing (243.75 sq.m.)

F. MAINTENANCE OF TMO BUILDING
1. Replacement of Dilapidated Roofing Sheets, Accessories and Painting Works (23.20 sq.m.)
2. Removal of Termite Infested Old Cabinets & Repainting of CHB Wall (area of old cabinets)

G. CLEARING AND DISPOSAL WORKS
1. Cleaning, Clearing and Disposal of Waste Materials (1.0 lot)

NOTES:

The narrative construction method will guide and familiarize the contractor and the PPA on how the project shall be carried out in accordance with the highest standard of workmanship.

The construction method shall be consistent with the Bar Chart / S-Curve Schedule, Equipment Schedule and Manpower Schedule.

_____
Name of Bidder/Authorized Representative
(Signatory's Legal Capacity)

Revised: September 2021

MANPOWER SCHEDULE

Name of Project : **MPF-PLW-02-2024 – MAINTENANCE OF VARIOUS PORT PHYSICAL FACILITIES**

Project Description : Maintenance of Port Lighting System; Maintenance of Concrete Pavement & Drainage System; Maintenance of RC Deck Approach; Maintenance of CHB Fence; Maintenance of Warehouse No. 1; Maintenance of TMO Building; Clearing and Disposal Works

Location : Port of Brooke's Point, Brooke's Point, Palawan

MANPOWER (Minimum)	**CONTRACT DURATION (60 Calendar Days)**				
	M O N T H L Y				
	1	2	3	4	5
Project Manager					
Project Engineer					
Materials Engineer I					
Construction Safety and Health Officer					
Foreman					
Specify other applicable positions, ie.:					
- Carpenter					
- Tinsmith					
- Mason					
- Painter					
- Unskilled Laborer					

Name of Bidder/Authorized Representative
(Signatory's Legal Capacity)

Revised: *September 2021*

EQUIPMENT UTILIZATION SCHEDULE

Name of Project : **MPF-PLW-02-2024 – MAINTENANCE OF VARIOUS PORT PHYSICAL FACILITIES**

Project Description : Maintenance of Port Lighting System; Maintenance of Concrete Pavement & Drainage System; Maintenance of RC Deck Approach; Maintenance of CHB Fence; Maintenance of Warehouse No. 1; Maintenance of TMO Building; Clearing and Disposal Works

Location : Port of Brooke's Point, Brooke's Point, Palawan

EQUIPMENT (Minimum)	No. of Units	CONTRACT DURATION (40 Calendar Days)				
		MONTHLY				
		1	2	3	4	5
Air compressor with Jack Hammer, 250 CFM	1					
Concrete Cutter, 5 HP	1					
Walk Behind Roller Compactor, 1 Smooth Drum, 8 HP, 15.20 KN	1					
Elf Truck, 2-4.0 MT Cap.	1					
Electric Jackhammer, 2000W	1					
Generator Set, 8-13 KVA	1					
Concrete Mixer, 1-Bagger	1					
Concrete Vibrator, 3.5 HP	1					
Scaffolding, H-Frame, 1.70M ht. with Cross Bracing Set	1					

_____
Name of Bidder/Authorized Representative
(Signatory's Legal Capacity)

Revised: *September 2021*

CASH FLOW BY QUARTER AND PAYMENT SCHEDULE

Name of Project : **MPF-PLW-04-2024 – MAINTENANCE OF VARIOUS PORT PHYSICAL FACILITIES**

Project Description : Maintenance of Port Lighting System; Maintenance of Concrete Pavement & Drainage System; Maintenance of RC Deck Approach; Maintenance of CHB Fence; Maintenance of Warehouse No. 1; Maintenance of TMO Building; Clearing and Disposal Works

Location : Port of Brooke's Point, Brooke's Point, Palawan

Project Duration (days or months)	**Payment Schedule (Monthly, in Pesos)**	**Cash flow (Quarterly, in Pesos)**
TOTAL		

NOTES:

- The cash flow by quarter and payment schedule should be consistent with the Bar Chart and S-curb.
- Payment schedule shall not be more than once a month.

_____
Name of Bidder/Authorized Representative
(Signatory's Legal Capacity)

Revised: *September 2021*

Contract Agreement Form for the Procurement of Infrastructure Projects

[not required to be submitted with the Bid, but it shall be submitted within ten (10) days after receiving the Notice of Award]

CONTRACT AGREEMENT

THIS AGREEMENT, made this _____ day of _____, 2024 between **Philippine Ports Authority** with principal office at PPA Admin. Building, Brgy. Bagong Pag-Asa, Port Area, Puerto Princesa City (hereinafter called the "Entity") and **[name and address of Contractor]** (hereinafter called the "Contractor").

WHEREAS, the Entity is desirous that the Contractor execute **[name and identification number of contract]** (hereinafter called "the Works") and the Entity has accepted the Bid for **[contract price in words and figures in specified currency]** by the Contractor for the execution and completion of such Works and the remedying of any defects therein.

NOW THIS AGREEMENT WITNESSETH AS FOLLOWS:

1. In this Agreement, words and expressions shall have the same meanings as are respectively assigned to them in the Conditions of Contract hereinafter referred to.

2. The following documents as required by the 2016 revised Implementing Rules and Regulations of Republic Act No. 9184 shall be deemed to form and be read and construed as part of this Agreement, *viz.*:

   a. Philippine Bidding Documents (PBDs);
      i. Drawings/Plans;
      ii. Specifications;
      iii. Bill of Quantities;
      iv. General and Special Conditions of Contract;
      v. Supplemental or Bid Bulletins, if any;

   b. Winning bidder's bid, including the Eligibility requirements, Technical and Financial Proposals, and all other documents or statements submitted;

   Bid form, including all the documents/statements contained in the Bidder's bidding envelopes, as annexes, and all other documents submitted (*e.g.*, Bidder's response to request for clarifications on the bid), including corrections to the bid, if any, resulting from the Procuring Entity's bid evaluation;

   c. Performance Security;

   d. Notice of Award of Contract and the Bidder's conforme thereto; and

   e. Other contract documents that may be required by existing laws and/or the Procuring Entity concerned in the PBDs. **Winning bidder agrees that additional contract documents or information prescribed by the GPPB that are subsequently required for submission after the contract execution, such as the Notice to Proceed, Variation Orders, and Warranty Security, shall likewise form part of the Contract.**

3. In consideration for the sum of **[total contract price in words and figures]** or such other sums as may be ascertained, **[Named of the bidder]** agrees to **[state the object of the contract]** in accordance with his/her/its Bid.

4. The **Philippine Ports Authority** agrees to pay the above-mentioned sum in accordance with the terms of the Bidding.

IN WITNESS whereof the parties thereto have caused this Agreement to be executed the day and year first before written.

ELIZALDE M. ULSON Port Manager	**Name of Bidder/ Authorized Representative** (Signatory's Legal Capacity)
for:	for:
Philippine Ports Authority	**Contractor**

Acknowledgment

[Format shall be based on the latest Rules on Notarial Practice]