

ANNEX "A-1"


G/F - FURNITURE LAYOUT
PROPERTY LINE
PHILIPPINE PORTS AUTHORITY
Asian Terminals Incorporated
F.F. CRUZ & CO., INC.
FREYSSINET FILIPINAS CORP.
PHILIPPINE PORTS AUTHORITY
7-STOREY BUILDING
Bonifacio Drive, South Harbor, Manila
SHEET CONTENTS
G/F FURNITURE LAY OUT
AR-05
5 | 56

ANNEX A-2

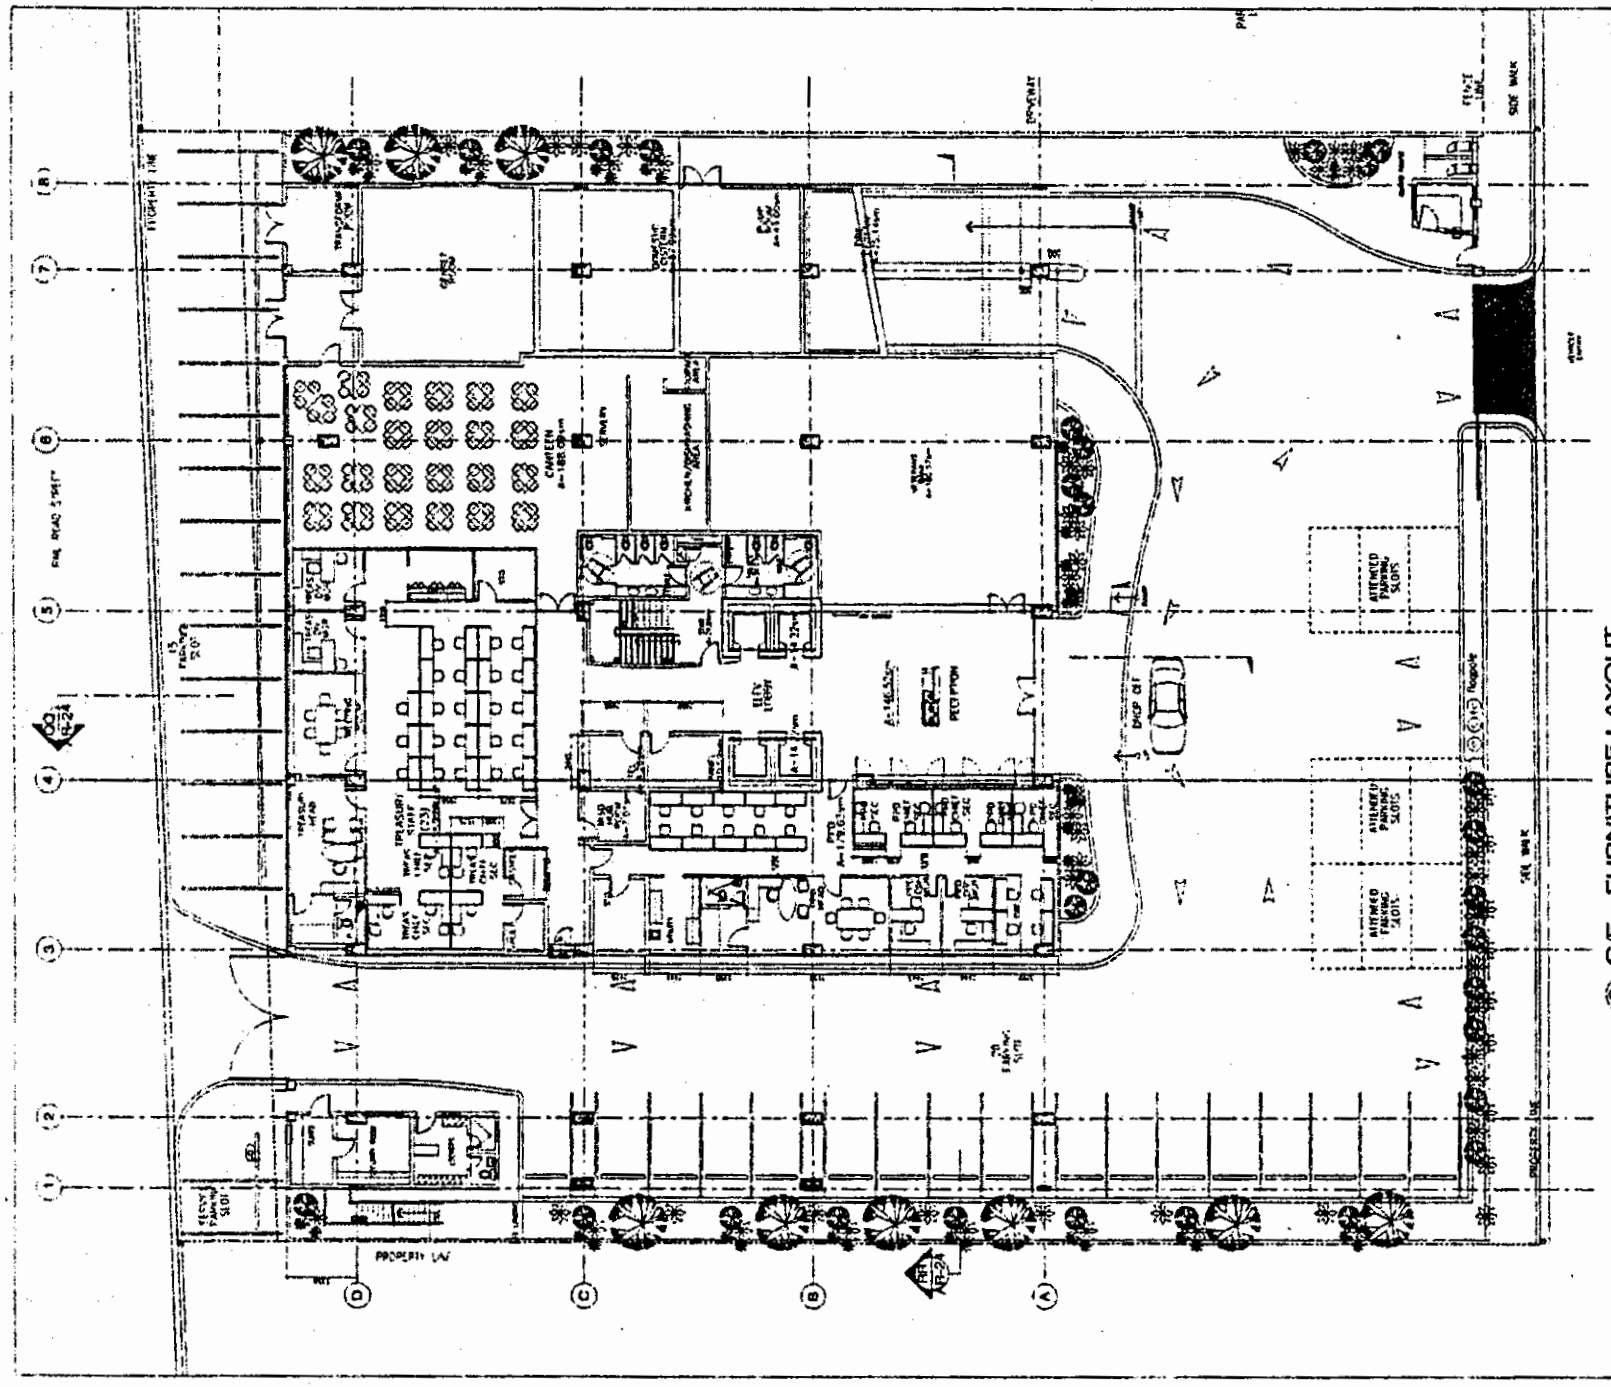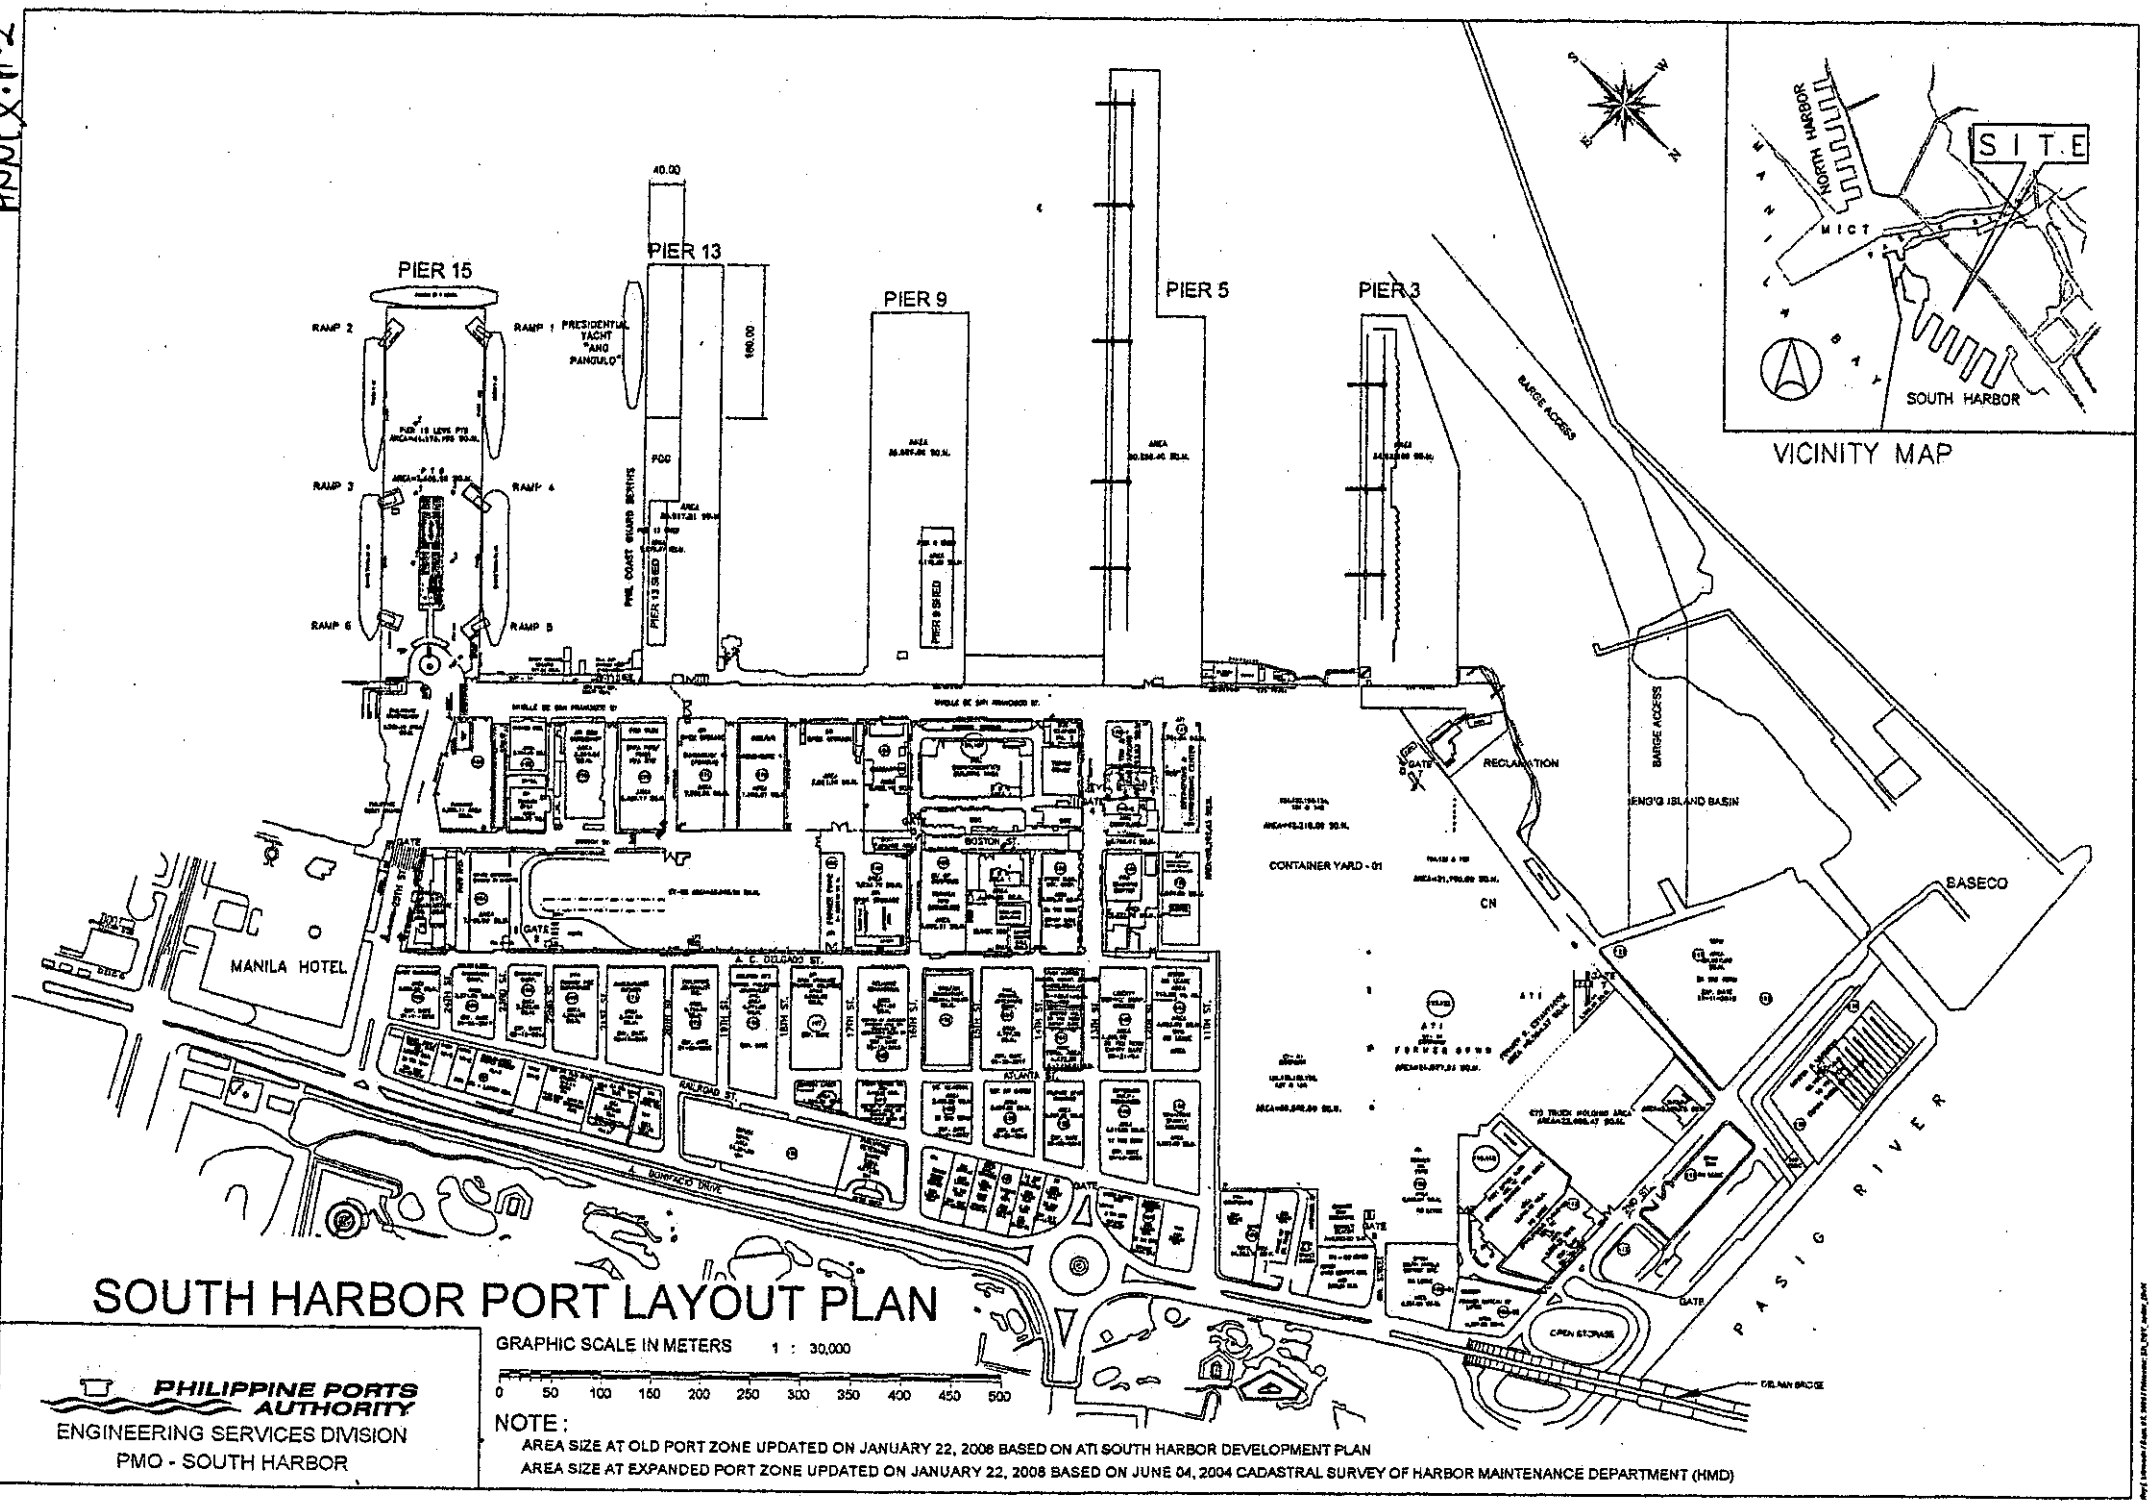

SOUTH HARBOR PORT LAYOUT PLAN

PHILIPPINE PORTS AUTHORITY
ENGINEERING SERVICES DIVISION
PMO - SOUTH HARBOR

GRAPHIC SCALE IN METERS 1 : 30,000


0 50 100 150 200 250 300 350 400 450 500

NOTE :

AREA SIZE AT OLD PORT ZONE UPDATED ON JANUARY 22, 2008 BASED ON ATI SOUTH HARBOR DEVELOPMENT PLAN

AREA SIZE AT EXPANDED PORT ZONE UPDATED ON JANUARY 22, 2008 BASED ON JUNE 04, 2004 CADASTRAL SURVEY OF HARBOR MAINTENANCE DEPARTMENT (HMD)


ANNEX A-3

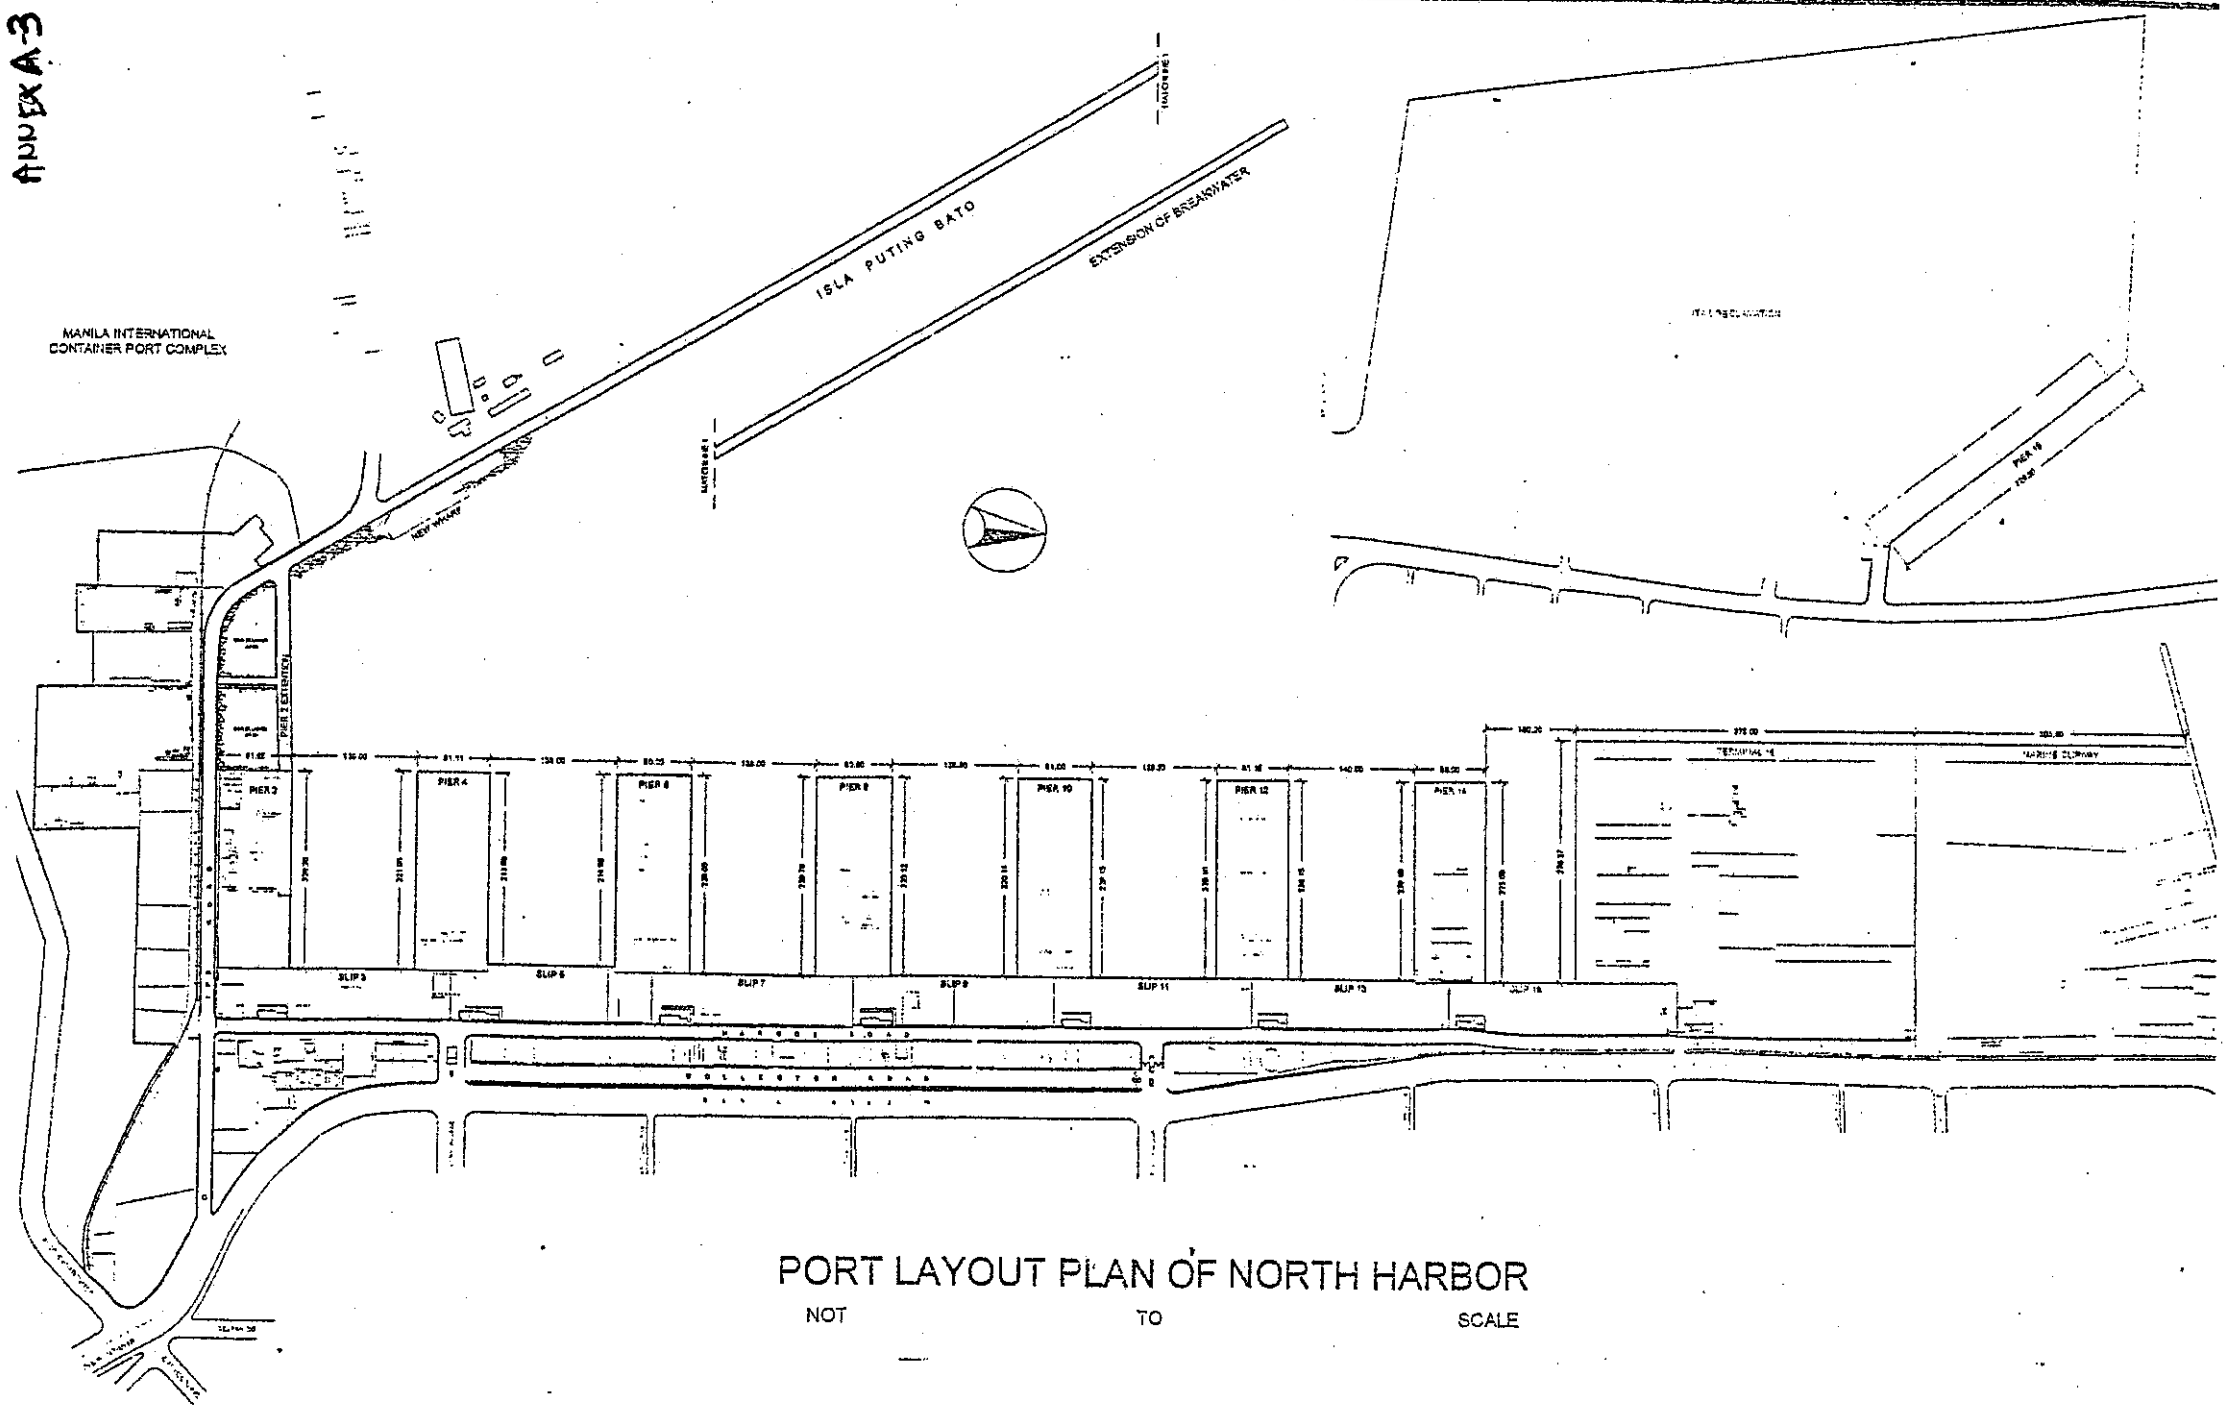


PORT LAYOUT PLAN OF NORTH HARBOR

NOT TO SCALE

ANNEX A-4

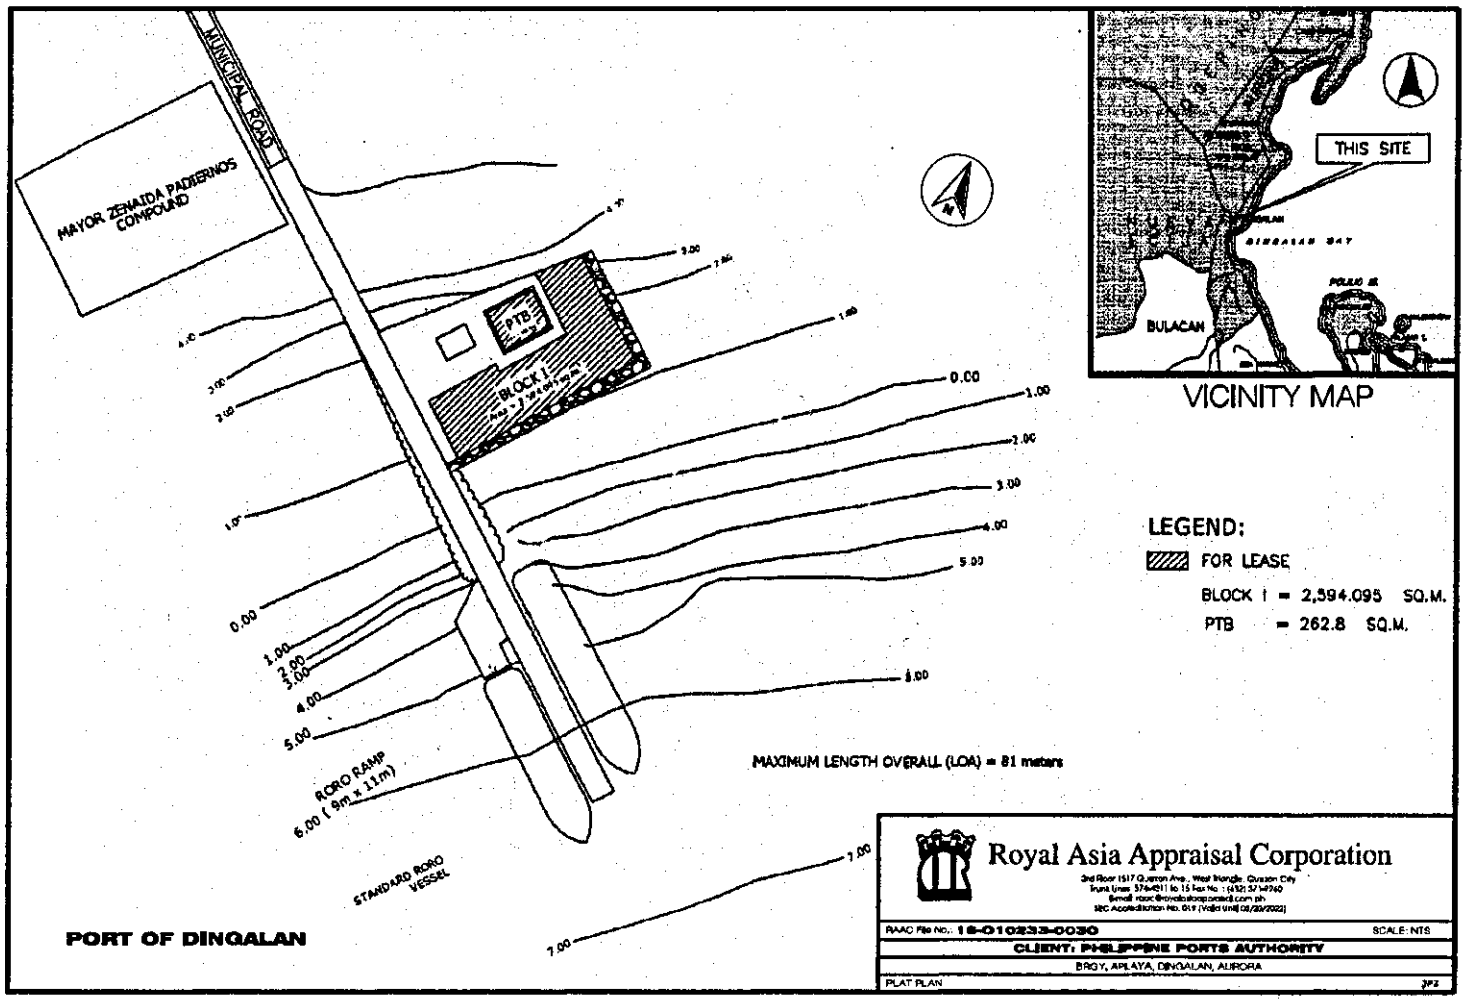

MUNICIPAL ROAD
MAYOR ZENAIDA PADERNOS COMPOUND
PTB
BLOCK I
0.00
1.00
2.00
3.00
4.00
5.00
6.00
7.00
RORO RAMP
6.00 (9m x 11m)
STANDARD RORO VESSEL
MAXIMUM LENGTH OVERALL (LOA) = 81 meters
PORT OF DINGALAN
THIS SITE
BULACAN
VICINITY MAP
LEGEND:
FOR LEASE
BLOCK I = 2,594.095 SQ.M.
PTB = 262.8 SQ.M.
Royal Asia Appraisal Corporation
RAAC File No.: 18-010233-0030
SCALE: NTS
CLIENT: PHILIPPINE PORTS AUTHORITY
BRGY. APLAYA, DINGALAN, AURORA
PLAT PLAN

ANNEX A:

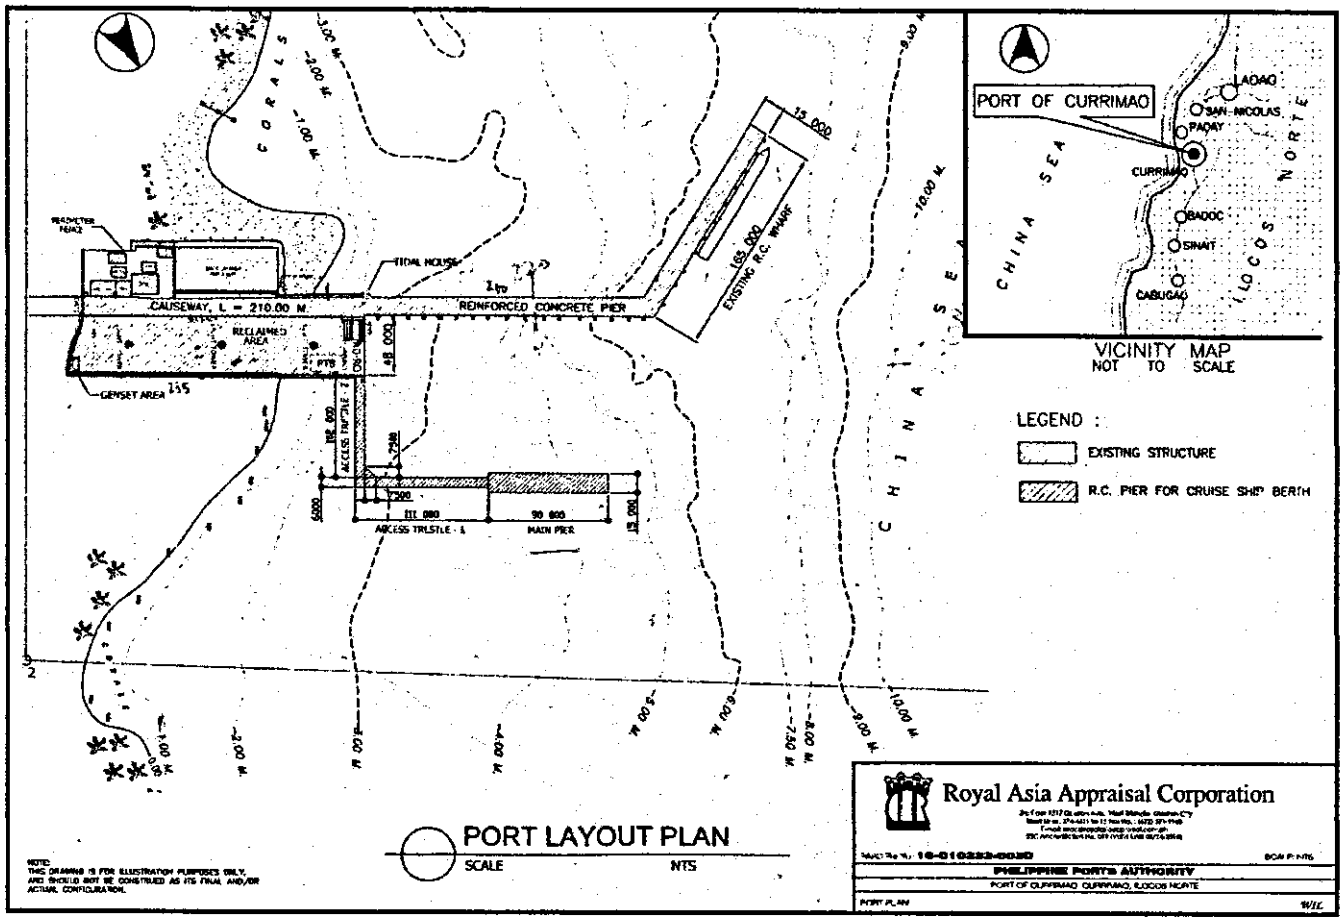


QMF 07.02


ANNEX A-6

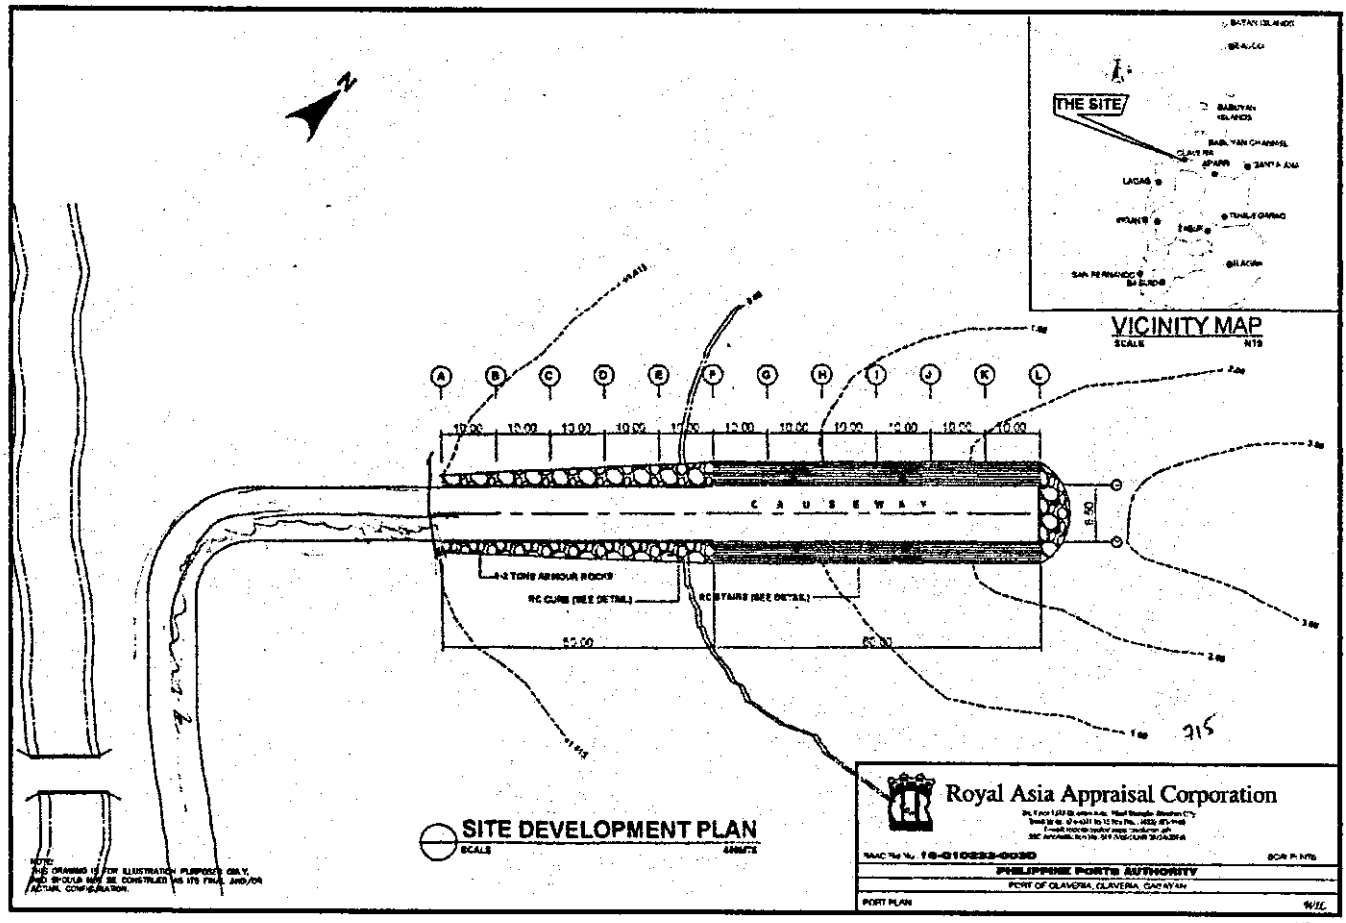


QMF 07.02

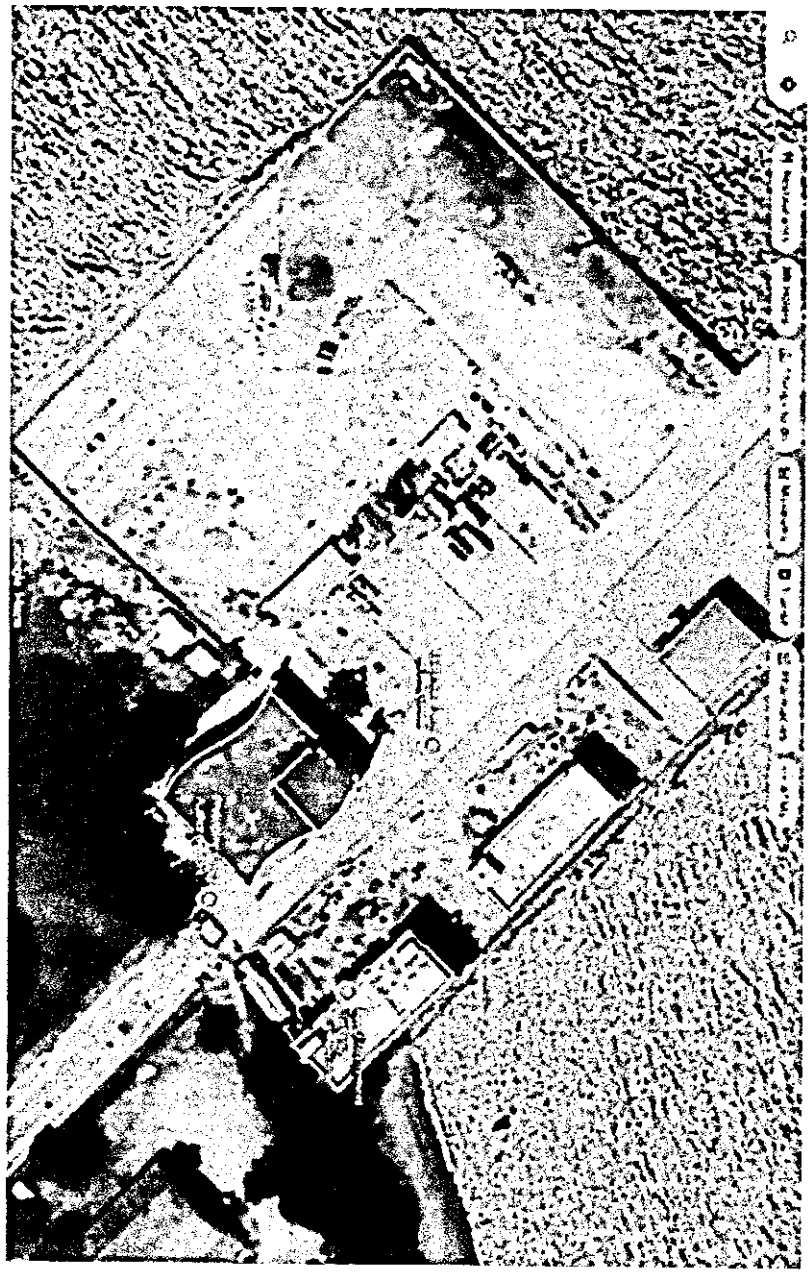
SITE

ANNEX A-8

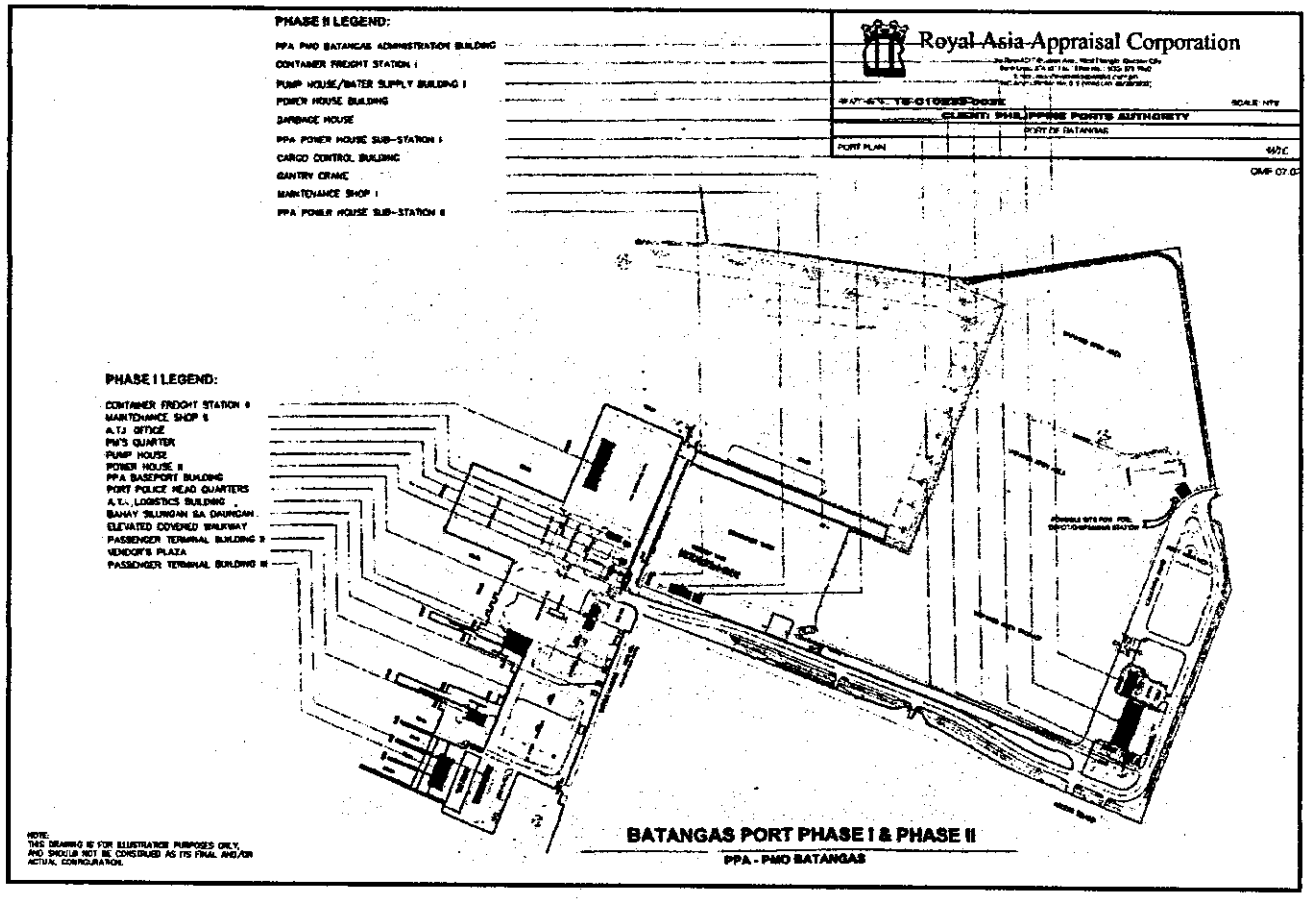
PHASE II LEGEND:
PPA PMO BATANGAS ADMINISTRATION BUILDING
CONTAINER FREIGHT STATION I
PUMP HOUSE/WATER SUPPLY BUILDING I
POWER HOUSE BUILDING
GARBAGE HOUSE
PPA POWER HOUSE SUB-STATION I
CARGO CONTROL BUILDING
GANTRY CRANE
MAINTENANCE SHOP I
PPA POWER HOUSE SUB-STATION II
Royal Asia Appraisal Corporation
CLIENT: PHILIPPINE PORTS AUTHORITY
PORT OF BATANGAS
PORT PLAN
PHASE I LEGEND:
CONTAINER FREIGHT STATION II
MAINTENANCE SHOP II
A.T.I. OFFICE
PMO'S QUARTER
PUMP HOUSE
POWER HOUSE II
PPA BASEPORT BUILDING
PORT POLICE HEAD QUARTERS
A.T.I., LOGISTICS BUILDING
BAHAY SILUNGAN SA DAUNGAN
ELEVATED COVERED WALKWAY
PASSENGER TERMINAL BUILDING II
VENDOR'S PLAZA
PASSENGER TERMINAL BUILDING III
NOTE:
THIS DRAWING IS FOR ILLUSTRATIVE PURPOSES ONLY, AND SHOULD NOT BE CONSTRUED AS ITS FINAL AND/OR ACTUAL CONFIGURATION.
BATANGAS PORT PHASE I & PHASE II
PPA - PMO BATANGAS

ANNEX A-9

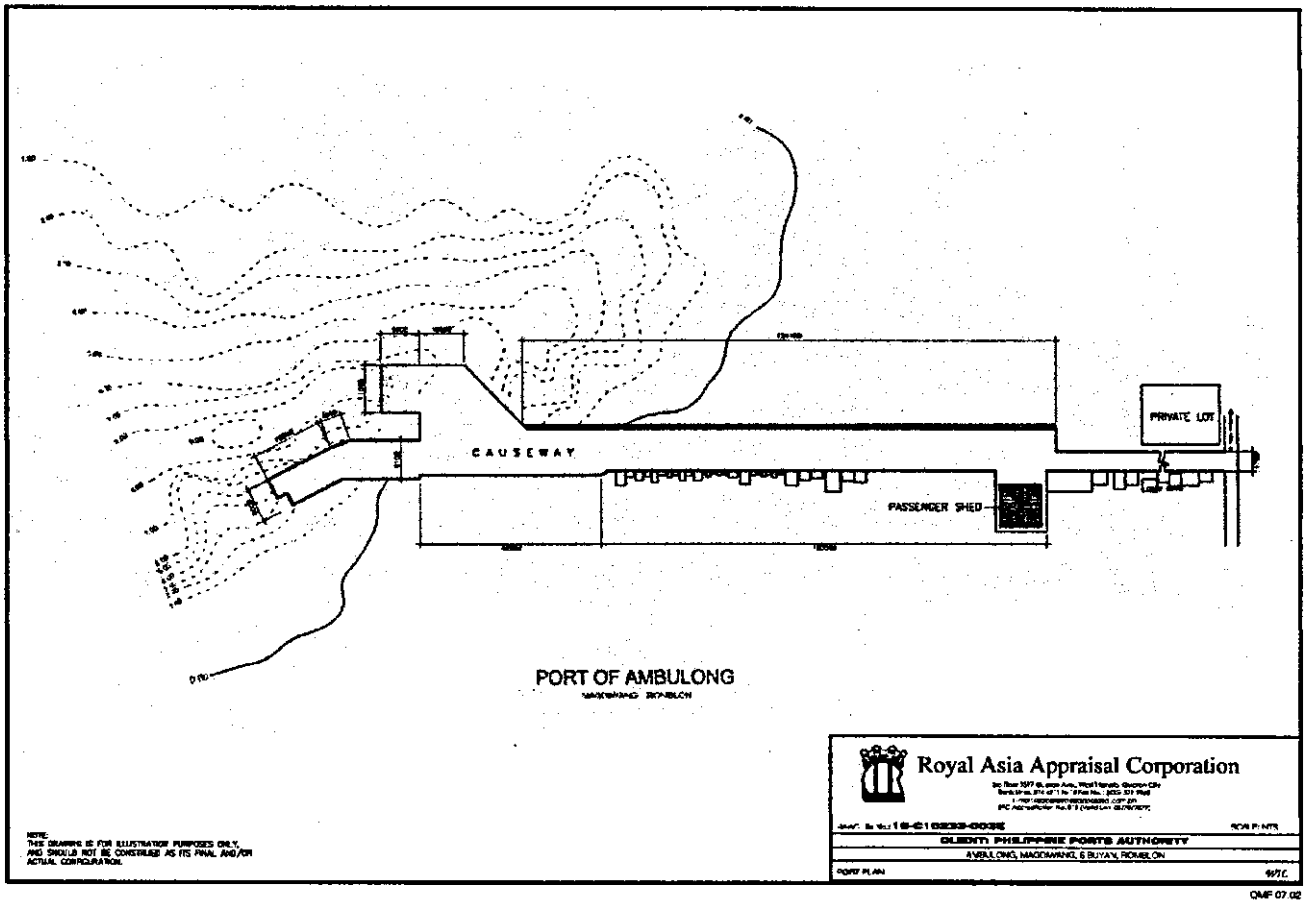

PORT OF AMBULONG

NOTE:
THIS DRAWING IS FOR ILLUSTRATION PURPOSES ONLY,
AND SHOULD NOT BE CONSTRUED AS ITS FINAL AND/OR
ACTUAL CONFIGURATION.

Royal Asia Appraisal Corporation


CLIENT: PHILIPPINE PORTS AUTHORITY

AMBULONG, MAGDIWANG, & BUYAN, ROMBLON

PORT PLAN


QMF 07.02

ANNEX A -10

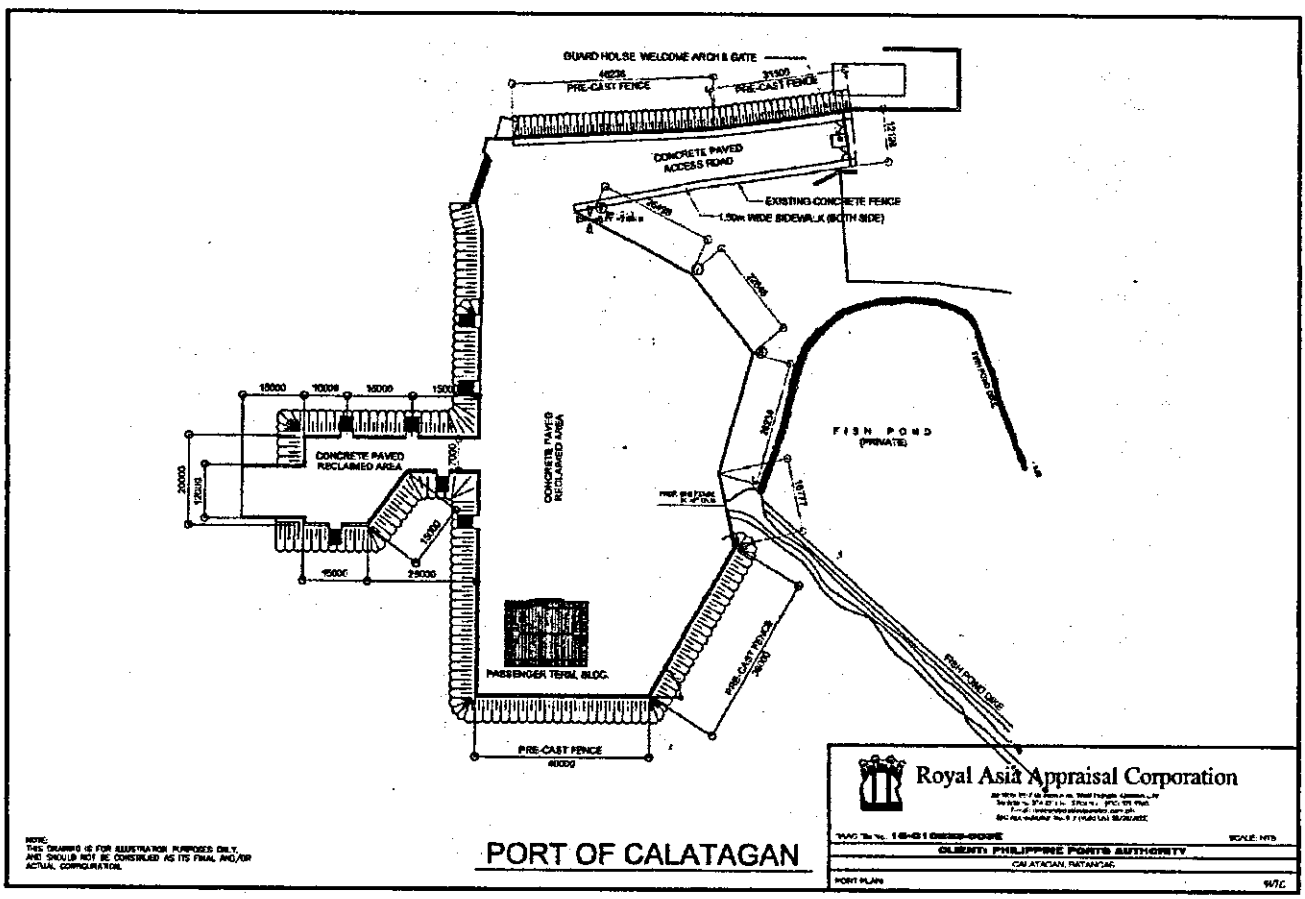

OMF 07 02


ANNEX A-11

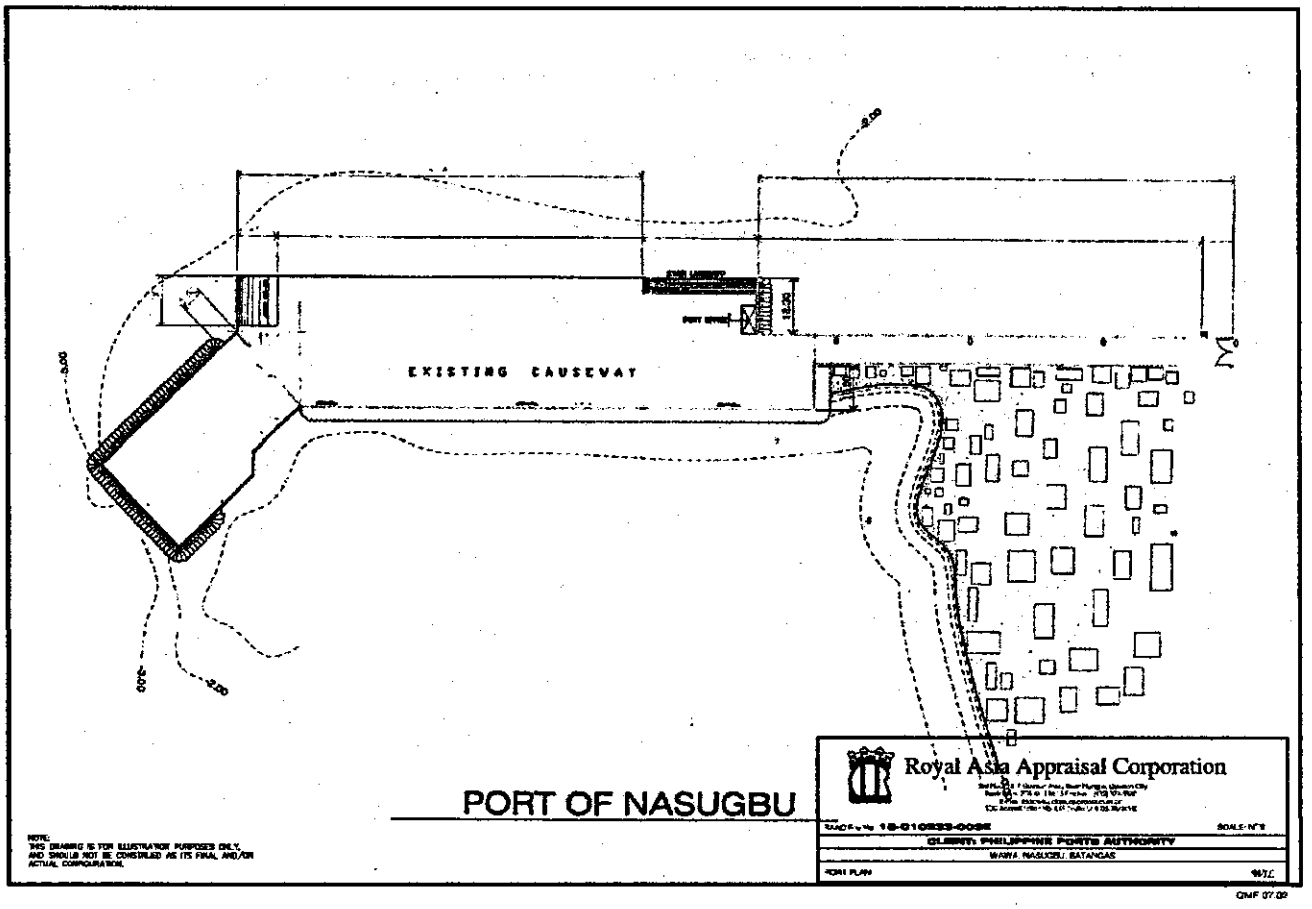
EXISTING CAUSEWAY
-5.00
-12.00
-8.00
PORT OF NASUGBU
Royal Asia Appraisal Corporation
GUIMPI PHILIPPINE PORTS AUTHORITY
WAWA NASUGBU, BATANGAS

ANNEX H-12


Royal Asia Appraisal Corporation

CLIENT: PHILIPPINE PORTS AUTHORITY

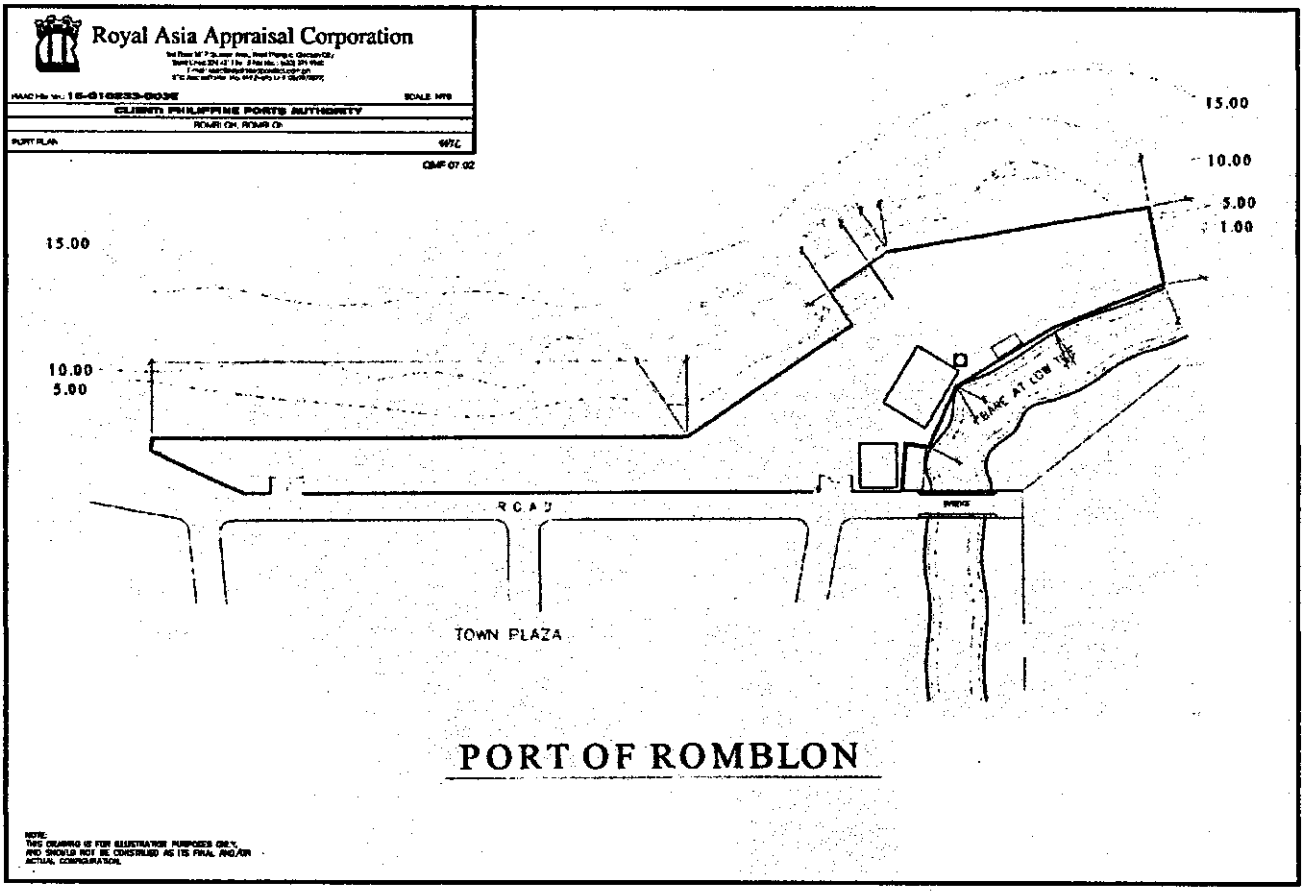

PORT OF ROMBLON

ANNEX-A7,

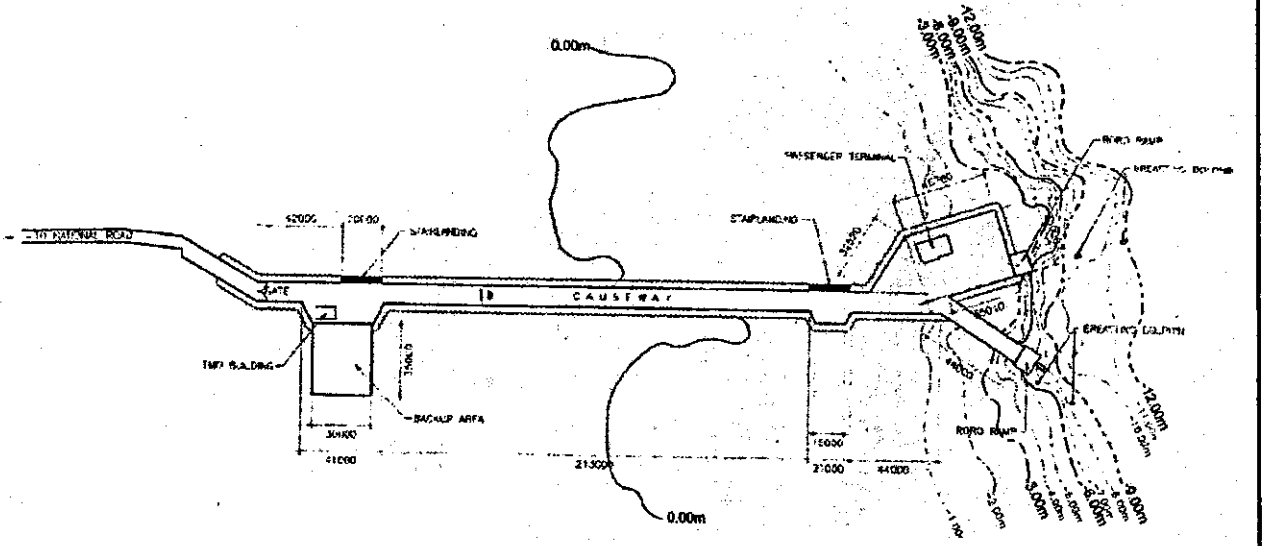

PORT OF SAN JUAN

Royal Asia Appraisal Corporation


CLIENT: PHILIPPINE PORTS AUTHORITY

SAN JUAN, BATANGAS

PORT PLAN

NOTE:
THIS DRAWING IS FOR ILLUSTRATION PURPOSES ONLY,
AND SHOULD NOT BE CONSTRUED AS ITS FINAL AND/OR
ACTUAL CONFIGURATION.

QMF 07 02

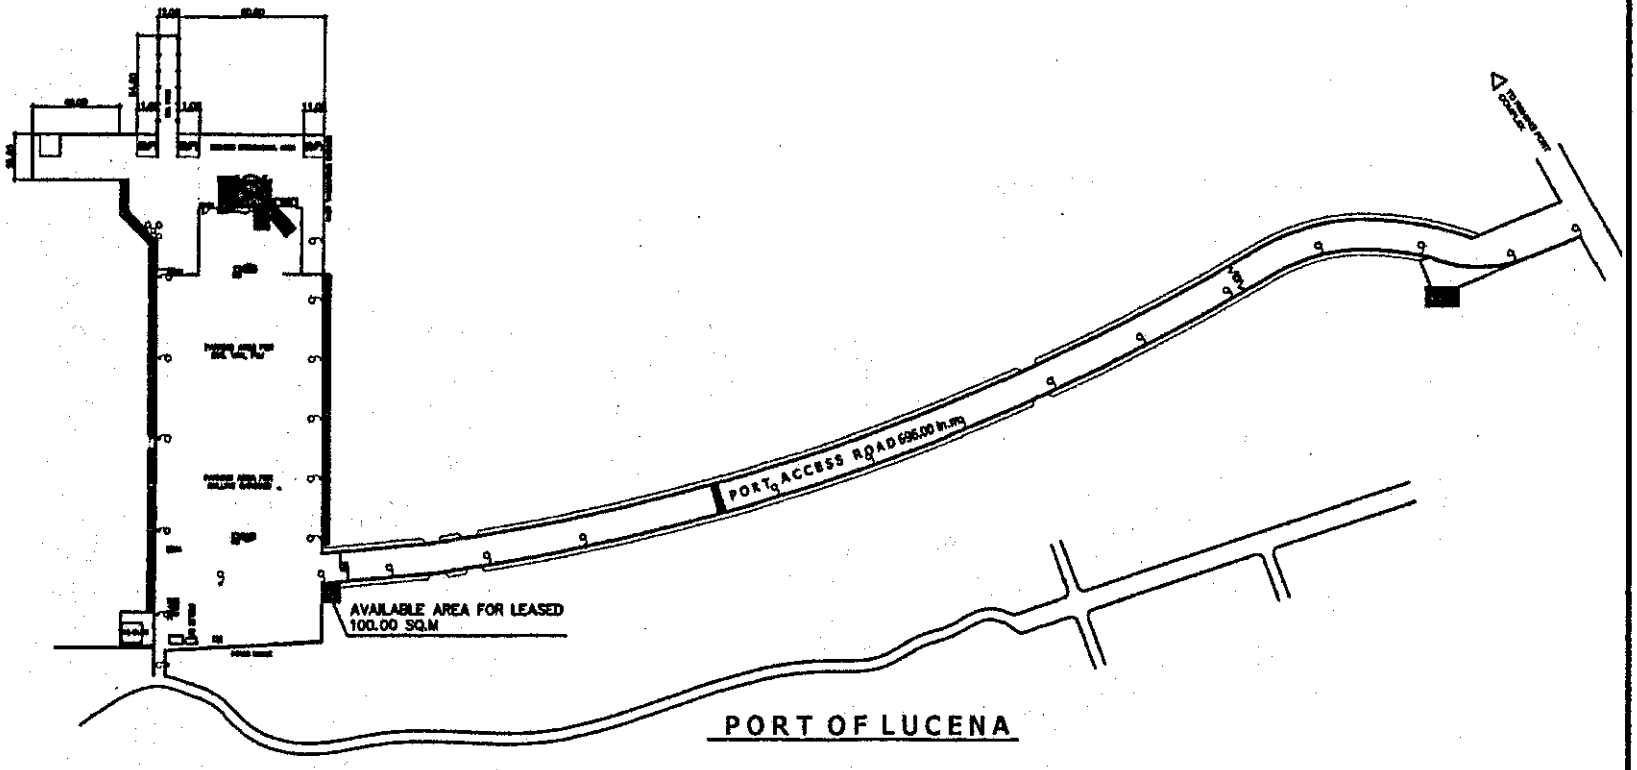

NOTE:
THIS DRAWING IS FOR ILLUSTRATION PURPOSES ONLY, AND SHOULD NOT BE CONSTRUED AS ITS FINAL AND/OR ACTUAL CONFIGURATION.

Royal Asia Appraisal Corporation

RAAC File No.: 18-C10833-003I SCALE: NTS

CLIENT: PHILIPPINE PORTS AUTHORITY


BARANGAY TALAO-TALAO, LUCENA CITY

PORT PLAN


QMF 07.02

ANNEX A-14

ANNEX 4-15

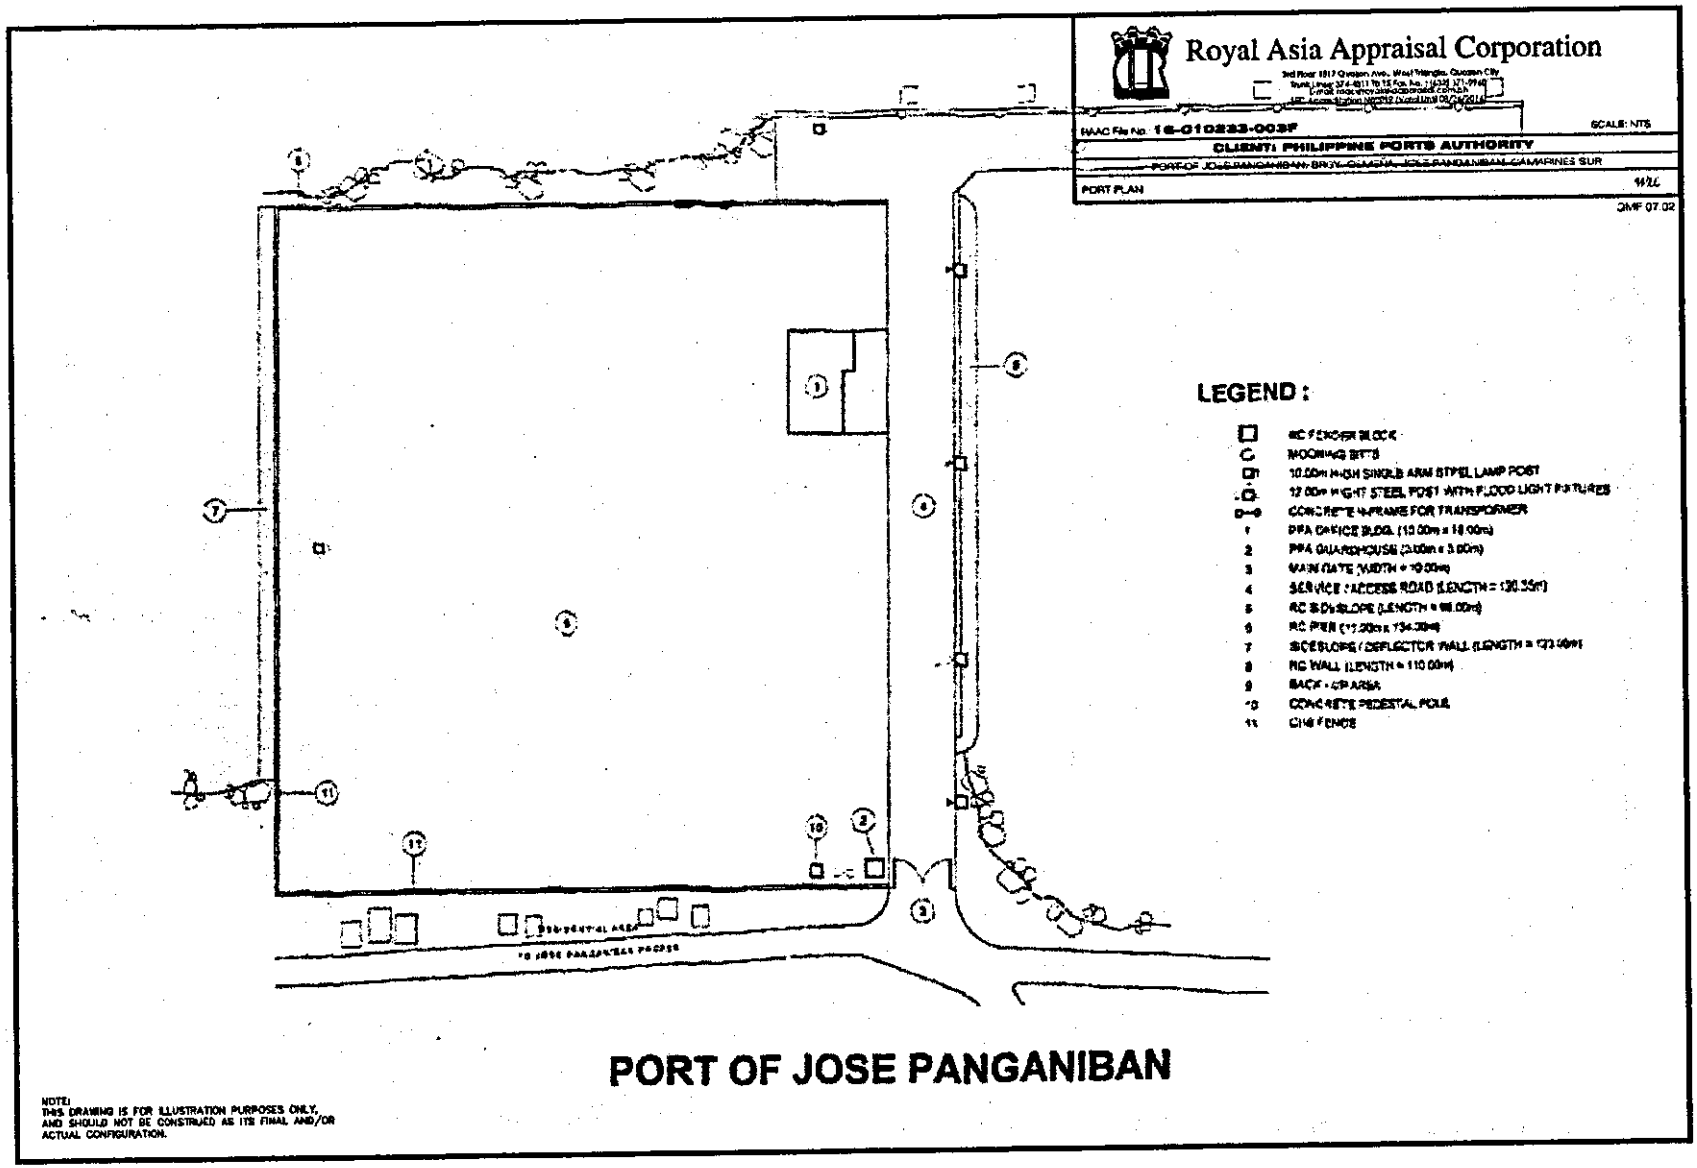
Royal Asia Appraisal Corporation
RAAC File No. 16-010223-003F
SCALE: NTS
CLIENT: PHILIPPINE PORTS AUTHORITY
PORT OF JOSE PANGANIBAN, BRGY. OLIMPIA, JOSE PANGANIBAN, CAMARINES SUR
PORT PLAN
DMF 07.02
LEGEND :
RC FENDER BLOCK
MOORING BITT
10.00m HIGH SINGLE ARM STEEL LAMP POST
12.00m HIGHT STEEL POST WITH FLOOD LIGHT FIXTURES
CONCRETE H-FRAME FOR TRANSFORMER
1 PPA OFFICE BLDG. (10.00m x 18.00m)
2 PPA GUARDHOUSE (3.00m x 3.00m)
3 MAIN GATE (WIDTH = 10.00m)
4 SERVICE / ACCESS ROAD (LENGTH = 130.35m)
5 RC SIDE SLOPE (LENGTH = 66.00m)
6 RC PIER (11.20m x 134.30m)
7 SIDESLOPE / DEFLECTOR WALL (LENGTH = 123.40m)
8 RC WALL (LENGTH = 110.00m)
9 BACK - UP AREA
10 CONCRETE PEDESTAL POLE
11 CHB FENCE
PORT OF JOSE PANGANIBAN
NOTE:
THIS DRAWING IS FOR ILLUSTRATION PURPOSES ONLY, AND SHOULD NOT BE CONSTRUED AS ITS FINAL AND/OR ACTUAL CONFIGURATION.

ANNEX A-16

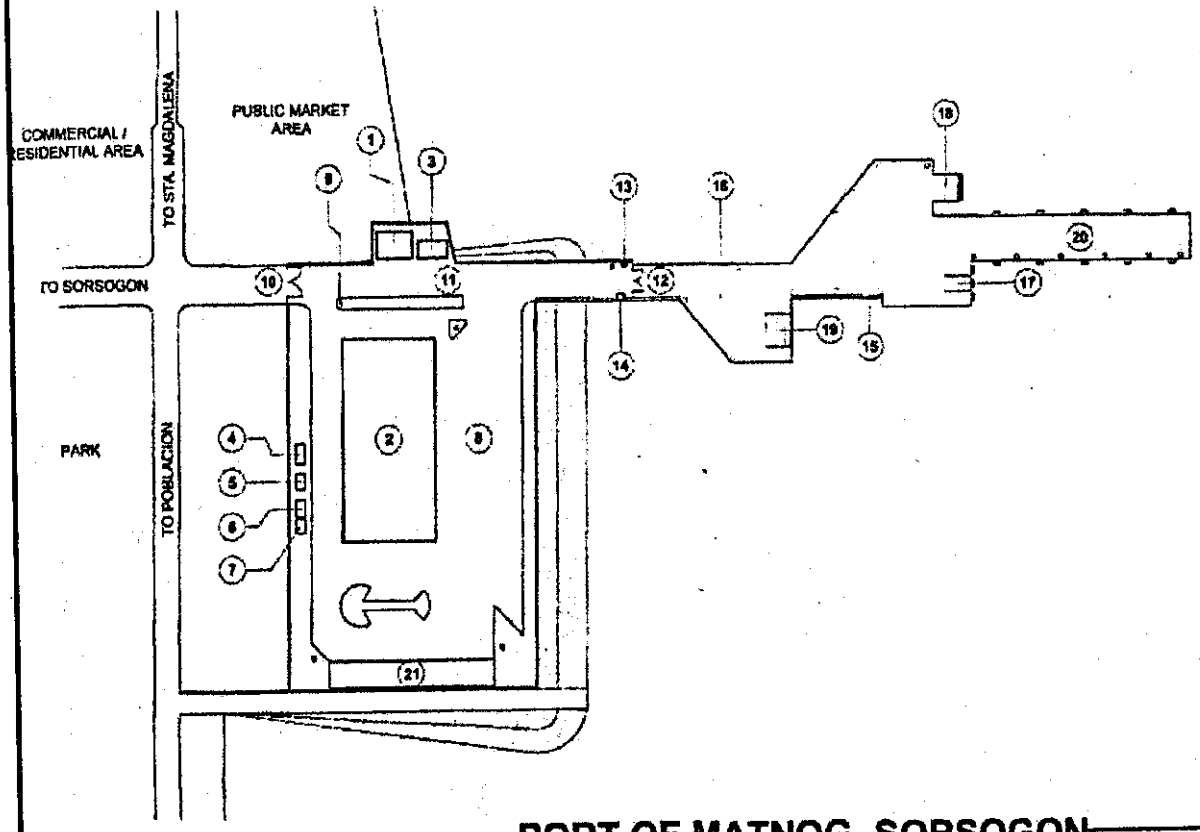

LEGEND :

	SINGLE ARM ROAD LIGHT
	PORT LIGHTING SYSTEM
	50 TONS MOORING BITT
	V-400H x 1000L RUBBER DOCK FENDER (RDF)
	V-400H x 1000L RUBBER DOCK FENDER (RDF)
1	PPA - TMO BLDG. (9.00m x 12.30m)
2	PASSENGER'S TERMINAL BLDG. (32.00m x 67.00m)
3	HALF - WAY HOUSE BLDG. (5.60m x 10.00m)
4	WOMEN'S COMFORT ROOM (3.00m x 6.00m)
5	ELEVATED WATER TANK
6	MEN'S COMFORT ROOM (3.00m x 6.00m)
7	POWER HOUSE / H - FRAME
8	BACK - UP AREA
9	PPA - GUARDHOUSE - 1 (2.00m x 2.60m)
10	MAIN GATE (WIDTH = 10.00m)
11	SERVICE / ACCESS ROAD (11.00m x 85.00m)
12	TRESTLE GATE (WIDTH = 7.00m)
13	PPA - GUARDHOUSE - 2 (1.30m x 1.30m)
14	TICKET BOOTH (2.20m x 2.15m)
15	COVERED WALK
16	TRESTLE (11.00m x 120.00m)
17	RORO RAMP No. 1 (5.00m x 9.00m)
18	RORO RAMP No. 2 (9.00m x 11.00m)
19	RORO RAMP No. 3 (9.00m x 11.00m)
20	RC PIER (15.00m x 105.00m)
21	PROPOSED CONSTRUCTION OF TWO-STOREY VENDORS PLAZA & RESTHOUSE

PORT OF MATNOG, SORSOGON

NOTE:
THIS DRAWING IS FOR ILLUSTRATION PURPOSES ONLY, AND SHOULD NOT BE CONSTRUED AS ITS FINAL AND/OR ACTUAL CONFIGURATION.

Royal Asia Appraisal Corporation

RAAC File No. 16-C10232-002F

SCALE: NTS

CLIENT: PHILIPPINE PORTS AUTHORITY


PORT OF MATNOG, BRGY. CALOOCAN, MATNOG, SORSOGON

PORT PLAN

WIC

OMF 07 02

ANNEX A-14

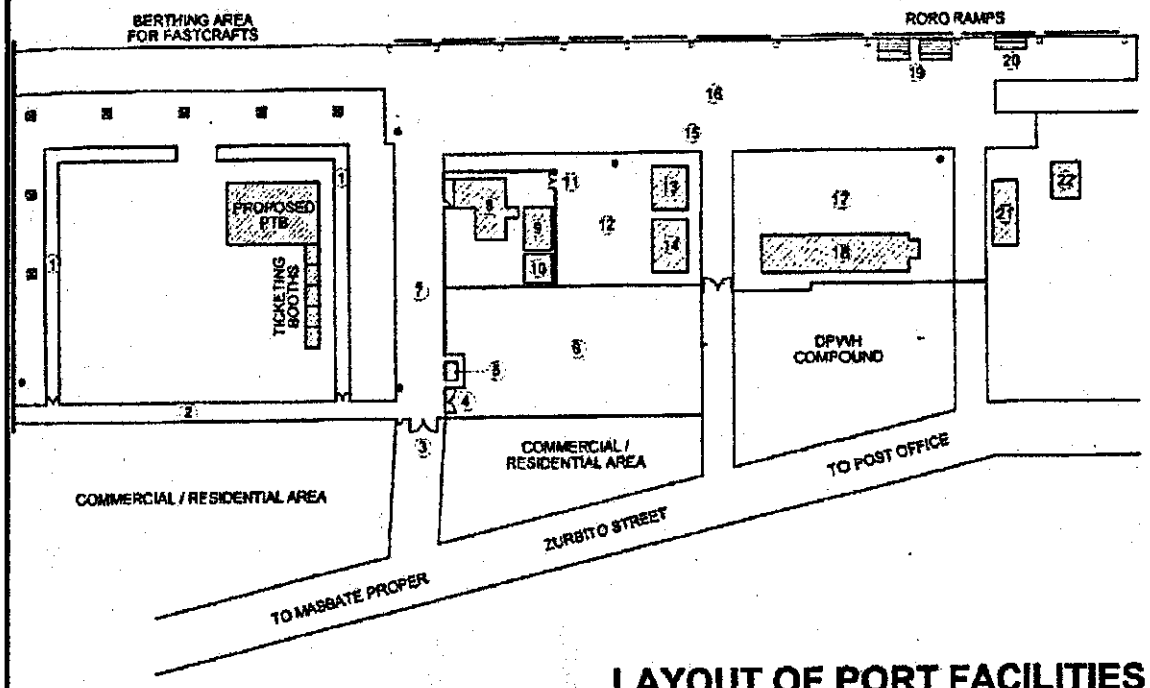

LEGEND:

- MOORING BITT
- STREET LIGHT ALONG R.C. WHARF
- PORT LIGHTING SYSTEM
- 1 COVERED WALK
- 2 ACCESS ROAD (5.10m x 110.00m)
- 3 MAIN GATE
- 4 ACCESS GATE TO CONTAINER YARD (WIDTH = 6.00m)
- 5 PPA GUARDHOUSE (3.50m x 5.00m)
- 6 CONTAINER YARD / STORAGE AREA (35.80m x 80.60m)
- 7 ACCESS ROAD (14.00m x 61.10m)
- 8 PPA OFFICE BUILDING (31.50m x 32.50m)
- 9 SULPICIO LINE OFFICE BUILDING
- 10 ENGINEERING BUILDING (6.00m x 8.00m)
- 11 SERVICE GATE
- 12 CONTAINER YARD / STORAGE AREA (28.80m x 36.00m)
- 13 1st FLR. (PASSENGER SHED) 2nd FLR. (ARRASTRE BLDG.)
- 14 3-STOREY COMMERCIAL BUILDING
- 15 ACCESS ROAD (7.85m x 197.80m)
- 16 REINF. CONC. WHARF (12.30m x 212.00m)
- 17 STORAGE AREA / WAREHOUSE ZONE
- 18 WAREHOUSE / CARGO SHED
- 19 RORO RAMP 2 & 3 (6.00m x 9.00m)
- 20 RORO RAMP 1 (3.30m x 8.05m)
- 21 SHIPPING LINE OFFICE / EATERY
- 22 PHIL COAST GUARD BUILDING

LAYOUT OF PORT FACILITIES
PORT OF MASBATE CITY

NOTE:
THIS DRAWING IS FOR ILLUSTRATION PURPOSES ONLY, AND SHOULD NOT BE CONSTRUED AS ITS FINAL AND/OR ACTUAL CONFIGURATION.

Royal Asia Appraisal Corporation
3rd Floor 1517 Quezon Ave., West Triangle, Quezon City
Trunk Lines: 374-0311 to 15 Fax No.: (632) 371-7940
E-mail: roac@royalasiaappraisal.com.ph
BSC Accreditation No. 019 (Valid until 03/20/2022)


RAAC File No.: 16-010323-003J SCALE: NTS

CLIENT: PHILIPPINE PORTS AUTHORITY

PORT OF MASBATE, BRGY. DAPOR, MASBATE CITY, MASBATE

PORT PLAN WLC

QMF 07 02

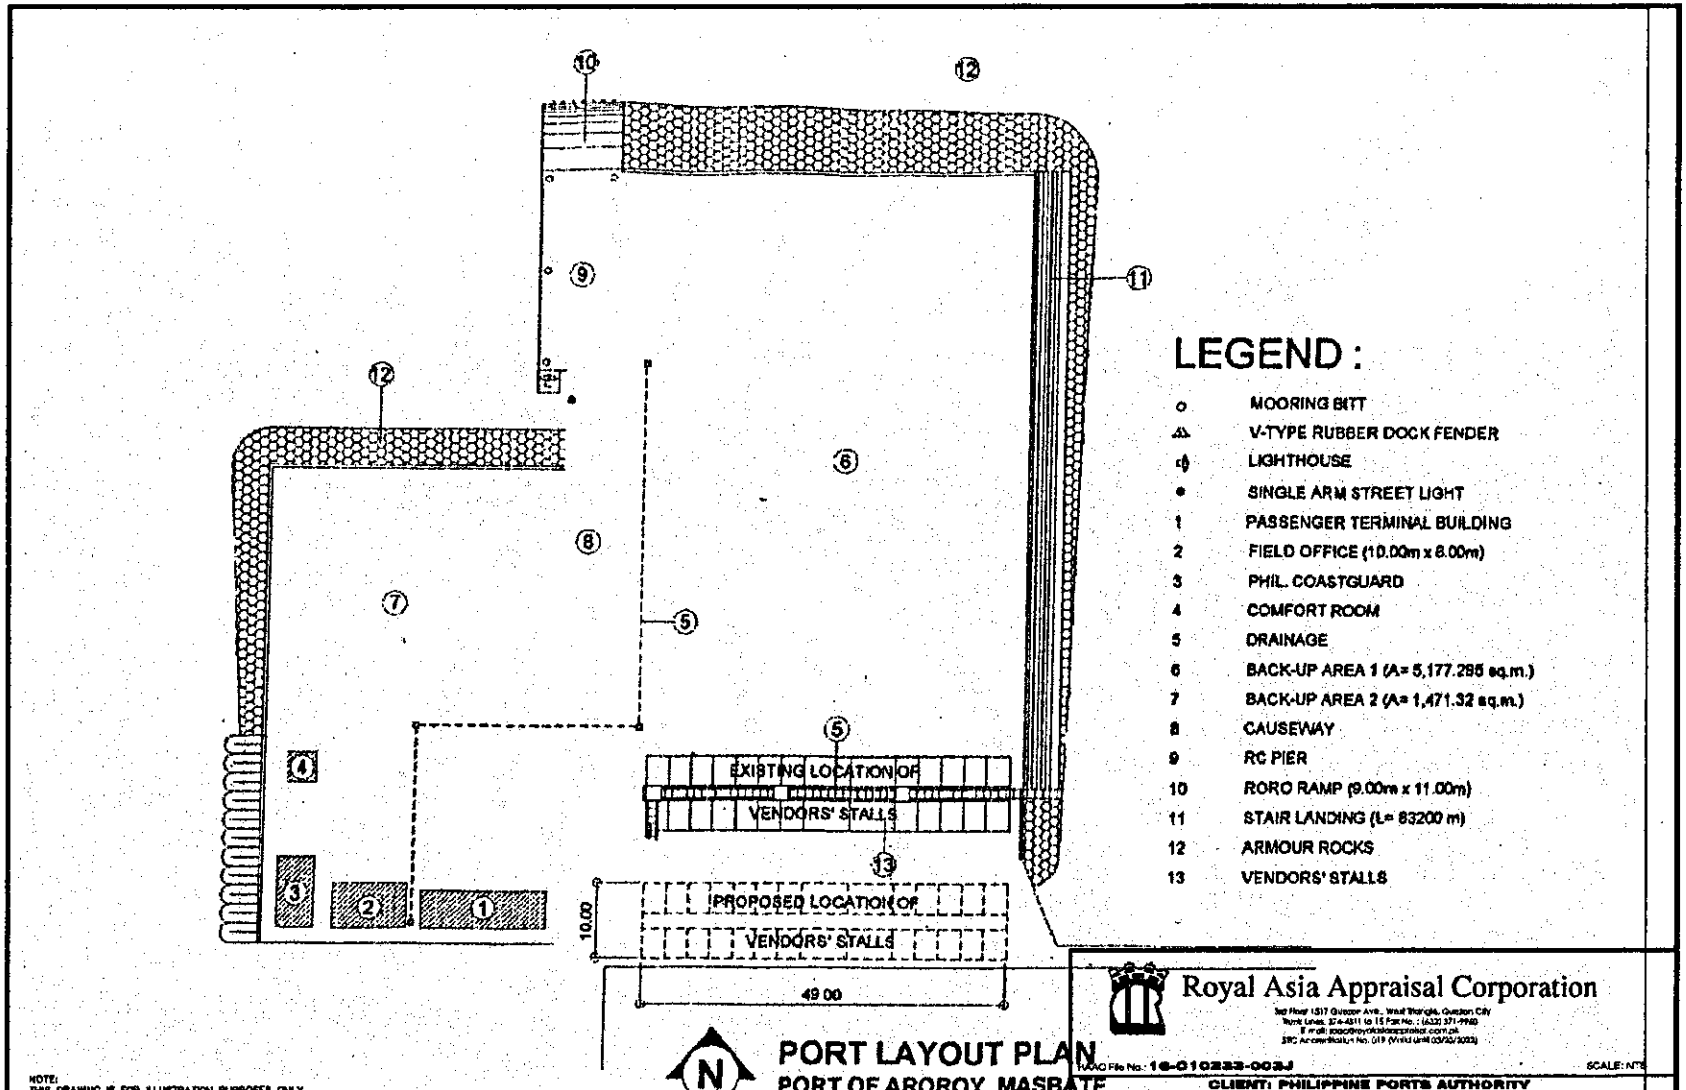

LEGEND :

○	MOORING BITT
⩓	V-TYPE RUBBER DOCK FENDER
◁	LIGHTHOUSE
•	SINGLE ARM STREET LIGHT
1	PASSENGER TERMINAL BUILDING
2	FIELD OFFICE (10.00m x 8.00m)
3	PHIL. COASTGUARD
4	COMFORT ROOM
5	DRAINAGE
6	BACK-UP AREA 1 (A= 5,177.295 sq.m.)
7	BACK-UP AREA 2 (A= 1,471.32 sq.m.)
8	CAUSEWAY
9	RC PIER
10	RORO RAMP (9.00m x 11.00m)
11	STAIR LANDING (L= 83200 m)
12	ARMOUR ROCKS
13	VENDORS' STALLS

NOTE:
THIS DRAWING IS FOR ILLUSTRATION PURPOSES ONLY, AND SHOULD NOT BE CONSTRUED AS ITS FINAL AND/OR ACTUAL CONFIGURATION.

PORT LAYOUT PLAN
PORT OF AROROY, MASBATE
SCALE 1 : 800 MTS

Royal Asia Appraisal Corporation

RAAC File No.: 16-010223-003J SCALE: NTS


CLIENT: PHILIPPINE PORTS AUTHORITY

PORT AROROY, AROROY, MASBATE

PORT PLAN

CMF 07.02

RUNNER A-14

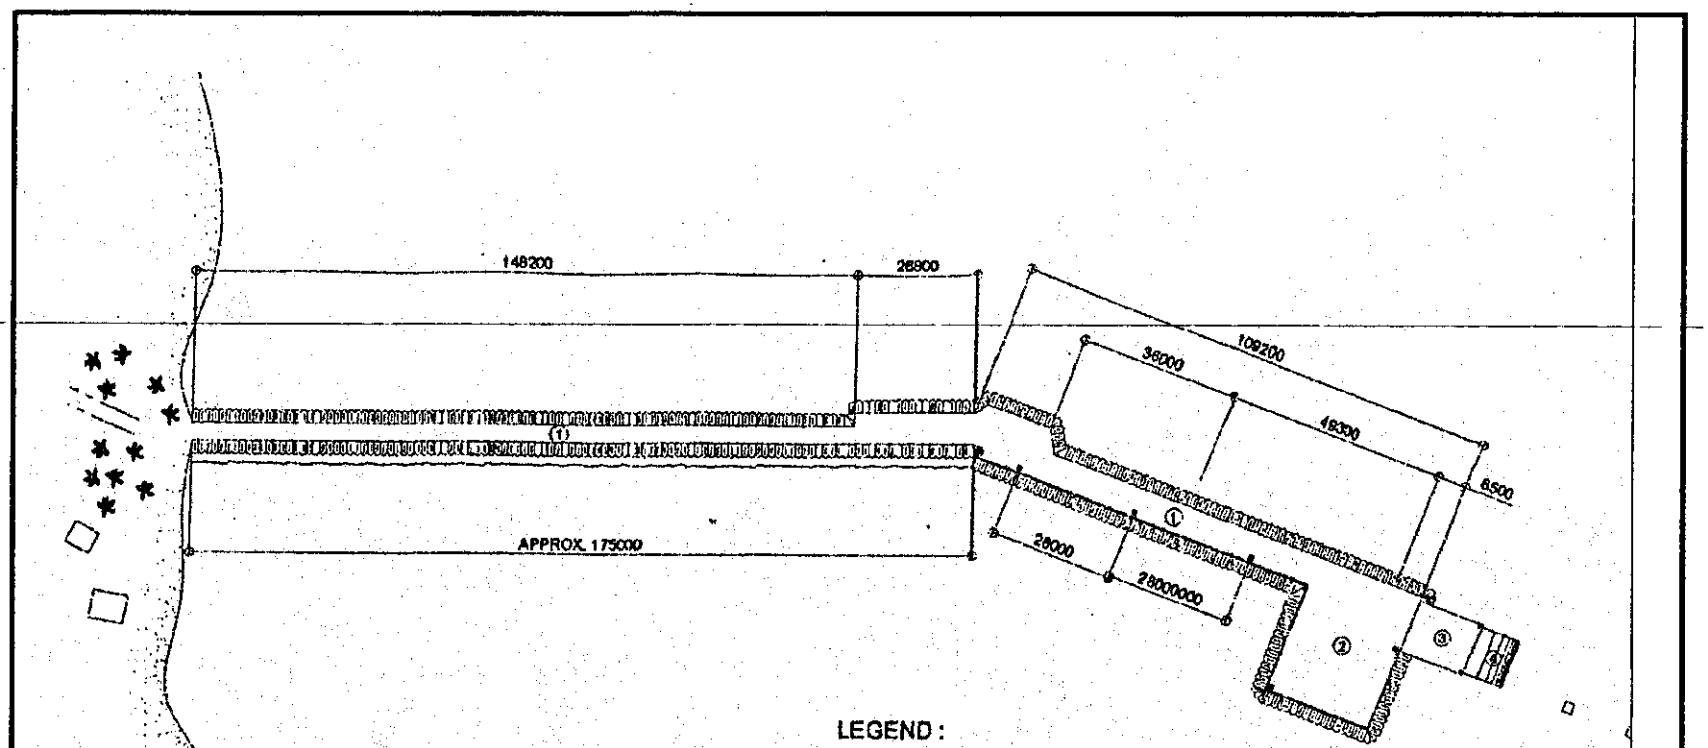

LOCATION PLAN
PORT OF CAWAYAN, MASBATE

SCALE 1 : 1000 MTS

LEGEND :

- BREASTING DOLPHIN
- MOORING BOLLARD
- SINGLE ARM LIGHTING POST
- CONCRETE PEDESTAL
- 1 CAUSEWAY
- 2 BACK-UP AREA (26.00m x 32.00m)
- 3 RC PLATFORM (15.00m x 12.00m)
- 4 RORO RAMP (9.00m x 1[illegible].00m)
- 5 SIDESLOPE

NOTE:
THIS DRAWING IS FOR ILLUSTRATION PURPOSES ONLY, AND SHOULD NOT BE CONSTRUED AS ITS FINAL AND/OR ACTUAL CONFIGURATION.

Royal Asia Appraisal Corporation

RAAC File No.: 16-010223-003J SCALE: NTS


CLIENT: PHILIPPINE PORTS AUTHORITY

PORT OF CAWAYAN, CAWAYAN, MASBATE

PORT PLAN WTC


QMF 07.02

HUNTX RAD

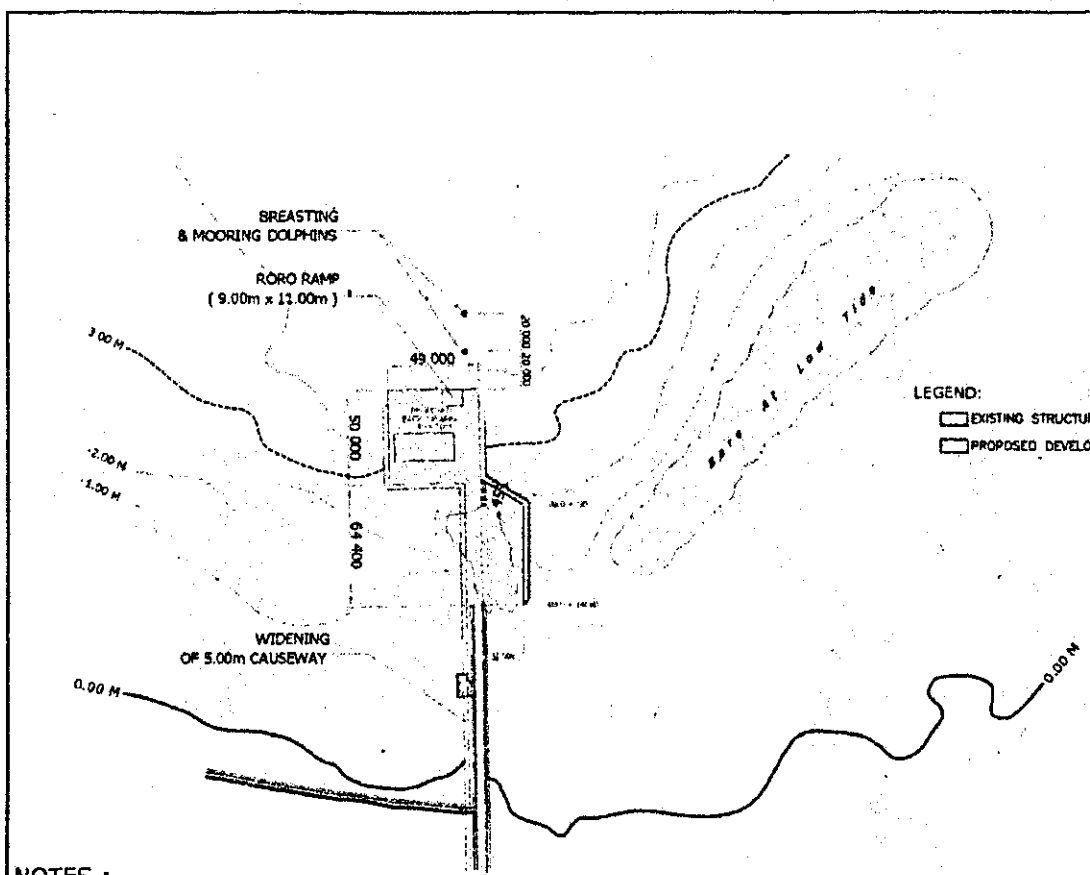

LEGEND:

- EXISTING STRUCTURE
- PROPOSED DEVELOPMENT

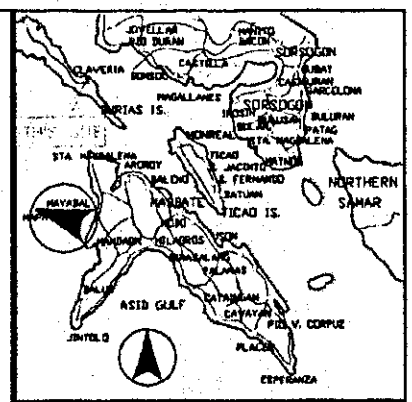

VICINITY MAP
NOT TO SCALE

LEGEND:

- EXISTING STRUCTURE
- COMPLETED
- UNDER CONSTRUCTION
- NEWLY CONSTRUCTED
- FUTURE DEVELOPMENT
- PORT ZONE DELINEATION

NOTES :

- ALL SOUNDINGS AND ELEVATIONS ARE IN METERS RECKONED FROM MEAN LOWER LOW WATER (MLW) ELEVATION 0.00
- TIDAL CORRECTIONS APPLIED IS BASED FROM TIDE AND CURRENT PREDICTION TABLE PUBLISHED BY NAMRIA, YEAR 2006 EDITION. TIDE STATION ADOPTED IS PORT OF BOCA ENGAÑO WITH PORT OF CEBU AS REFERENCE TIDAL STATION.

NOTE
THIS
AND
ACTU

Royal Asia Appraisal Corporation

RAAC File No.: 16-C10222-003J

SCALE: NTS


CLIENT: PHILIPPINE PORTS AUTHORITY

PORT PLAN

WIC

QMF 07.02

ANNEX A-21

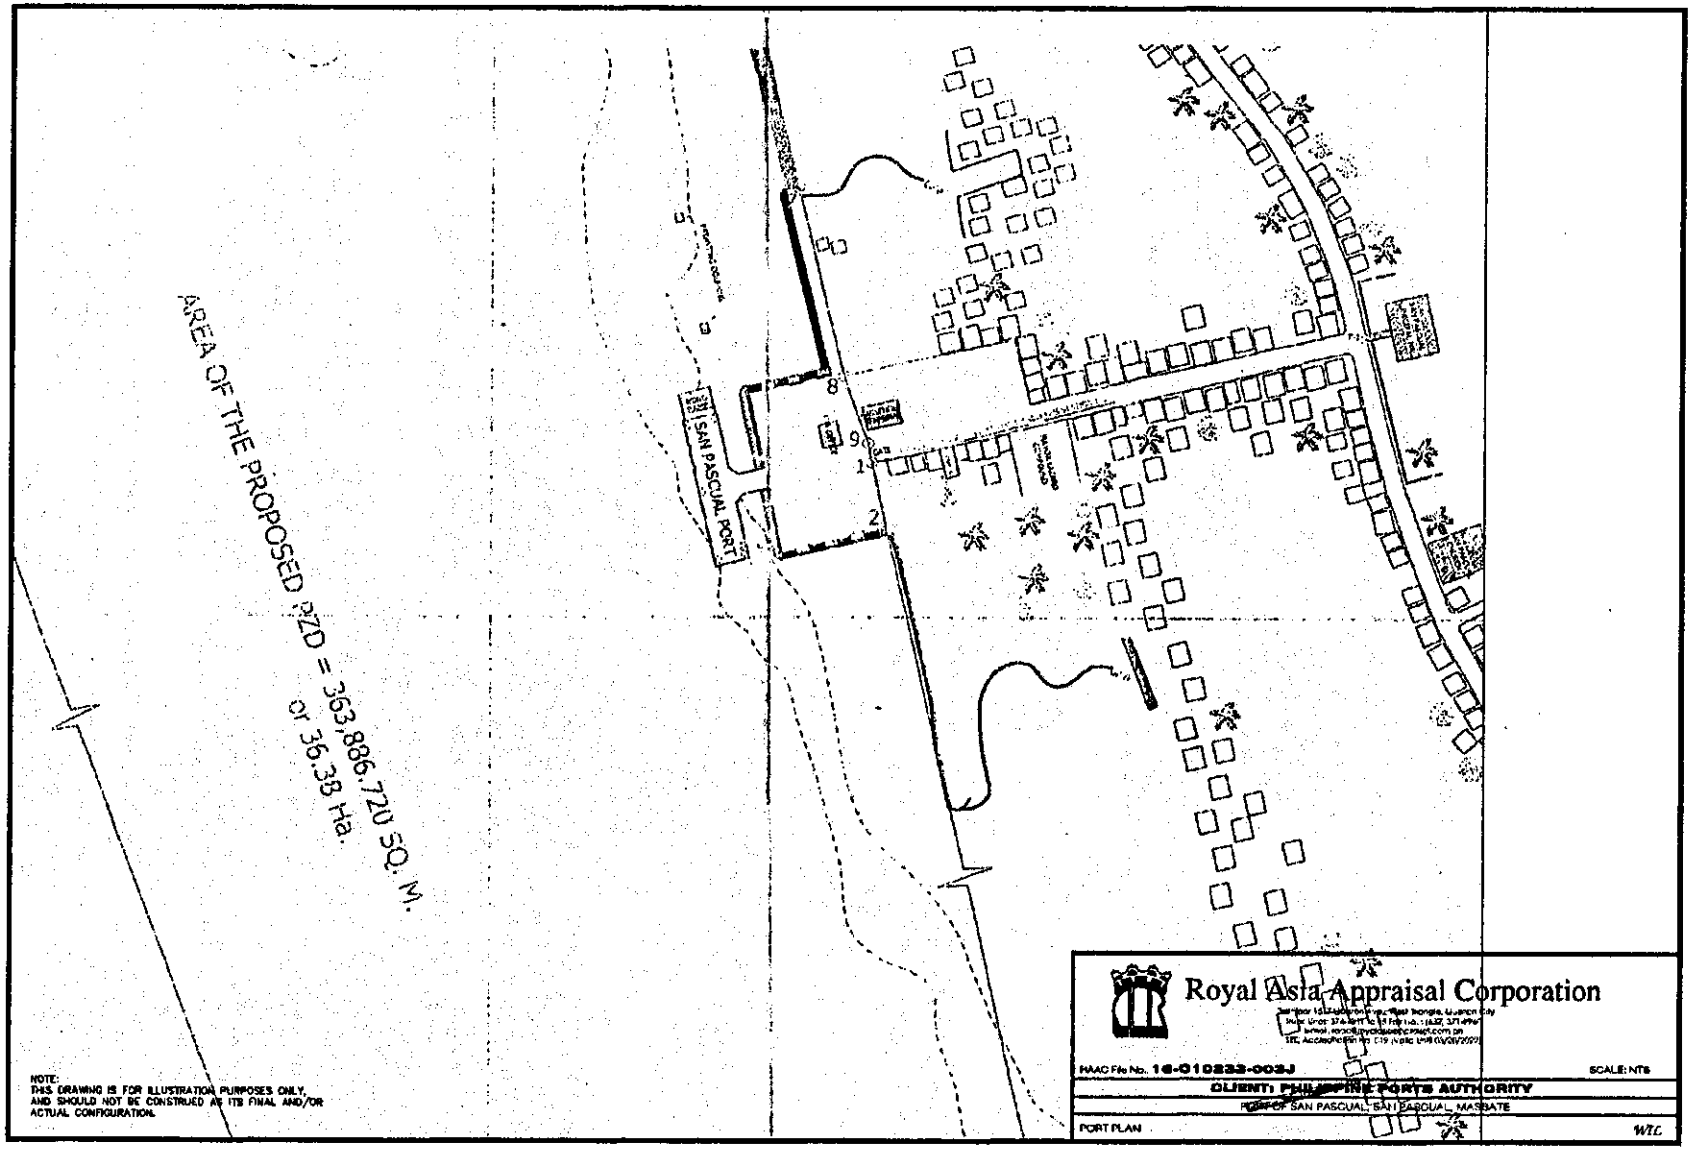
AREA OF THE PROPOSED PZD = 363,886.720 SQ. M.
or 36.38 Ha.
SAN PASCUAL PORT
NOTE:
THIS DRAWING IS FOR ILLUSTRATION PURPOSES ONLY,
AND SHOULD NOT BE CONSTRUED AS ITS FINAL AND/OR
ACTUAL CONFIGURATION.
Royal Asia Appraisal Corporation
RAAC File No. 16-010223-003J
SCALE: NTS
CLIENT: PHILIPPINE PORTS AUTHORITY
PORT OF SAN PASCUAL, SAN PASCUAL, MASBATE
PORT PLAN
WTC
QMF 07.02

ANNEX A-22

PORT OF SAN JOSE (NEW)

Royal Asia Appraisal Corporation


3rd Floor 1517 Quezon Ave., West Triangle, Quezon City
Trunk Lines: 374-4011 to 15 Fax No. : (632) 371-9960
E-mail: raaofficeroyalasiaappraisal.com.ph
SEC Accreditation No. 019 (Valid Until 03/20/2027)

RAAC File No.: 18-C10233-003G SCALE: NTS

CLIENT: PHILIPPINE PORTS AUTHORITY

F. BRGY. CAMINAWIT, SAN JOSE, OCCIDENTAL MINDORO (NEW)

PLAT PLAN

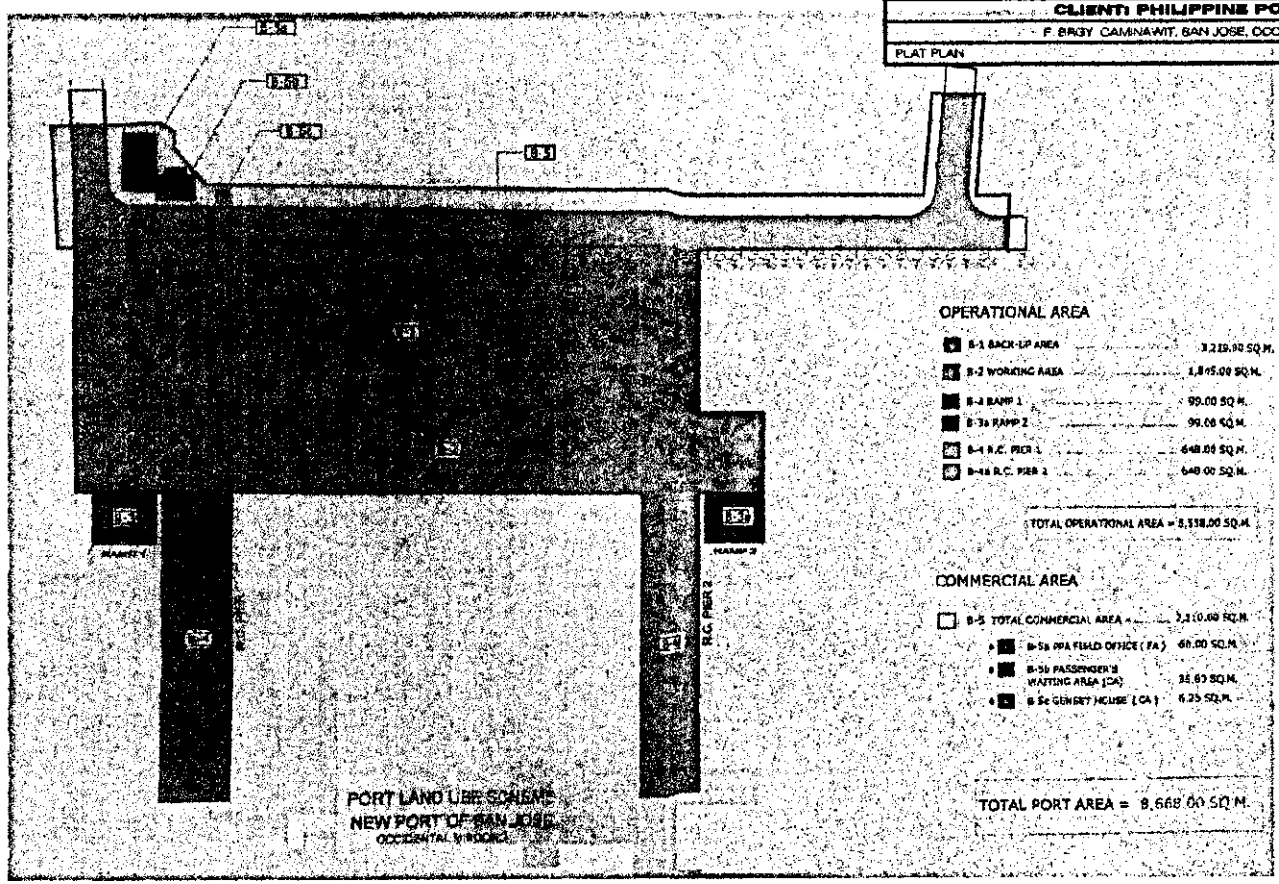

OPERATIONAL AREA

B-1 BACK-UP AREA	3,219.90 SQ.M.
B-2 WORKING AREA	1,845.00 SQ.M.
B-3 RAMP 1	99.00 SQ.M.
B-3a RAMP 2	99.00 SQ.M.
B-4 R.C. PIER 1	648.00 SQ.M.
B-4a R.C. PIER 2	648.00 SQ.M.

TOTAL OPERATIONAL AREA = 6,538.00 SQ.M.


COMMERCIAL AREA

B-5 TOTAL COMMERCIAL AREA =	2,130.00 SQ.M.
B-5a PPA FIELD OFFICE (FA)	60.00 SQ.M.
B-5b PASSENGER'S WAITING AREA (CA)	35.80 SQ.M.
B-5c GENSET HOUSE (CA)	6.25 SQ.M.

TOTAL PORT AREA = 8,668.00 SQ.M.

HANDY #-23

PORT OF SAN JOSE (OLD)

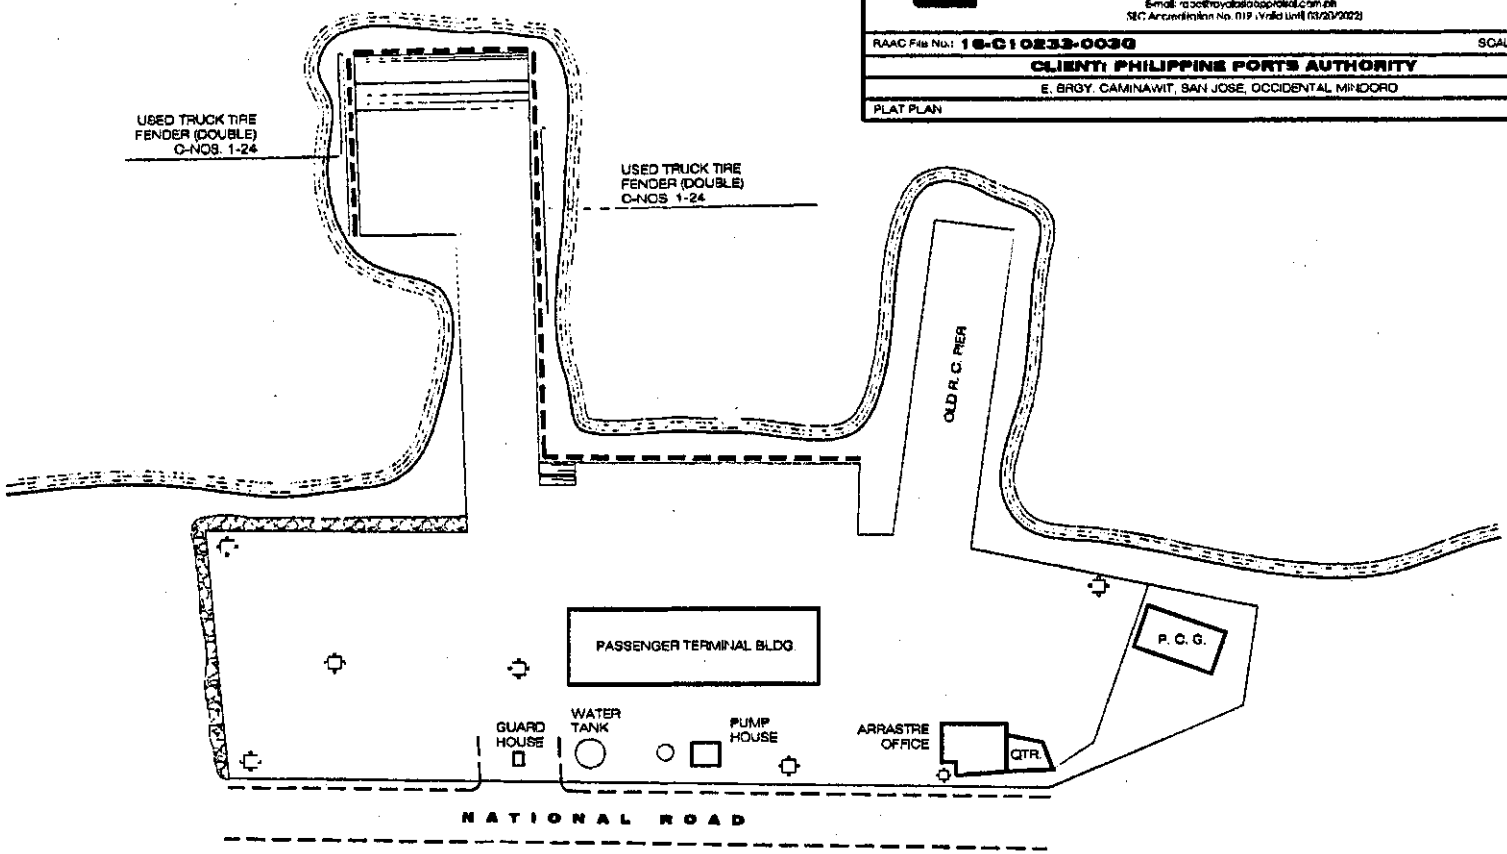

Royal Asia Appraisal Corporation
3rd Floor 1517 Quezon Ave., West Triangle, Quezon City
Trunk Lines: 374-4311 to 15 Fax No. : (632) 371-9960
E-mail: raac@royalasiaappraisal.com.ph
SEC Accreditation No. 019 ; Valid until 03/20/2022

RAAC File No.: 18-C10233-0030 SCALE: NTS

CLIENT: PHILIPPINE PORTS AUTHORITY

E. BRGY. CAMINAWIT, SAN JOSE, OCCIDENTAL MINDORO

PLAT PLAN JPS

Annex A-24

Royal Asia Appraisal Corporation

3rd Floor 1517 Quezon Ave., West Triangle, Quezon City
Trunk Lines: 374-4311 to 15 Fax No.: (632) 371-9960

RAAC File No. 18-010233-0030 SEC Accreditation No. 019 (Valid Until 03/20/2022) SCALE: NTS

CLIENT: PHILIPPINE PORTS AUTHORITY

BRGY. DANGAY, ROXAS, ORIENTAL MINDORO

PLAT PLAN JPS

OPERATIONAL AREA

B-1a	POWER HOUSE	[illegible] SQ.M.
B-4	BACK-UP AREA	2877.00 SQ.M.
B-5	COVERED WALK	539.56 SQ.M.
B-6	ROCK CAUSEWAY	585.50 SQ.M.
B-7	R.C PIER	391.25 SQ.M.
B-8	WORKING AREA	536.56 SQ.M.
B-9	RAMPS 1 & 2	1[illegible].00 SQ.M.


TOTAL OPERATIONAL AREA = 6,232.46 SQ.M.


COMMERCIAL AREA

B-1	PASSENGER TERMINAL BUILDING	[illegible] SQ.M.
B-2	MODULAR PTB	240.43 SQ.M.
B-3	PPA EMPLOYEE'S PARKING AREA	[illegible] SQ.M.
B-4a	COMFORT ROOM	46.56 SQ.M.
B-10	MONTENEGRO TICKETING OFFICE	40.50 SQ.M.
B-11	MAHARLIKA TICKETING OFFICE	[illegible] SQ.M.
B-12	PPA WHARFAGE BOOTH	20.00 SQ.M.
B-13	STARLITE TICKETING OFFICE	[illegible] SQ.M.

TOTAL COMMERCIAL AREA = 1,377.52 SQ.M.


TOTAL PORT AREA = 7,577.98 SQ.M.

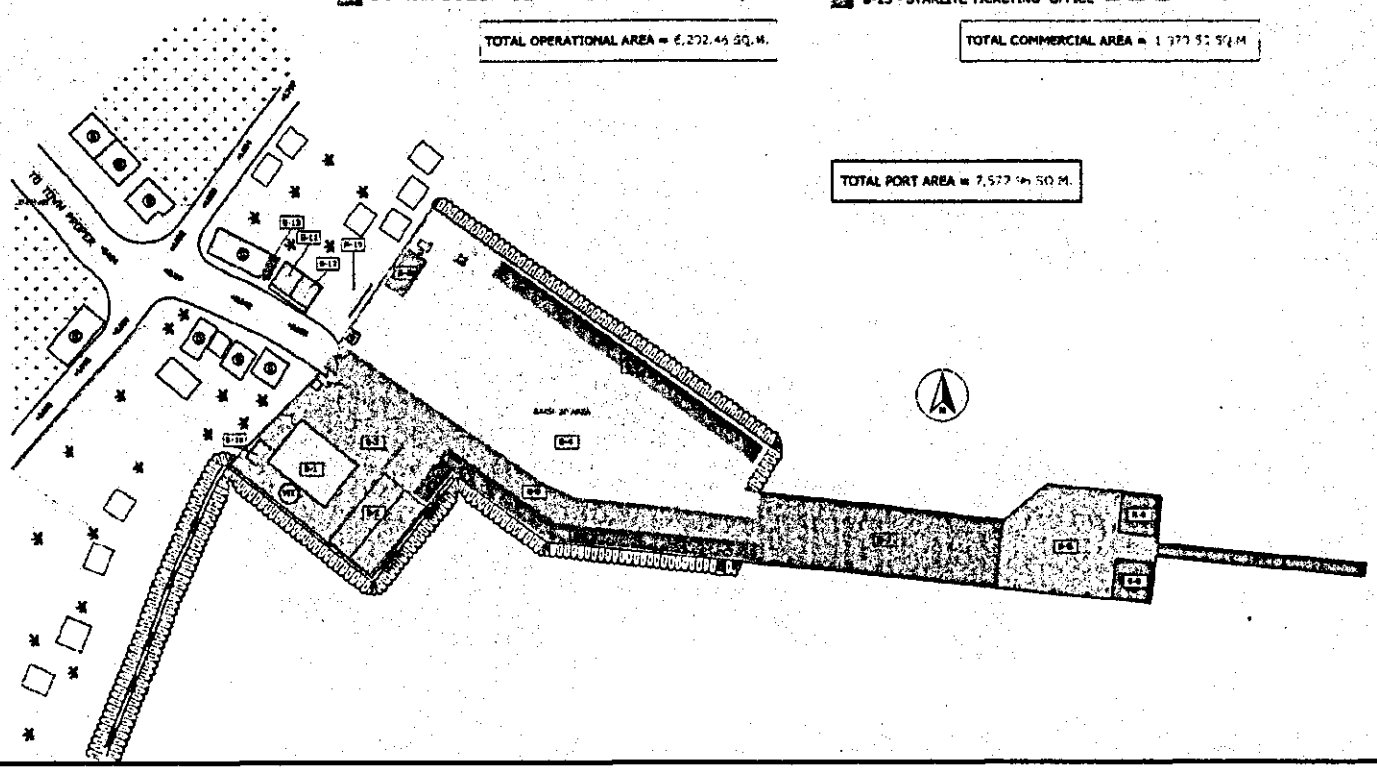

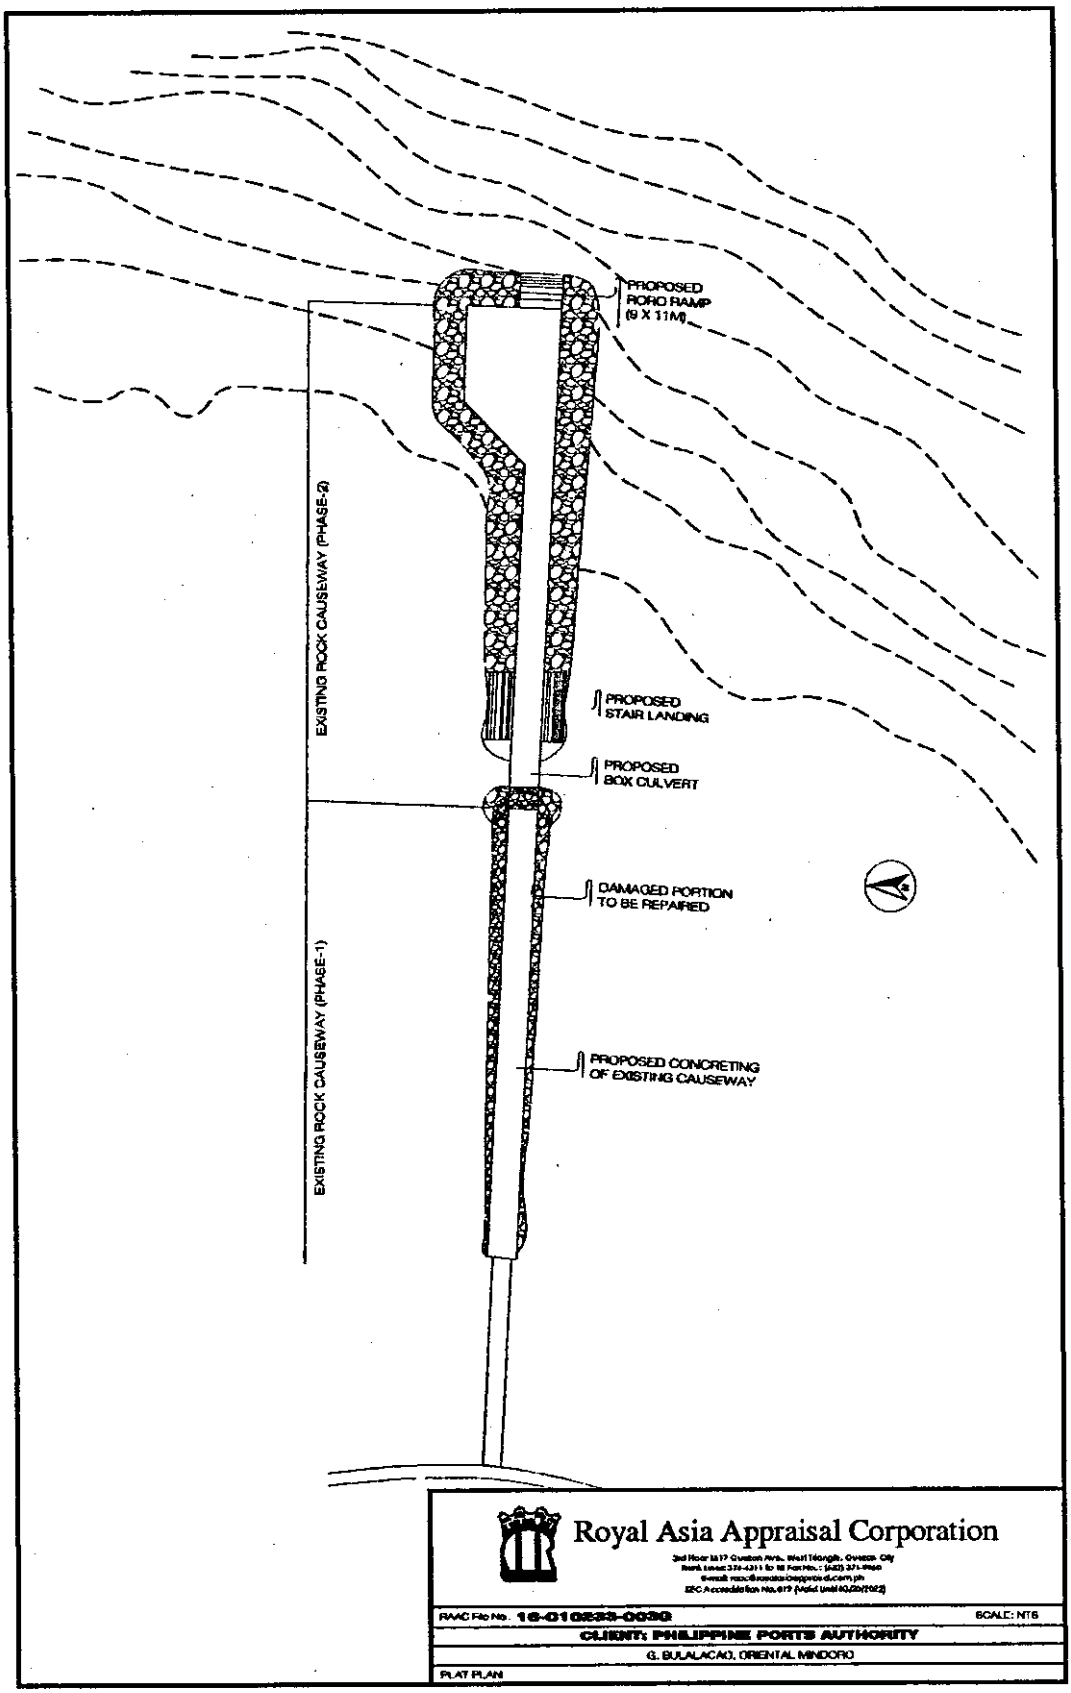
PROPOSED
RORO RAMP
(9 X 11M)
EXISTING ROCK CAUSEWAY (PHASE-2)
PROPOSED
STAIR LANDING
PROPOSED
BOX CULVERT
DAMAGED PORTION
TO BE REPAIRED
EXISTING ROCK CAUSEWAY (PHASE-1)
PROPOSED CONCRETING
OF EXISTING CAUSEWAY
Royal Asia Appraisal Corporation
RAAC File No. 16-010823-0030
SCALE: NTS
CLIENT: PHILIPPINE PORTS AUTHORITY
G. BULALACAO, ORIENTAL MINDORO
PLAT PLAN

Annex A-25

PORT OF ABRA DE ILOG

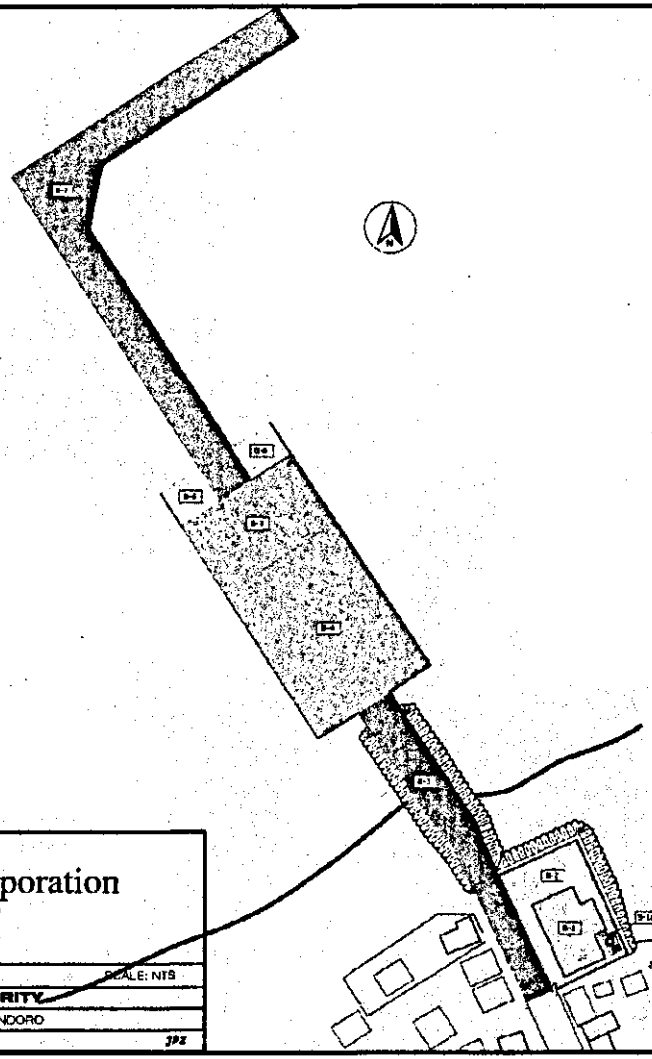

OPERATIONAL AREA

B-1a POWER HOUSE	9.75 SQ.M.
B-3 ROCK CAUSEWAY	911.25 SQ.M.
B-4 MARSHALLING YARD	258.00 SQ.M.
B-5 WORKING AREA	587.50 SQ.M.
B-6 RAMP 182	138.50 SQ.M.
B-7 R.C. PIER	1439.75 SQ.M.

TOTAL OPERATIONAL AREA = 4,...19.50 SQ.M.

COMMERCIAL AREA

B-1 PTB/TMO BUILDING	213.50 SQ.M.
B-2 OPERATIONAL AREA	275.12 SQ.M.

TOTAL COMMERCIAL AREA = 488.62 SQ.M.

TOTAL PORT AREA = 4,707.88 SQ.M.

Royal Asia Appraisal Corporation

3rd Floor 1517 Quezon Ave., West Triangle, Quezon City
Trunk Lines: 374-4311 to 18 Fax No. : (632) 371-6940
Email: raac.ltra.yolo@raappraisal.com.ph
SEC Accreditation No. 017 (Valid until 03/30/2022)


RAAG File No.: 18-C10233-003Q SCALE: NTS

CLIENT: PHILIPPINE PORTS AUTHORITY

BRGY. LUMANG BAYAN, ABRA DE ILOG, OCCIDENTAL MINDORO

PLAT PLAN

ANNEX A-27

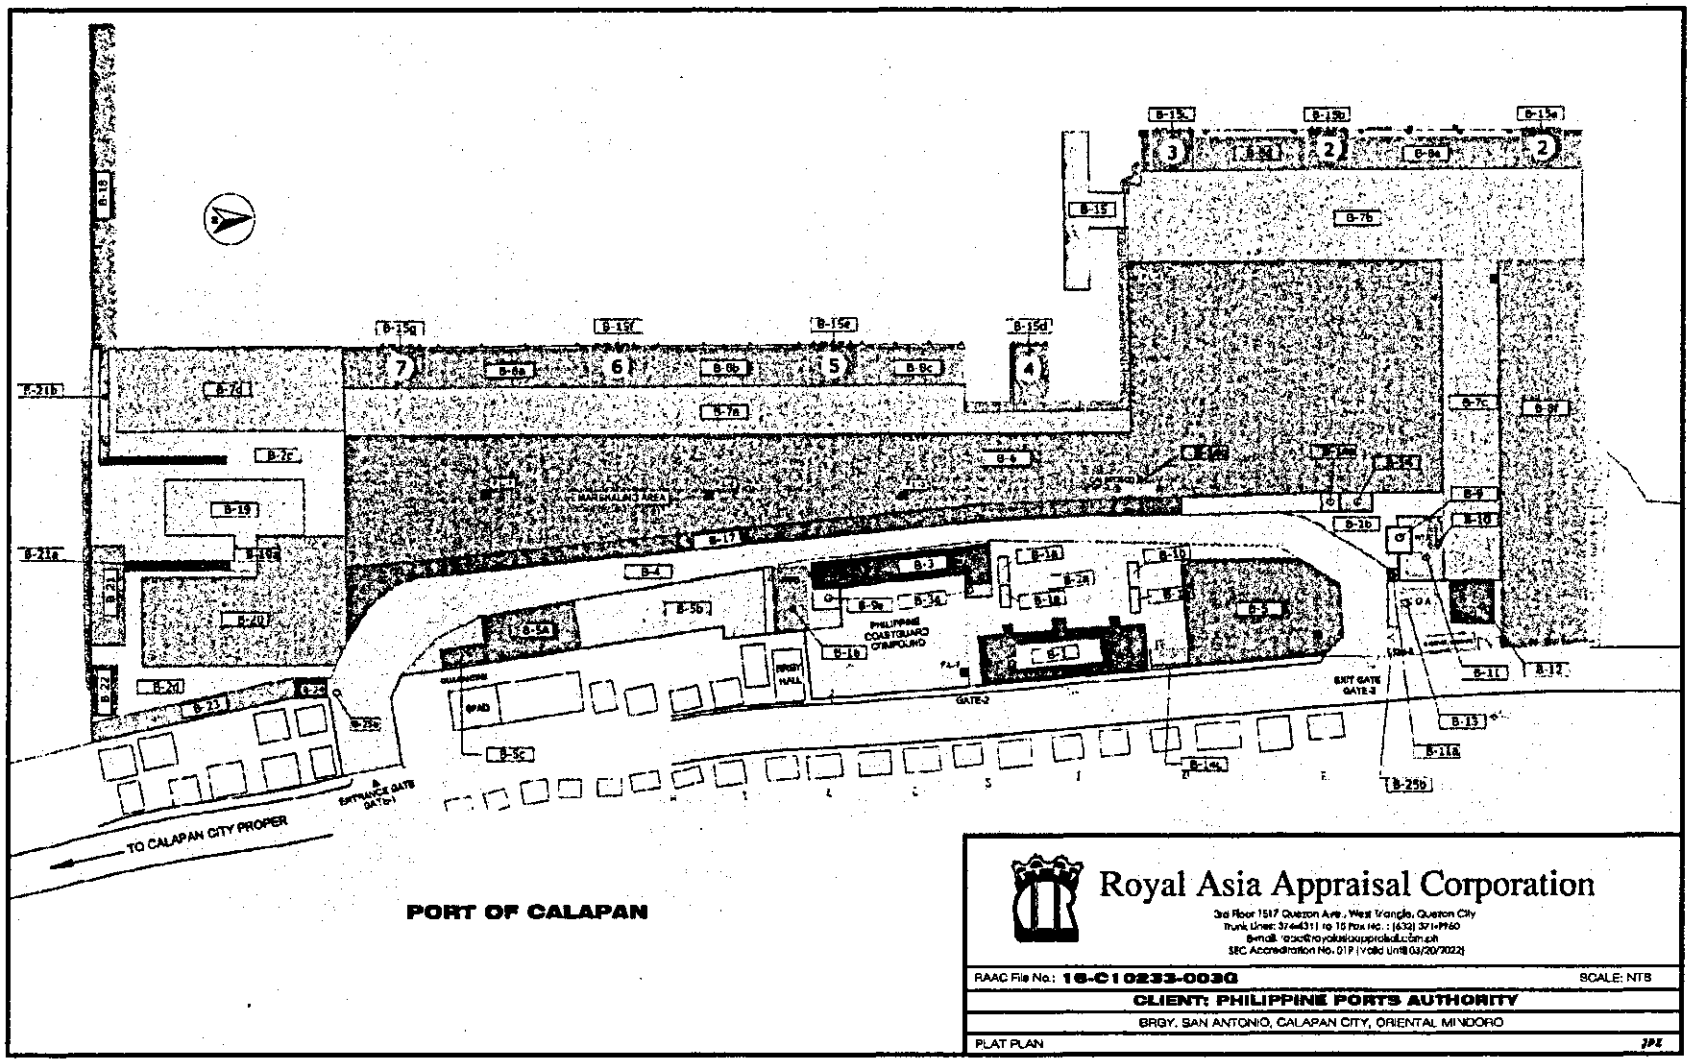

PORT OF CALAPAN

Royal Asia Appraisal Corporation

3rd Floor 1517 Quezon Ave., West Triangle, Quezon City
Trunk Lines: 374-4311 to 15 Fax no.: (632) 371-1960
E-mail: raac@royalasiaappraisal.com.ph
SEC Accreditation No.: 017 | Valid Until 03/20/2022

RAAC File No.: **16-C10233-0030** SCALE: NTS

CLIENT: PHILIPPINE PORTS AUTHORITY

BRGY. SAN ANTONIO, CALAPAN CITY, ORIENTAL MINDORO

PLAT PLAN

ANNEX A-29

PORT AREA : PORT OF PUERTO PRINCESA

Block/Lot	Description of Area	Area in sq.m.
BLOCK 1	RC Wharf	5477.91
BLOCK 1a	RORO Ramp	2178.77
BLOCK 2	Breakwater North, SW	2574.19
BLOCK 2a	Breakwater North, NE	2539.96
BLOCK 3	Open Storage/Forwarding Area	20230.52
BLOCK 3 LOT 1	Warehouse No. 1/Transit Shed	1662.88
BLOCK 3 LOT 2	Warehouse 2	1662.88
BLOCK 4	Causeway, SW	1268.13
BLOCK 4a	Causeway, NE	1268.13
BLOCK 5	Passenger Terminal Area	14000.25
BLOCK 5 LOT 1	Passenger Terminal Building	1429.09
BLOCK 6	Open Storage	2241.42
BLOCK 7	Access Road	14199.17
BLOCK 7 LOT 1	Covered Walk	2271.32
BLOCK 7 LOT 2	Entrance Guardhouse	9.82
BLOCK 7 LOT 3	Exit Guardhouse	9.18
BLOCK 8	Seafood Area	14412.86
BLOCK 8 LOT 1	Parking Shelter	12000.00
BLOCK 8 LOT 2	POMP Area (including Structure)	291.25
BLOCK 8 LOT 3	SDRHub	466.80
BLOCK 8 LOT 4	Market Hall	1000.00
BLOCK 8 LOT 5	Stage Shed	300.00
BLOCK 8 LOT 6	CT (SDRHTA)	4512.00
BLOCK 9	CY/KSC Subsidy, PMPDC	9824.37
BLOCK 9 LOT 1	Water Reservoir Area	500.40
BLOCK 9 LOT 2	PCG Building	4048.78
BLOCK 9 LOT 3	PAMI Building	4119.60
BLOCK 9 LOT 4	Administration Building Area	1997.74
BLOCK 9 LOT 5	Parking Area	1000.00
BLOCK 9 LOT 6	Main Police Office	71.05
BLOCK 9 LOT 7	Port Police Outpost	65.77
BLOCK 9 LOT 8	Guardian Hut	16.00
BLOCK 10	Maintenance/Garage Area	2168.71
BLOCK 10 LOT 1	PPA Administration Building	1911.60
BLOCK 10 LOT 3	Parking Area	99.45
BLOCK 10 LOT 4	Parking Area	1001.75
BLOCK 10 LOT 4	PPA Clinic	324.38
BLOCK 10 LOT 5	PBO Motor Pool, Bodega & Darkroom	1773.51
BLOCK 10 LOT 6	VIP Guesthouse	74.89
BLOCK 11	Seawall Area Reclaiming	2995.1067
BLOCK 12	Backup Area Reclaiming - CY Awards	6000.0000
	TOTAL AREA	215301.1956

Royal Asia Appraisal Corporation


CLIENT: PHILIPPINE PORTS AUTHORITY

RASER VIT, PUERTO PRINCESA, PALAWAN

PORT PLAN

W/C


QMF 07.02

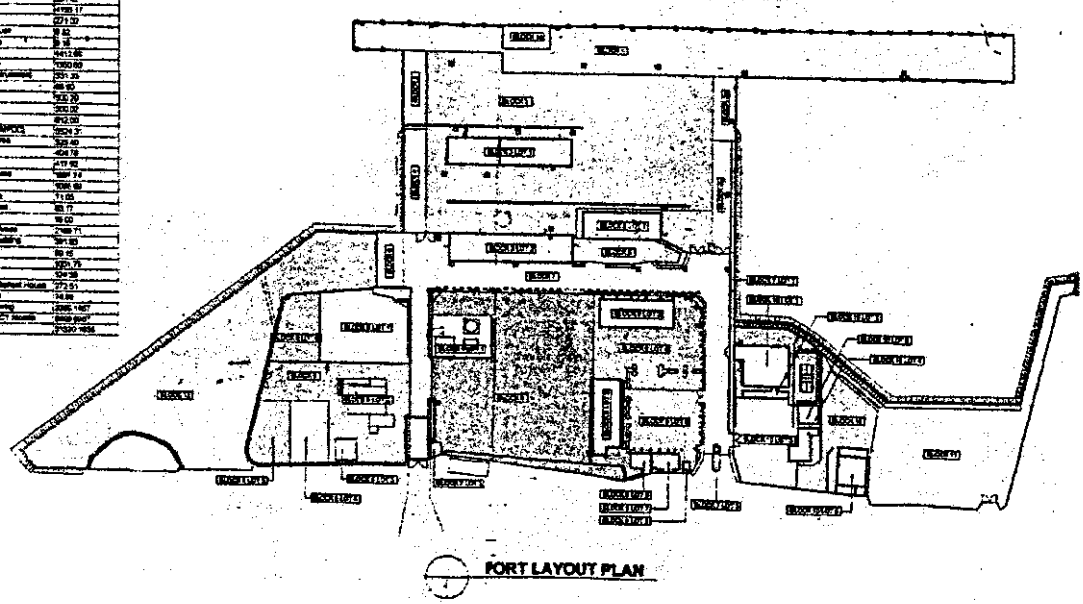

PORT LAYOUT PLAN

NOTE:
THIS DRAWING IS FOR ILLUSTRATION PURPOSES ONLY, AND SHOULD NOT BE CONSTRUED AS ITS FINAL AND/OR ACTUAL CONFIGURATION.

ANNEX A-30

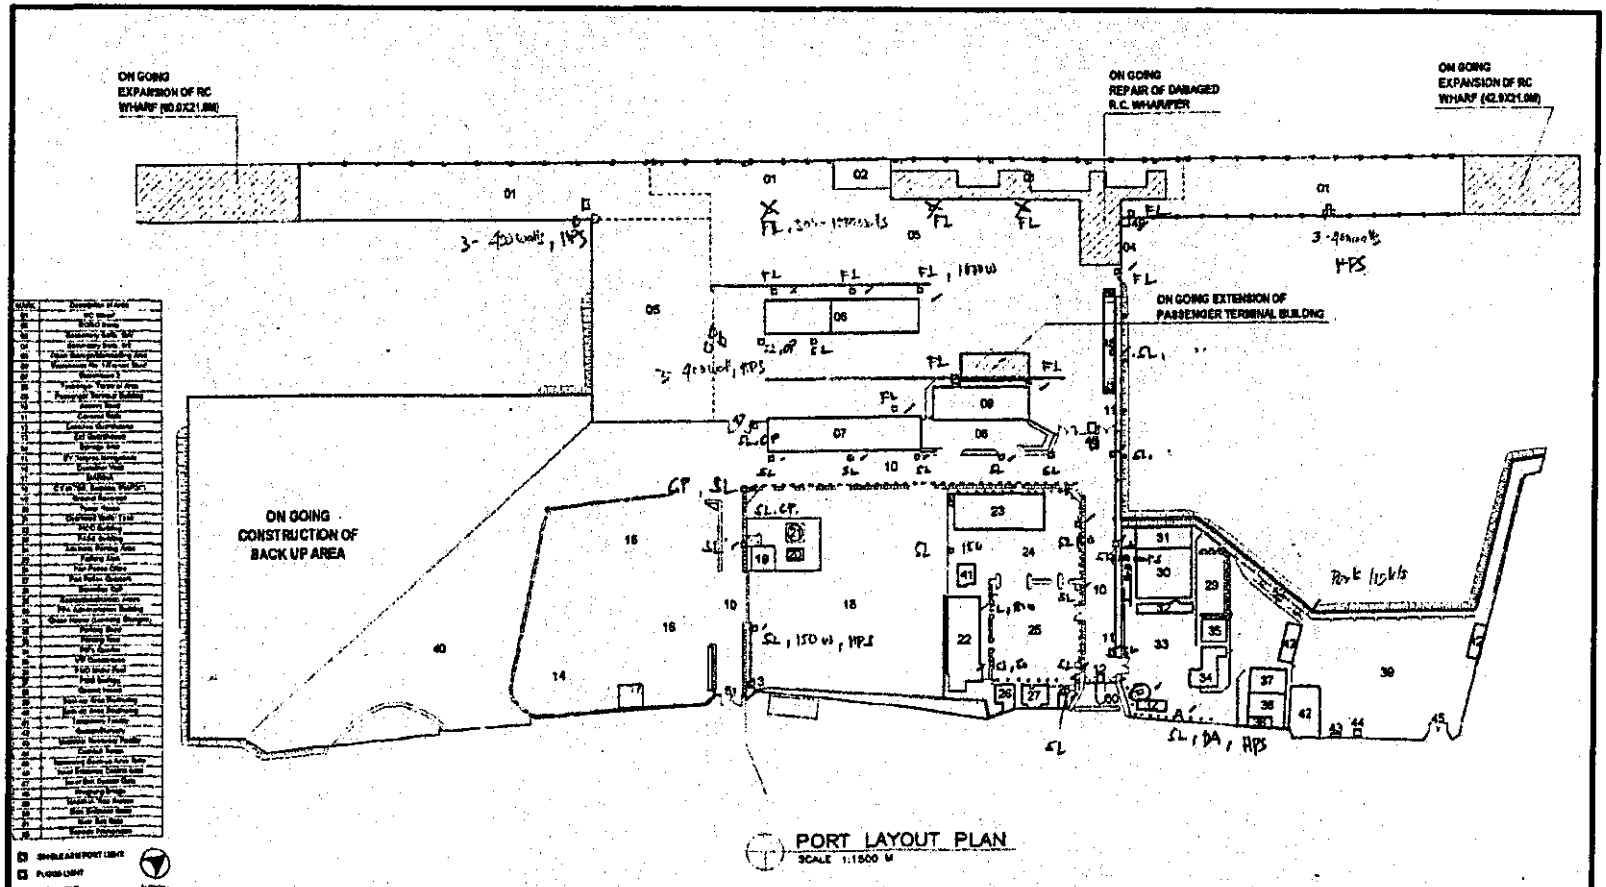

PORT LAYOUT PLAN
SCALE 1:1500 M

NOTE:
THIS DRAWING IS FOR ILLUSTRATION PURPOSE ONLY,
AND SHOULD NOT BE CONSTRUED AS ITS FINAL AND/OR
ACTUAL CONFIGURATION.

Royal Asia Appraisal Corporation

RAAC File No. 16-C10833-003H SCALE: NTS

CLIENT: PHILIPPINE PORTS AUTHORITY


BASEPORT, PUERTO PRINCESA, PALAWAN

PORT PLAN

WIC

QMF 07.02

ANNEX A-31

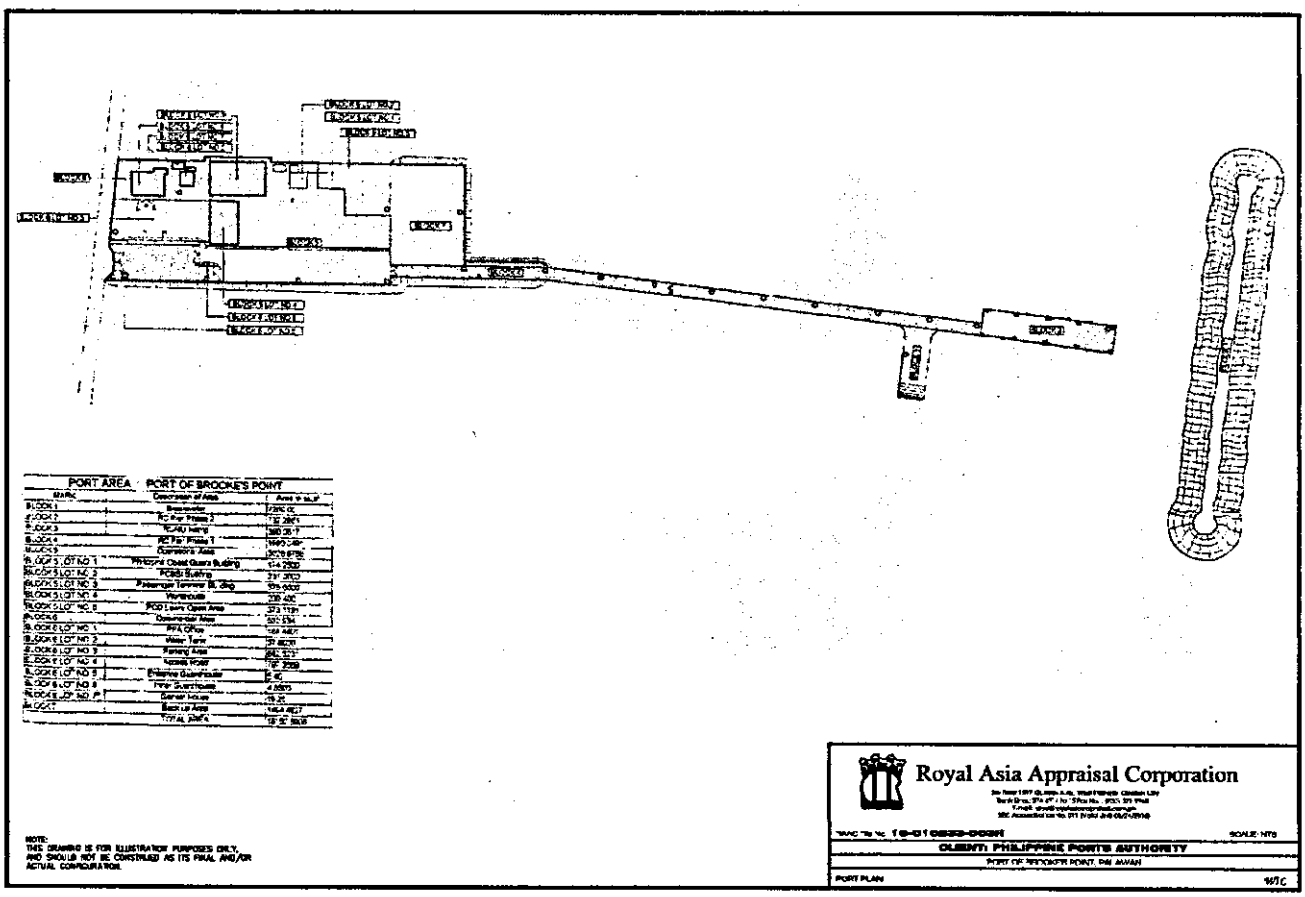

PORT AREA	PORT OF BROOKE'S POINT	
Mark	Description of Area	Area in sq.m
BLOCK 1	Breakwater	7,350.00
BLOCK 2	RC Pier Phase 2	732.2975
BLOCK 3	TCAU Ramp	360.25 T
BLOCK 4	RC Pier Phase 1	1665.1481
BLOCK 5	Operator's Area	2,070.8750
BLOCK 5 LOT NO. 1	Philippine Coast Guard Building	114.2500
BLOCK 5 LOT NO. 2	PCSO Building	217.3750
BLOCK 5 LOT NO. 3	Passenger Terminal Bldg.	375.0000
BLOCK 5 LOT NO. 4	Warehouse	239.4000
BLOCK 5 LOT NO. 5	PCG Livery Open Area	373.1191
BLOCK 6	Open Yard Area	501.5781
BLOCK 6 LOT NO. 1	PPA Office	154.4457
BLOCK 6 LOT NO. 2	Water Tank	21.8570
BLOCK 6 LOT NO. 3	Parking Area	281.5171
BLOCK 6 LOT NO. 4	Genset Room	16.2000
BLOCK 6 LOT NO. 5	Entrance Guardhouse	6.00
BLOCK 6 LOT NO. 6	Fire Substation	4.0000
BLOCK 6 LOT NO. 7	Barrier House	78.00
BLOCK 7	Back up Area	1454.4827
	TOTAL AREA	16,921.3525

NOTE:
THIS DRAWING IS FOR ILLUSTRATION PURPOSES ONLY, AND SHOULD NOT BE CONSTRUED AS ITS FINAL AND/OR ACTUAL CONFIGURATION.

Royal Asia Appraisal Corporation

[illegible]

VAC File No. 19-01-0830-0001 SCALE: NTS

CLIENT: PHILIPPINE PORTS AUTHORITY

PORT OF BROOKE'S POINT, PALAWAN

PORT PLAN


167.C

CMP 07.02


ANNEX A-32


BFAR Liminangcong
Napoles Residence
Port of Liminangcong
San Nicholas Lines Inc. - Liminangcong...

ANNEX A-33

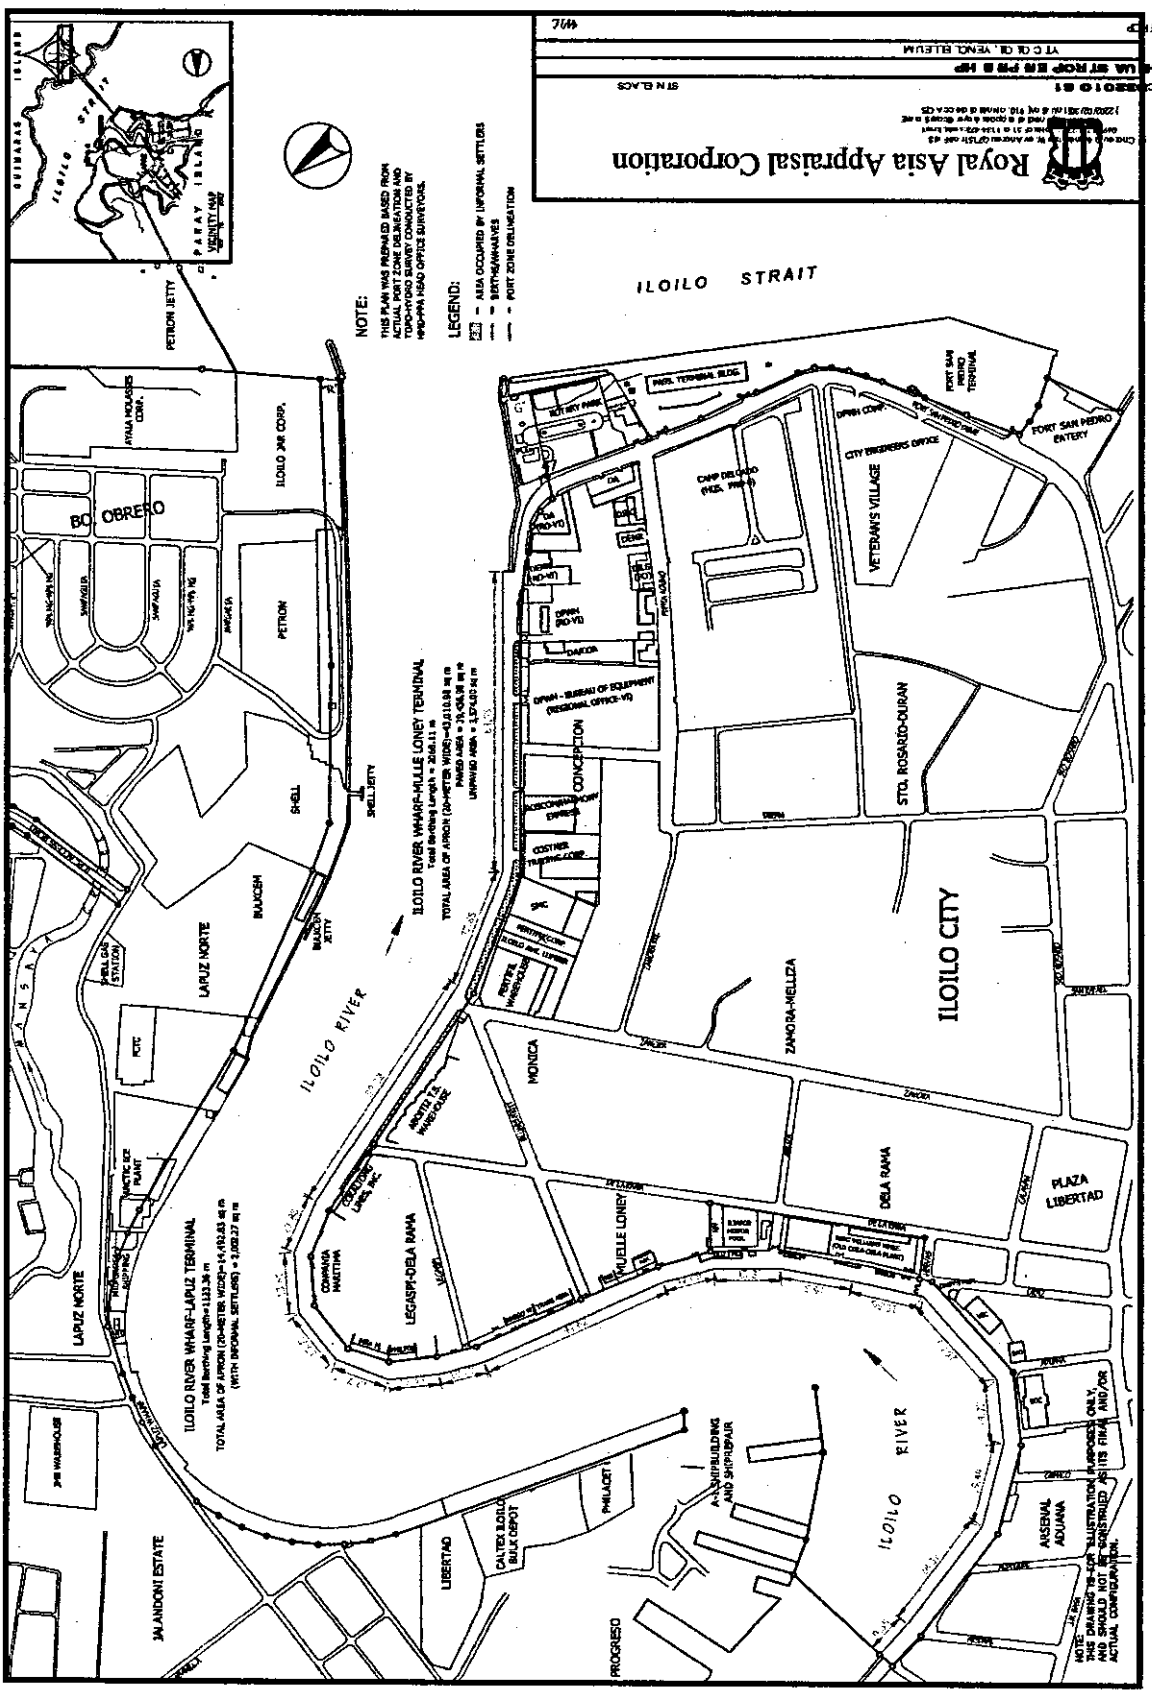
Royal Asia Appraisal Corporation
NOTE:
THIS PLAN WAS PREPARED BASED FROM ACTUAL PORT ZONE DELINEATION AND TOPO-HYDRO SURVEY CONDUCTED BY HPGPMA HEAD OFFICE SURVEYORS.
LEGEND:
AREA OCCUPIED BY INFORMAL SETTLERS
BERTHS/WHARVES
PORT ZONE DELINEATION
ILOILO STRAIT
PETRON JETTY
ATIMA HOUSES CONT.
ILOILO JOB CORP.
BO. OBRERO
PETRON
SHELL JETTY
SHELL
BUHOCHM
BUHOCHM JETTY
LAPUZ NORTE
ILOILO RIVER WHARF-LAPUZ TERMINAL
ILOILO RIVER WHARF-MUELLE LONEY TERMINAL
ILOILO RIVER
MANSAYA
PCIC
SHELL GAS STATION
ARCTIC ICE PLANT
JOB WAREHOUSE
SAN ANDONI ESTATE
LIBERTAD
CALTEX ILOILO BULK DEPOT
PHILJOIFT
PROGRESO
ASSOCIATED SHIPBUILDING AND SHIPREPAIR
ILOILO RIVER
ARSENAL ADUANA
PORT SAN PEDRO TERMINAL
PASS. TERMINAL BLDG.
PORT SAN PEDRO ENTRY
CITY ENGINEERS OFFICE
CAMP DELGADO (HDQS. PNP-6)
VETERAN'S VILLAGE
DPWH - BUREAU OF EQUIPMENT (REGIONAL OFFICE-VI)
CONCEPCION
STO. ROSARIO-DURAN
ILOILO CITY
MONICA
ZAMORA-MELLIZA
DELA RAMA
PLAZA LIBERTAD
LEGASPI-DELA RAMA
MUELLE LONEY
COMPAÑIA MARITIMA
NORTH TE WAREHOUSE
ILOILO RIVER WHARF-MUELLE LONEY TERMINAL
Total Berthing Length = 208.11 m
TOTAL AREA OF APRON (20-METER WIDE)=43,010.68 sq m
PAVED AREA = 29,436.96 sq m
UNPAVED AREA = 13,573.40 sq m
ILOILO RIVER WHARF-LAPUZ TERMINAL
Total Berthing Length=1133.36 m
TOTAL AREA OF APRON (20-METER WIDE)=14,492.83 sq m
(WITH INFORMAL SETTLERS) = 2,002.27 sq m
PARAY ISLAND
GUIMARAS ISLAND
ILOILO STRAIT
NOTE: THIS DRAWING IS FOR ILLUSTRATION PURPOSES ONLY, AND SHOULD NOT BE CONSTRUED AS ITS FINAL AND/OR ACTUAL CONFIGURATION.

ANNEX A-24

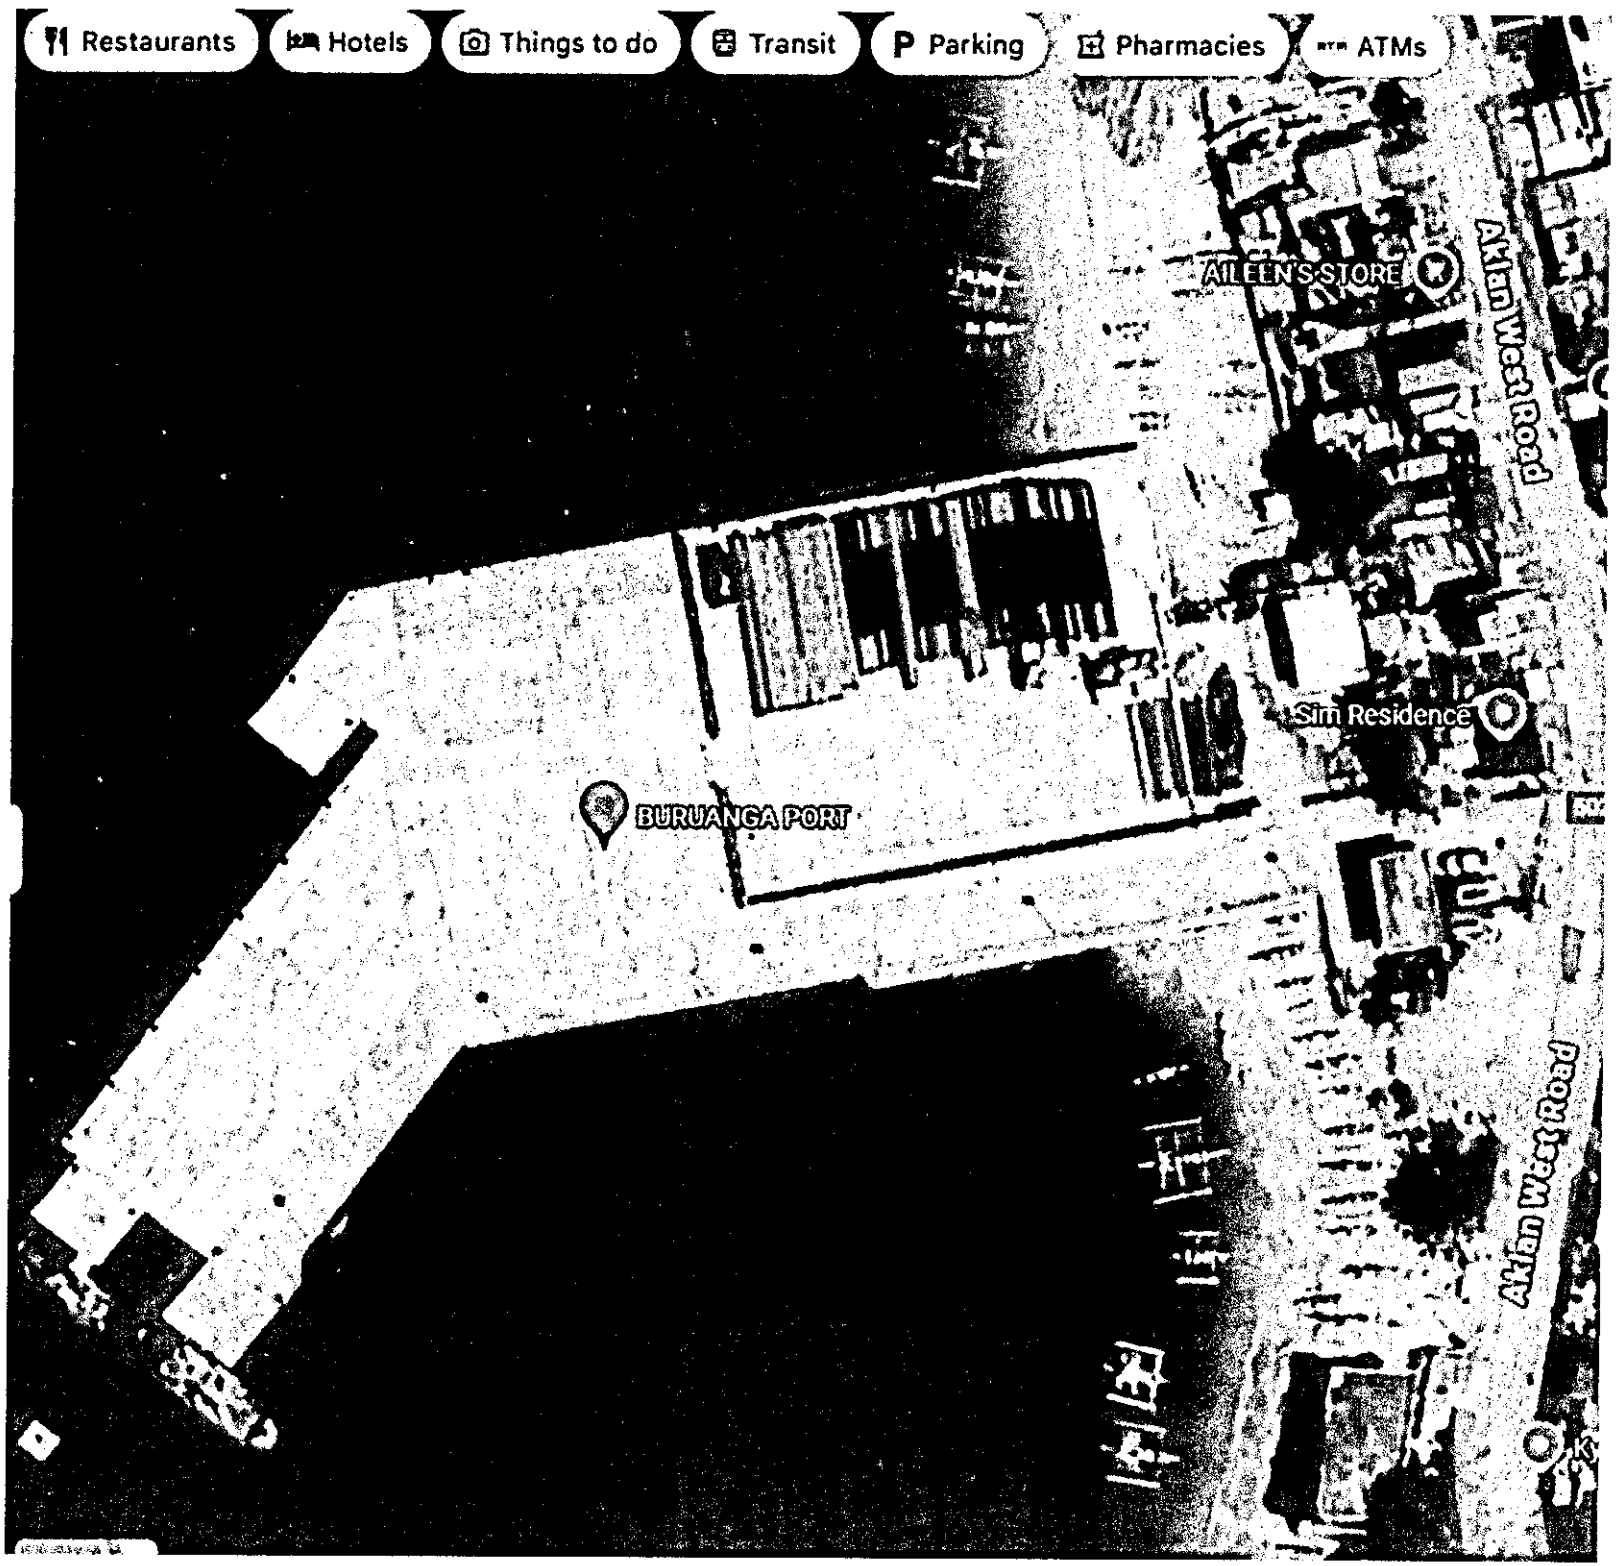
Restaurants
Hotels
Things to do
Transit
Parking
Pharmacies
ATMs
AILEEN'S STORE
Aklan West Road
Sim Residence
BURUANGA PORT
Aklan West Road

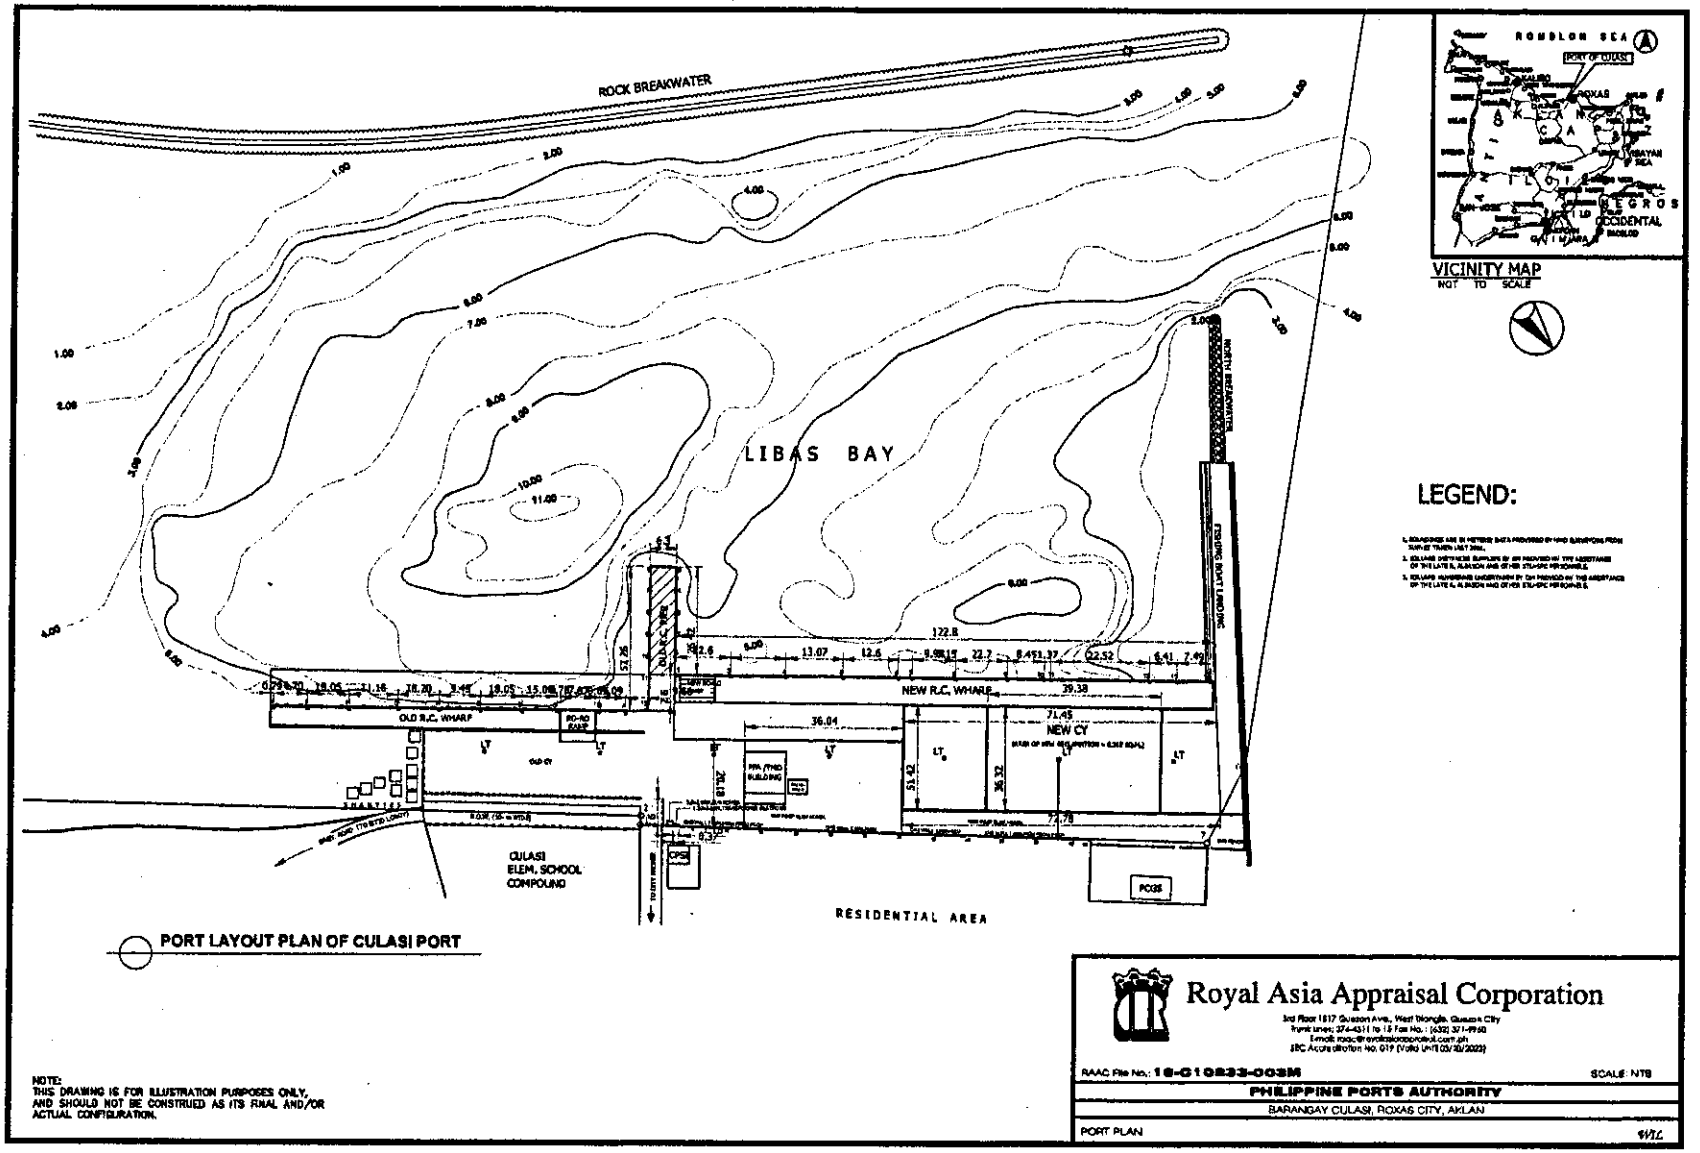

NOTE:
THIS DRAWING IS FOR ILLUSTRATION PURPOSES ONLY, AND SHOULD NOT BE CONSTRUED AS ITS FINAL AND/OR ACTUAL CONFIGURATION.

Royal Asia Appraisal Corporation

3rd Floor 1517 Quezon Ave., West Wrongle, Quezon City
Trunk lines: 374-4311 to 15 Fax No.: (632) 371-9960
E-mail: roac_@yahoo.com.ph
SEC Accreditation No. 019 (Valid Until 03/30/2023)

RAAC File No.: **18-C10823-003M** SCALE: NTS


PHILIPPINE PORTS AUTHORITY


BARANGAY CULASI, ROXAS CITY, AKLAN

PORT PLAN

QMF 07.02

ANNEX A-35

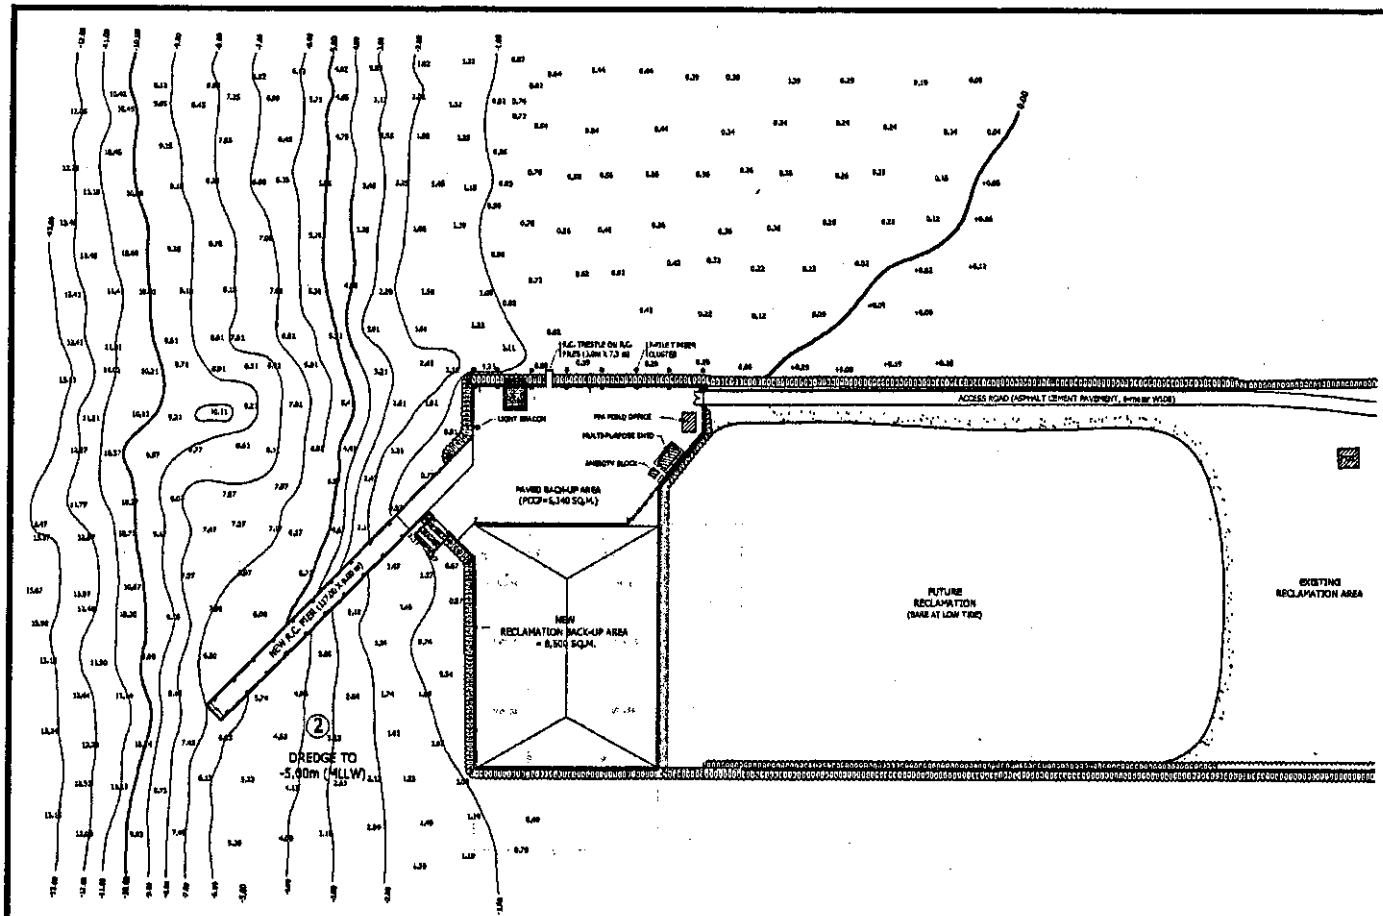

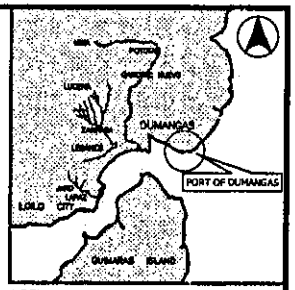

VICINITY MAP
NOT TO SCALE

NOTES:

SOUNDINGS AND DIMENSIONS ARE IN METERS UNLESS OTHERWISE SPECIFIED.

SOUNDINGS REFLECTED HEREIN WAS BASED FROM HYDROGRAPHIC SURVEY PLAN DATED SEPT. 7-9, 2000 FURNISHED BY HMO-MPA HEAD OFFICE.
DATUM: MLLW, ELEV. 0.00 M.

THIS PLAN WAS PREPARED FOR PPA's REFERENCE RELATIVE TO CY-2005 DREDGING PROJECT IDENTIFICATION/PRIORITIZATION AS REQUESTED BY HMO-HO FOR PROGRAMMING PURPOSES.

DATE PREPARED: JULY, 20, 2004
PREPARED BY: ICE/ESD PMO-ILOILO

— AREA RECOMMENDED FOR INCLUSION IN THE 2005 DREDGING PROGRAM.

DREDGING AREA	DREDGING DEPTH	EST. VOLUME
1. RC FOR WEST BERTH	-4.00 m. (MLLW)	
2. ROAD BERTH & BASIN	-5.00 m. (MLLW)	
3. NORTH BERTH & BASIN	-4.00 m. (MLLW)	

NOTE:
THIS DRAWING IS FOR ILLUSTRATION PURPOSES ONLY, AND SHOULD NOT BE CONSTRUED AS ITS FINAL AND/OR ACTUAL CONFIGURATION.

Royal Asia Appraisal Corporation
3rd Floor 1817 Quezon Ave., West Triangle, Quezon City
Trunk lines: 374-4311 to 15 Fax No. : (632) 371-4960
E-mail: raac@royalasiaappraisal.com.ph
SEC Accreditation No. 019 (Valid until 03/30/2013)

RAAC File No.: 16-010823-003M SCALE: NTS


PHILIPPINE PORTS AUTHORITY

DUMANGAS, ILOILO


PORT PLAN

QMF 07.02

ANNEX A-34

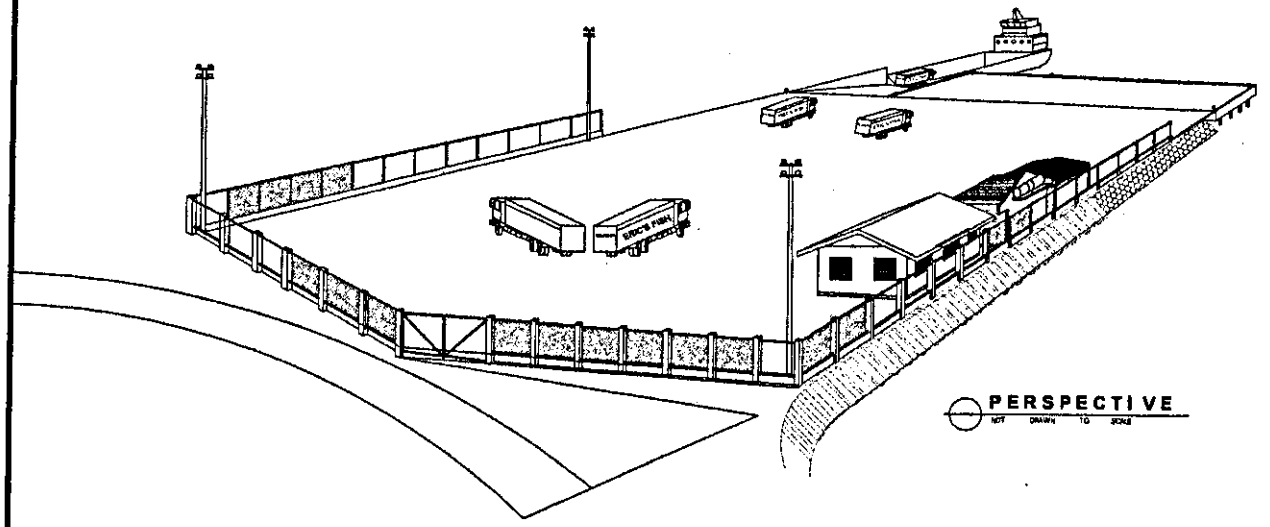

PERSPECTIVE
NOT DRAWN TO SCALE

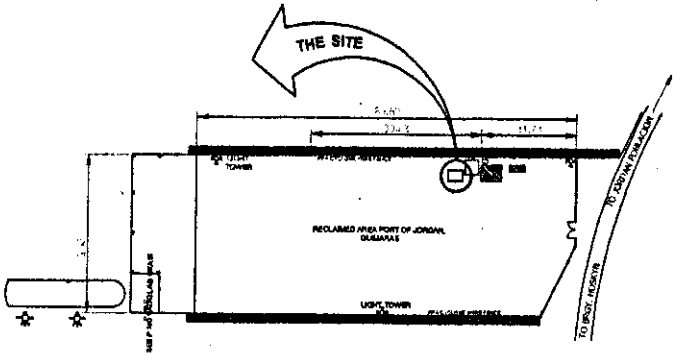

SITE DEVELOPMENT PLAN

NOTE:
THIS DRAWING IS FOR ILLUSTRATION PURPOSES ONLY, AND SHOULD NOT BE CONSTRUED AS ITS FINAL AND/OR ACTUAL CONFIGURATION.

3rd Floor 1617 Quezon Ave., West Triangle, Quezon City
Trunk Lines: 374-4311 to 15 Fax No.: (632) 371-9940
E-mail: raac@ryandelacruzpartners.com.ph
SEC Accreditation No. 019 (Valid until 05/10/2023)

RAAC File No.: 16-010823-003M SCALE NTS

PHILIPPINE PORTS AUTHORITY


JORDAN, GUIMARAS, ILOILO

PORT PLAN

WTC

QMF 07.02


ANNEX A-37

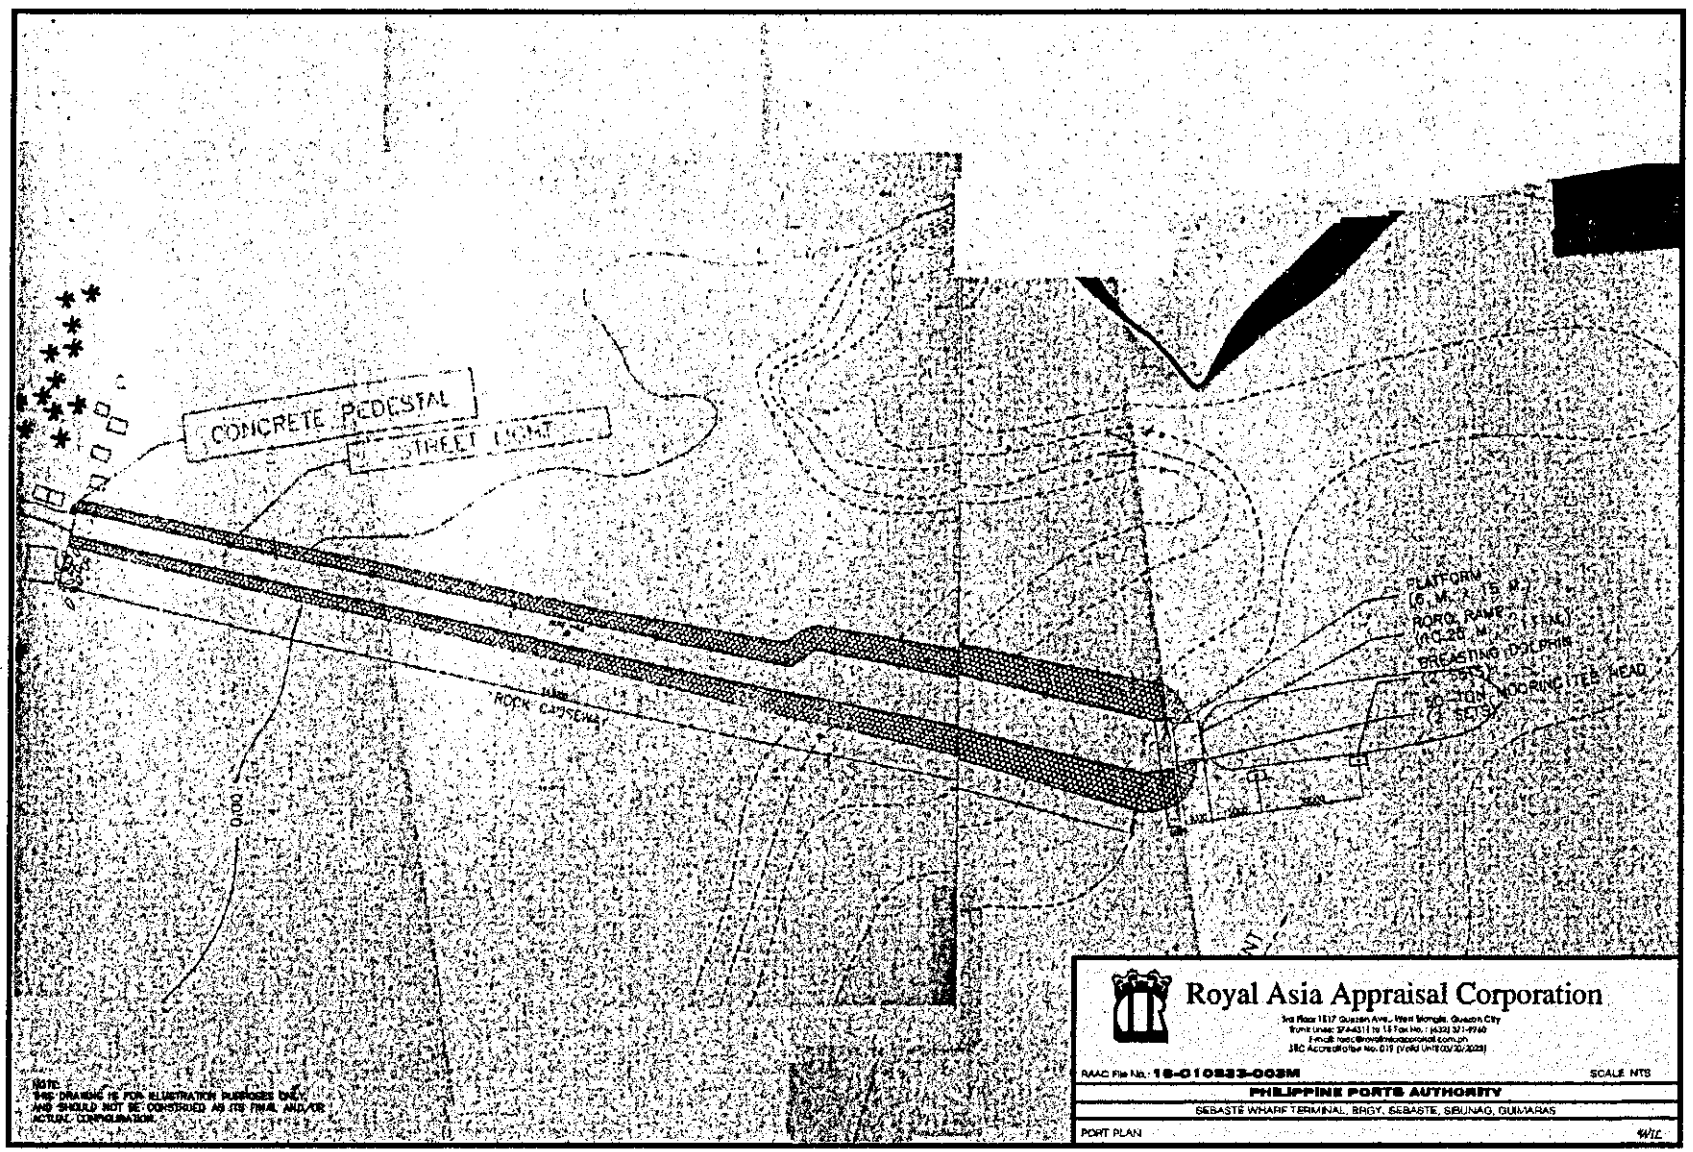

QMF 07.02

ANNEX A-38

ANNEX A-39

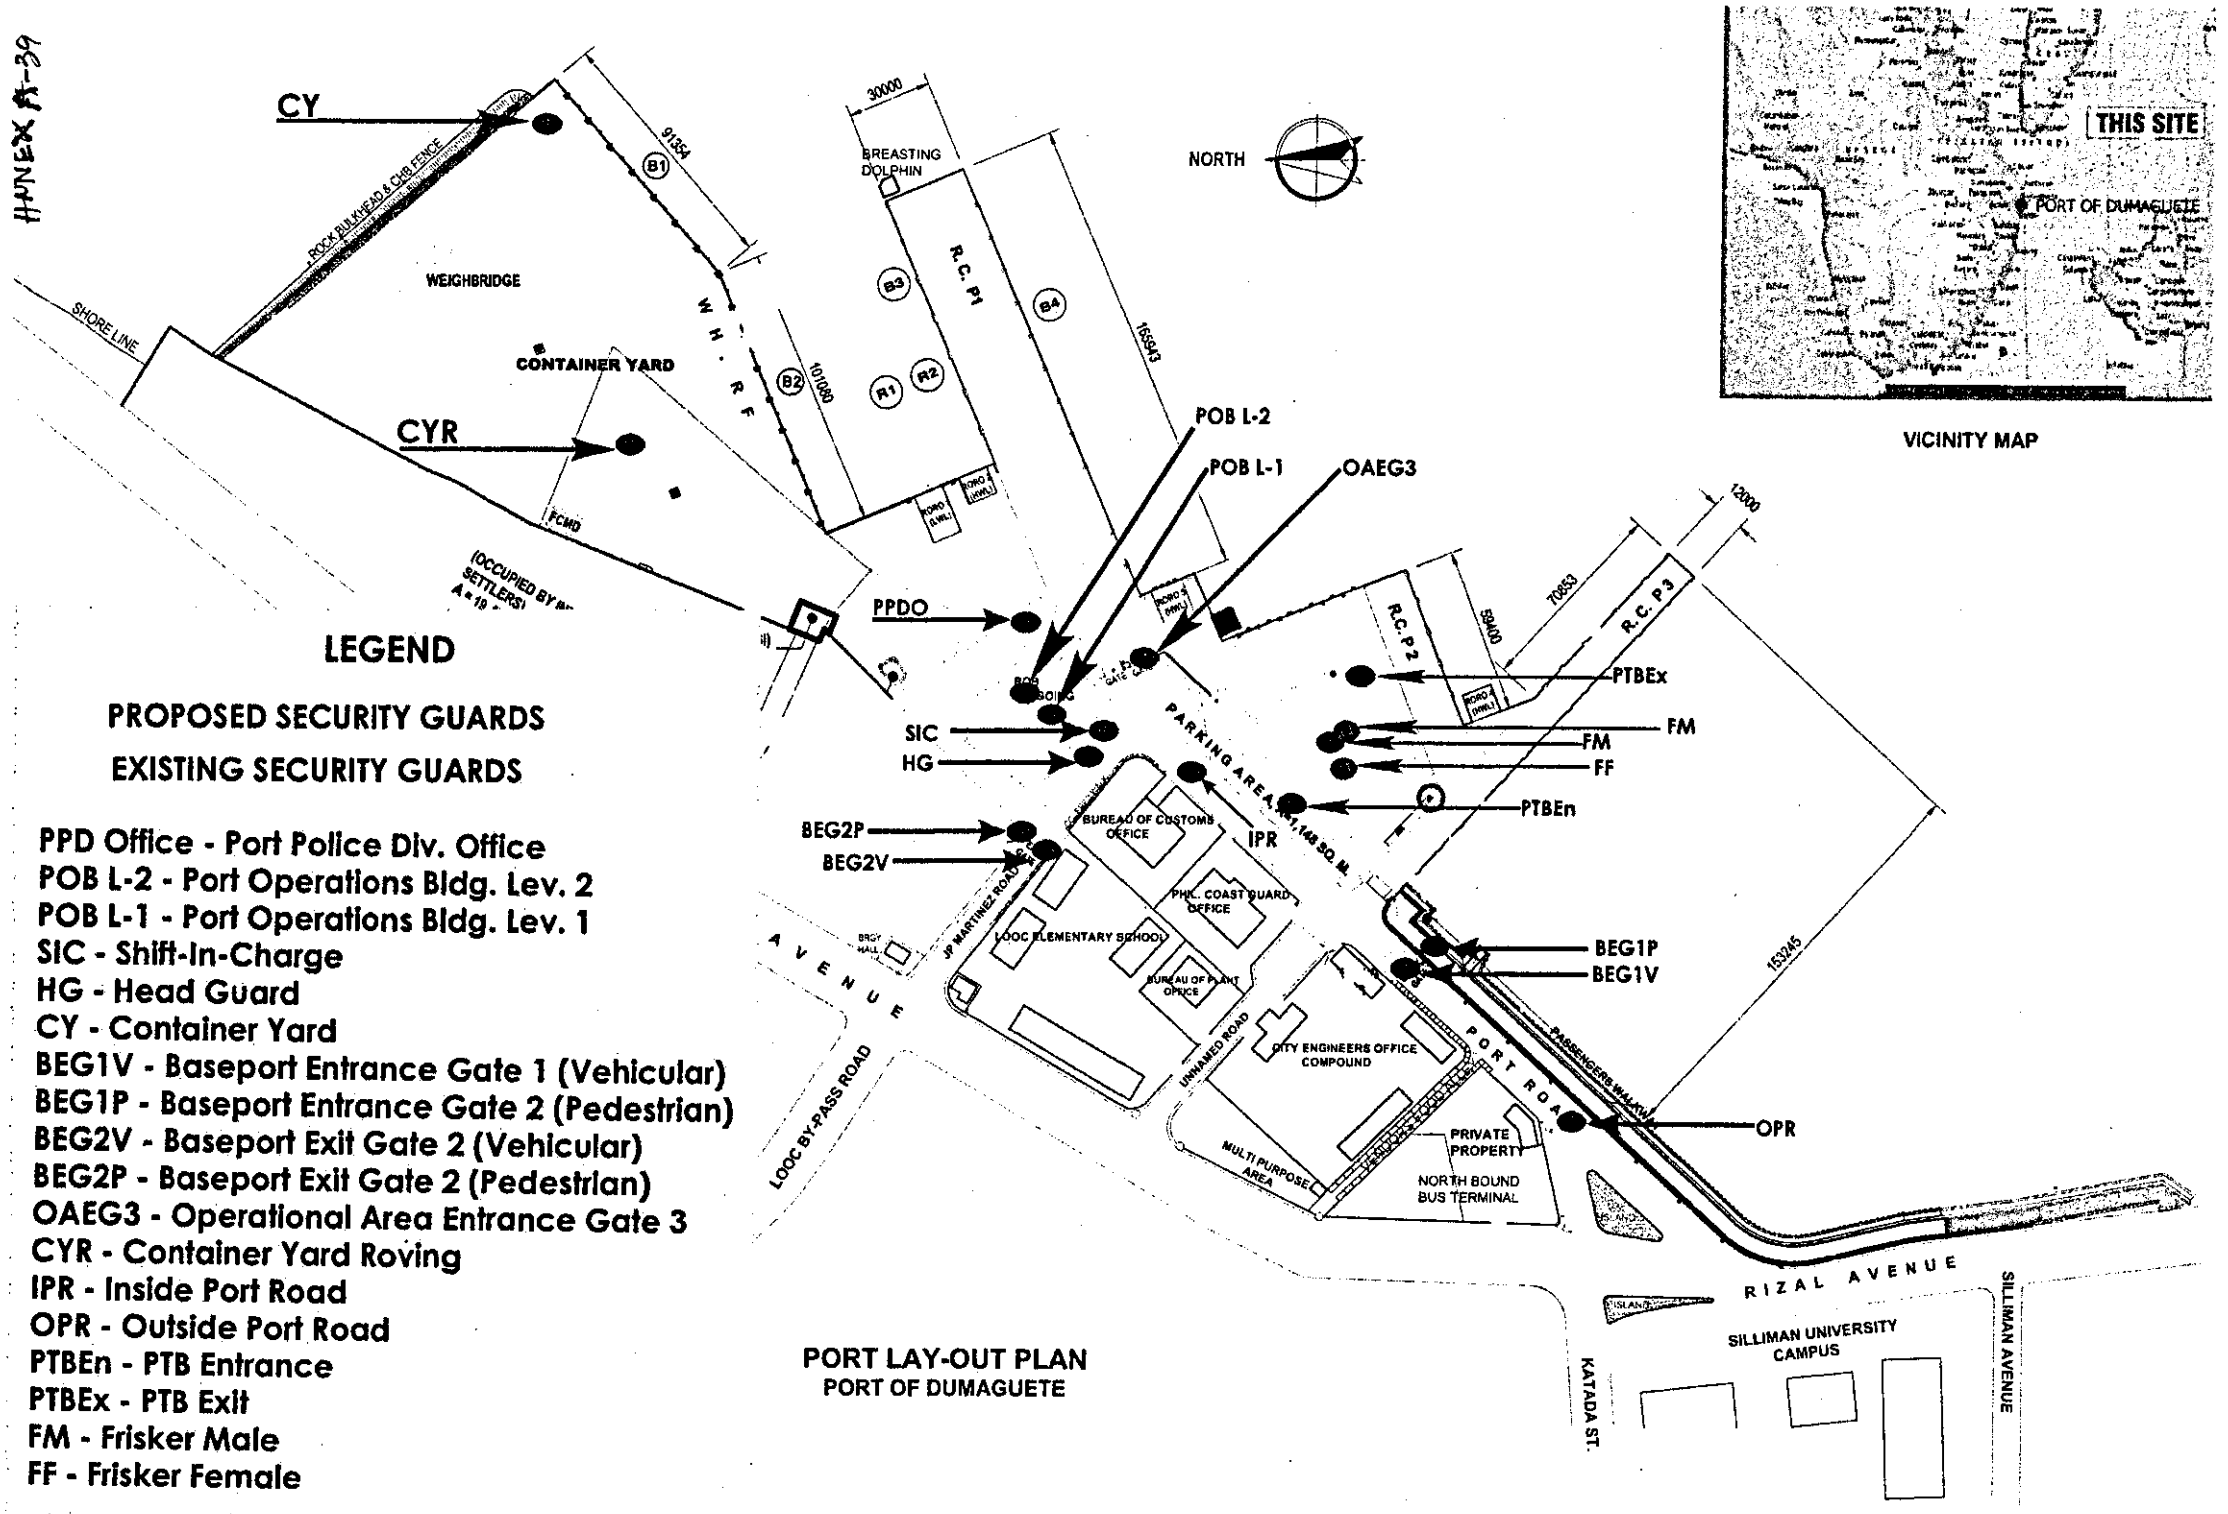

VICINITY MAP

LEGEND

PROPOSED SECURITY GUARDS

EXISTING SECURITY GUARDS

PPD Office - Port Police Div. Office
POB L-2 - Port Operations Bldg. Lev. 2
POB L-1 - Port Operations Bldg. Lev. 1
SIC - Shift-In-Charge
HG - Head Guard
CY - Container Yard
BEG1V - Baseport Entrance Gate 1 (Vehicular)
BEG1P - Baseport Entrance Gate 2 (Pedestrian)
BEG2V - Baseport Exit Gate 2 (Vehicular)
BEG2P - Baseport Exit Gate 2 (Pedestrian)
OAEG3 - Operational Area Entrance Gate 3
CYR - Container Yard Roving
IPR - Inside Port Road
OPR - Outside Port Road
PTBEn - PTB Entrance
PTBEx - PTB Exit
FM - Frisker Male
FF - Frisker Female

PORT LAY-OUT PLAN
PORT OF DUMAGUETE


ANNEX A-40

LEGEND


PROPOSED SECURITY GUARDS

EXISTING SECURITY GUARDS

VG - Vehicular Gate
OG - Operational Gate

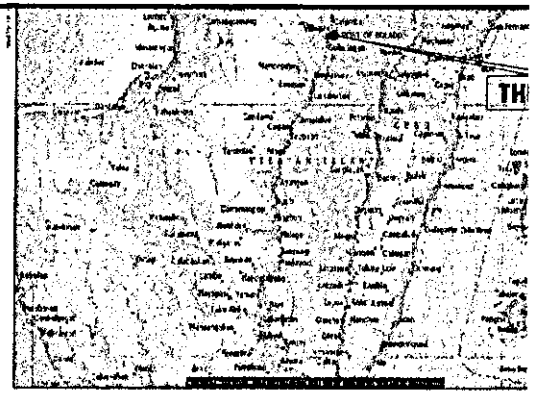


VICINITY MAP

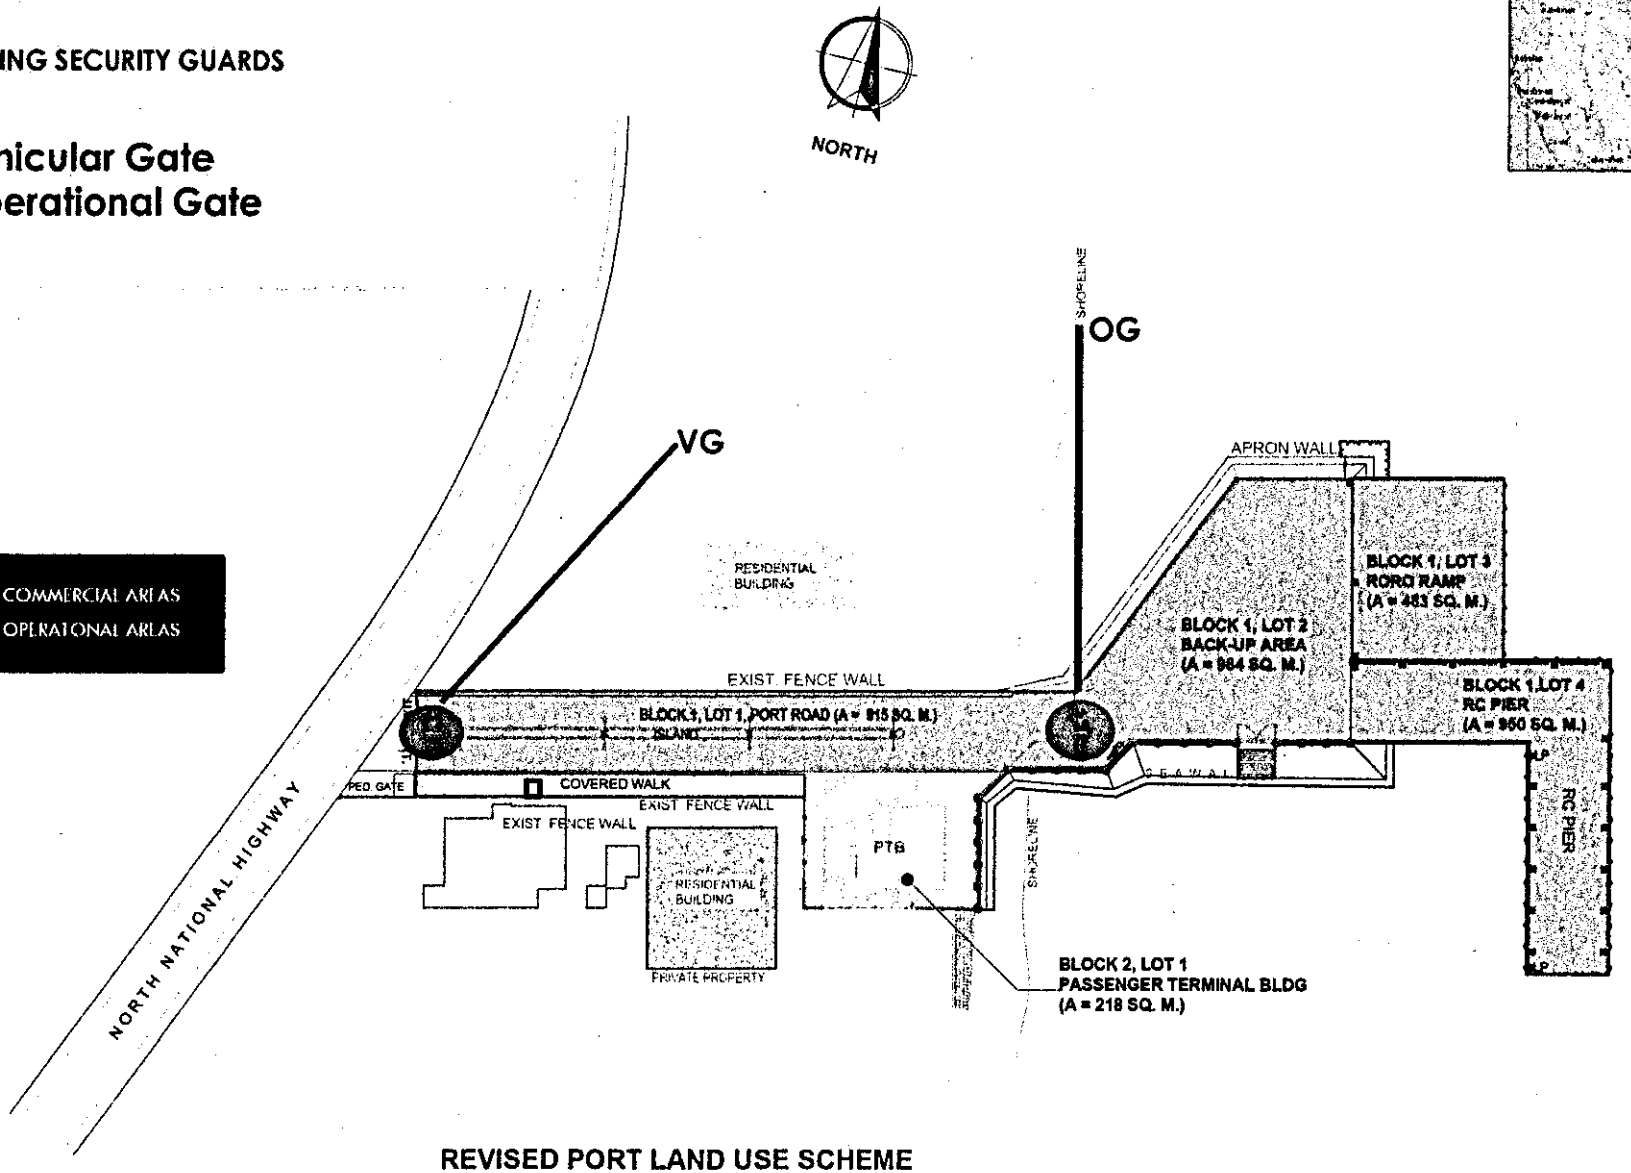

REVISED PORT LAND USE SCHEME
PORT OF BULADO

MUNFOX A-41

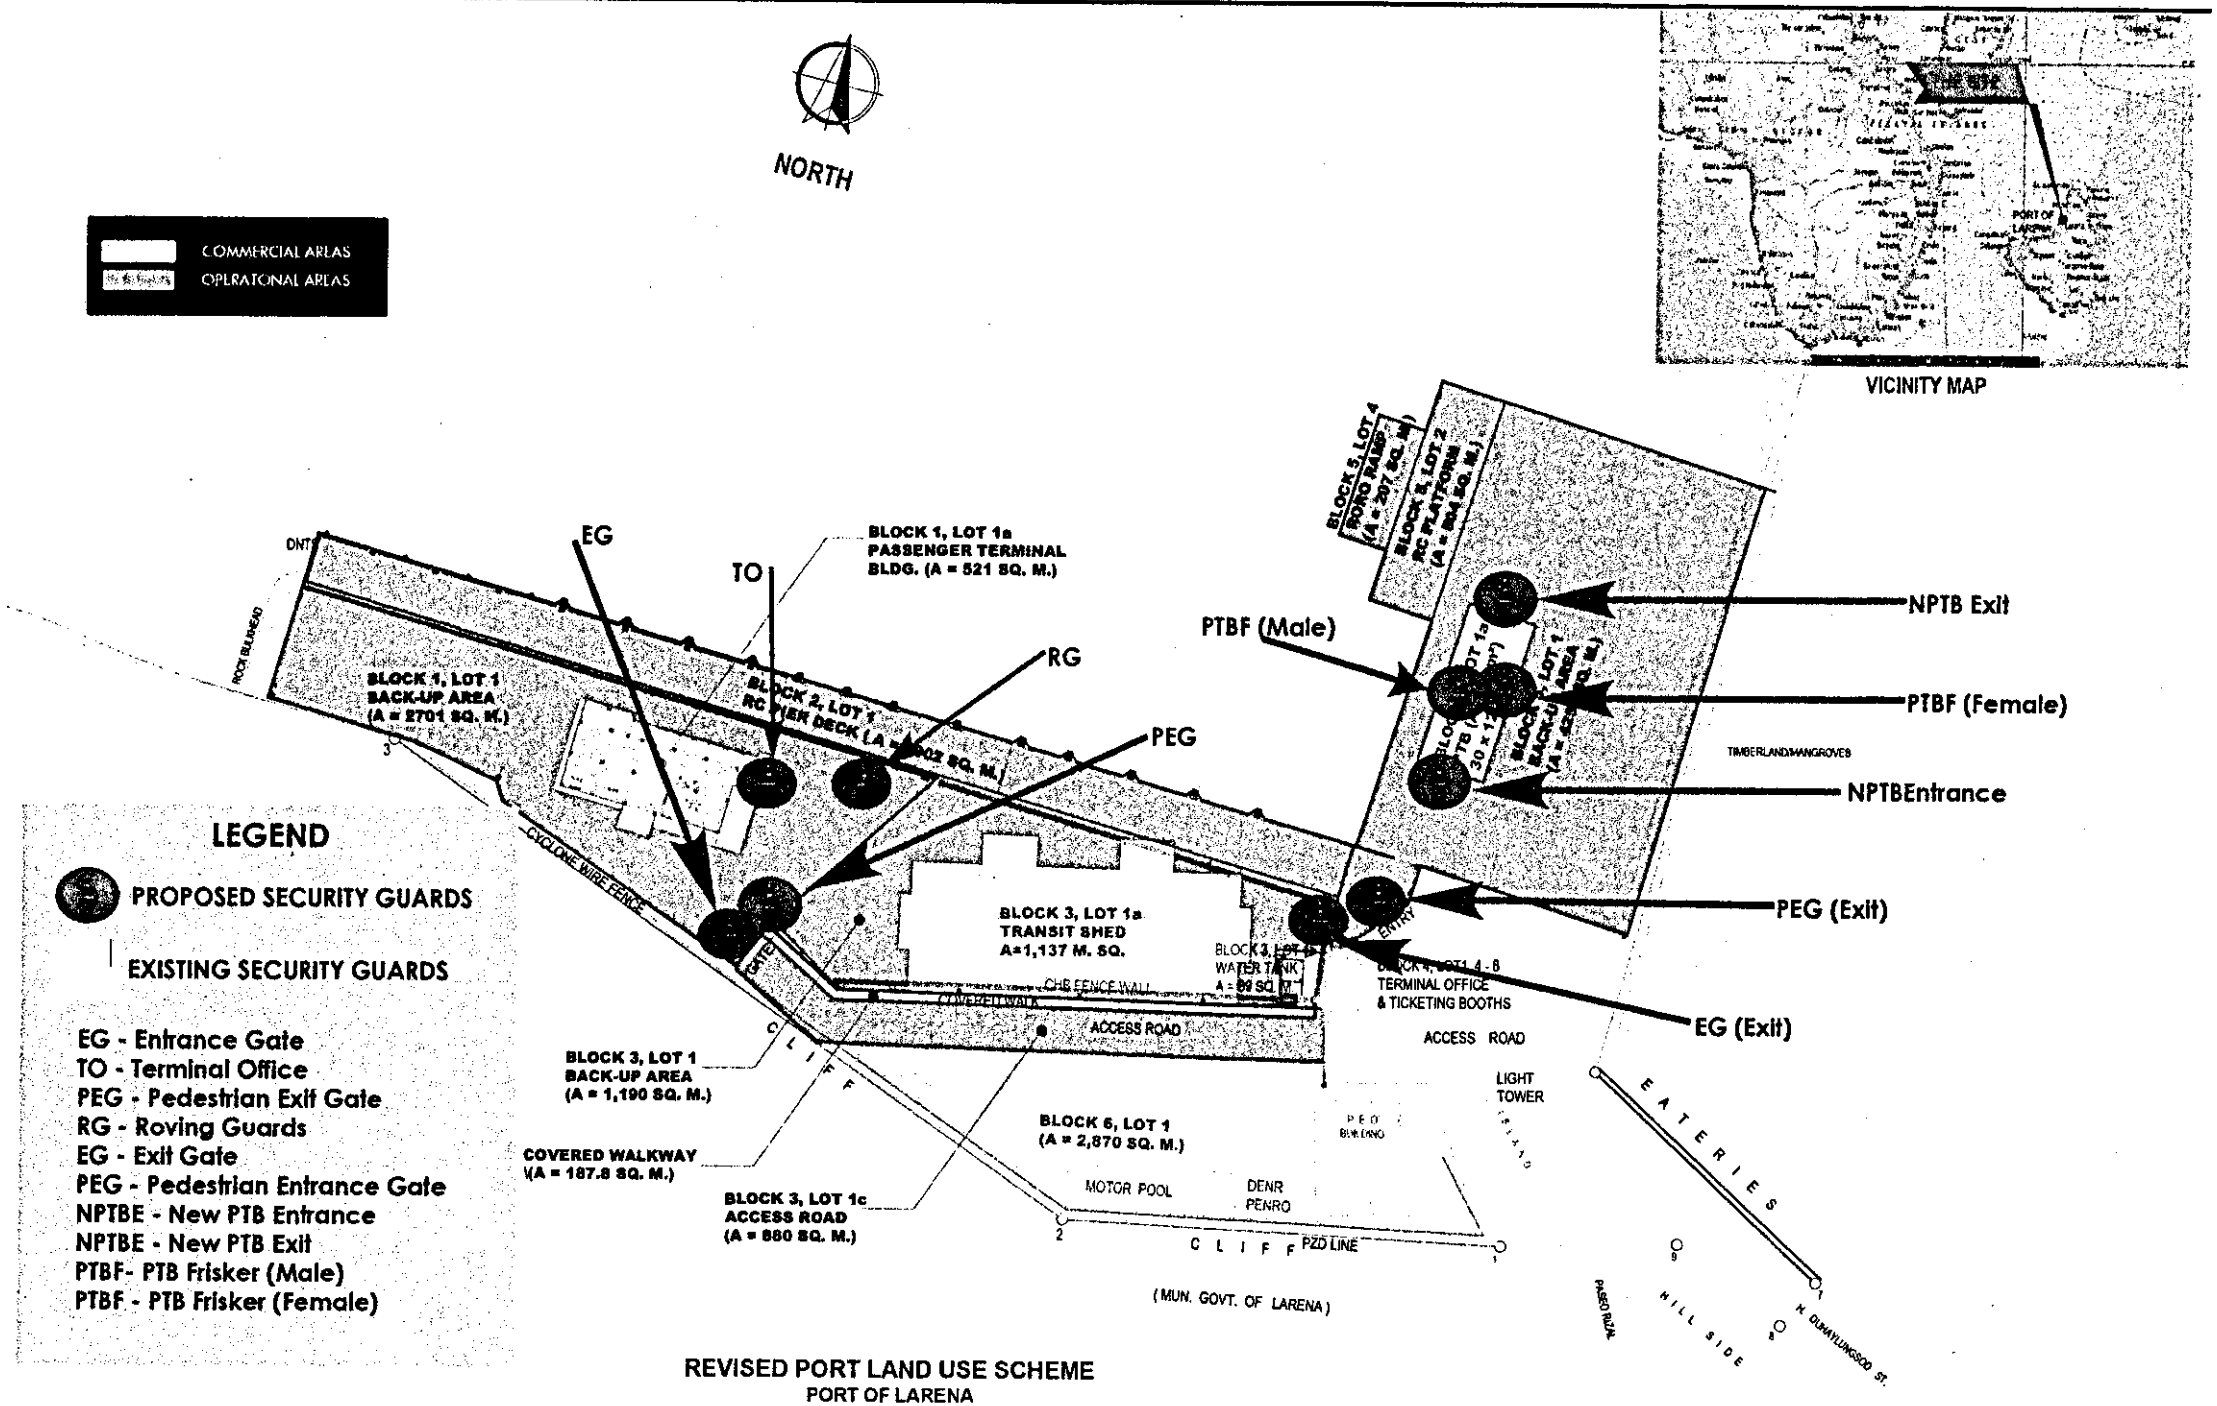


LEGEND

- PROPOSED SECURITY GUARDS
- EXISTING SECURITY GUARDS

EG - Entrance Gate
TO - Terminal Office
PEG - Pedestrian Exit Gate
RG - Roving Guards
EG - Exit Gate
PEG - Pedestrian Entrance Gate
NPTBE - New PTB Entrance
NPTBE - New PTB Exit
PTBF- PTB Frisker (Male)
PTBF - PTB Frisker (Female)

REVISED PORT LAND USE SCHEME
PORT OF LARENA


ANNEX A-42

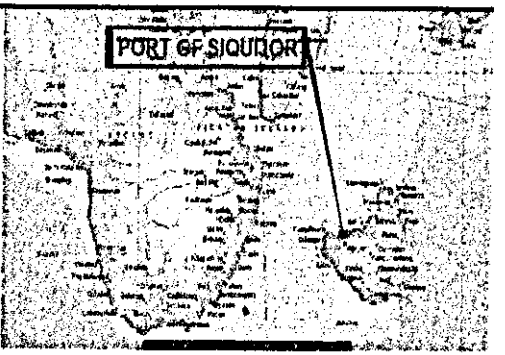

VICINITY MAP

NORTH

COMMERCIAL AREAS
OPERATIONAL AREAS

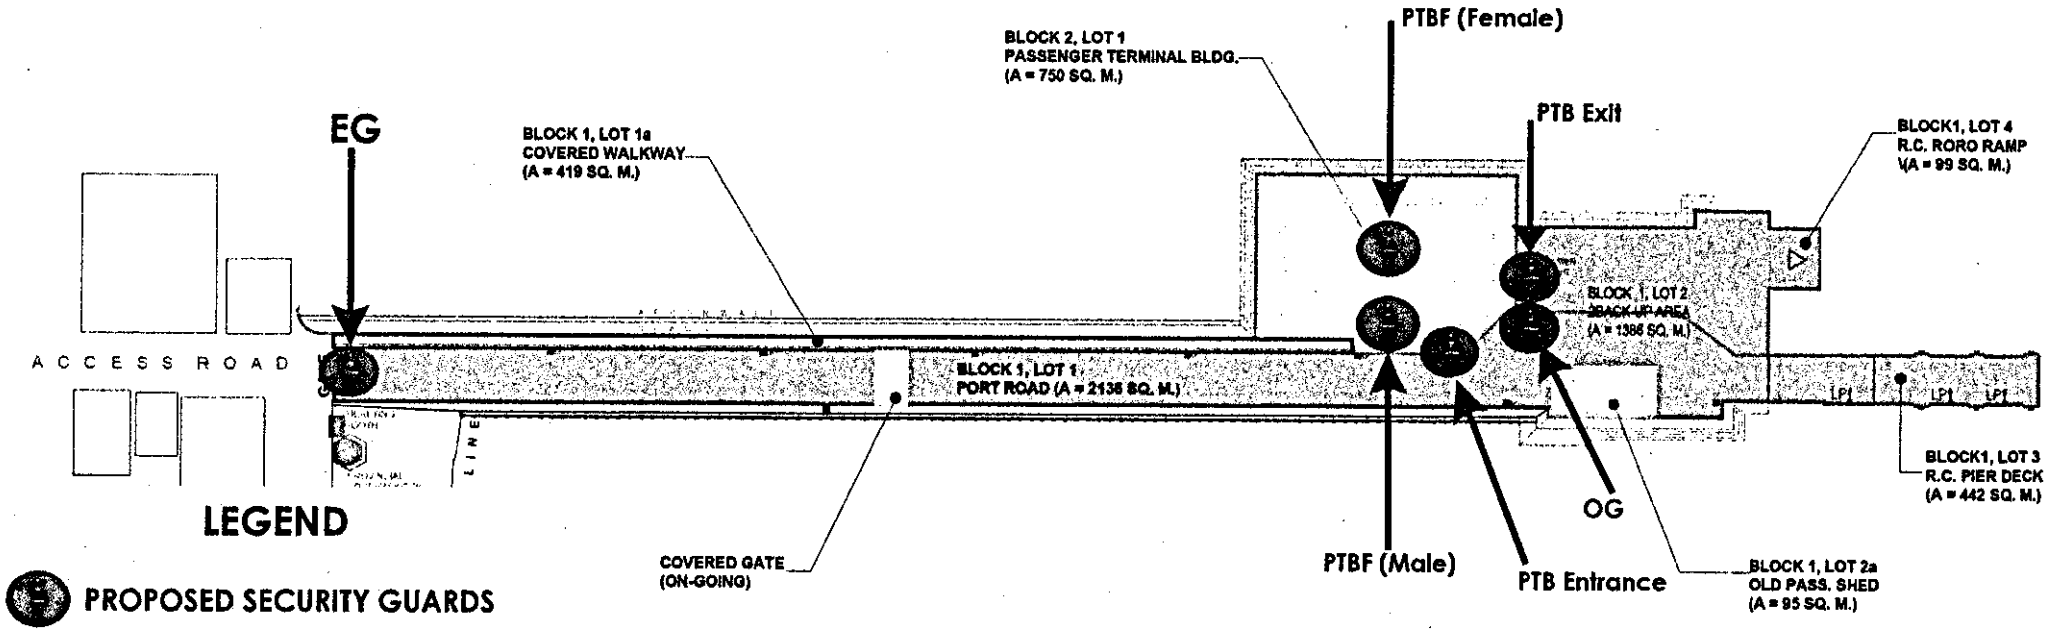

LEGEND

PROPOSED SECURITY GUARDS

EXISTING SECURITY GUARDS

EG - Entrance Gate
OG - Operational Gate
P- Pedestrian Gate
PTBE - PTB Entrance
PTBF - PTB Frisker (MALE)
PTBF - PTB Frisker (FEMALE)

REVISED PORT LAND USE SCHEME
PORT OF SIQUIJOR


Annex A-43


LEGEND:


EXISTING PORT FACILITIES
TOTAL AREA=12,652.59 sq.m.

A.PROPOSED PROJECTS

A1-	REPAIR OF ELECTRICAL SYSTEM TO INCLUDE POWER AND UNDERGROUND UTILITIES AS REQUIREMENT FOR THE ENERGIZATION OF NEW GENERATOR	7,000,000.00
A2-	CONSTRUCTION OF 3-STOREY PORT SECURITY BUILDING(38.10 m. x 17.225 m.)	80,000,000.00
A3-	CONSTRUCTION OF MATERIAL RECOVERY FACILITY (27.00 m. x 22.00 m.)	20,000,000.00
A4-	CONSTRUCTION OF ADDITIONAL RECLAMATION WITH RORO RAMP(4,521.46 sq.m.)	120,000,000.00
A5-	CONSTRUCTION OF R.C. PIER (12.00m. x 180.00 m.	120,000,000.00
A6-	CONSTRUCTION OF PORT INTEGRATED CLEARING OFFICE (26.00m. x 17.70 m.)	20,000,000.00
	TOTAL	367,000,000.00

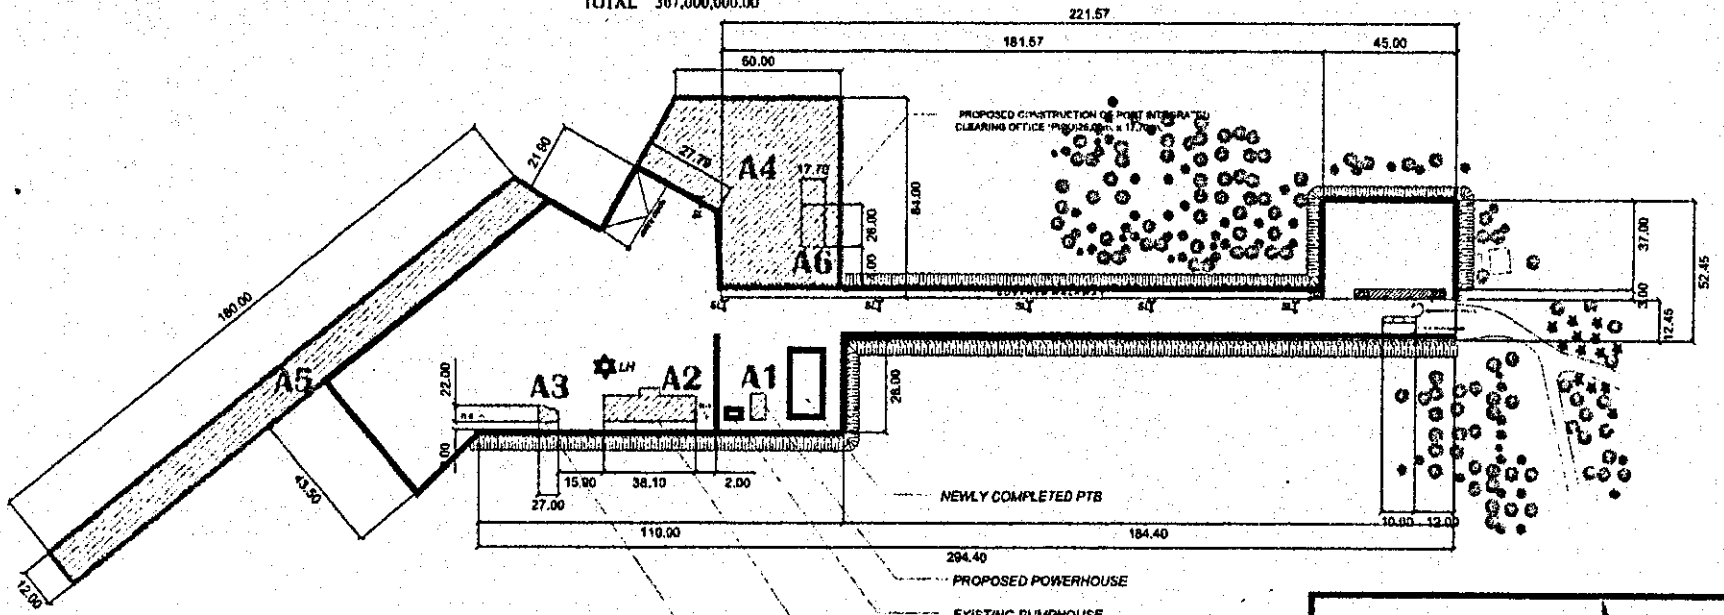

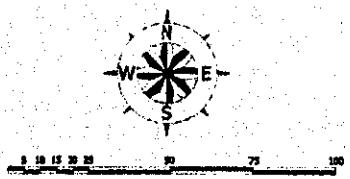

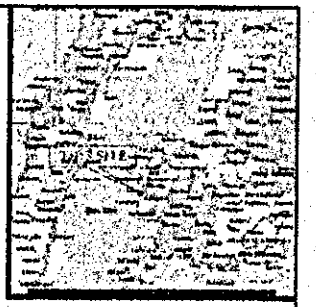


VICINITY MAP
NO TO SCALE

PHILIPPINE PORTS AUTHORITY

PORT MASTER DEVELOPMENT PLAN

PORT OF LOON
LOON, BOHOL
(AS OF DECEMBER 2,2019)

Annex 4-44

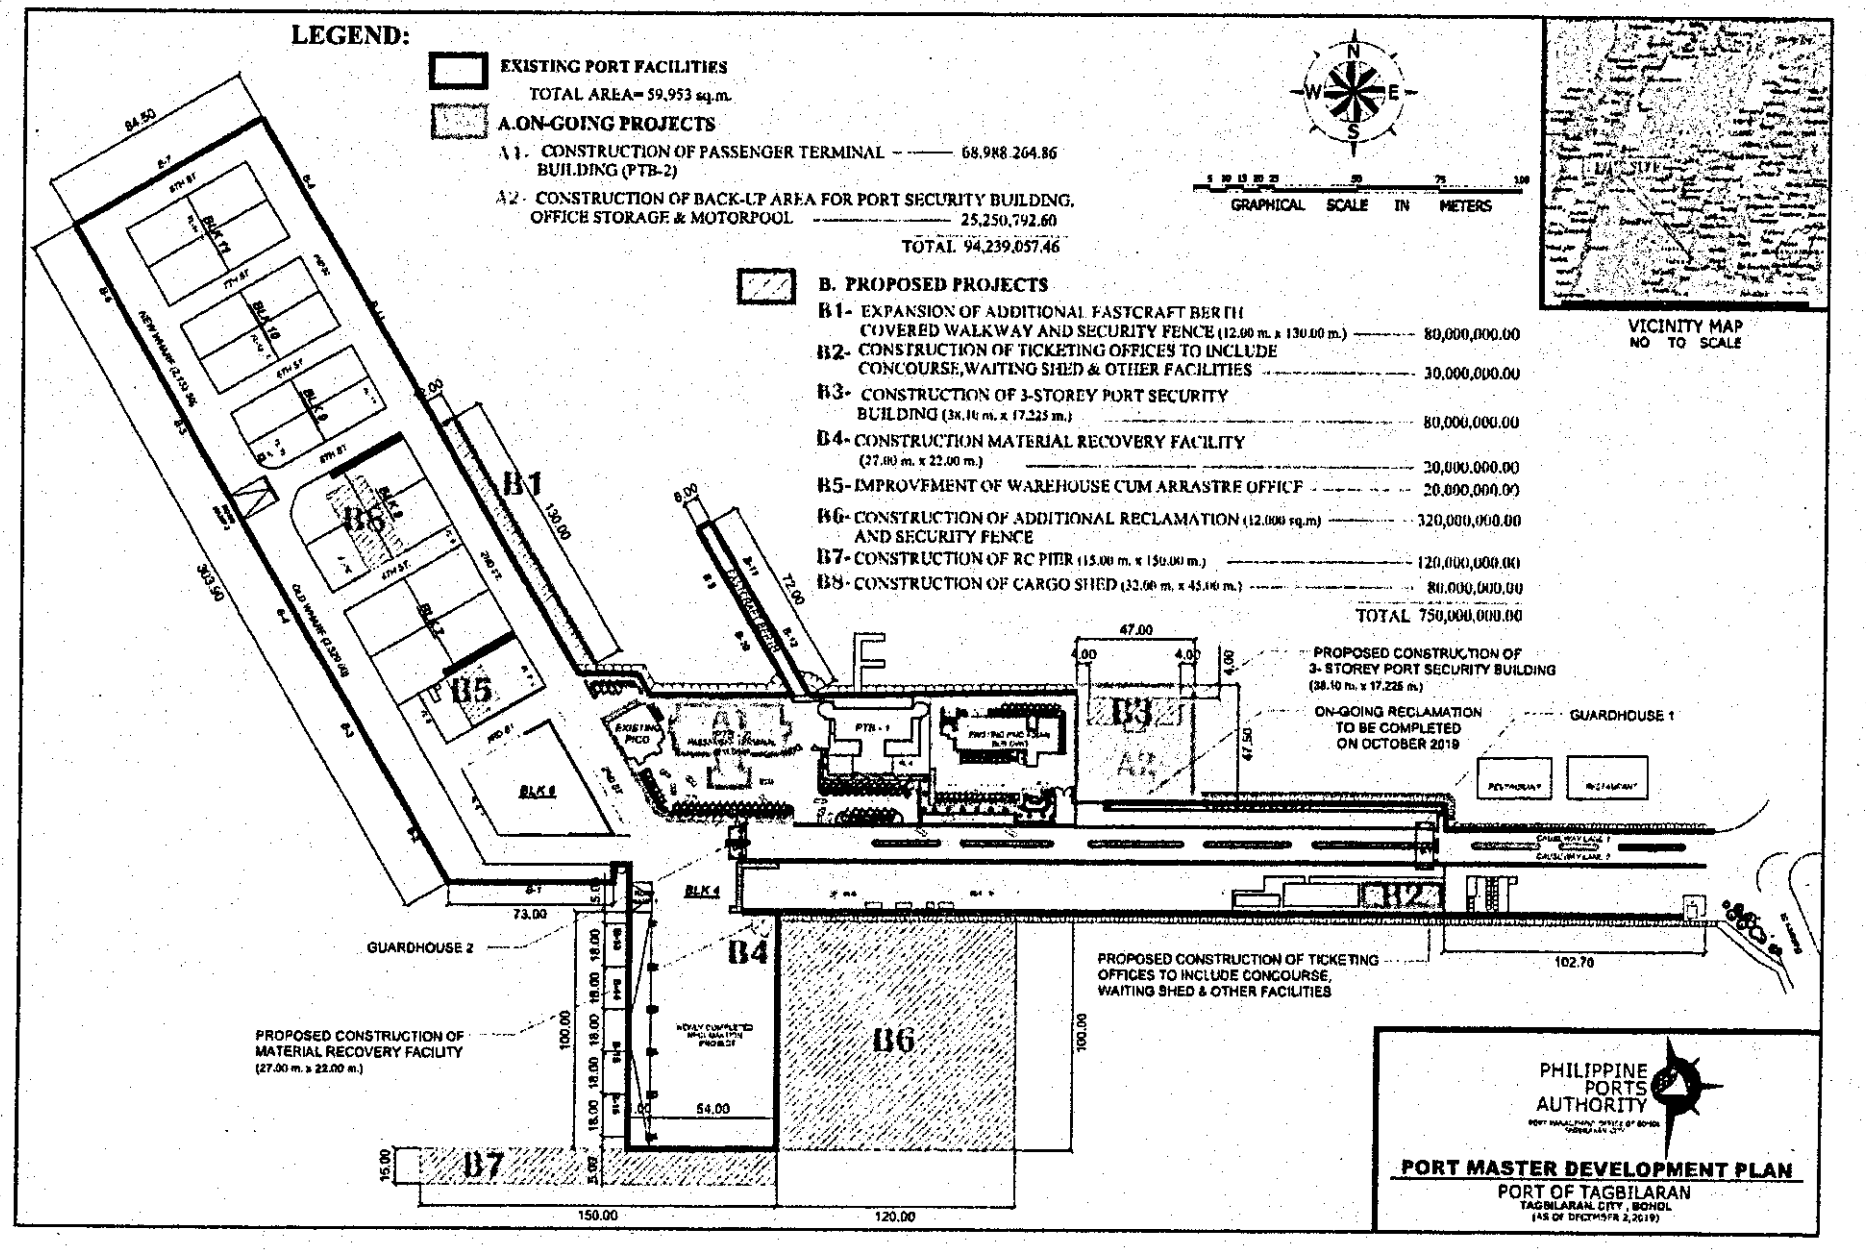

LEGEND:
EXISTING PORT FACILITIES
TOTAL AREA= 59,953 sq.m.
A. ON-GOING PROJECTS
A1. CONSTRUCTION OF PASSENGER TERMINAL BUILDING (PTB-2) ——— 68,988,264.86
A2. CONSTRUCTION OF BACK-UP AREA FOR PORT SECURITY BUILDING, OFFICE STORAGE & MOTORPOOL ——— 25,250,792.60
TOTAL 94,239,057.46
B. PROPOSED PROJECTS
B1- EXPANSION OF ADDITIONAL FASTCRAFT BERTH COVERED WALKWAY AND SECURITY FENCE (12.00 m. x 130.00 m.) ——— 80,000,000.00
B2- CONSTRUCTION OF TICKETING OFFICES TO INCLUDE CONCOURSE, WAITING SHED & OTHER FACILITIES ——— 30,000,000.00
B3- CONSTRUCTION OF 3-STOREY PORT SECURITY BUILDING (38.10 m. x 17.225 m.) ——— 80,000,000.00
B4- CONSTRUCTION MATERIAL RECOVERY FACILITY (27.00 m. x 22.00 m.) ——— 20,000,000.00
B5- IMPROVEMENT OF WAREHOUSE CUM ARRASTRE OFFICE ——— 20,000,000.00
B6- CONSTRUCTION OF ADDITIONAL RECLAMATION (12,000 sq.m) AND SECURITY FENCE ——— 320,000,000.00
B7- CONSTRUCTION OF RC PIER (15.00 m. x 150.00 m.) ——— 120,000,000.00
B8- CONSTRUCTION OF CARGO SHED (32.00 m. x 45.00 m.) ——— 80,000,000.00
TOTAL 750,000,000.00
GRAPHICAL SCALE IN METERS
VICINITY MAP
NO TO SCALE
PROPOSED CONSTRUCTION OF 3- STOREY PORT SECURITY BUILDING (38.10 m. x 17.225 m.)
ON-GOING RECLAMATION TO BE COMPLETED ON OCTOBER 2019
GUARDHOUSE 1
GUARDHOUSE 2
PROPOSED CONSTRUCTION OF MATERIAL RECOVERY FACILITY (27.00 m. x 22.00 m.)
PROPOSED CONSTRUCTION OF TICKETING OFFICES TO INCLUDE CONCOURSE, WAITING SHED & OTHER FACILITIES
B1
B2
B3
B4
B5
B6
B7
A1
A2
BLK 1
BLK 2
BLK 3
BLK 4
BLK 5
BLK 6
BLK 7
BLK 8
BLK 9
BLK 10
BLK 11
PTB - 1
EXISTING PICO
OLD WHARF (L-320.00)
NEW WHARF (L-330.00)
PHILIPPINE PORTS AUTHORITY
PORT MASTER DEVELOPMENT PLAN
PORT OF TAGBILARAN
TAGBILARAN CITY, BOHOL

ANNEX A-45

Tagda Barangay Hall/Access Rd
Tagda Fish Port
Tagda Pier

PORT OF HINOBA-AN (No Oeration as of this time)

Total Port Area: 5,214.7 sq. m.

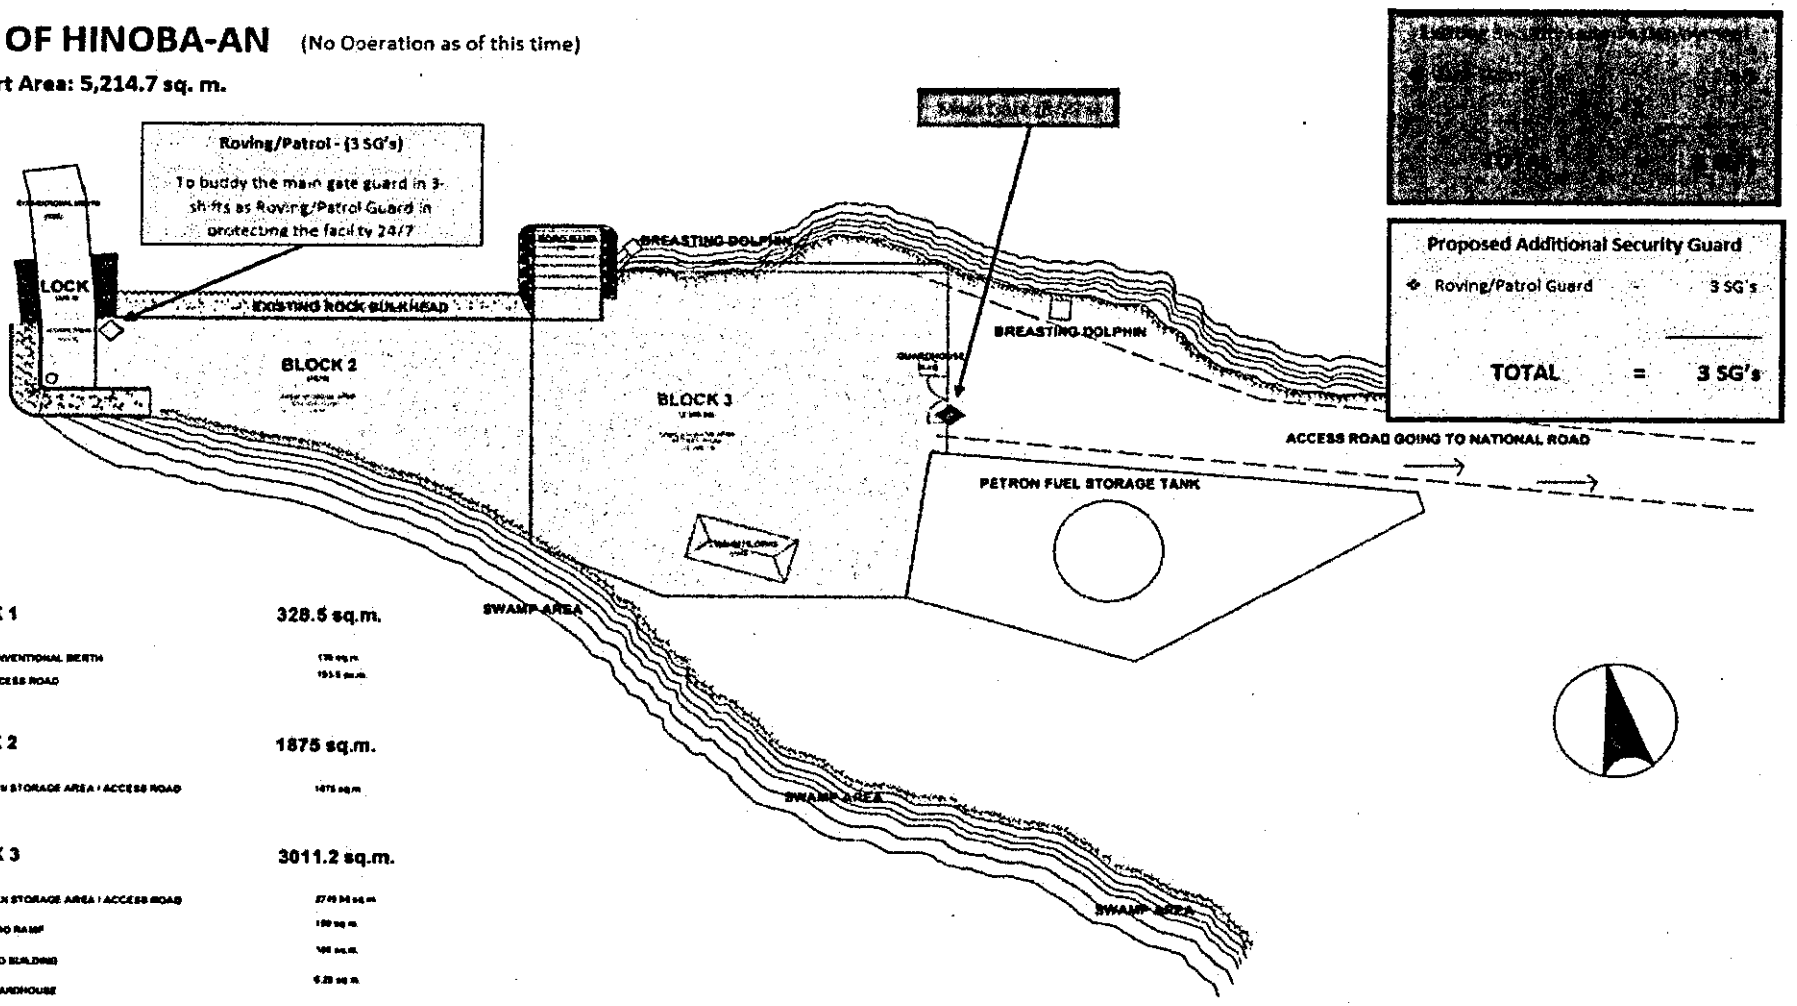

BLOCK 1	**328.5 sq.m.**
CONVENTIONAL BERTH	
ACCESS ROAD	
BLOCK 2	**1875 sq.m.**
OPEN STORAGE AREA / ACCESS ROAD	
BLOCK 3	**3011.2 sq.m.**
OPEN STORAGE AREA / ACCESS ROAD	
RORO RAMP	
TWO BUILDING	
GUARDHOUSE	

TOTAL AREA = 5,214.7 sq.m.

ANNEX # 99

PORT OF SAN CARLOS (RoRo and Passenger Vessel Operation)

Total Port Area: 47,040.05 sq. m.




Proposed Additional Security Guard

Main Exit Gate	-	3 SG's
Pedestrian Gate	-	3 SG's
TOTAL	=	**6 SG's**

ANNEX-A-48

BASEPORT BANAGO (RoRo and Passenger Vessel Operation)

Total Port Area: 10,734.92 sq. m.

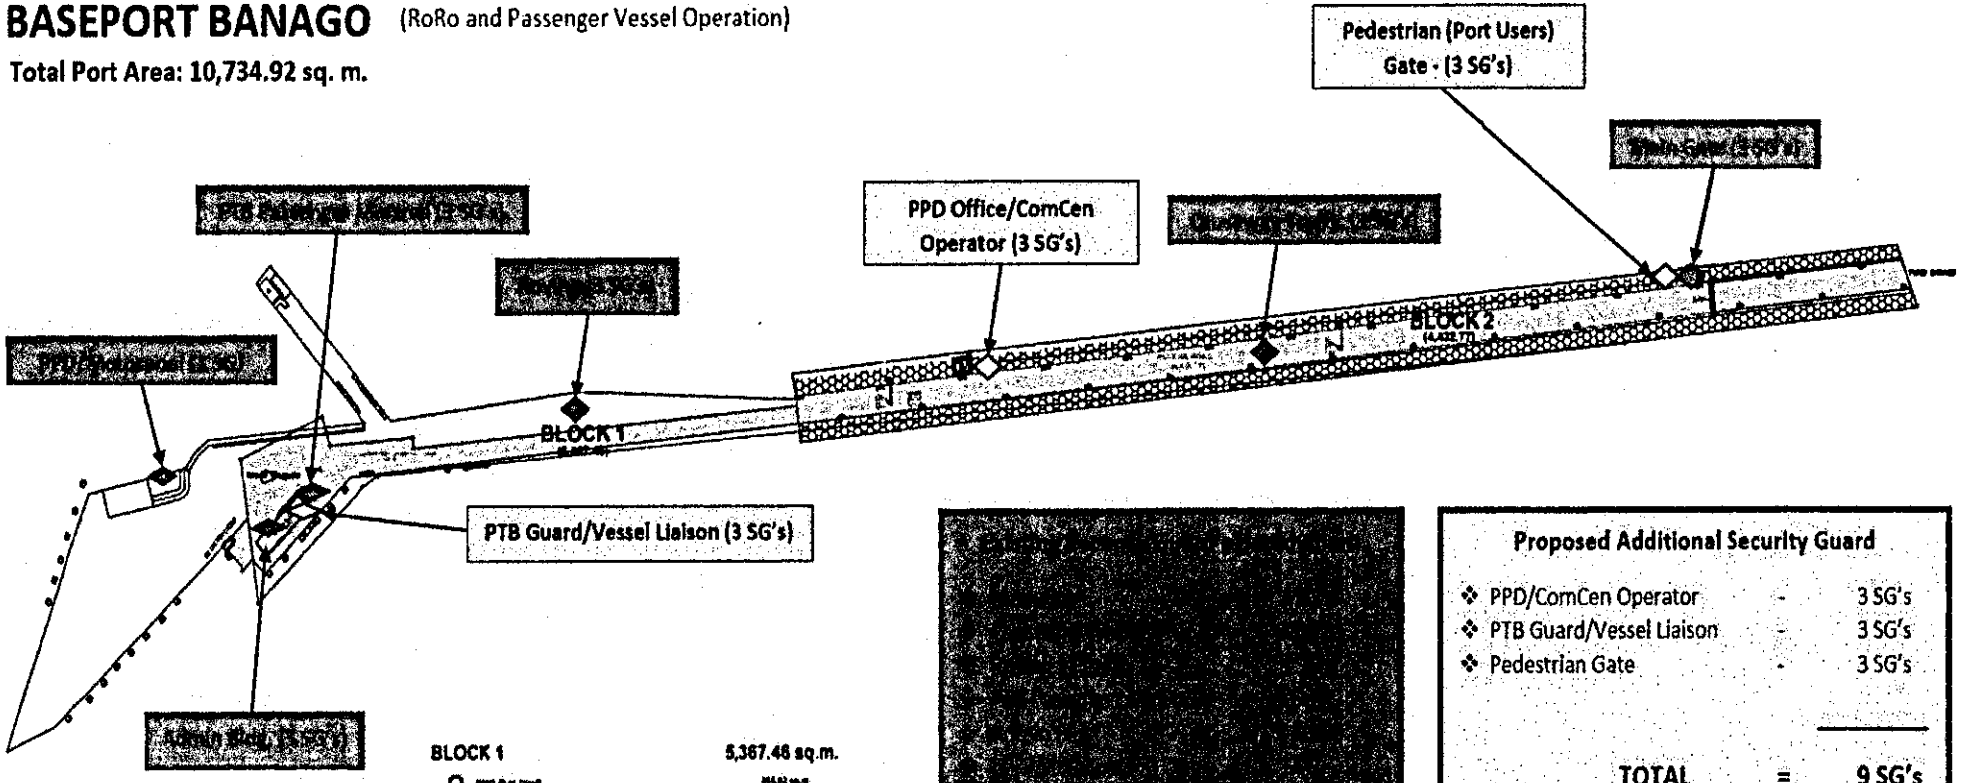


BLOCK 1	**5,367.46 sq.m.**
PPD BUILDING	
COLLECTION OFFICE	
STOCKROOM	
ACCESS ROAD / CONVENTIONAL BERTH	
BLOCK 2	**5,367.46 sq.m.**
ACCESS ROAD	

Proposed Additional Security Guard

❖ PPD/ComCen Operator	-	3 SG's
❖ PTB Guard/Vessel Liaison	-	3 SG's
❖ Pedestrian Gate	-	3 SG's
TOTAL	**=**	**9 SG's**

ANNEX A

ANNEX A-5

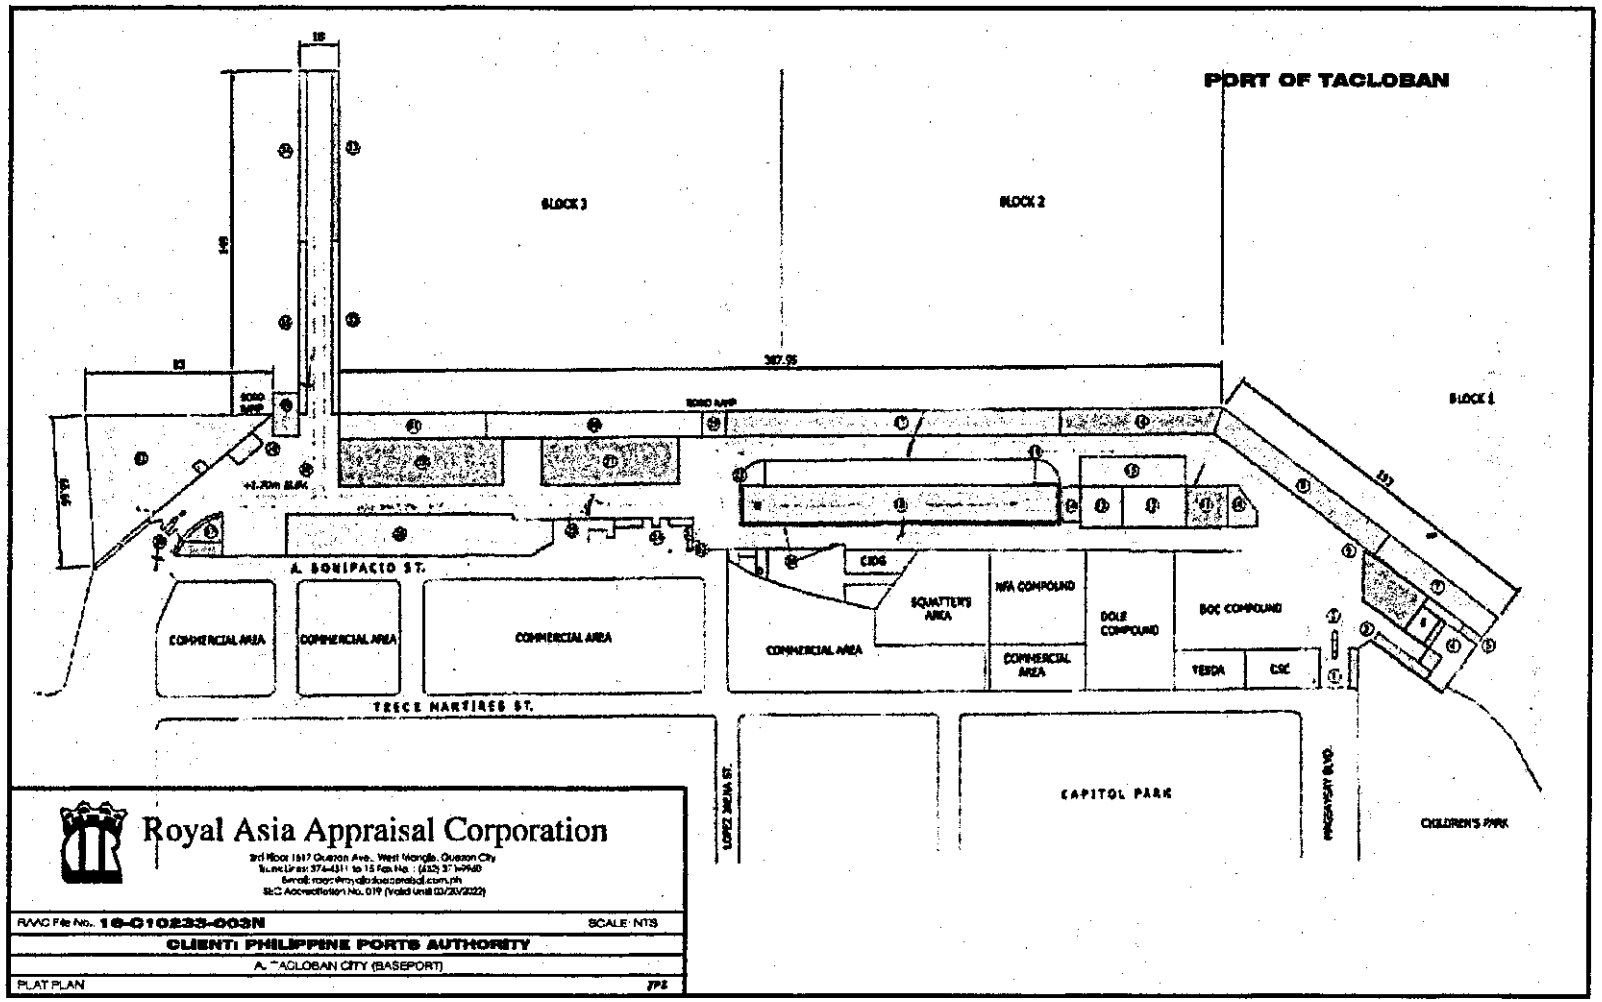

Royal Asia Appraisal Corporation

RAAC File No. 18-C10233-003N SCALE: NTS

CLIENT: PHILIPPINE PORTS AUTHORITY


A. TACLOBAN CITY (BASEPORT)

PLAT PLAN

Amandayehan Port
Port of Basey

ANNEX A-12

PORT OF ST. BERNARD

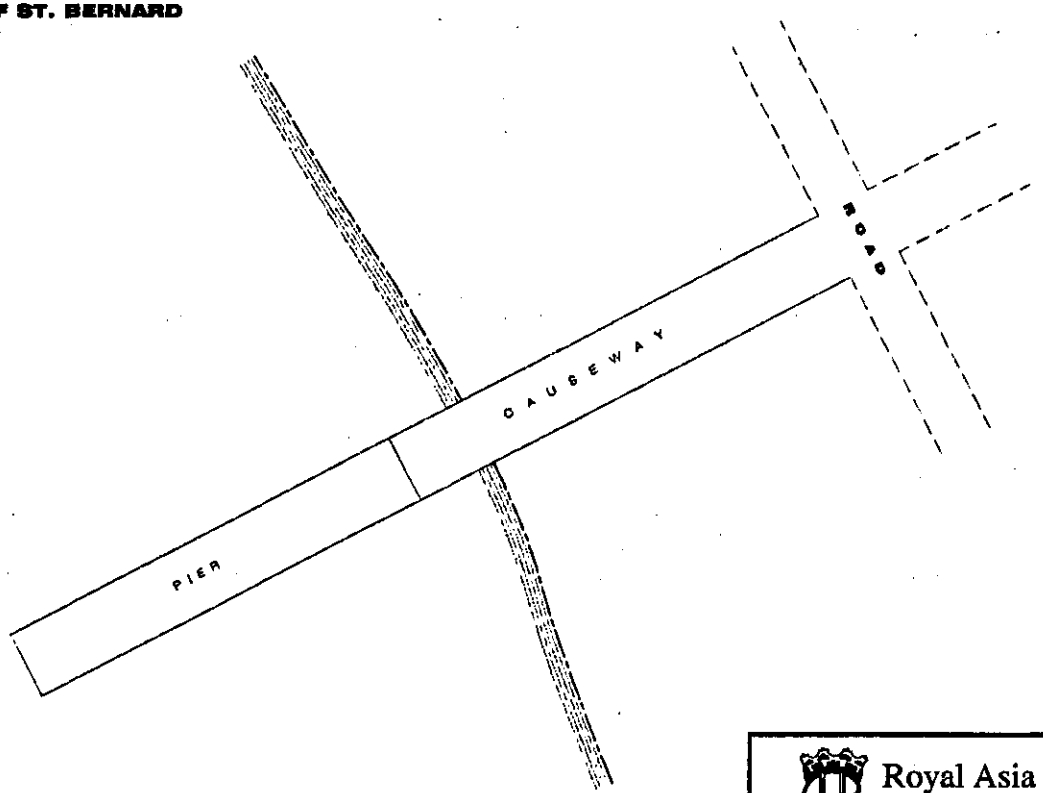

Royal Asia Appraisal Corporation
3rd Floor 1517 Quezon Ave., West Triangle, Quezon City
Trunk Line: 374-4311 to 15 Fax No.: (632) 3749960
E-mail: raac@royalasiaappraisal.com.ph
SEC Accreditation No. 019 (Valid until 03/20/2022)


RAAC File No.: **16-010233-003N** SCALE: NTS

CLIENT: PHILIPPINE PORTS AUTHORITY


J. ST. BERNARD, SOUTHERN LEYTE

PLAT PLAN

JPS

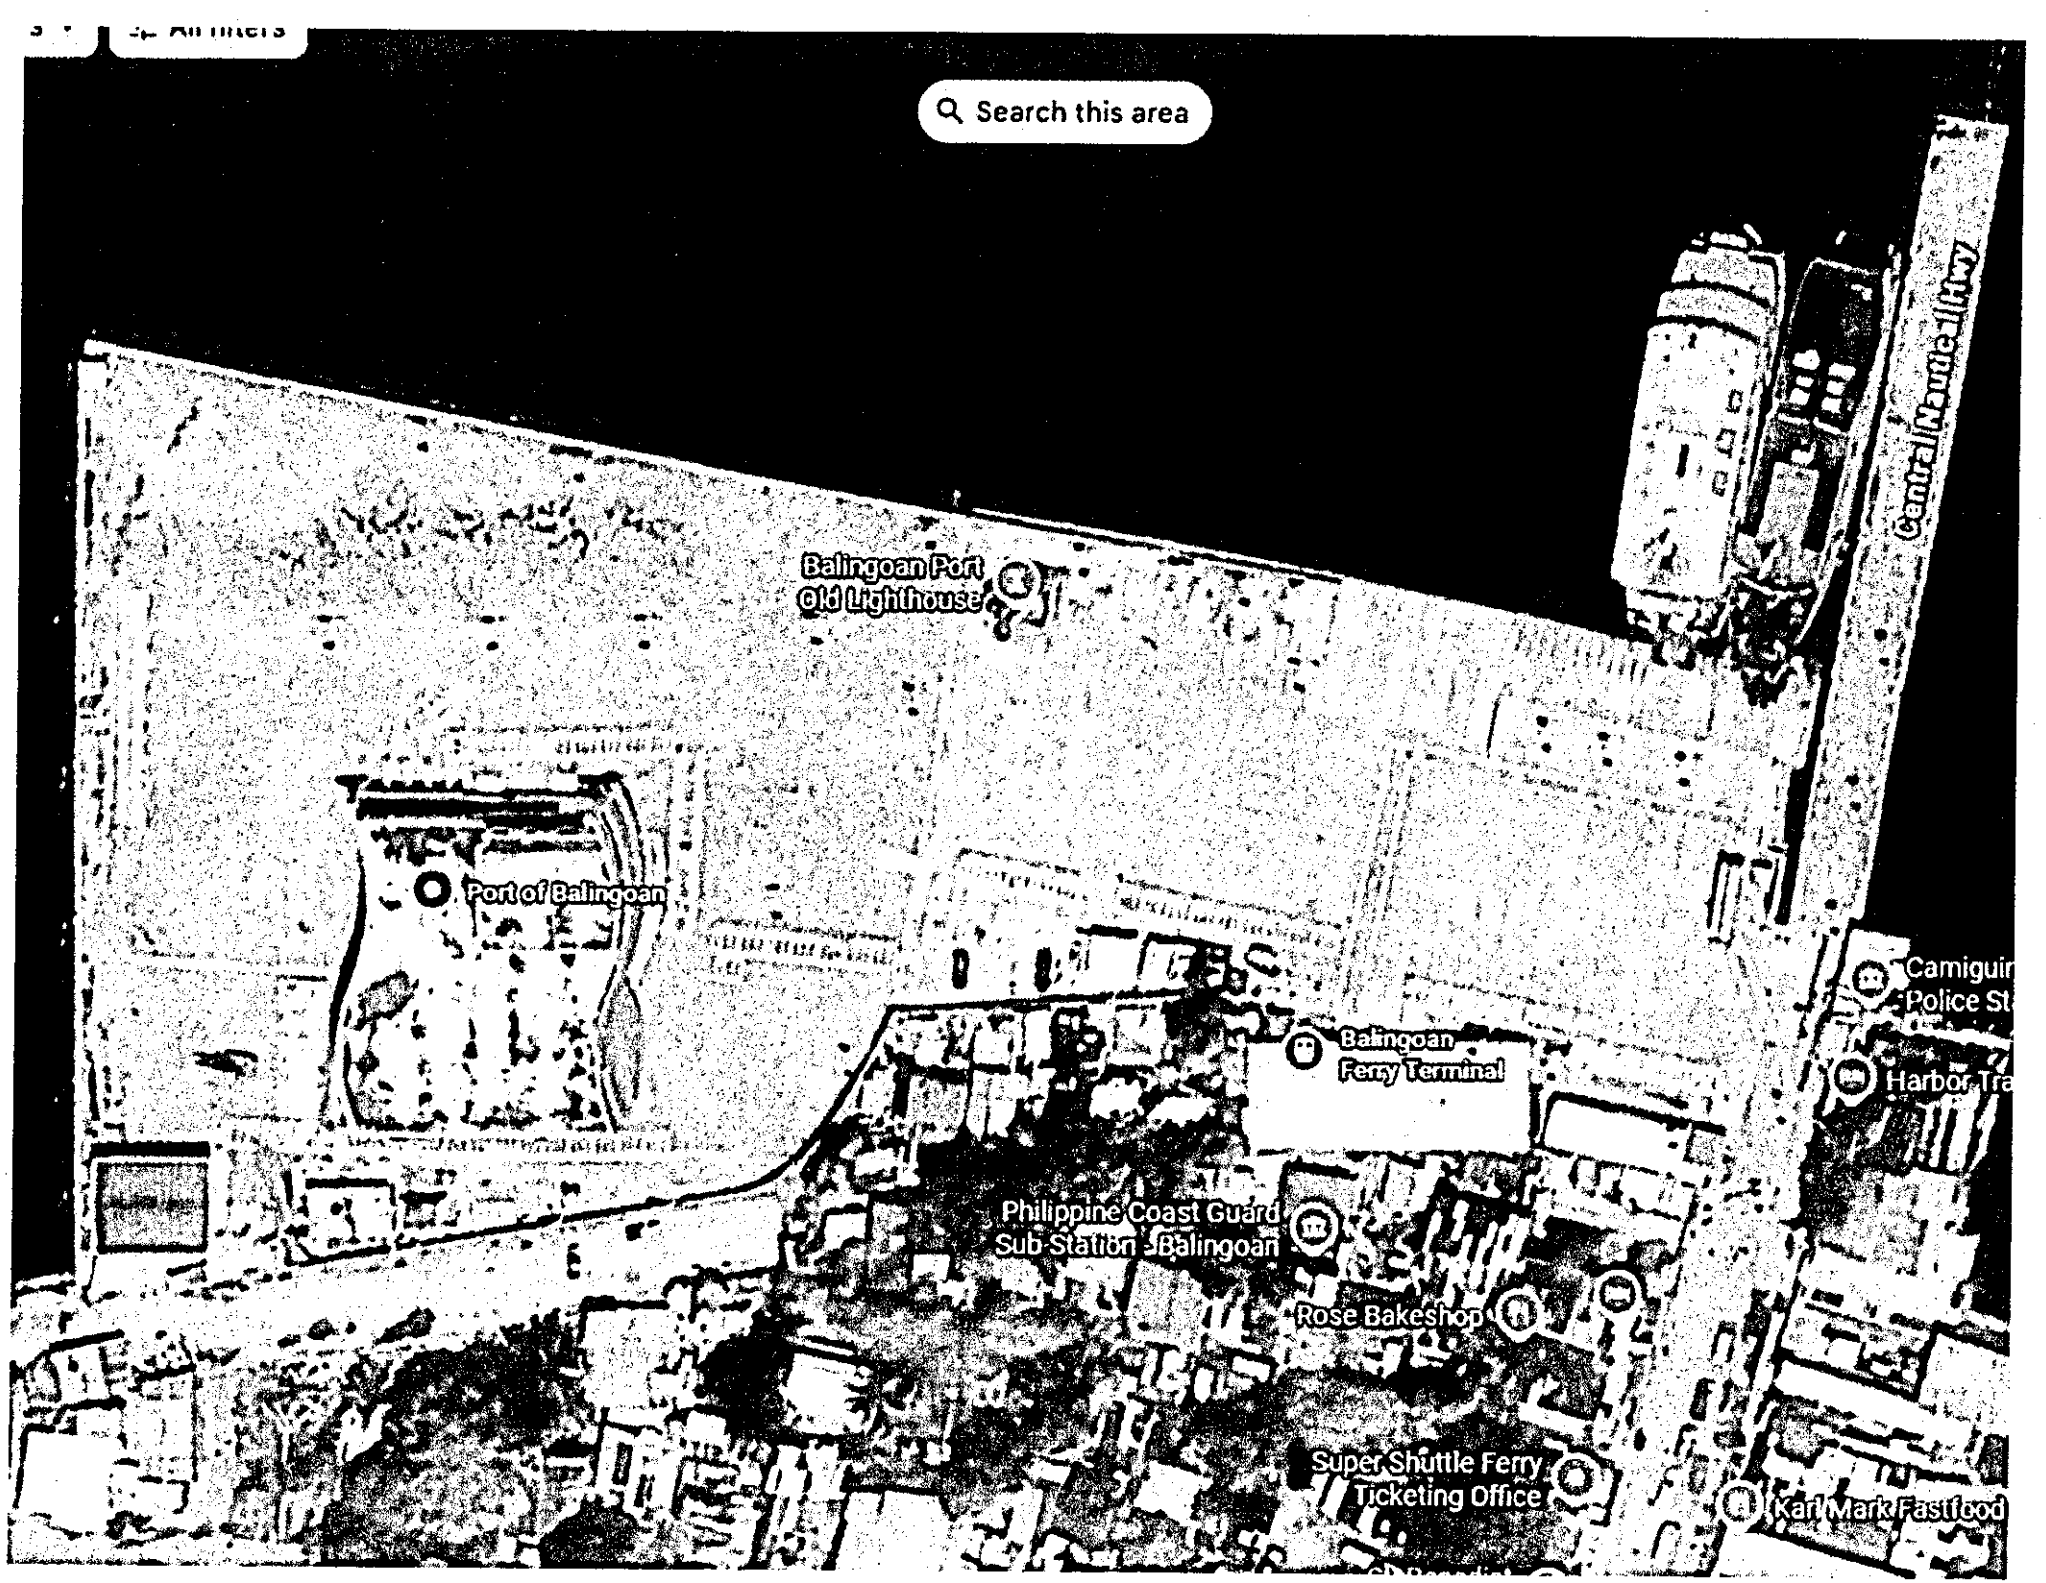
Search this area
Balingoan Port
Old Lighthouse
Port of Balingoan
Balingoan
Ferry Terminal
Philippine Coast Guard
Sub-Station Balingoan
Rose Bakeshop
Super Shuttle Ferry
Ticketing Office
Kart Mark Fastfood

ANNEX A-54

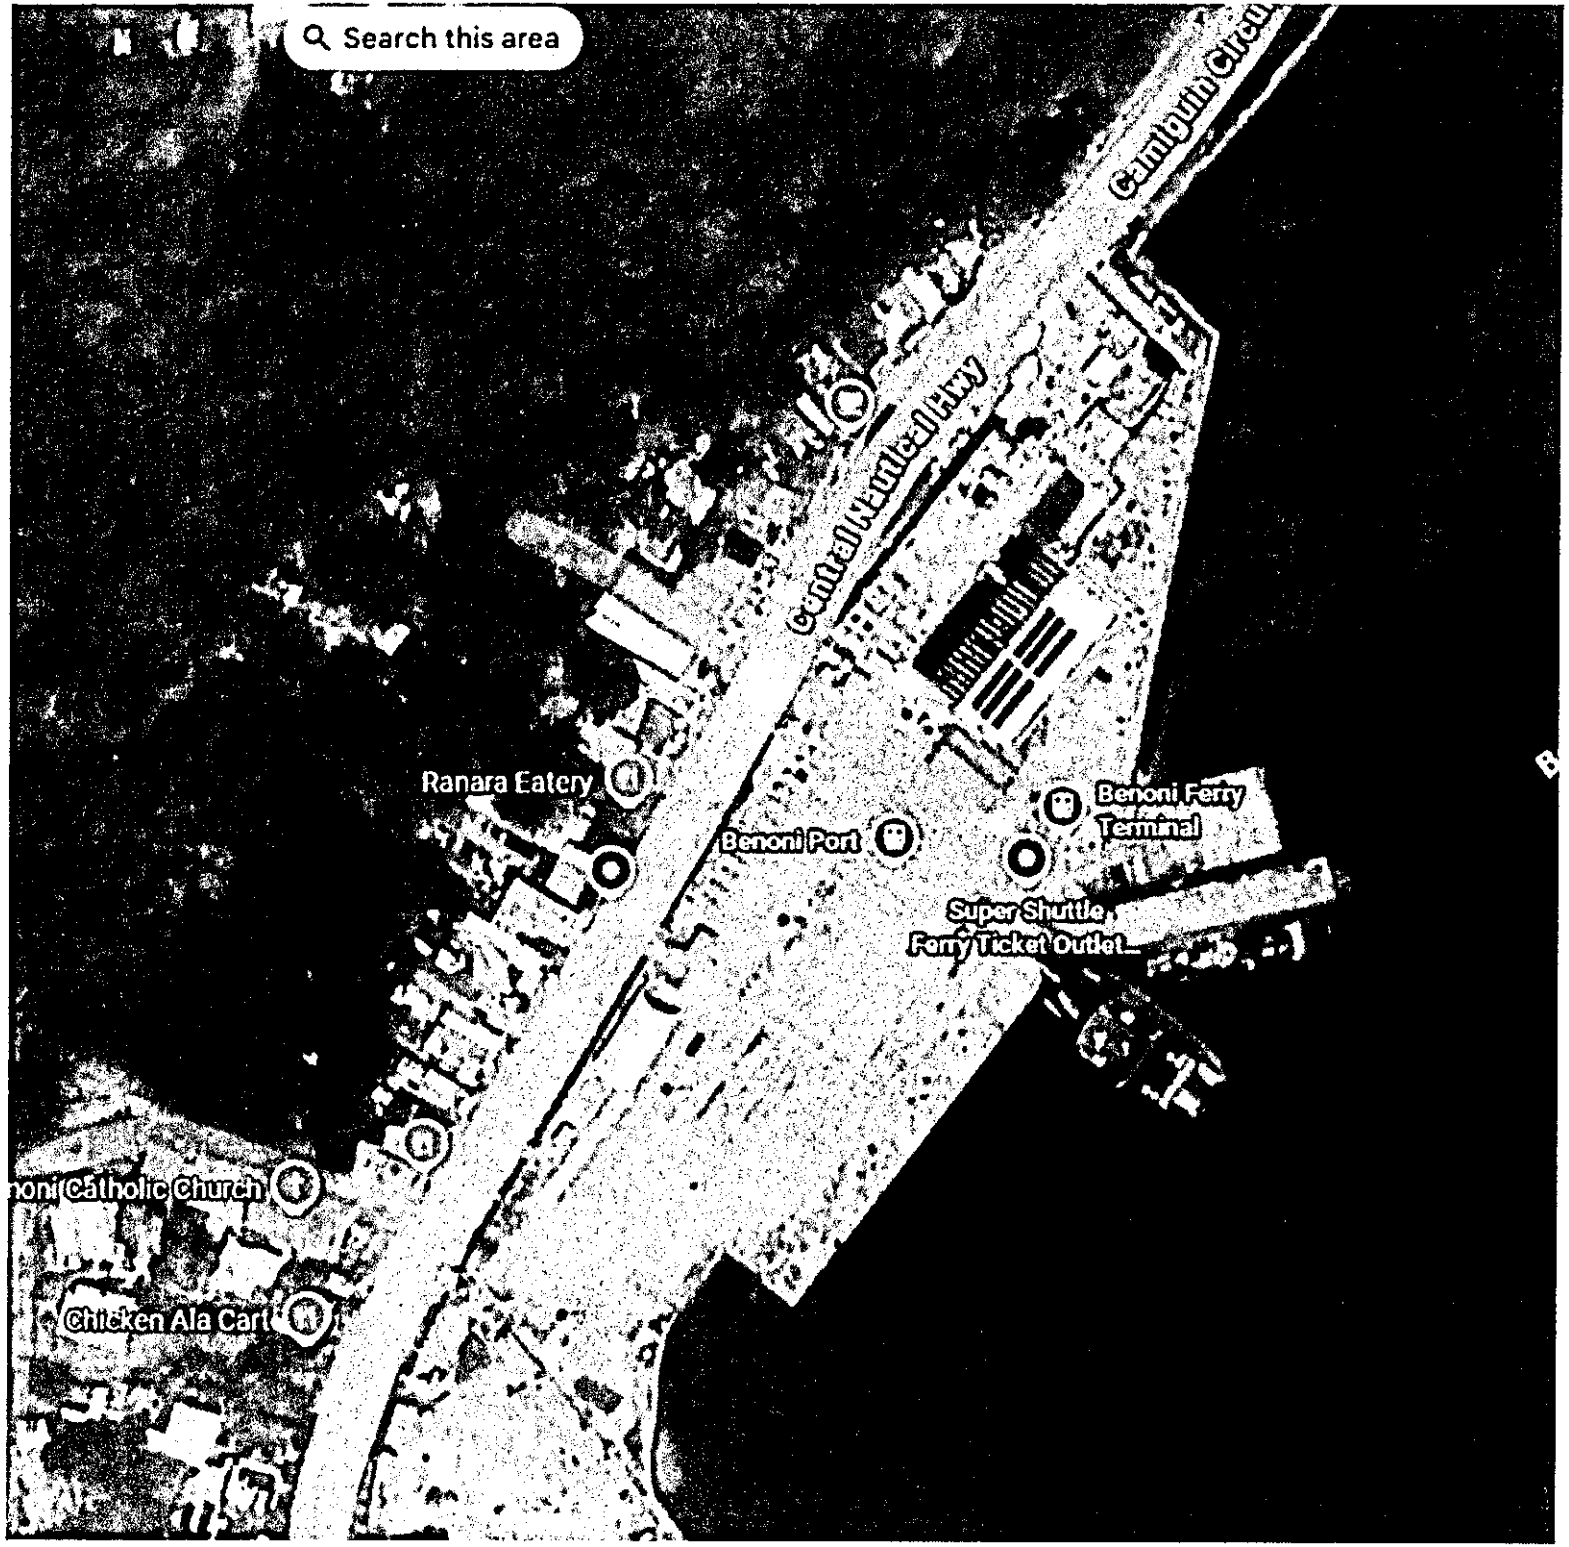
Search this area
Camiguin Circu
Camiguin Northern Hwy
Ranara Eatery
Benoni Port
Benoni Ferry Terminal
Super Shuttle Ferry Ticket Outlet
Chicken Ala Cart


Portbeach
5th SOU PNP
MARITIME GROUP
SND Mosque
Port of Sulu
Naga Dimaporo

Magallanes - Butuan
Print & Press
Screen printing shop
Butuan Port
Butuan City
Maritime Industry Authority-Butuan
Montilla St
Butuan Goodyear BODEGA OFFICE
Dunkin Commissary
San Francisco
Capilla de San Ignacio de Loyola
San Francisco
Myesaint Catering Services
San Francisco