

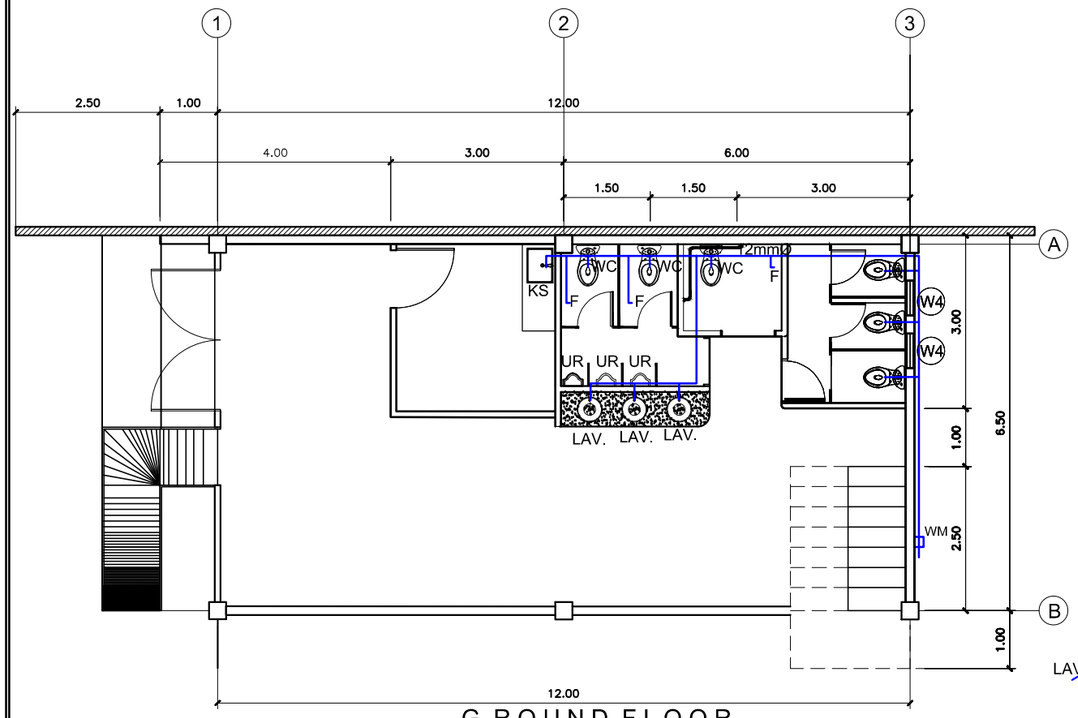


GROUND FLOOR
COLD WATER LINE
SCALE 1: 100m

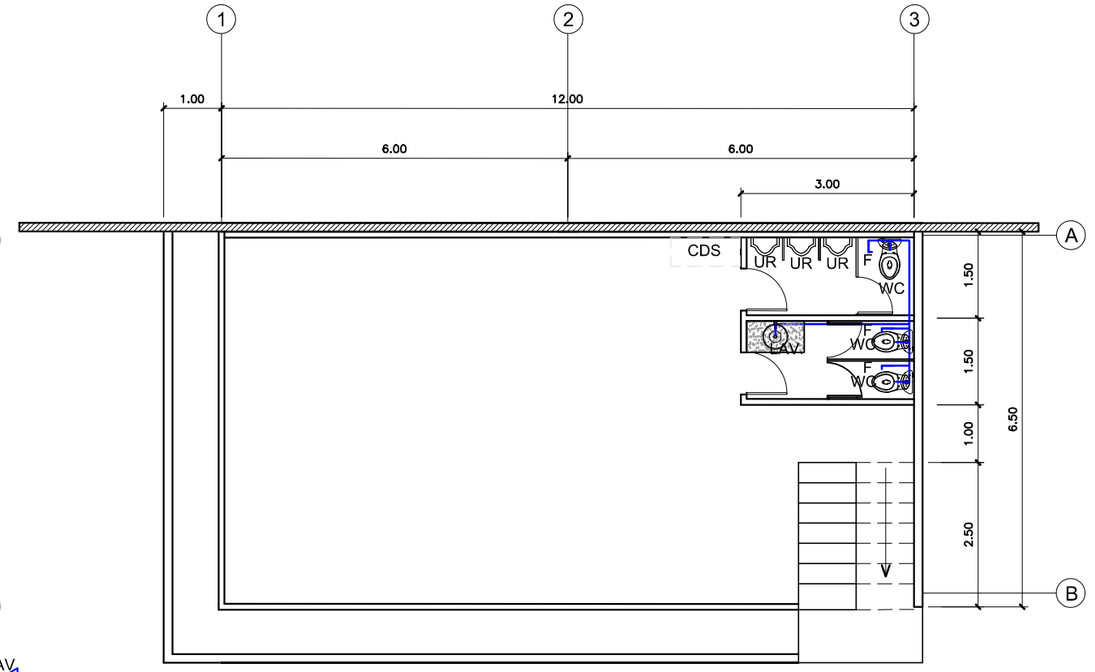

SECOND FLOOR
COLD WATER LINE
SCALE 1: 100m

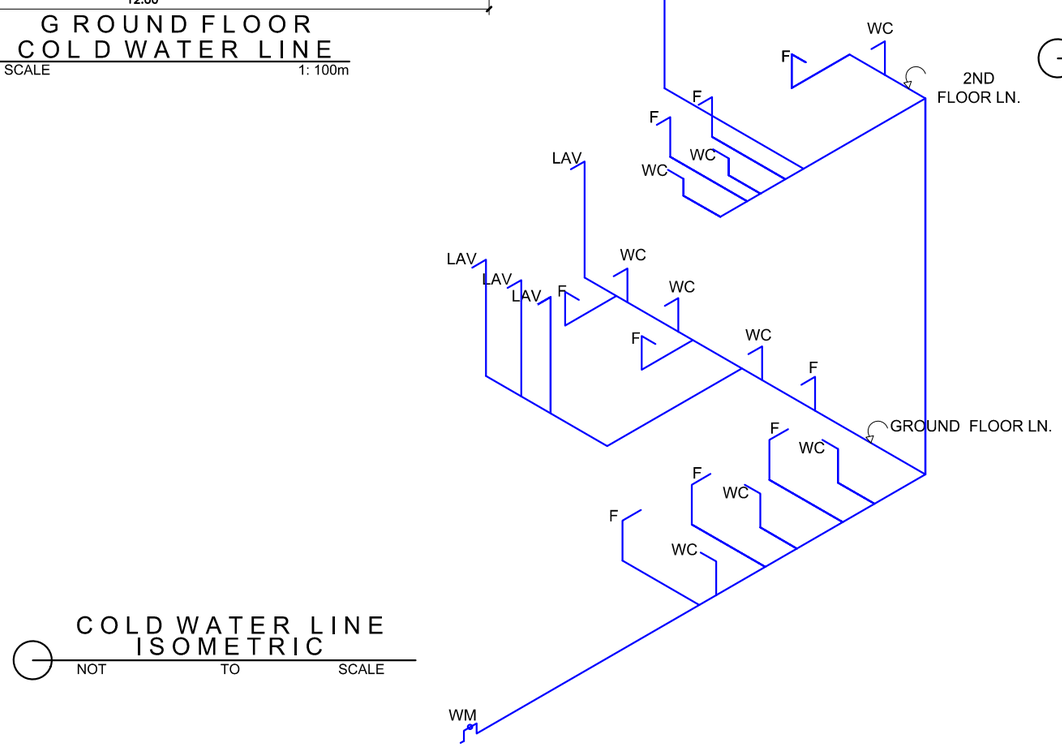

COLD WATER LINE
ISOMETRIC
NOT TO SCALE

LEGEND:

UR -URINAL
F -FAUCET
LAV. -LAVATORY
WM -WATER METER
KS -KITCHEN SINK
CDS -CHANGING DIAPER STATION, WALL MOUNTED

NOTE :
- SS- WATER TANK , HORIZONTAL TYPE WITH ANGLE BAR BASE STAND (2,000 LITERS
- PROVIDE BIDET AT EVERY WATER CLOSET

PHILIPPINE PORTS AUTHORITY
REAL ESTATE MANAGEMENT DIVISION
PMO NCR SOUTH

PROJECT TITLE: CONSTRUCTION OF TWO- STOREY PASSENGER TERMINAL BUILDING @ TMO-PASIG RIVER, SOUTH HARBOR, PORT AREA, MANILA

PREPARED BY:	CHECKED BY:	REVIEWED BY:	RECOMMENDED BY:	APPROVED BY:	SHEET NO.
JELLY ANN P. ZURITA ENGINEERING ASSISTANT A	JULIEBIEN L. DAGCUTAN SUPERVISING ENGINEER A	IRMA C. BACTOL PRINCIPAL ENGINEER A	ANDRES C. CANDAROMA, JR. MANAGER, REMD	FRANCISQUIEL O. MANCILE PORT MANAGER, PMO NCR SOUTH	12 OF 23