

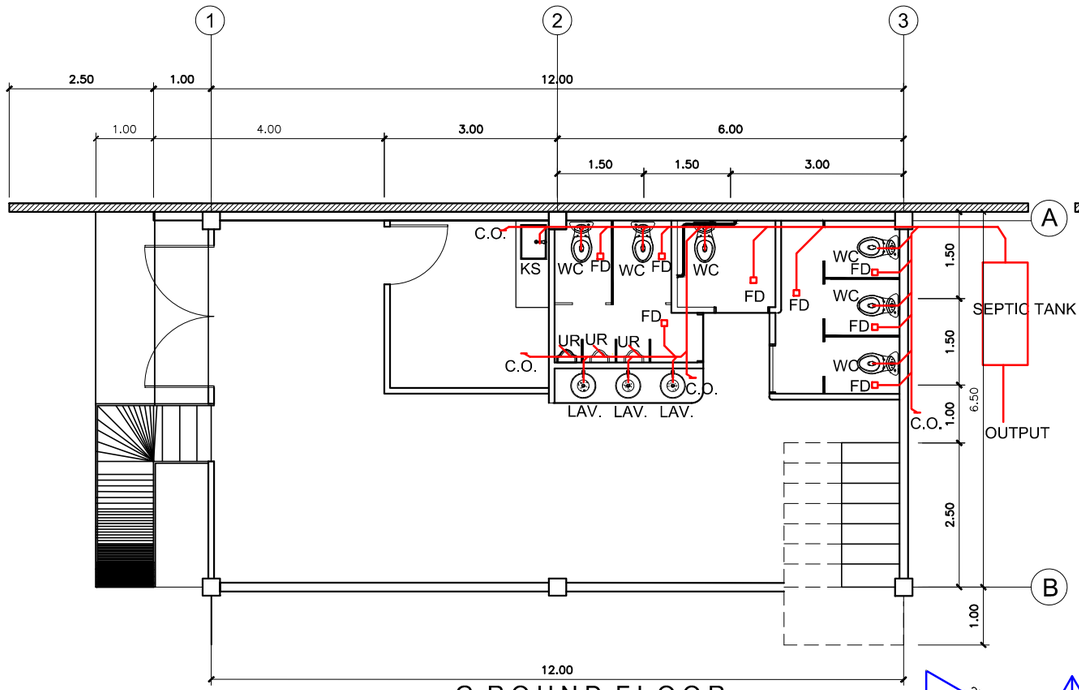


GROUND FLOOR
WASTE WATER LINE
SCALE 1: 100m

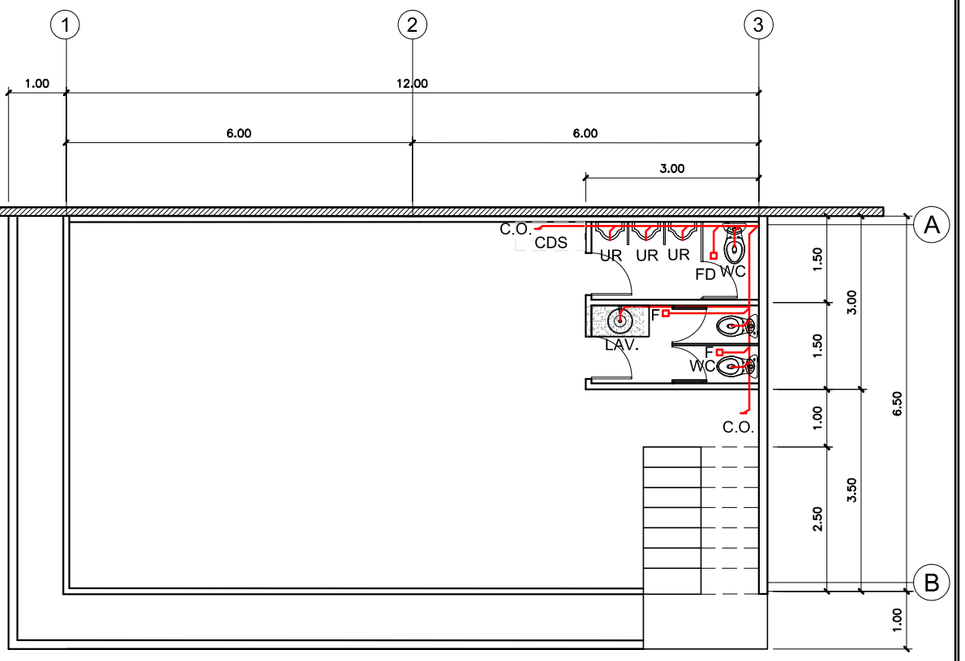

SECOND FLOOR
WASTE WATER LINE
SCALE 1: 100m

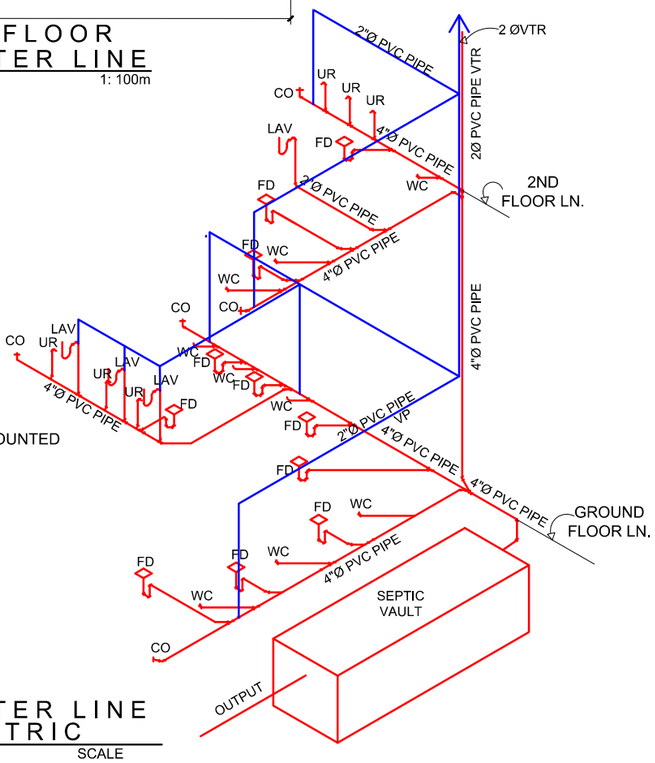

WASTE WATER LINE
ISOMETRIC
NOT TO SCALE

LEGEND:

UR -URINAL
C.O. -CLEANOUT
KS -KITCHEN SINK
FD -FLOOR DRAIN
LAV. -LAVATORY
CDS -CHANGING DIAPER STATION, WALL MOUNTED

◯ SANITARY ACCESSORIES;

- 24" X 80" VANITY MIRROR @ GROUND FLOOR
- 24" X 30" VANITY MIRROR @ SECOND FLOOR
- TOILET PAPER HOLDER/DISPENSER @ EVERY ADJACENT TO WATER CLOSET
- LIQUID SOAP DISPENSER @ EVERY LAVATORY
- STAINLESS SIGN PLATE @ EVERY C.R. DOORS

◯ SANITARY FIXTURES;

USE:
- ELONGATED TYPE WATER CLOSET (BUTTON TYPE FLUSH)
- WATERLESS URINAL, ROUND FRONT
- VESSEL TYPE LAVATORY W/ EXTENDED LEVER LAV. FAUCET
- 4" X 4" STAINLESS FLOOR DRAIN
- CHROME PLATED SERVICE FAUCET

◯ TOILET COMPARTMENT SYTEM

USE: 12MM. THK. PHENOLIC ANTI-BACTERIAL WATER PROOF TOILET PARTITION W/ BACK TO BACK HPL COLOR

INCLUDES: HINGES, LOCK INDICATOR, BOTTOM SUPPORT, DOOR KNOB & COAT HOOK

◯ TILE WORKS;

USE:
- 0.30m. x 0.30m. UNGLAZED TILES FOR FLOORING
- 0.30m. X 0.60m. GLAZED TILES W/ 0.80 X 0.3m. BORDER TILES FOR WALL

◯ PWD;

2"Ø STAINLESS G. I. PIPE HANDRAIL

PHILIPPINE PORTS AUTHORITY
REAL ESTATE MANAGEMENT DIVISION
PMO NCR SOUTH

PROJECT TITLE: CONSTRUCTION OF TWO- STOREY PASSENGER TERMINAL BUILDING @ TMO-PASIG RIVER, SOUTH HARBOR, PORT AREA, MANILA

PREPARED BY:	CHECKED BY:	REVIEWED BY:	RECOMMENDED BY:	APPROVED BY:	SHEET NO.
JELLY ANN P. ZURITA ENGINEERING ASSISTANT A	JULIEBIEN L. DAGCUTAN SUPERVISING ENGINEER A	IRMA C. BACTOL PRINCIPAL ENGINEER A	ANDRES C. CANDAROMA, JR. MANAGER, REMD	FRANCISQUIEL O. MANCILE PORT MANAGER, PMO NCR SOUTH	13 OF 23