

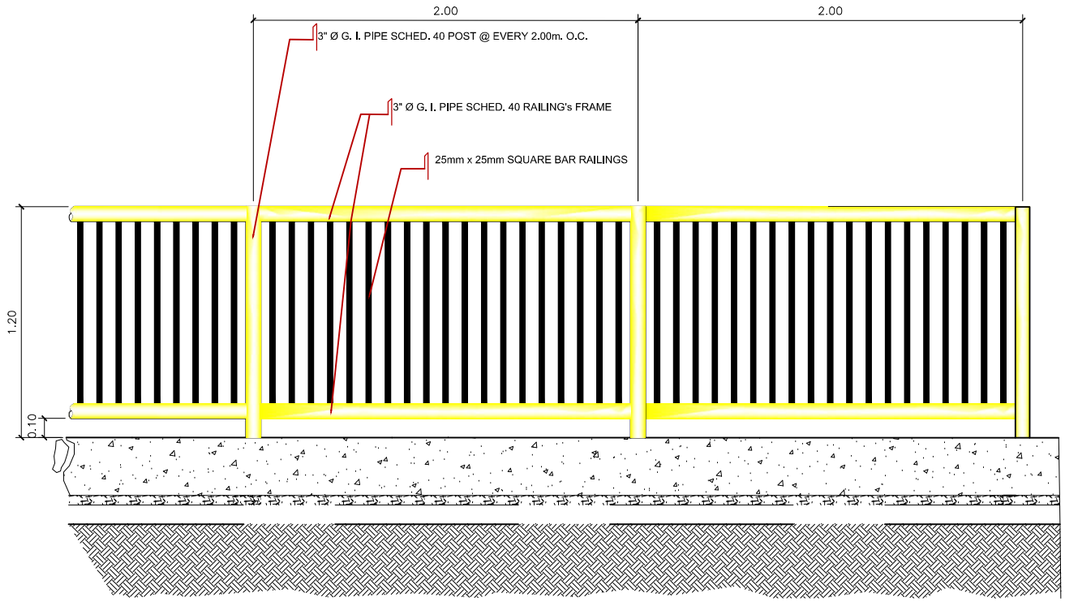



ELEVATION

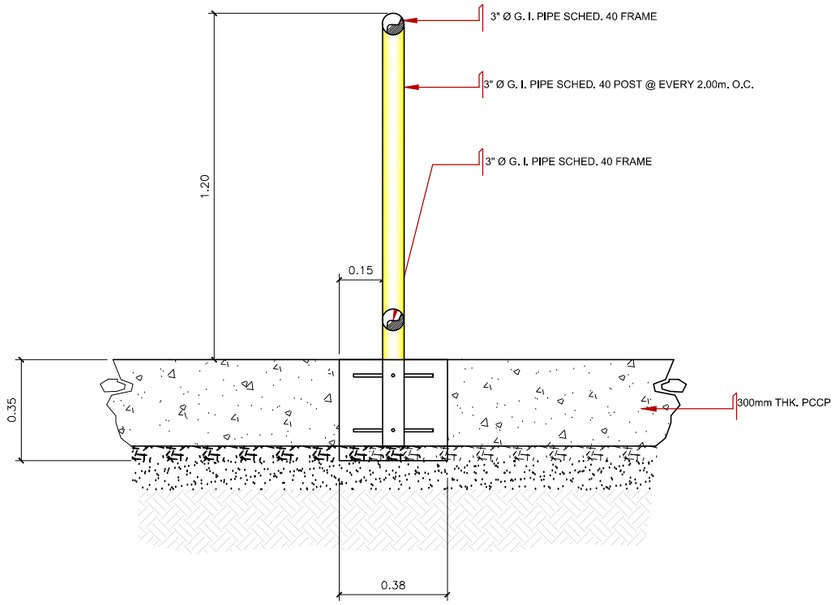


SECTION
SCALE 1:20m

PLAN

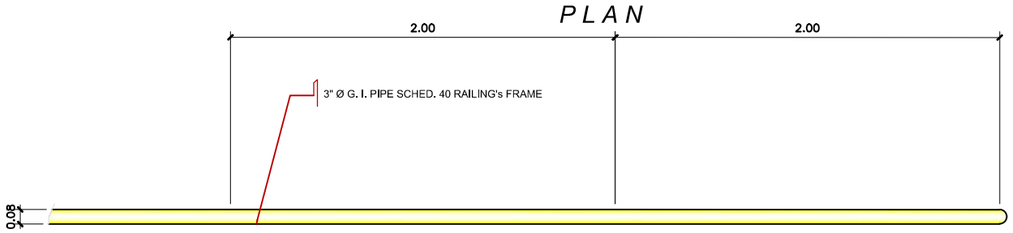


DETAIL OF WALK WAY FENCE
SCALE 1:30m

PHILIPPINE PORTS AUTHORITY

TMO -PASIG RIVER TERMINLA

PMO-NCR SOUTH

STAINLESS STEEL SIGNAGE
NOT TO SCALE

NOTE :
- 37 SPANS OF 2.0m
- 1 SPAN OF 2.50m

| | | | | | |
|---|---|---|---|---|---|
| PHILIPPINE PORTS AUTHORITY<br>REAL ESTATE MANAGEMENT DIVISION<br>PMO NCR SOUTH | PROJECT TITLE: CONSTRUCTION OF TWO- STOREY PASSENGER TERMINAL BUILDING @ TMO-PASIG RIVER, SOUTH HARBOR, PORT AREA, MANILA | | | | |
| PREPARED BY: | CHECKED BY: | REVIEWED BY: | RECOMMENDED BY: | APPROVED BY: | SHEET NO. |
| JELLY ANN P. ZURITA<br>ENGINEERING ASSISTANT A | JULIEBIEN L. DAGCUTAN<br>SUPERVISING ENGINEER A | IRMA C. BACTOL<br>PRINCIPAL ENGINEER A | ANDRES C. CANDAROMA, JR.<br>MANAGER, REMD | FRANCISQUIEL O. MANCILE<br>PORT MANAGER, PMO NCR SOUTH | 19 OF 23 |