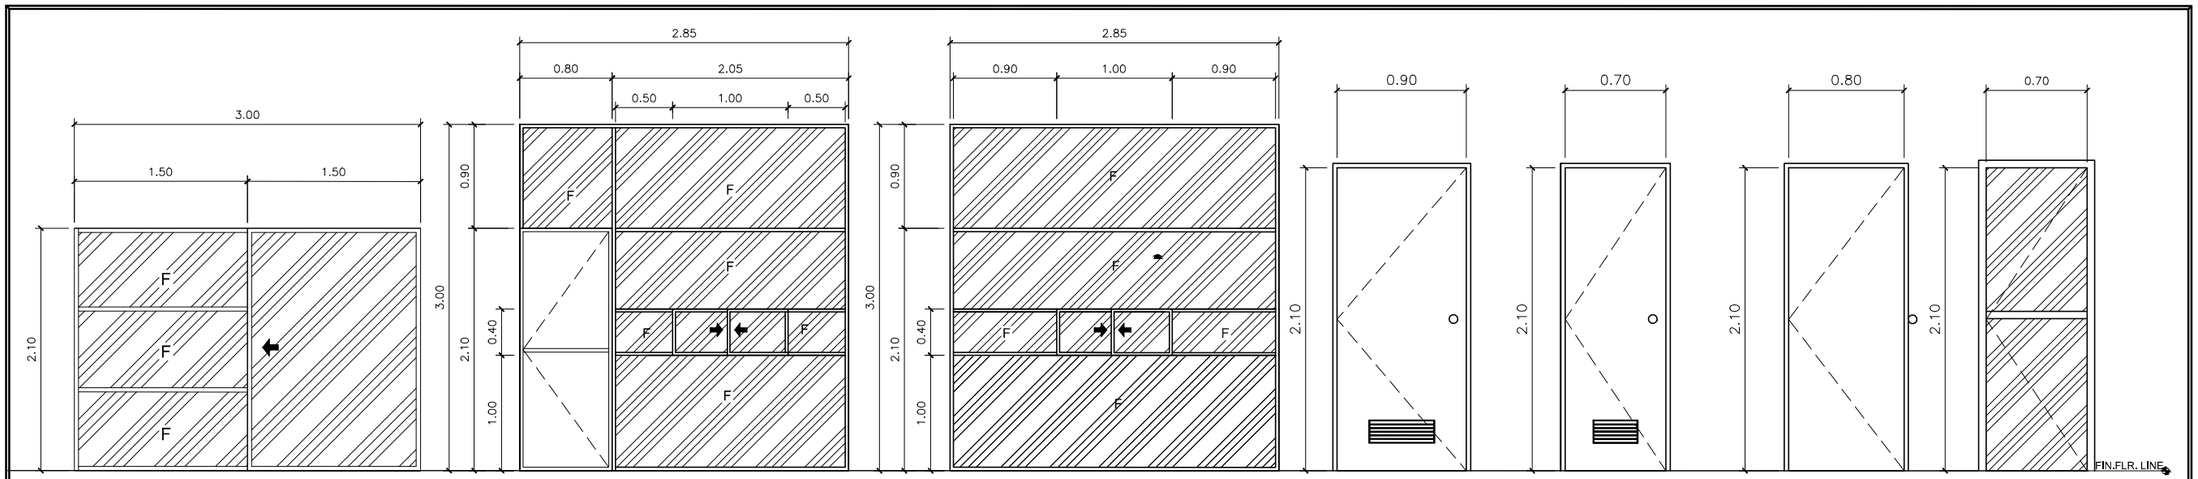


Type	D-1 (1 set)
Description	Aluminum Powder Coated Finish Stainless w/ steel friction hinge & casement fastener (multi point lock) for swing door using 10mm thk. clear temepered glass
Scale	1:50m

Type	D2-P (1 set)
Description	Aluminum Powder Coated Finish Stainless w/ steel friction hinge & casement fastener (multi point lock) for swing door using 10mm thk. clear temepered glass
Scale	1 :50m


Type	D3 (1 set) D4 (1 set)
Description	Swing Type PVC Panel Door with louver
Scale	1 :40m

Type	D4 (1 set)
Description	Swing Type PVC Panel Door with louver
Scale	1 :40m

Type	D-5 (1 set)
Description	Swing Type Panel Doorwith 2" x 4" Wood Jamb
Scale	1 :40m

Type	D-6(1 set)
Description	Aluminum Powder Coated Finish Stainless w/ steel friction hinge & casement fastener (multi point lock) for swing door using 10mm thk. clear temepered glass
Scale	1 :40m


SCHEDULE OF DOORS

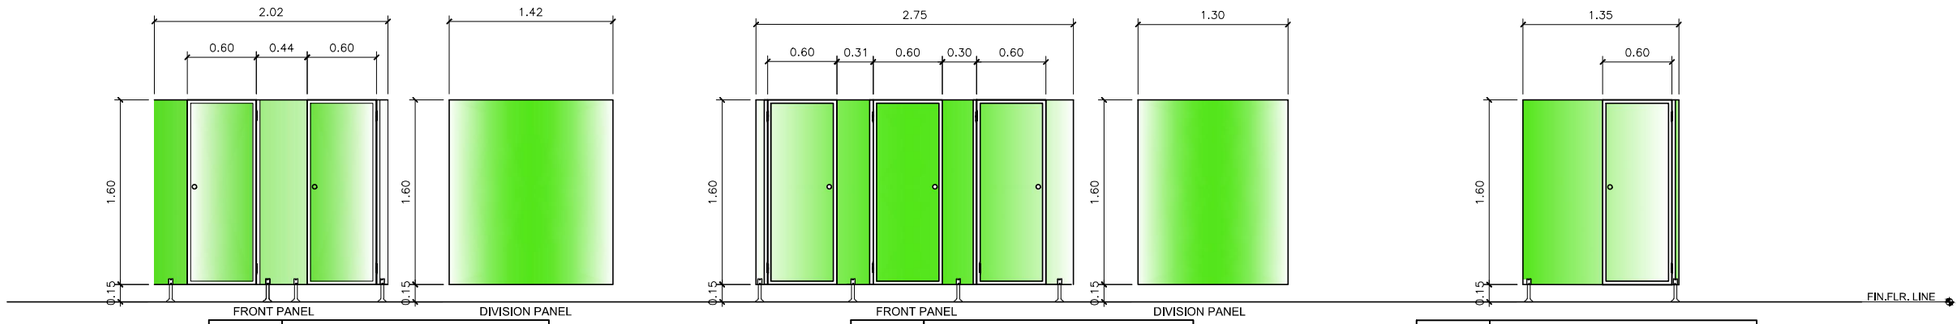

Type	P1 (1 set)
Description	12mm thk. Phenolic Anti-bacterial water proof toilet partition w/ back to back HPL color includes; hinges, lock inidcator, bottom support, door knob & coak hook
Scale	1 :50m

Type	P2 (1 set)
Description	12mm thk. Phenolic Anti-bacterial water proof toilet partition w/ back to back HPL color includes; hinges, lock inidcator, bottom support, door knob & coak hook
Scale	1 :50m

Type	P3 (1 set)
Description	12mm thk. Phenolic Anti-bacterial water proof toilet partition w/ back to back HPL color includes; hinges, lock inidcator, bottom support, door knob & coak hook
Scale	1 :50m

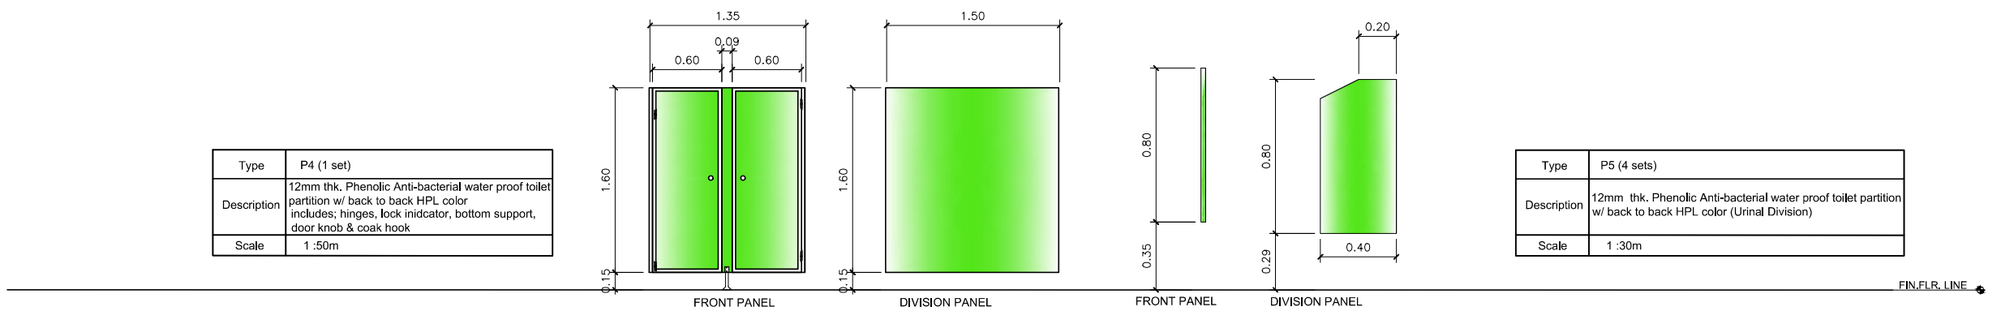

Type	P4 (1 set)
Description	12mm thk. Phenolic Anti-bacterial water proof toilet partition w/ back to back HPL color includes; hinges, lock inidcator, bottom support, door knob & coak hook
Scale	1 :50m

Type	P5 (4 sets)
Description	12mm thk. Phenolic Anti-bacterial water proof toilet partition w/ back to back HPL color (Urinal Division)
Scale	1 :30m

SCHEDULE OF MODULAR PARTITIONS

PHILIPPINE PORTS AUTHORITY
REAL ESTATE MANAGEMENT DIVISION
PMO NCR SOUTH

PROJECT TITLE: CONSTRUCTION OF TWO- STOREY PASSENGER TERMINAL BUILDING @ TMO-PASIG RIVER, SOUTH HARBOR, PORT AREA, MANILA

PREPARED BY:	CHECKED BY:	REVIEWED BY:	RECOMMENDED BY:	APPROVED BY:	SHEET NO.
JELLY ANN P. ZURITA ENGINEERING ASSISTANT A	JULIEBIEN L. DAGCUTAN SUPERVISING ENGINEER A	IRMA C. BACTOL PRINCIPAL ENGINEER A	ANDRES C. CANDAROMA, JR. MANAGER, REMD	FRANCISQUIEL O. MANCILE PORT MANAGER, PMO NCR SOUTH	8 OF 23