
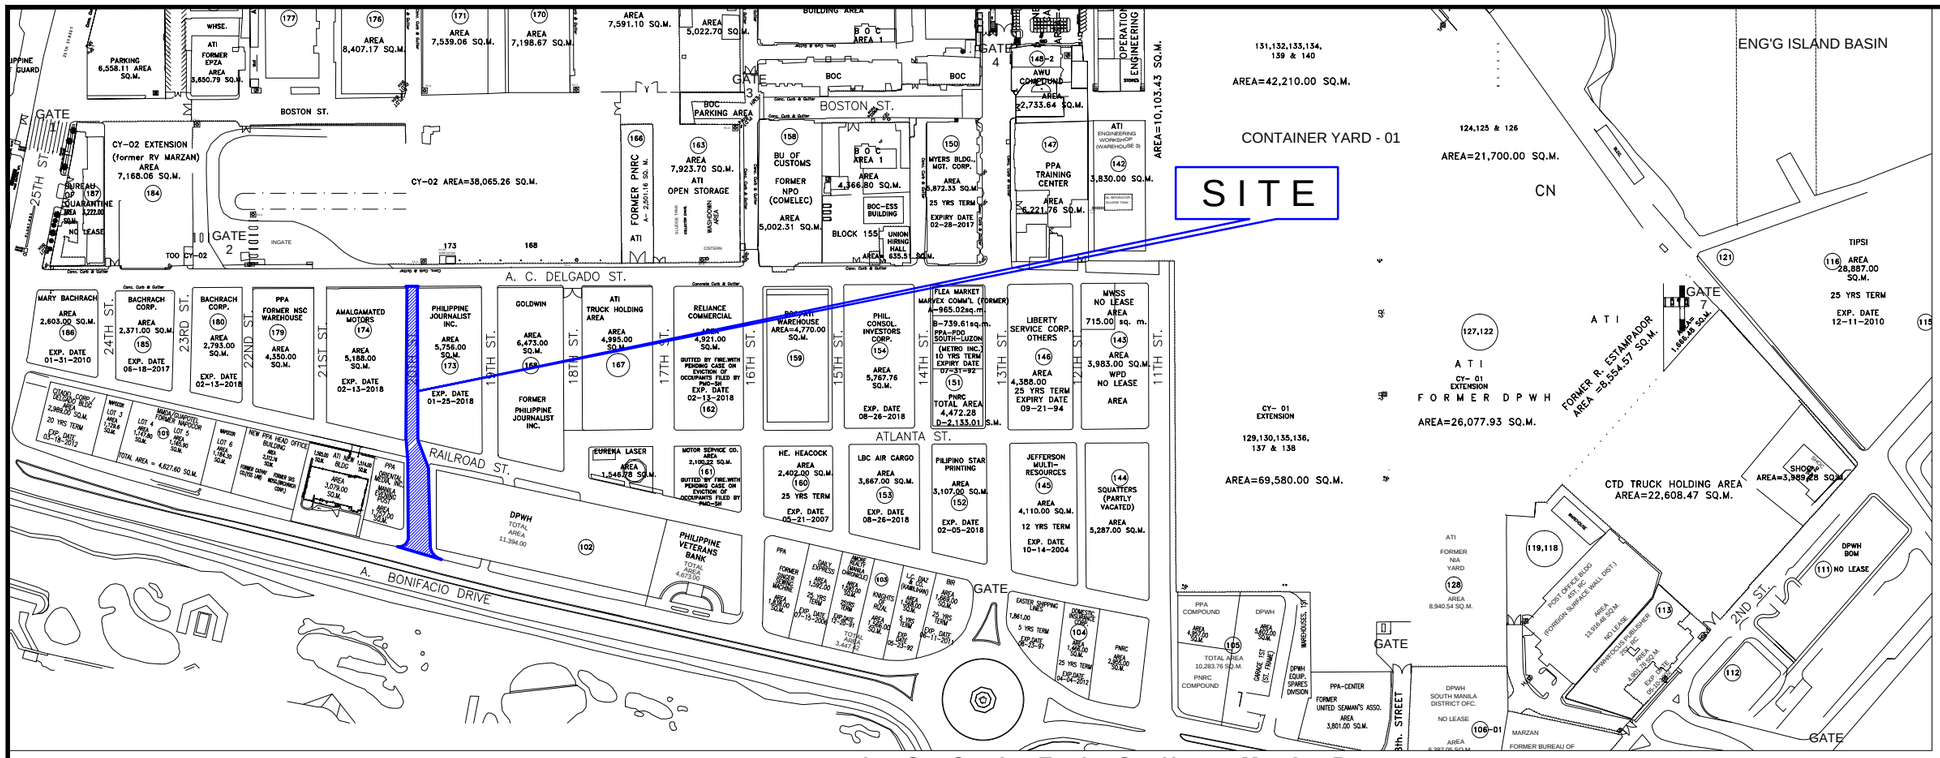


L O C A T I O N M A P
N O T T O S C A L E

V I C I N I T Y

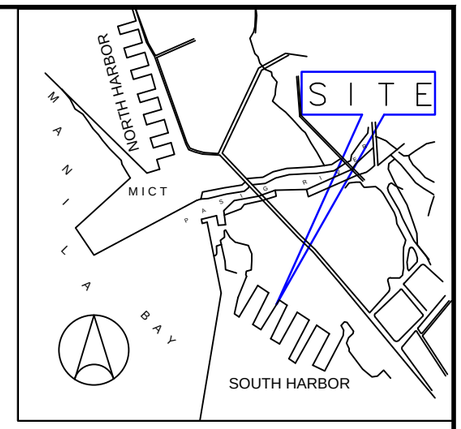

L E G E N D :

- REPAIR OF ASPHALT PAVEMENT @RAILROAD & ROAD TRIBUTARIES WITHIN SOUTH HARBOR EXPANDED PORT ZONE (SHEPZ) PORT AREA MANILA AS OF 2012

- REPAIR OF ROAD PAVEMENT & REPAIR/DECLOGGING OF DRAINAGE SYSTEM @ A.C. DELGADO & RAILROADS STREET AS OF 2012

DEVELOPMENT PLAN C.Y. 2011 TO PRESENT
N O T T O S C A L E

PHILIPPINE PORTS AUTHORITY
REAL ESTATE MANAGEMENT DIVISION
PMO NCR SOUTH

PROJECT TITLE: REPIR / REHABILITATION OF ROADWAY PAVEMENT & DRAINAGE SYSTEM AT 20TH STREET , SOUTH HARBOR , PORT AREA, MANILA

PREPARED BY:	CHECKED BY:	REVIEWED & CHECKED BY:	RECOMMENDED BY:	APPROVED BY:	SHEET NO.
JELLY ANN P. ZURITA ACAD OPERATOR	JULIEBIEN L. DAGCUTAN SUPERVISING ENGINEER A	IRMA C,. BACTOL PRINCIPAL ENGINEER A	ANDRES C. CANDAROMA, JR. MANAGER, REMD	FRANCISQUIEL O. MANCILE PORT MANAGER, PMO NCR SOUTH	1 10