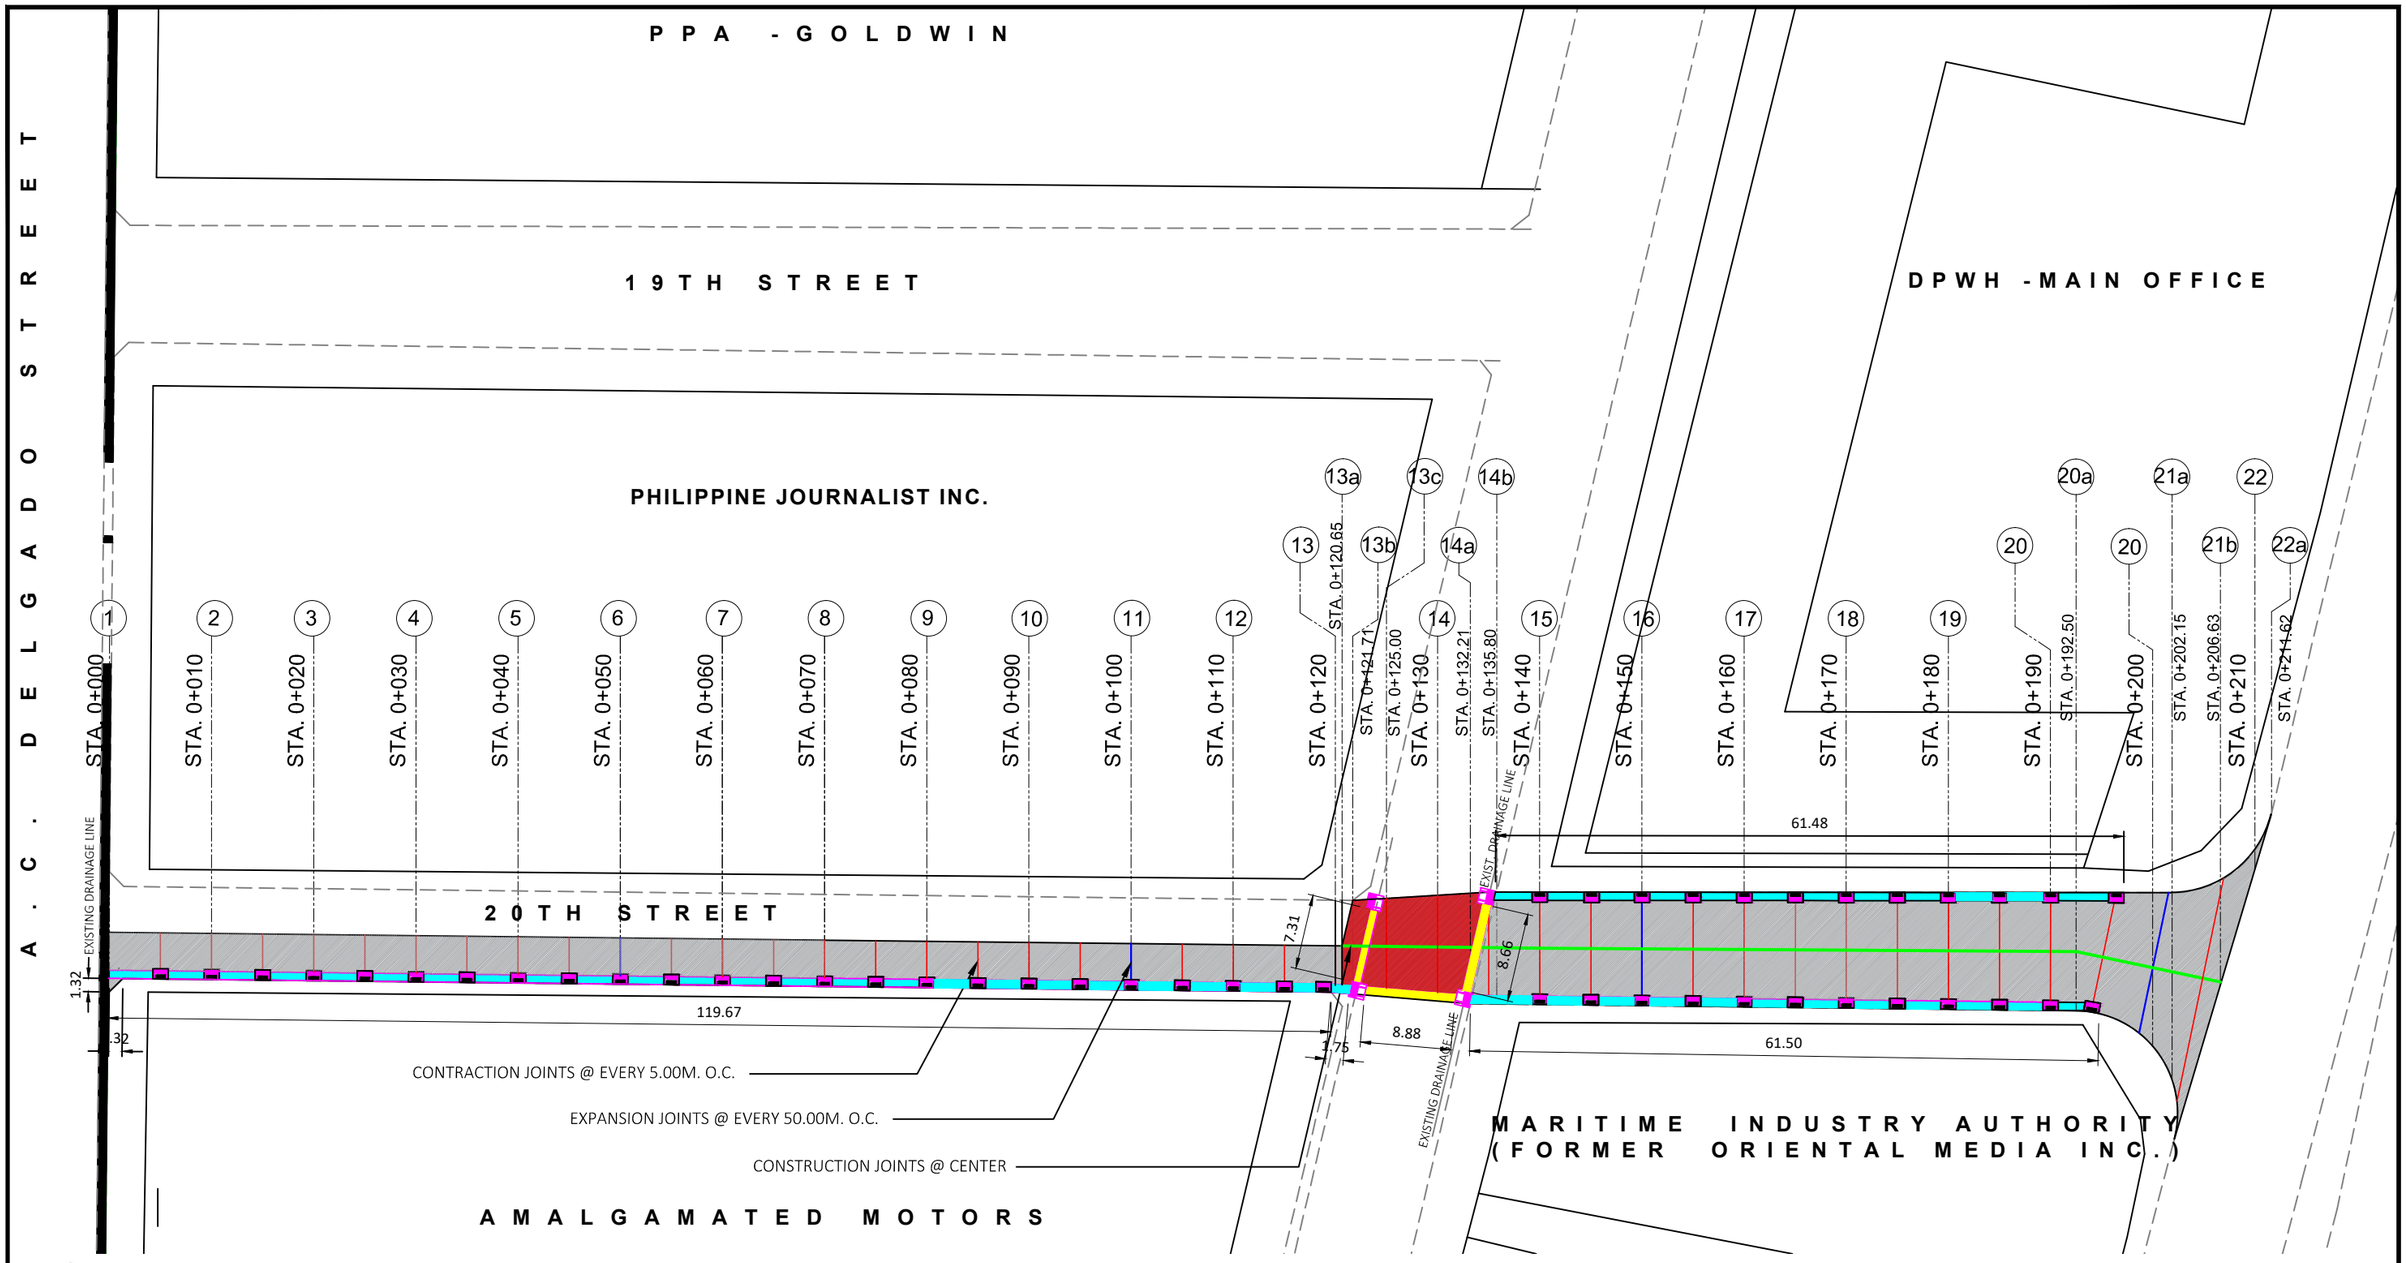


LEGEND:

- — 250mm thk. 3500 PSI PCCP @ 3 DAYS (SEE DETAIL)
- — 300mm thk. 3500 PSI PCCP @ 3 DAYS (SEE DETAIL)
- — MANHOLE 1 (SEE DETAIL)
- — MANHOLE 2 (SEE DETAIL)
- — BOX CULVERT 1 (SEE DETAIL)
- — BOX CULVERT 2 (SEE DETAIL)

PROPOSED ROADWAY &DRAINAGE LAY-OUT

SCALE 1:600m

PHILIPPINE PORTS AUTHORITY
REAL ESTATE MANAGEMENT DIVISION
PMO NCR SOUTH

PROJECT TITLE: REPIR / REHABILITATION OF ROADWAY PAVEMENT & DRAINAGE SYSTEM AT 20TH STREET , SOUTH HARBOR , PORT AREA, MANILA

PREPARED BY:	CHECKED BY:	REVIEWED & CHECKED BY:	RECOMMENDED BY:	APPROVED BY:	SHEET NO.
JELLY ANN P. ZURITA ACAD OPERATOR	JULIEBIEN L. DAGCUTAN SUPERVISING ENGINEER A	IRMA C,. BACTOL PRINCIPAL ENGINEER A	ANDRES C. CANDAROMA, JR. MANAGER, REMD	FRANCISQUIEL O. MANCILE PORT MANAGER, PMO NCR SOUTH	3 10