

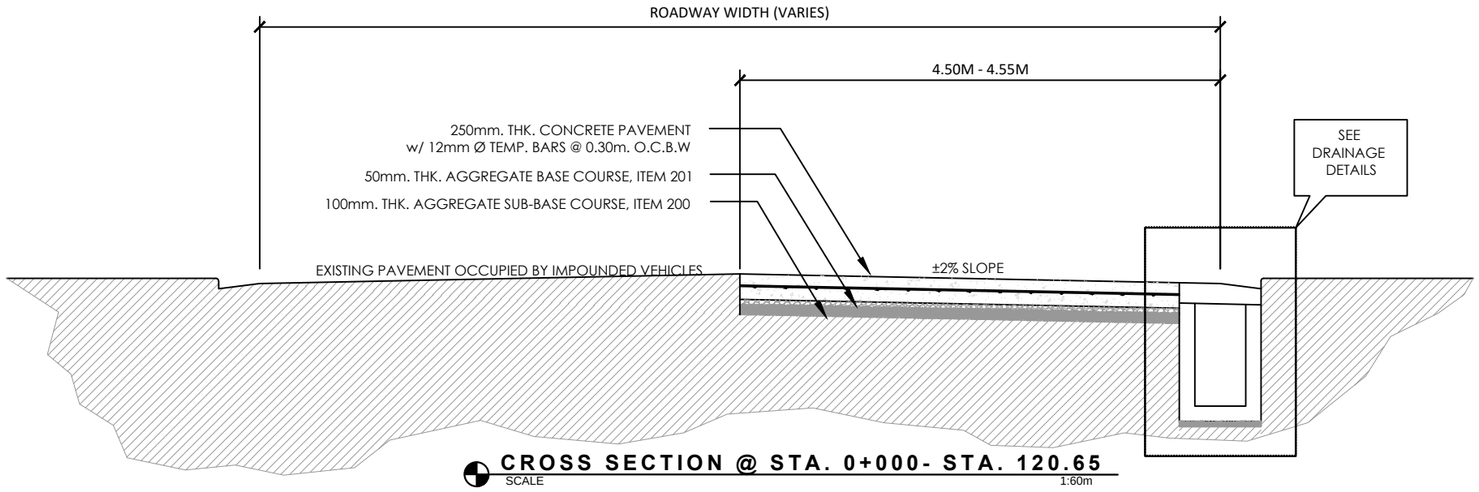


CROSS SECTION @ STA. 0+000- STA. 120.65
SCALE 1:60m

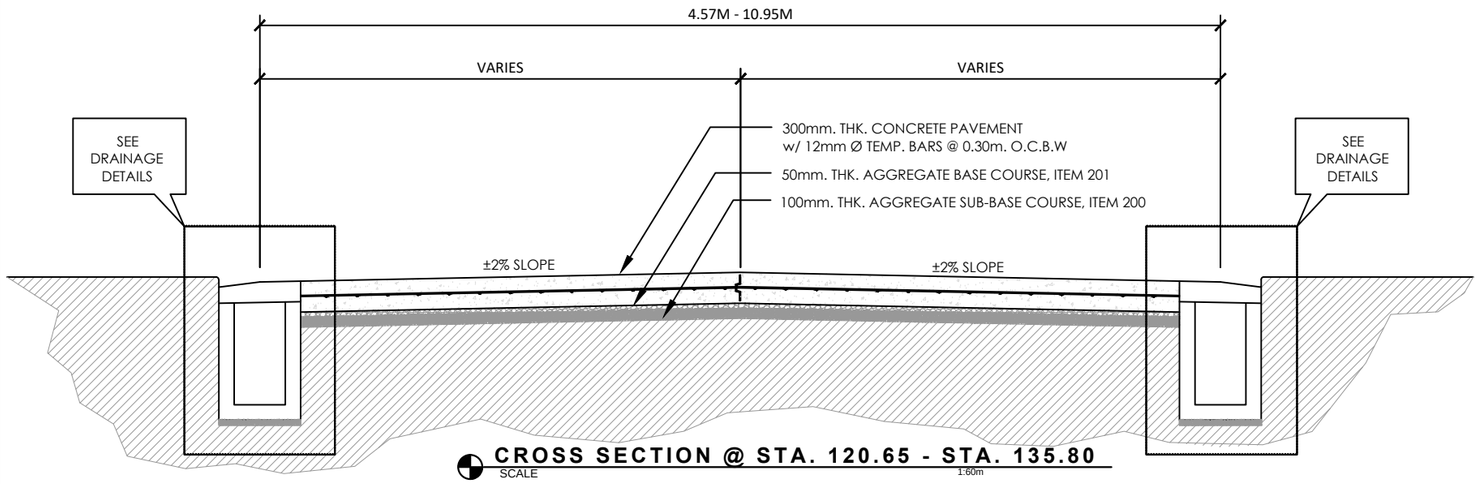

CROSS SECTION @ STA. 120.65 - STA. 135.80
SCALE 1:60m

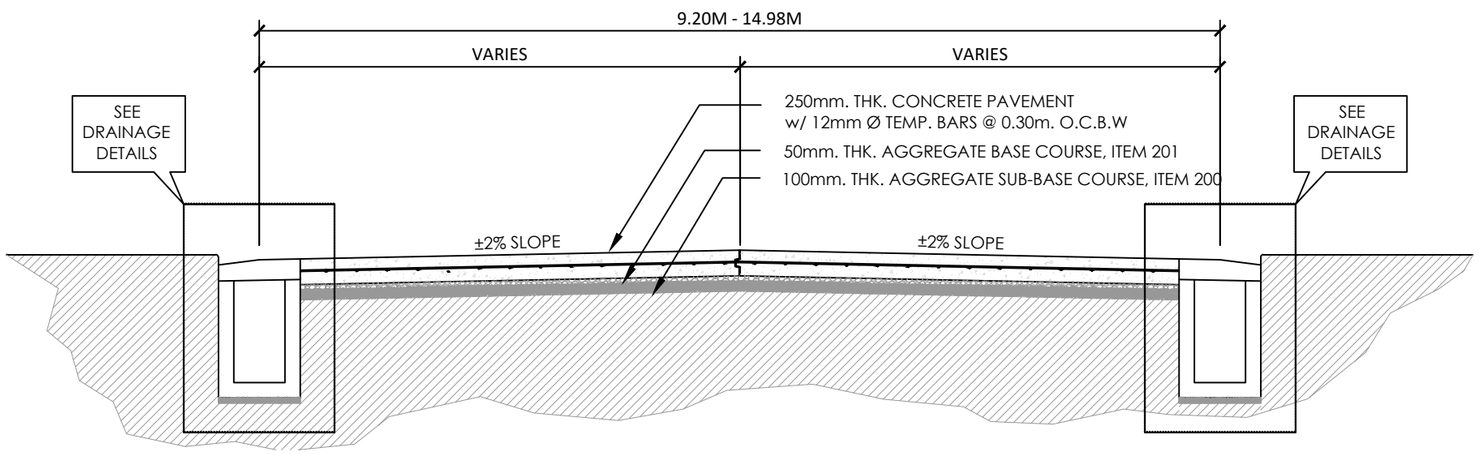


CROSS SECTION @ STA. 135.80-STA. 211.62
SCALE 1:60m



EXPANSION JOINT



CONSTRUCTION JOINT

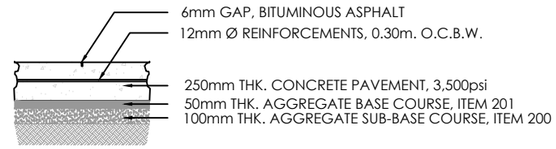

CONTRACTION JOINT


PAVEMENT DETAILS (250mm THK. PCCP)
SCALE 1:40m



EXPANSION JOINT



CONSTRUCTION JOINT

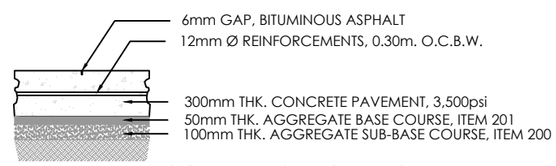

CONTRACTION JOINT

PAVEMENT DETAILS (300mm THK. PCCP)
SCALE 1:40m

PHILIPPINE PORTS AUTHORITY
REAL ESTATE MANAGEMENT DIVISION
PMO NCR SOUTH

PROJECT TITLE: REPIR / REHABILITATION OF ROADWAY PAVEMENT & DRAINAGE SYSTEM AT 20TH STREET , SOUTH HARBOR , PORT AREA, MANILA

PREPARED BY:	CHECKED BY:	REVIEWED & CHECKED BY:	RECOMMENDED BY:	APPROVED BY:	SHEET NO.
JELLY ANN P. ZURITA ACAD OPERATOR	JULIEBIEN L. DAGCUTAN SUPERVISING ENGINEER A	IRMA C,. BACTOL PRINCIPAL ENGINEER A	ANDRES C. CANDAROMA, JR. MANAGER, REMD	FRANCISQUIEL O. MANCILE PORT MANAGER, PMO NCR SOUTH	5 10