
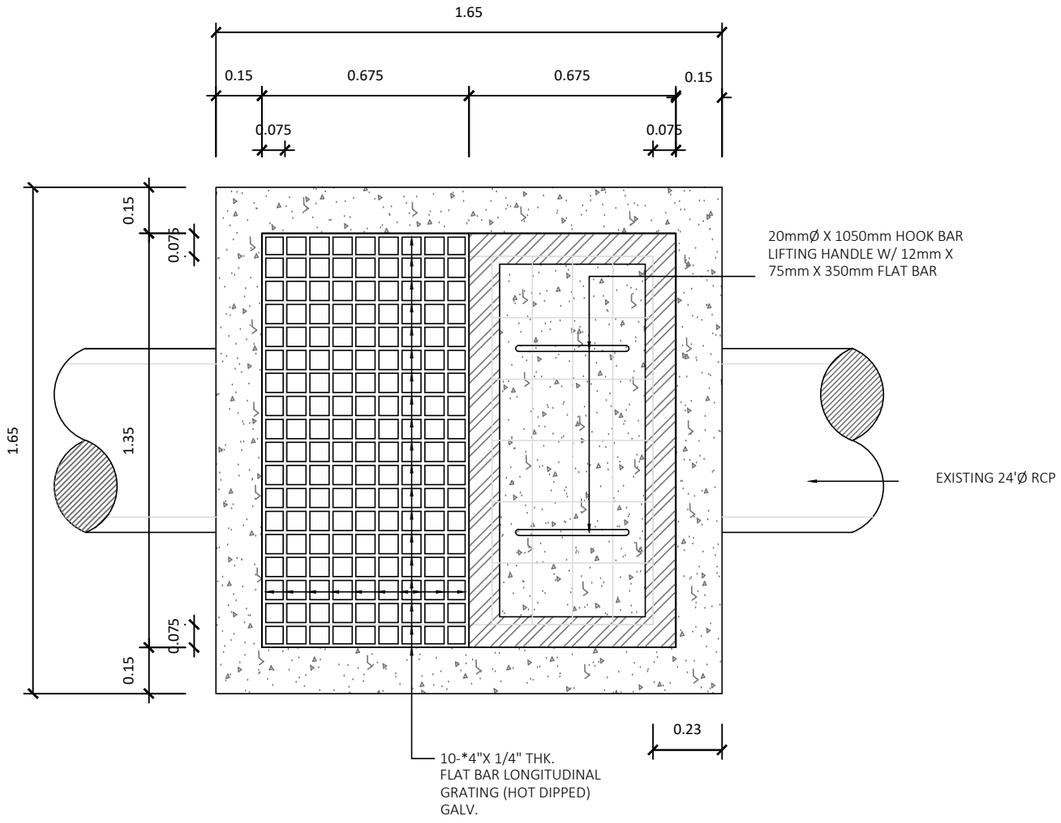


PLAN

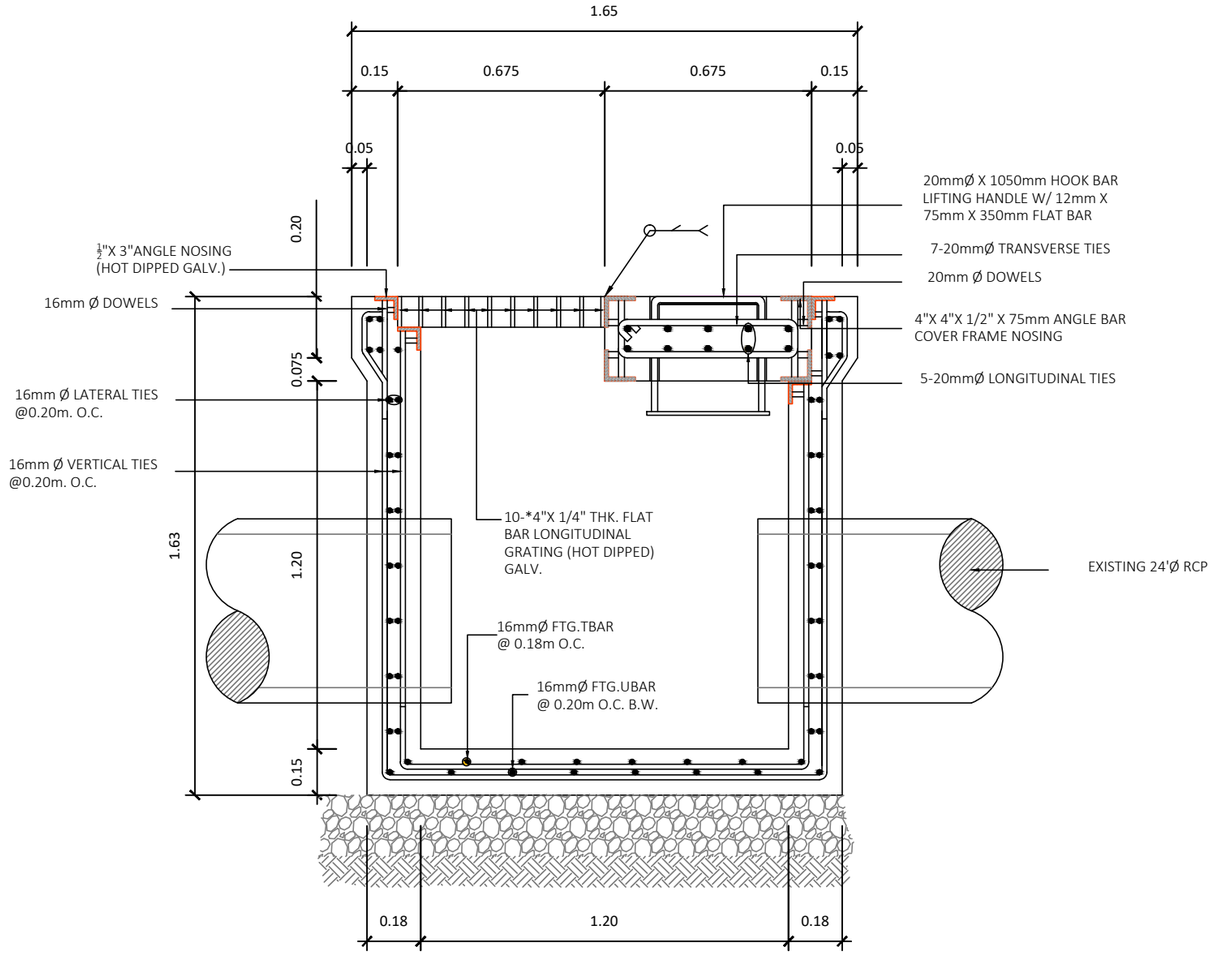

SECTION

TYPICAL DETAIL OF MANHOLE 1

SCALE 1:20m

PHILIPPINE PORTS AUTHORITY REAL ESTATE MANAGEMENT DIVISION PMO NCR SOUTH	PROJECT TITLE: REPIR / REHABILITATION OF ROADWAY PAVEMENT & DRAINAGE SYSTEM AT 20TH STREET , SOUTH HARBOR , PORT AREA, MANILA				
PREPARED BY:	CHECKED BY:	REVIEWED & CHECKED BY:	RECOMMENDED BY:	APPROVED BY:	SHEET NO.
JELLY ANN P. ZURITA ACAD OPERATOR	JULIEBIEN L. DAGCUTAN SUPERVISING ENGINEER A	IRMA C,. BACTOL PRINCIPAL ENGINEER A	ANDRES C. CANDAROMA, JR. MANAGER, REMD	FRANCISQUIEL O. MANCILE PORT MANAGER, PMO NCR SOUTH	6 10