

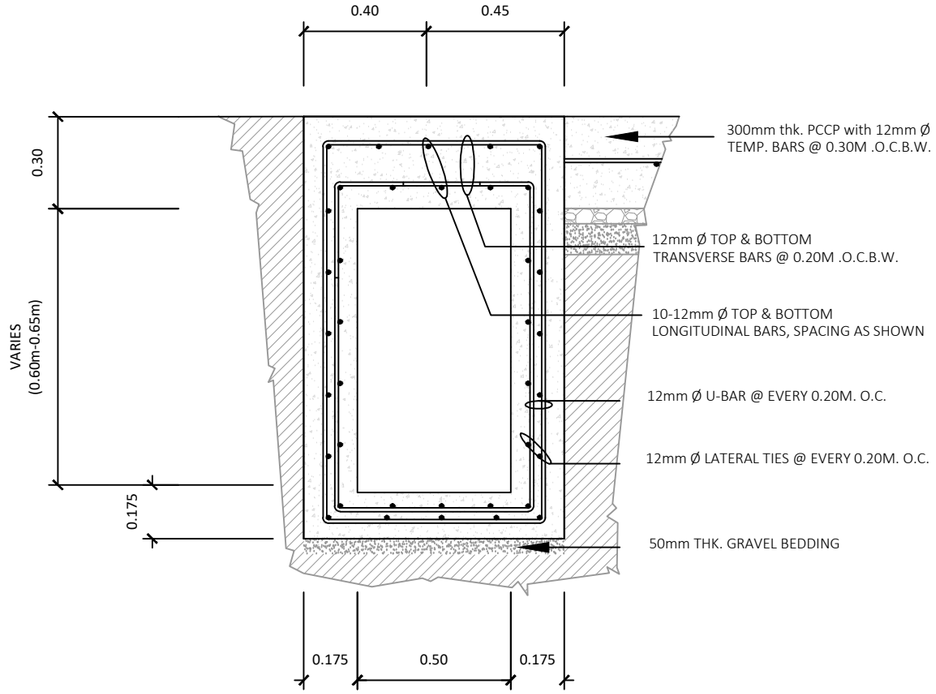


DETAIL OF BOX CULVERT 1
SCALE 1:20m

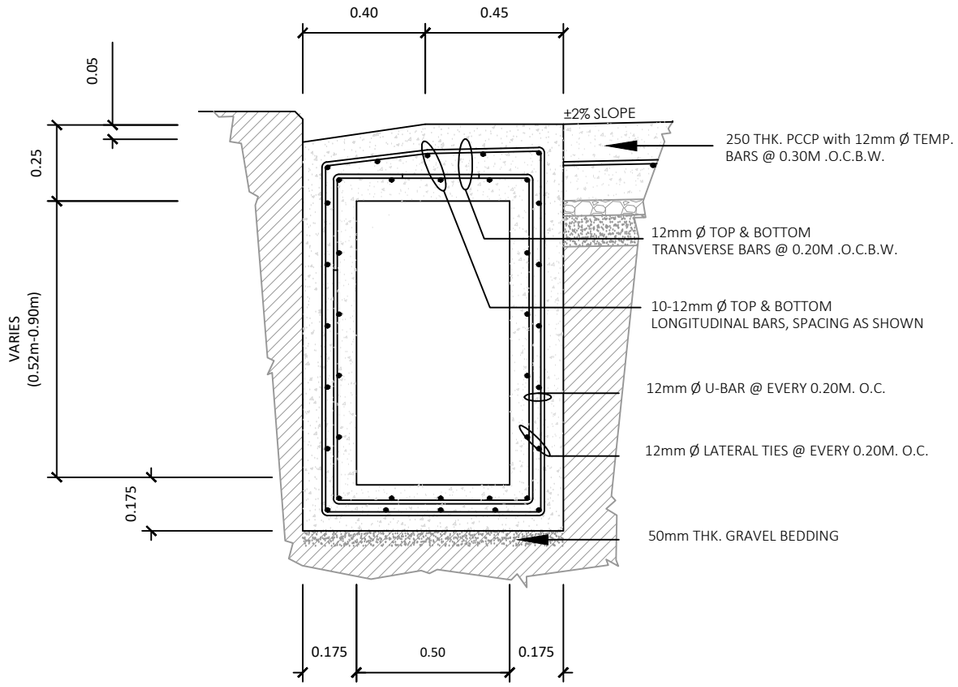

DETAIL OF BOX CULVERT 2 @ INTERSECTION
SCALE 1:20m

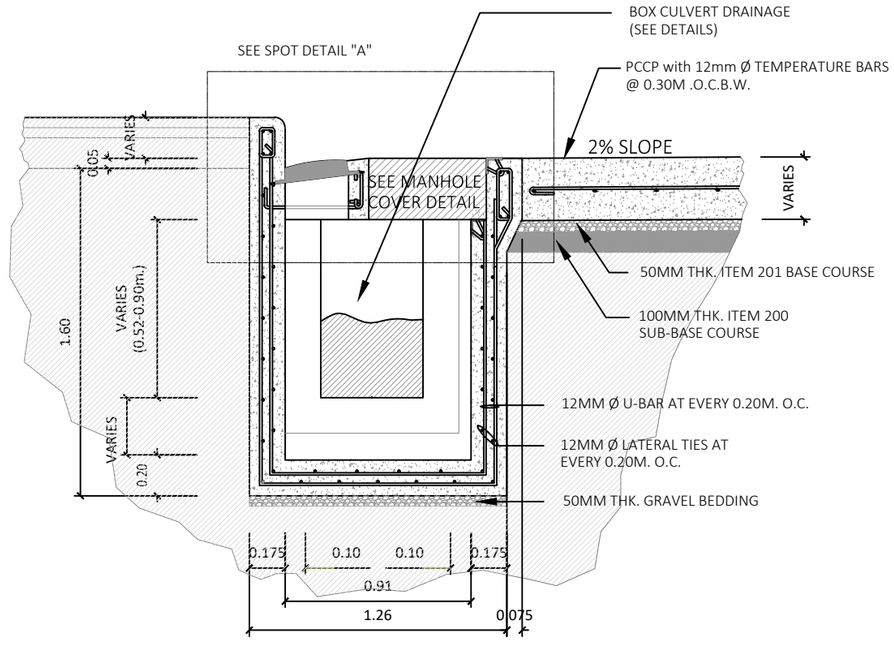

SECTION THRU "C"
SCALE 1:30m

PHILIPPINE PORTS AUTHORITY
REAL ESTATE MANAGEMENT DIVISION
PMO NCR SOUTH

PROJECT TITLE: REPIR / REHABILITATION OF ROADWAY PAVEMENT & DRAINAGE SYSTEM AT 20TH STREET , SOUTH HARBOR , PORT AREA, MANILA

PREPARED BY:	CHECKED BY:	REVIEWED & CHECKED BY:	RECOMMENDED BY:	APPROVED BY:	SHEET NO.
JELLY ANN P. ZURITA ACAD OPERATOR	JULIEBIEN L. DAGCUTAN SUPERVISING ENGINEER A	IRMA C,. BACTOL PRINCIPAL ENGINEER A	ANDRES C. CANDAROMA, JR. MANAGER, REMD	FRANCISQUIEL O. MANCILE PORT MANAGER, PMO NCR SOUTH	8 10