




PAVEMENT MARKINGS LAY-OUT
SCALE 1:600m

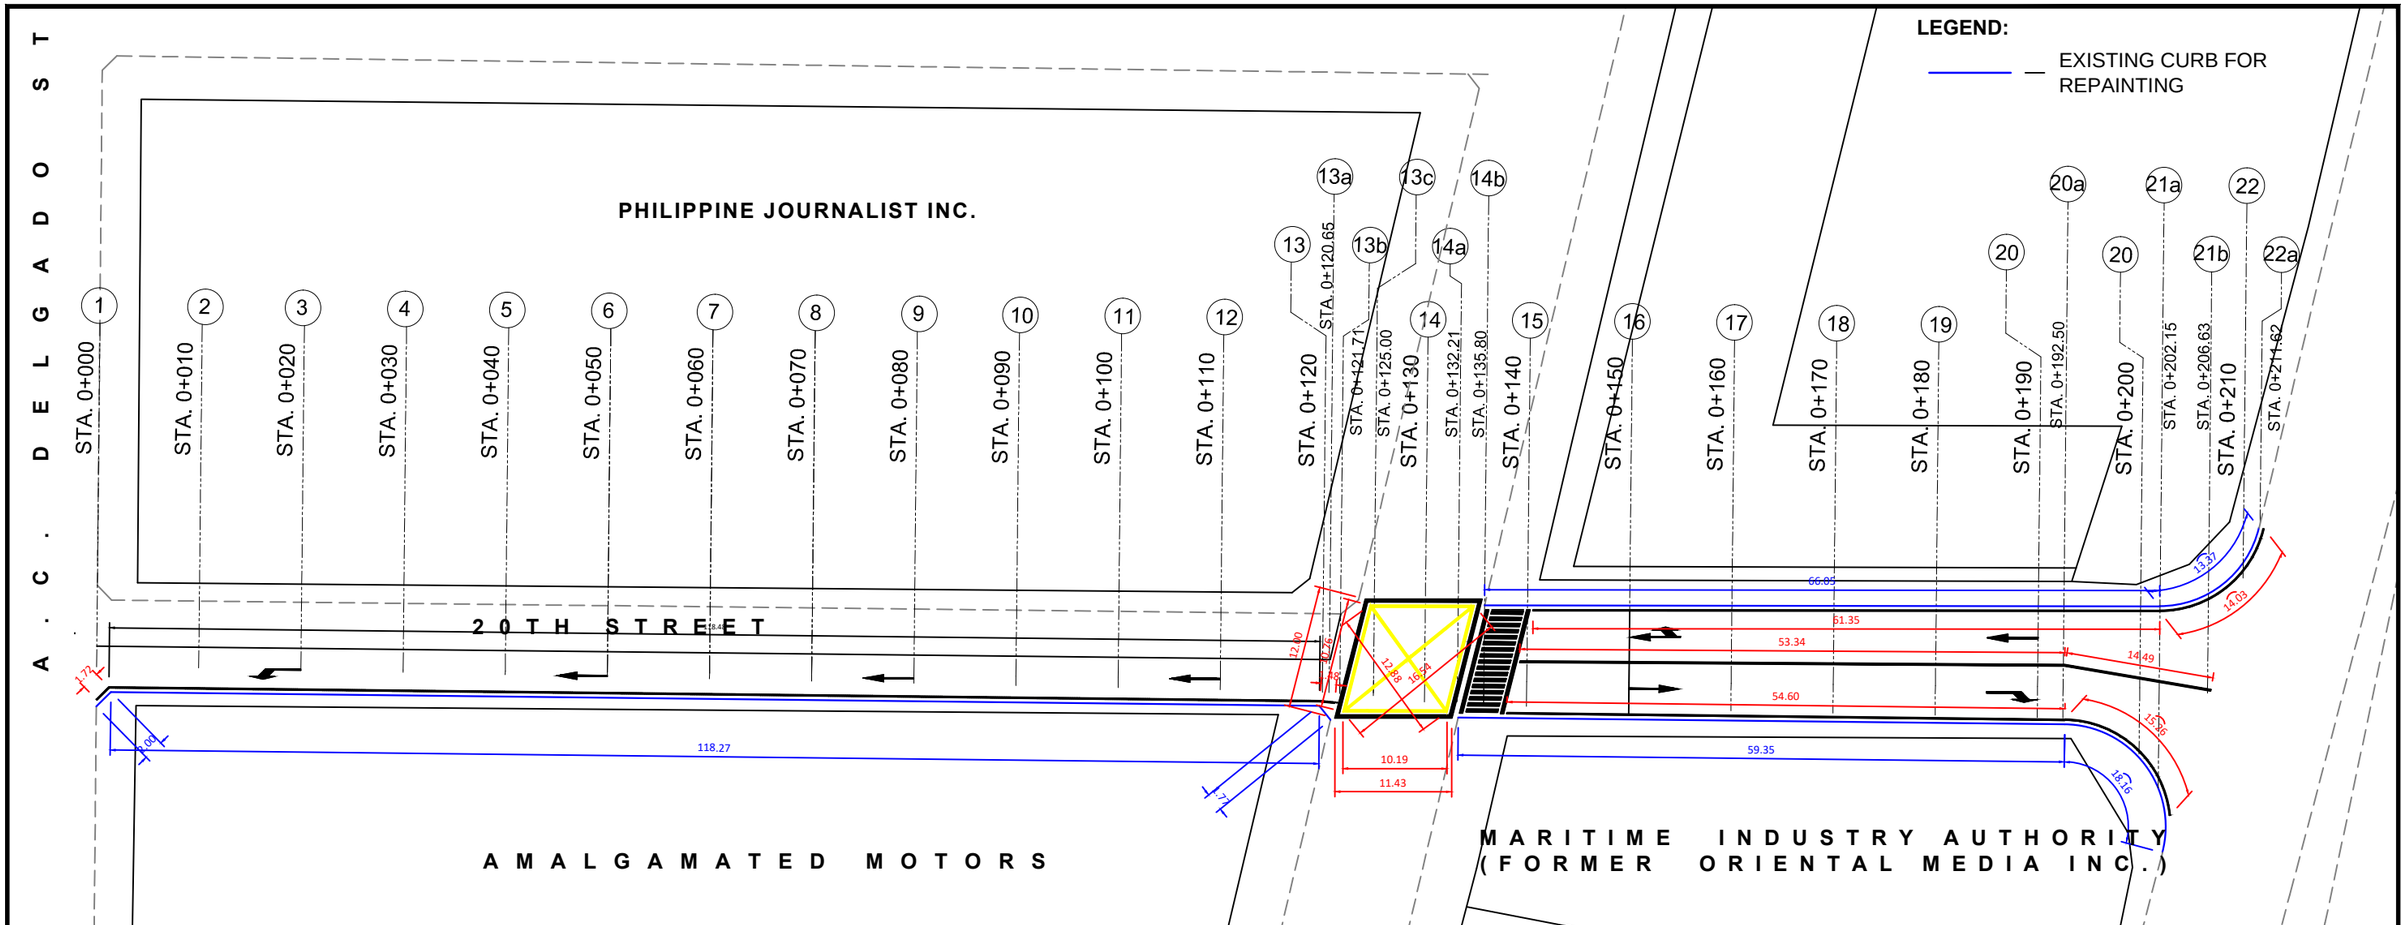


CENTER LINE
SCALE 1:100m

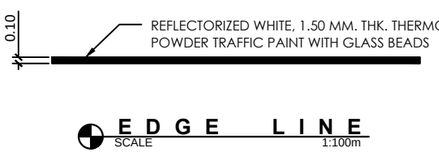


EDGE LINE
SCALE 1:100m

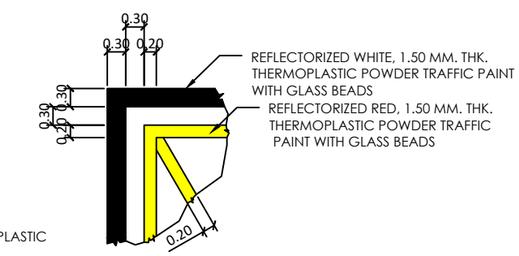


INTERSECTION BLOCK
SCALE 1:100m

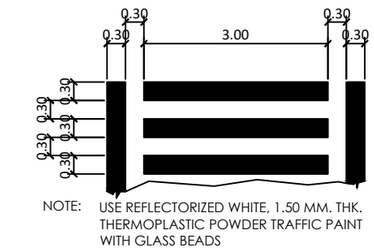


PEDESTRIAN LANE
SCALE 1:100m

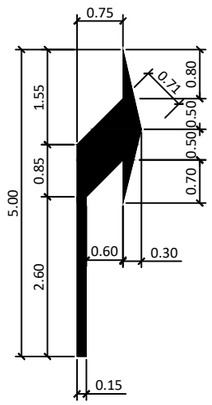

TURN ARROW (2UNITS)
SCALE 1:100m

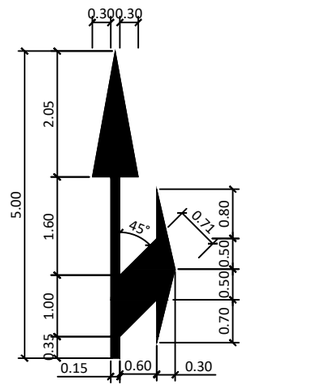

COMBINED ARROW (1UNIT)
SCALE 1:100m

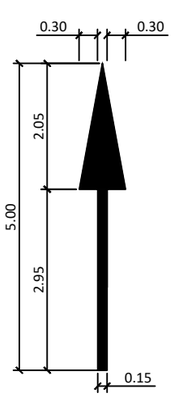

THROUGH ARROW (5 UNITS)
SCALE 1:100m

PHILIPPINE PORTS AUTHORITY
REAL ESTATE MANAGEMENT DIVISION
PMO NCR SOUTH

PROJECT TITLE: REPIR / REHABILITATION OF ROADWAY PAVEMENT & DRAINAGE SYSTEM AT 20TH STREET , SOUTH HARBOR , PORT AREA, MANILA

PREPARED BY:	CHECKED BY:	REVIEWED & CHECKED BY:	RECOMMENDED BY:	APPROVED BY:	SHEET NO.
JELLY ANN P. ZURITA ACAD OPERATOR	JULIEBIEN L. DAGCUTAN SUPERVISING ENGINEER A	IRMA C,. BACTOL PRINCIPAL ENGINEER A	ANDRES C. CANDAROMA, JR. MANAGER, REMD	FRANCISQUIEL O. MANCILE PORT MANAGER, PMO NCR SOUTH	10 / 10