


VICINITY MAP
NOT TO SCALE




SITE

PHILIPPINE PORTS AUTHORITY DEVELOPMENT PLAN PORT CAPINPIN PUTING BUHANGIN, ORION, BATAAN	PROJECT TITLE: MAINTENANCE OF DOORS AND WINDOWS AT PORT CAPINPIN, ORION, BATAAN					DATE: JANUARY 2025
	PREPARED BY: LALAINE M. GOMEZ ENGINEER B, PMO-BATAAN/AURORA	CHECKED BY: SHIRLYN S. MORALES ACTING SUPERVISING ENGINEER A, PMO-BATAAN/AURORA	REVIEWED BY: ALBERT FRANCIS T. GOLES PRINCIPAL ENGINEER A, PMO-BATAAN/AURORA	RECOMMENDING APPROVAL: VAL JONATHAN V. PINEDA ACTING ESD MANAGER, PMO-BATAAN/AURORA	APPROVED BY: NIÑO PAOLO M. BISCOCHO ACTING PORT MANAGER, PMO-BATAAN/AURORA	SHEET CONTENT: AS SHOWN
						SHEET NO: 1 / 3

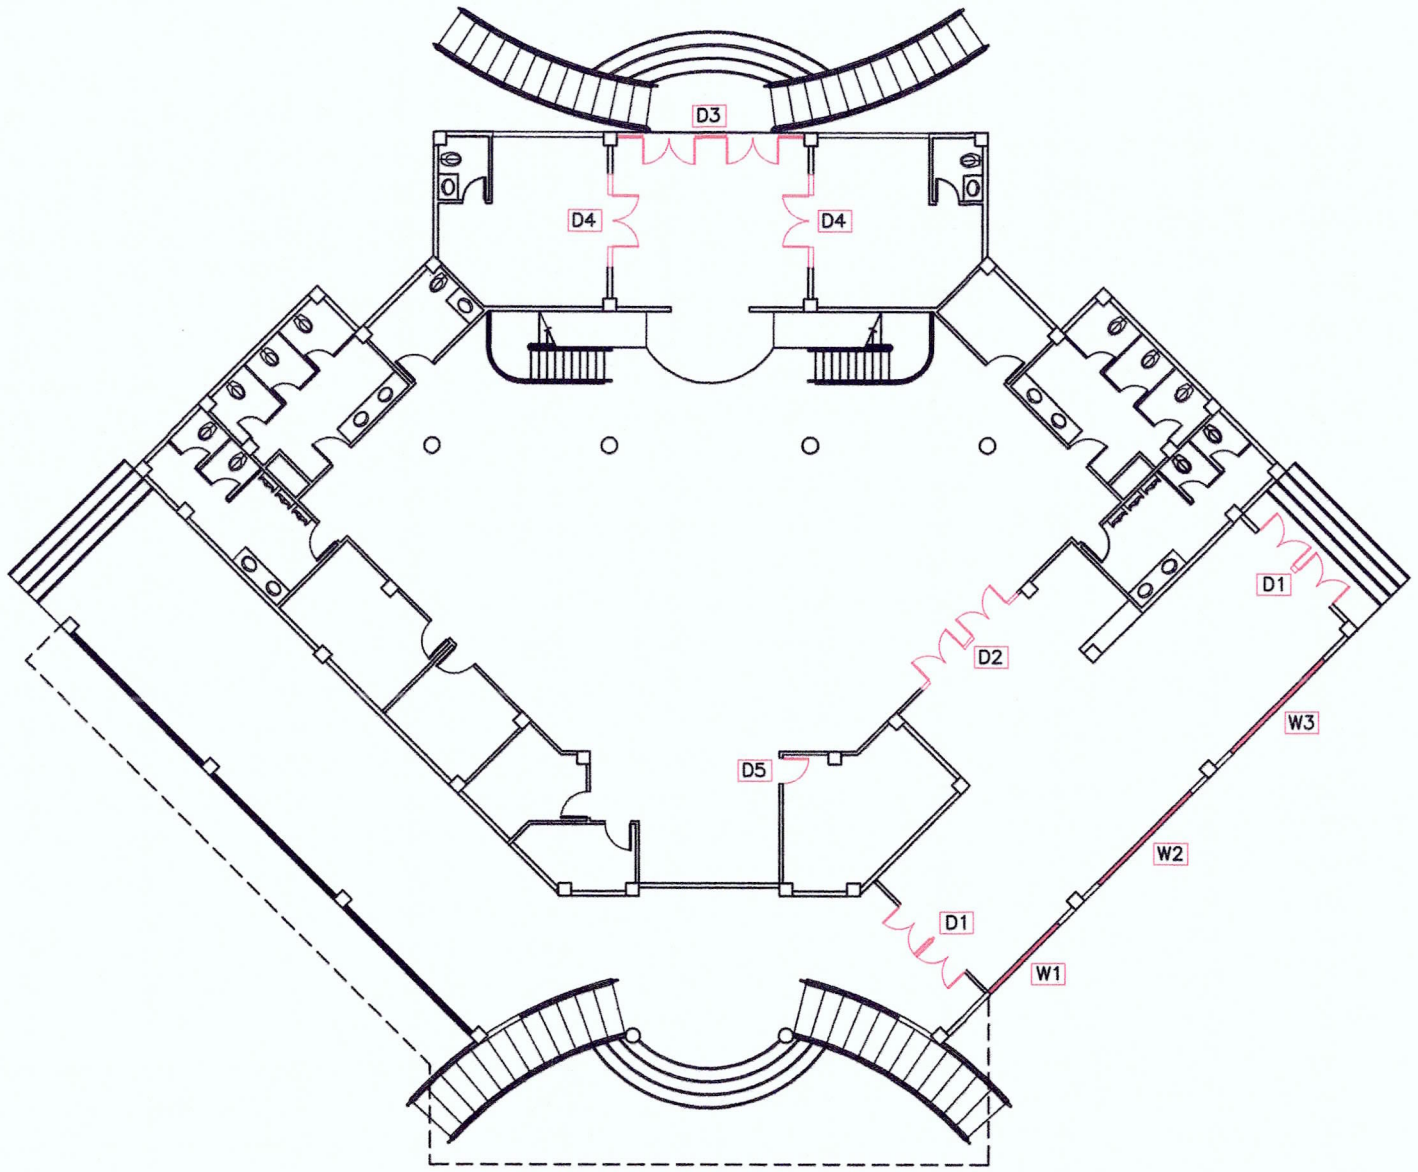


GROUND FLOOR PLAN

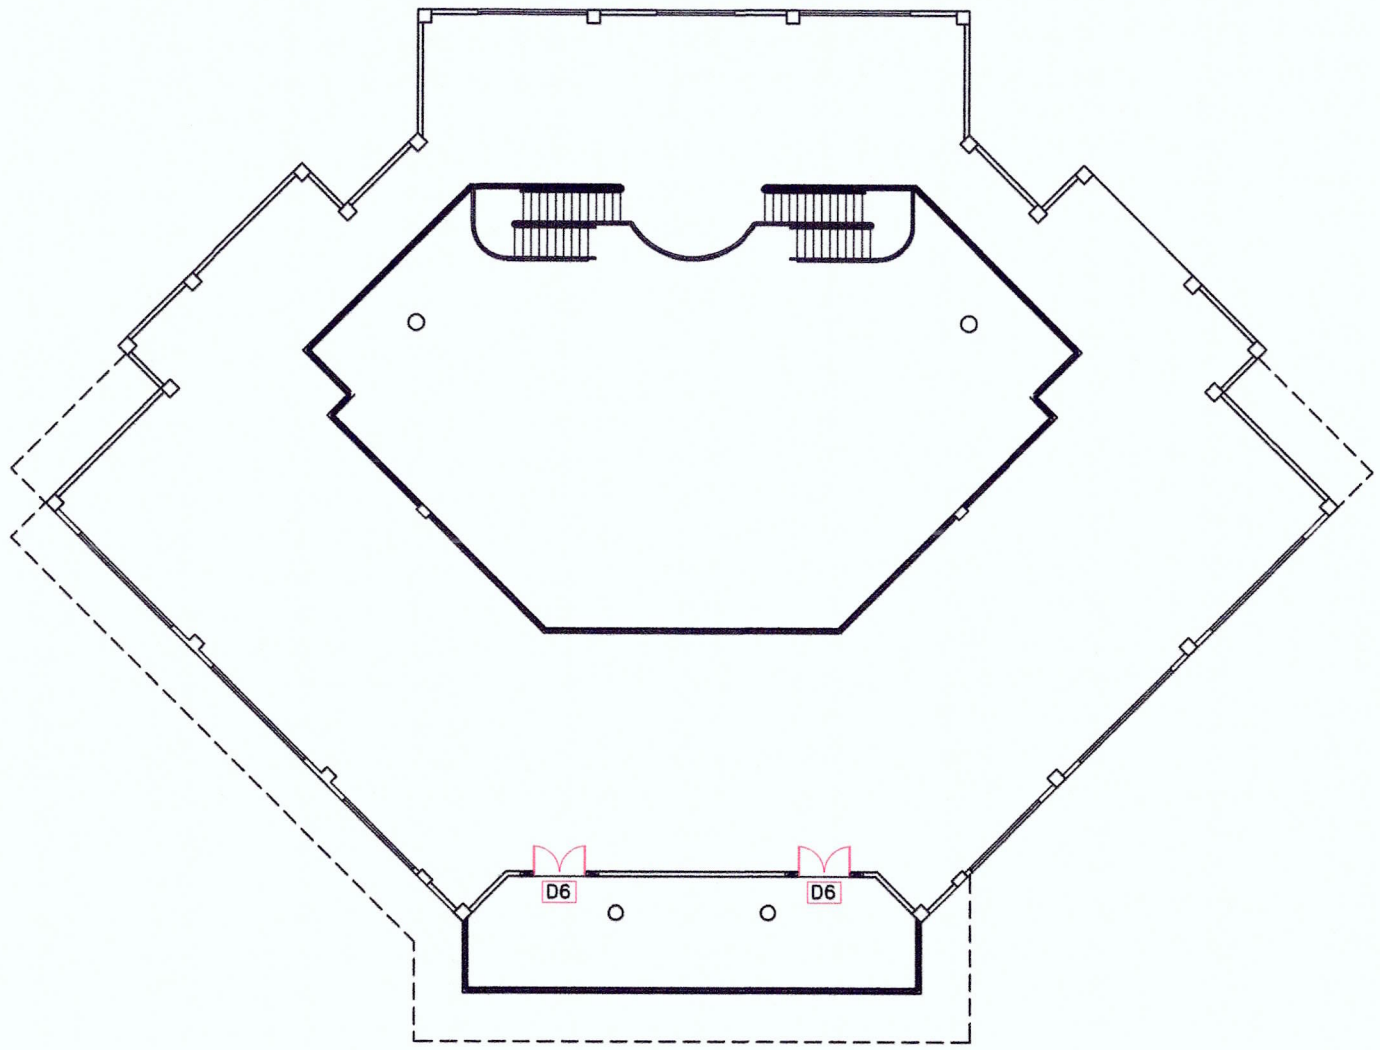


MEZZANINE FLOOR PLAN

PHILIPPINE PORTS AUTHORITY DEVELOPMENT PLAN PORT CAPINPIN PUTING BUHANGIN, ORION, BATAAN	PROJECT TITLE: MAINTENANCE OF DOORS AND WINDOWS AT PORT CAPINPIN, ORION, BATAAN					DATE: JANUARY 2025
	PREPARED BY: LALAINE M. GOMEZ ENGINEER B, PMO-BATAAN/AURORA	CHECKED BY: SHIRLYN S. MORALES ACTING SUPERVISING ENGINEER A, PMO-BATAAN/AURORA	REVIEWED BY: ALBERT FRANCIS T. GOLES PRINCIPAL ENGINEER A, PMO-BATAAN/AURORA	RECOMMENDING APPROVAL: VAL JONATHAN V. PINEDA ACTING ESD MANAGER, PMO-BATAAN/AURORA	APPROVED BY: NIÑO PAOLO M. DISCOCHO ACTING PORT MANAGER, PMO-BATAAN/AURORA	SHEET CONTENT: AS SHOWN	SHEET NO: 2 / 3

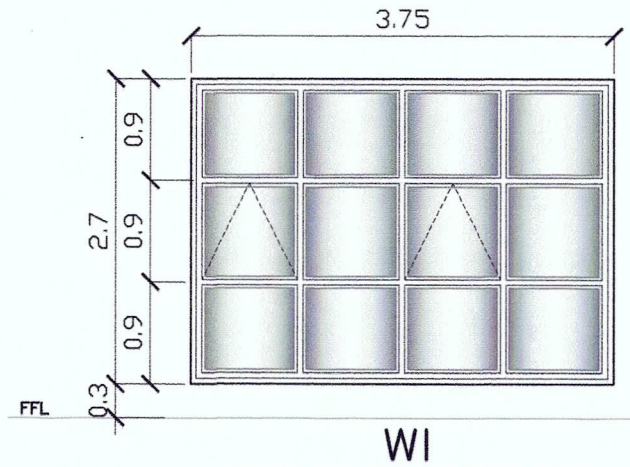


W1

COMBINED FIXED GLASS AND AWNING WINDOW
(1 SET)
LOCATION: DEPARTURE HALLWAY (GROUND FLOOR)

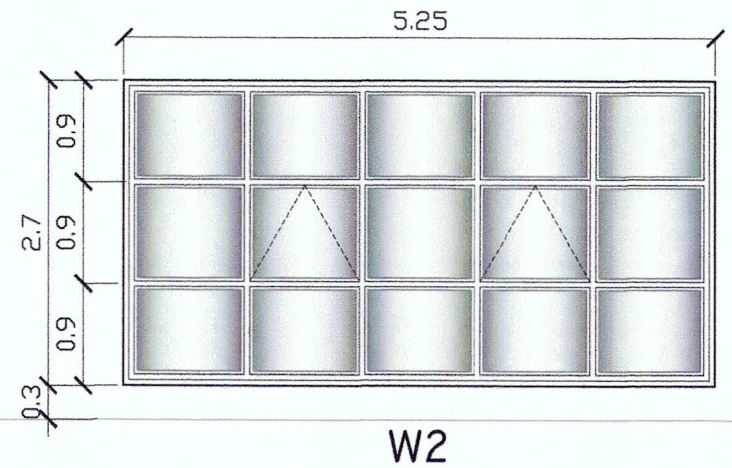


W2

COMBINED FIXED GLASS AND AWNING WINDOW
(1 SET)
LOCATION: DEPARTURE HALLWAY (GROUND FLOOR)

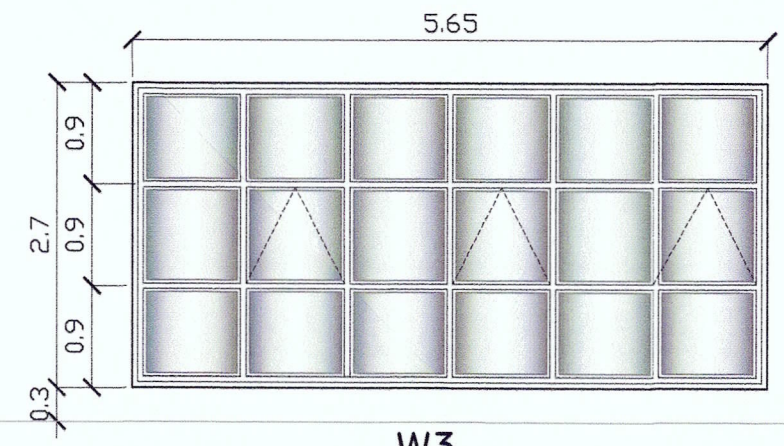


W3

COMBINED FIXED GLASS AND AWNING WINDOW
(1 SET)
LOCATION: DEPARTURE HALLWAY (GROUND FLOOR)

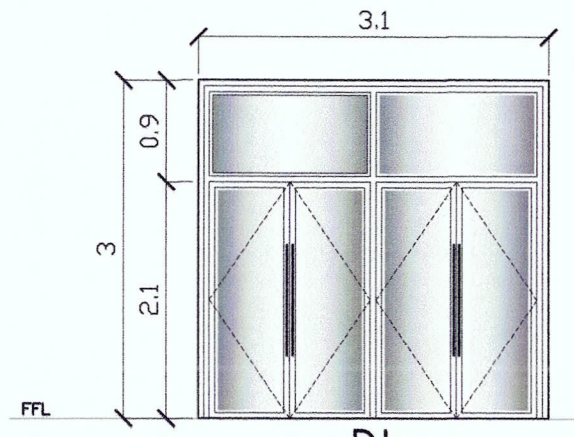


D1

DOUBLE SWING GLASS DOORS WITH FIXED GLASS WINDOW
ON ALUMINUM POWDER COATED FRAME
AND 6MM CLEAR TEMPERED GLASS
WITH STAINLESS HANDLES AND LOCKSET
(2 SETS)
LOCATION: DEPARTURE AREA

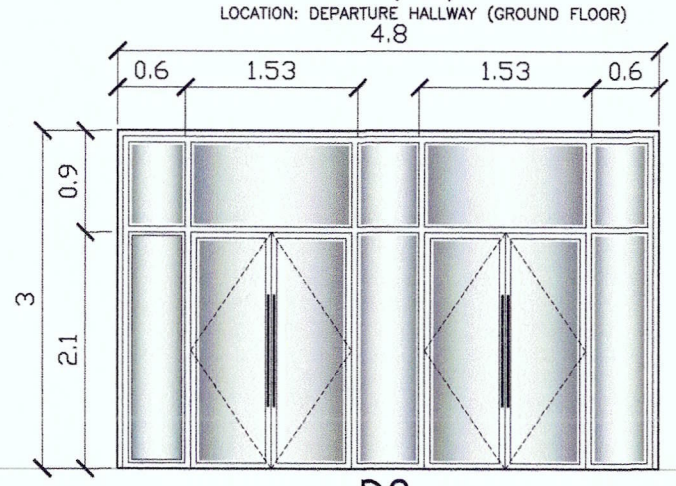


D2

DOUBLE SWING GLASS DOORS WITH FIXED GLASS WINDOW
ON ALUMINUM POWDER COATED FRAME
AND 6MM CLEAR TEMPERED GLASS
WITH STAINLESS HANDLES AND LOCKSET
(1 SET)
LOCATION: DEPARTURE AREA

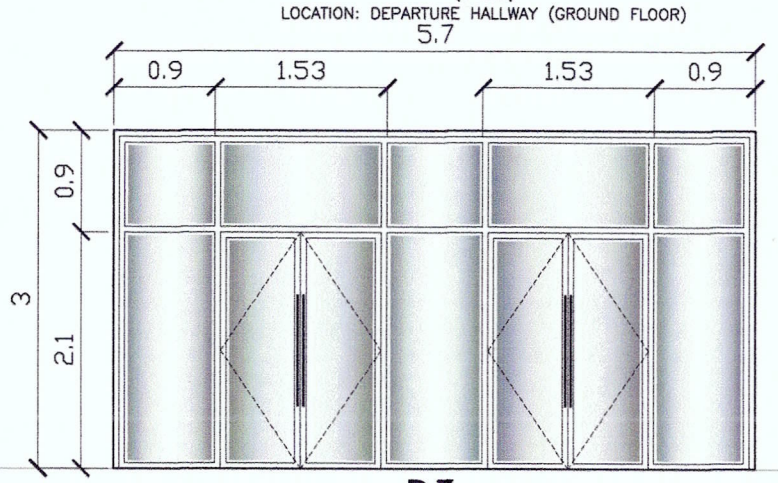


D3

DOUBLE SWING GLASS DOORS WITH FIXED GLASS WINDOW
ON ALUMINUM POWDER COATED FRAME
AND 6MM CLEAR TEMPERED GLASS
WITH STAINLESS HANDLES AND LOCKSET
(1 SET)
LOCATION: ENTRANCE (REAR)

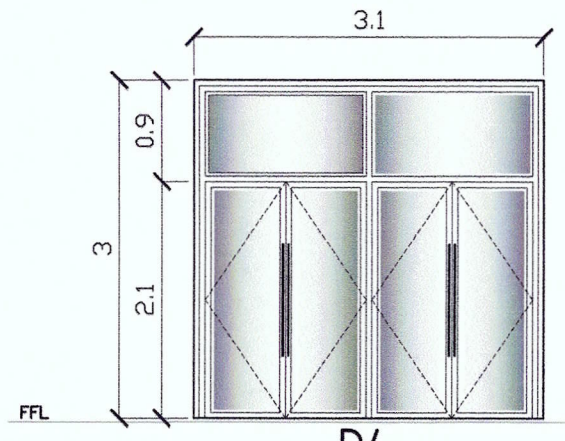


D4

DOUBLE SWING GLASS DOORS WITH FIXED GLASS WINDOWS
ON ALUMINUM POWDER COATED FRAME
AND 6MM CLEAR TEMPERED GLASS
WITH STAINLESS HANDLES AND LOCKSET
(2 SETS)
LOCATION: DEPARTURE AREA

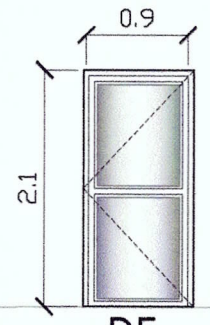

D5

DOUBLE SWING GLASS DOOR
ON ALUMINUM POWDER COATED FRAME
AND 6MM CLEAR TEMPERED GLASS
(1 SET)
LOCATION: GROUND FLOOR

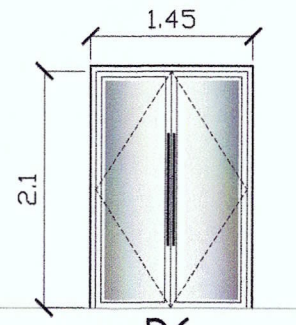

D6

DOUBLE SWING GLASS DOORS WITH FIXED GLASS WINDOW
ON ALUMINUM POWDER COATED FRAME
AND 6MM CLEAR TEMPERED GLASS
(2 SETS)
LOCATION: GROUND FLOOR

NOTE/SCOPE:

- PROVISION OF SCAFFOLDINGS NECESSARY FOR THE MAINTENANCE OF DOORS AND WINDOWS.

DOORS

- REMOVAL OF EXISTING DAMAGED GLASS DOORS ON ALUMINUM POWDER COATED FRAME INCLUDING ALL CORRODED, WEAR AND TEAR FITTINGS AND ACCESSORIES.
- CLEANING OF AREAS FOR THE INSTALLATION OF DOORS.
- FABRICATION, DELIVERY AND INSTALLATION OF GLASS DOORS ON ALUMINUM POWDER COATED FRAME INCLUDING ALL NECESSARY HANDLES, LOCK SETS, DOOR CLOSERS AND OTHER FITTINGS AND ACCESSORIES.

WINDOWS

- REMOVAL OF DISCOLORED WINDOW STICKER.
- INSTALLATION OF HEAT CONTROL UV BLOCKING ONE WAY REFLECTIVE WINDOW FILM

DOORS AND WINDOWS SCHEDULE

PHILIPPINE PORTS AUTHORITY

DEVELOPMENT PLAN

PORT CAPINPIN
PUTING BUHANGIN, ORION, BATAAN

PROJECT TITLE: MAINTENANCE OF DOORS AND WINDOWS AT PORT CAPINPIN, ORION, BATAAN

DATE: JANUARY 2025

PREPARED BY:	CHECKED BY:	REVIEWED BY:	RECOMMENDING APPROVAL:	APPROVED BY:	SHEET CONTENT:
LALAINE M. GOMEZ ENGINEER B, PMO-BATAAN/AURORA	SHIRLYN S. MORALES ACTING SUPERVISING ENGINEER A, PMO-BATAAN/AURORA	ALBERT FRANCIS T. GOLES PRINCIPAL ENGINEER A, PMO-BATAAN/AURORA	VAL JONATHAN V. PINEDA ACTING ESD MANAGER, PMO-BATAAN/AURORA	NIÑO PAOLO M. BISCOCHO ACTING PORT MANAGER, PMO-BATAAN/AURORA	AS SHOWN

SHEET NO: 3 / 3