
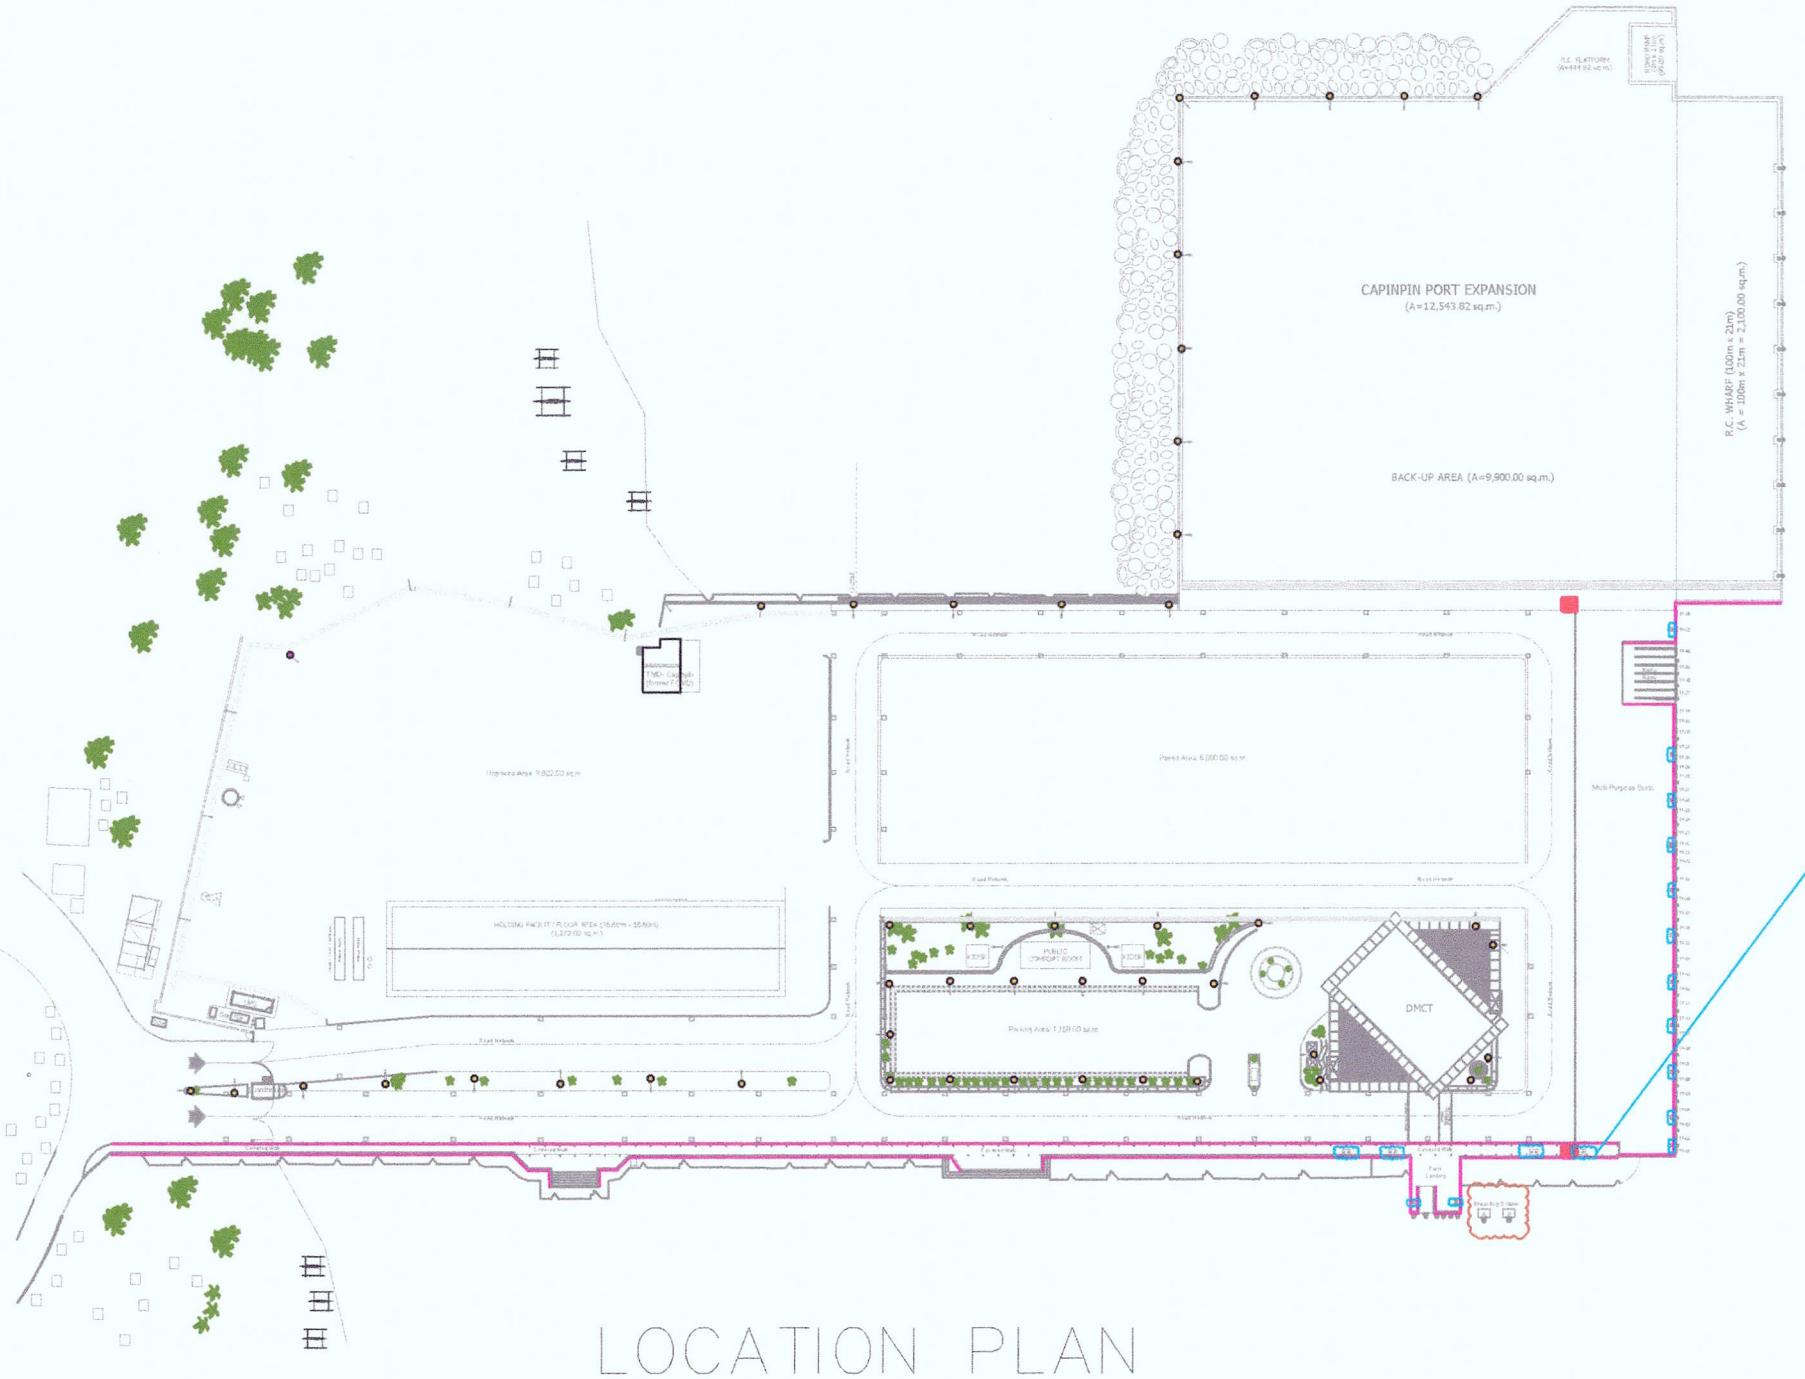


LOCATION PLAN

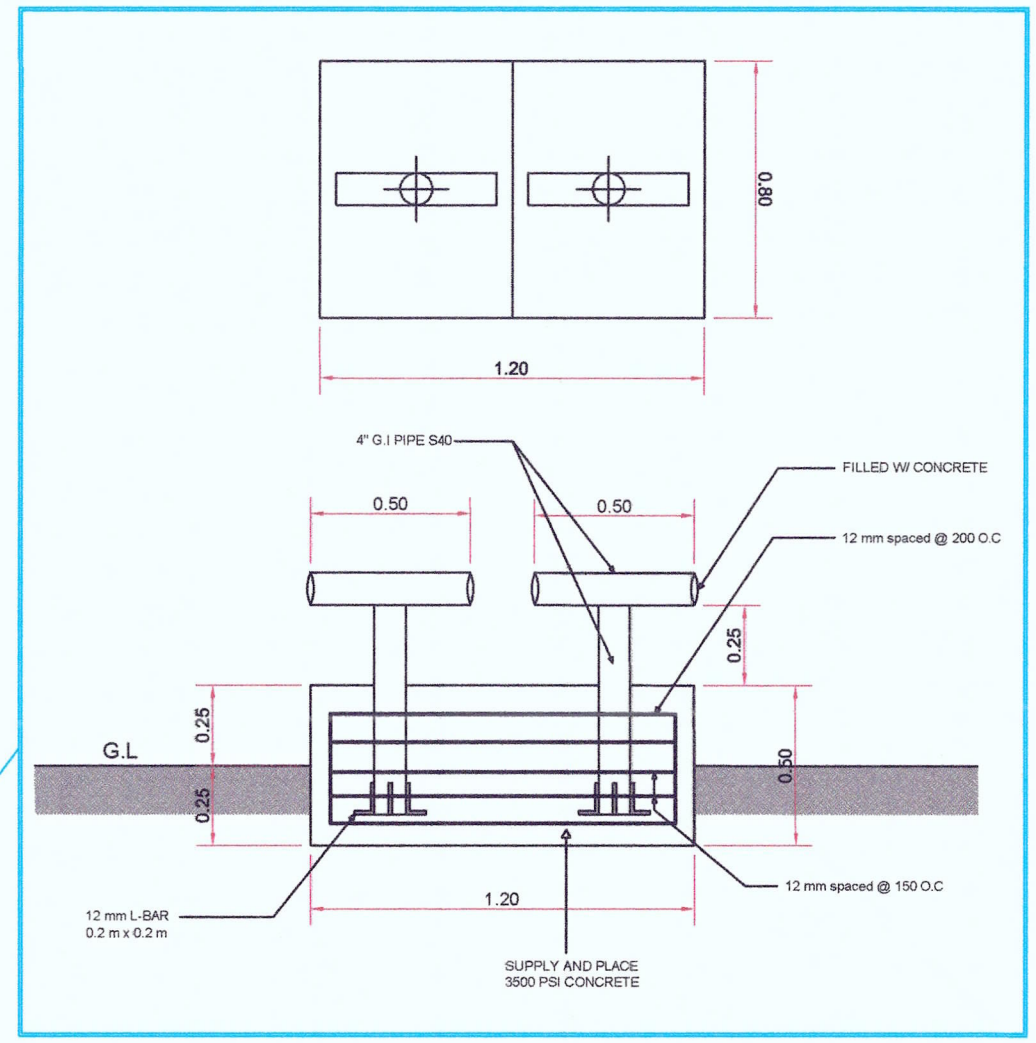

MOORING T BOLLARD

RC CURB, RC WHARF & FERRY LANDING CURTAIN WALL, BREASTING DOLPHIN, PEDESTAL OF HIGHMAST TOWER AND SOLAR LIGHTS POST = 720.65 sqm.

SOLAR LIGHT STREET POLE AND HIGH MAST TOWER, MOORING T BOLLARD & MOORING BOLLARD = 178.70 sqm.

LEGEND

- CONCRETE CURB
- LIGHTING POST (48 units) – for painting (metal primer with sealer and stain blocker/ QDE Silver)
- HIGH MAST TOWER (2 units) – for painting (metal primer with sealer and stain blocker/ QDE Silver)
- MOORING BOLLARD
- BREASTING DOLPHIN

PHILIPPINE PORTS AUTHORITY
PORT OF LAMAO
LAMAO, LIMAY, BATAAN

TITLE: REPAINTING OF CONCRETE CURBS AND MARKINGS OF EXISTING PORT FACILITIES AT PORT CAPINPIN, ORION, BATAAN

DATE: FEBRUARY 2025

PREPARED BY:	CHECKED BY:	REVIEWED BY:	RECOMMENDING APPROVAL:	APPROVED BY:
MAURICIO M. REYES II ENGINEERING ASSISTANT A, PMO-BATAAN/AURORA	SHIRLYN S. MORALES ACTING SUPERVISING ENGINEER A, PMO-BATAAN/AURORA	ALBERT FRANCIS T. GOLES PRINCIPAL ENGINEER A, PMO-BATAAN/AURORA	VAL JONATHAN V. PINEDA ACTING ESD MANAGER, PMO-BATAAN/AURORA	NIÑO PAOLO M. BISCOCHO ACTING PORT MANAGER, PMO-BATAAN/AURORA

SHEET CONTENT:
- LOCATION PLAN
- SPECIFICATION

DIMENSION: M

SHEET No. 1 of 1