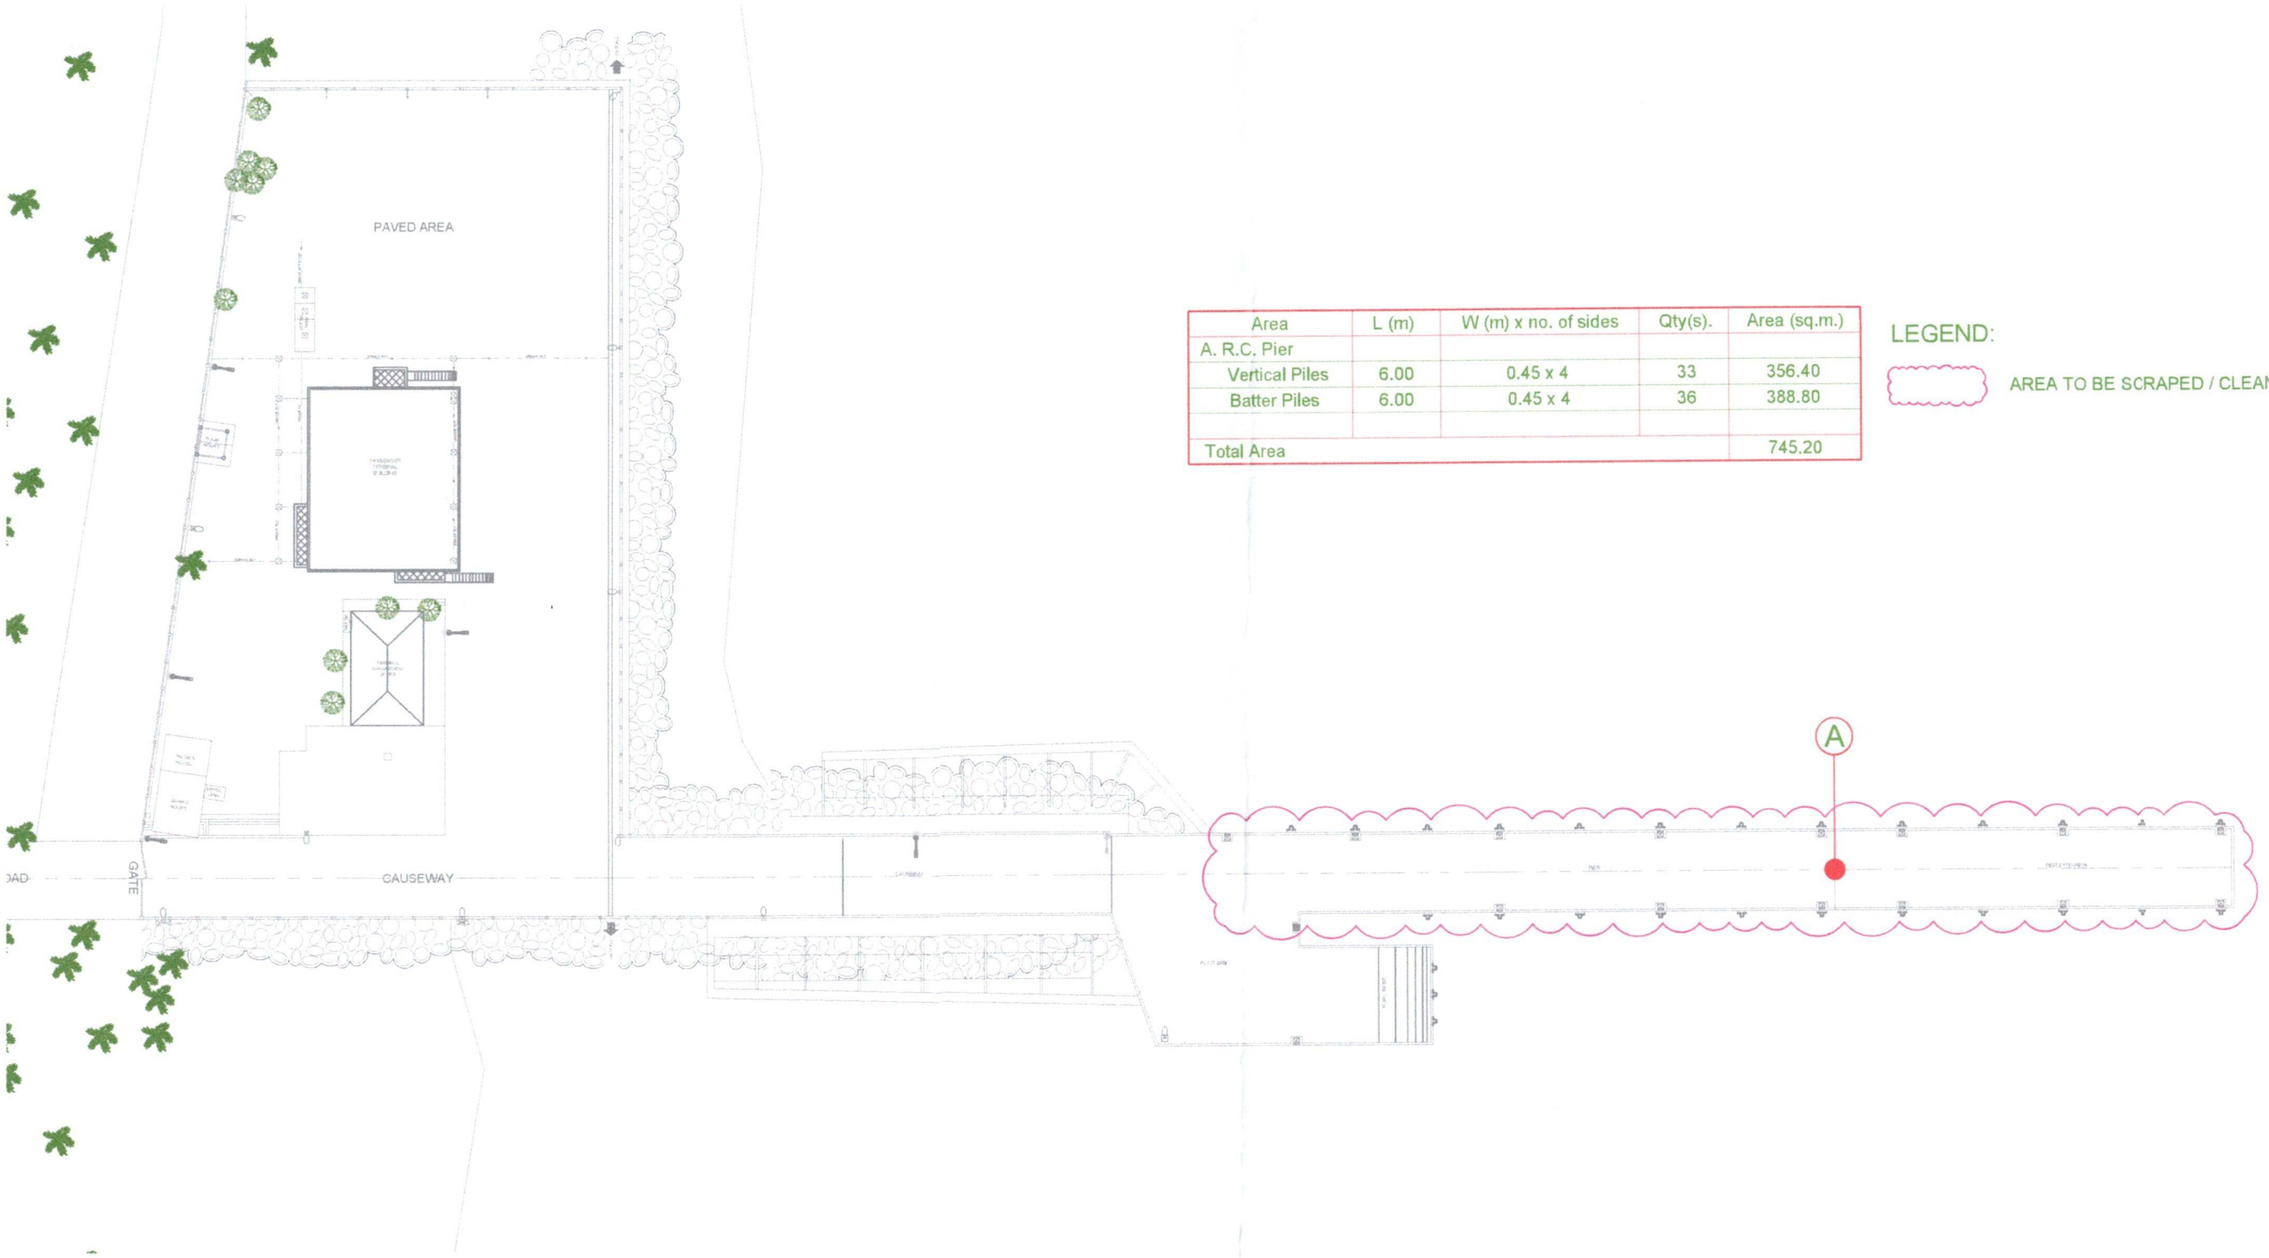


Area	L (m)	W (m) x no. of sides	Qty(s).	Area (sq.m.)
A. R.C. Pier				
Vertical Piles	6.00	0.45 x 4	33	356.40
Batter Piles	6.00	0.45 x 4	36	388.80
Total Area				745.20

LEGEND:

AREA TO BE SCRAPED / CLEANED

PHILIPPINE PORTS AUTHORITY

PORT OF DINGALAN
BRGY. APLAYA, DINGALAN, AURORA

PROJECT TITLE:
MAINTENANCE OF PORT FACILITIES SCRAPING/CLEANING OF R.C.AND SHEET PILES AT PORT OF DINGALAN, AURORA

DATE: JUNE 2024

PREPARED BY:
EDGARDO B. ANDAYA JR.
SUPERVISING ENGINEER A, PMO-BATAAN/AURORA

RECOMMENDING APPROVAL:
ALBERT FRANCIS T. GOLES
ACTING ESD MANAGER, PMO-BATAAN/AURORA

APPROVED BY:
JENNELIZA D. REBONG
ACTING, PORT MANAGER, PMO-BATAAN/AURORA

SHEET CONTENT:
PORT OF DINGALAN DEVELOPMENT PLAN

SHEET No. M

SHEET No. 1 of 1