
Area	L (m)	W (m) x no. of sides	Qty(s).	Area (sq.m.)
A. R.C. Pier				
Vertical Piles	3.00	0.45 x 4	40	216.00
Batter Piles	3.00	0.45 x 4	40	216.00
B. R.C. Wharf				
Sheet Piles 1	3.00	66.70 x 1	1	200.10
Sheet Piles 2	3.00	8.00 x 1	1	24.00
Sheet Piles 3	3.00	12.00 x 1	1	36.00
Total Area				692.10

LEGEND:

AREA TO BE SCRAPED / CLEANED

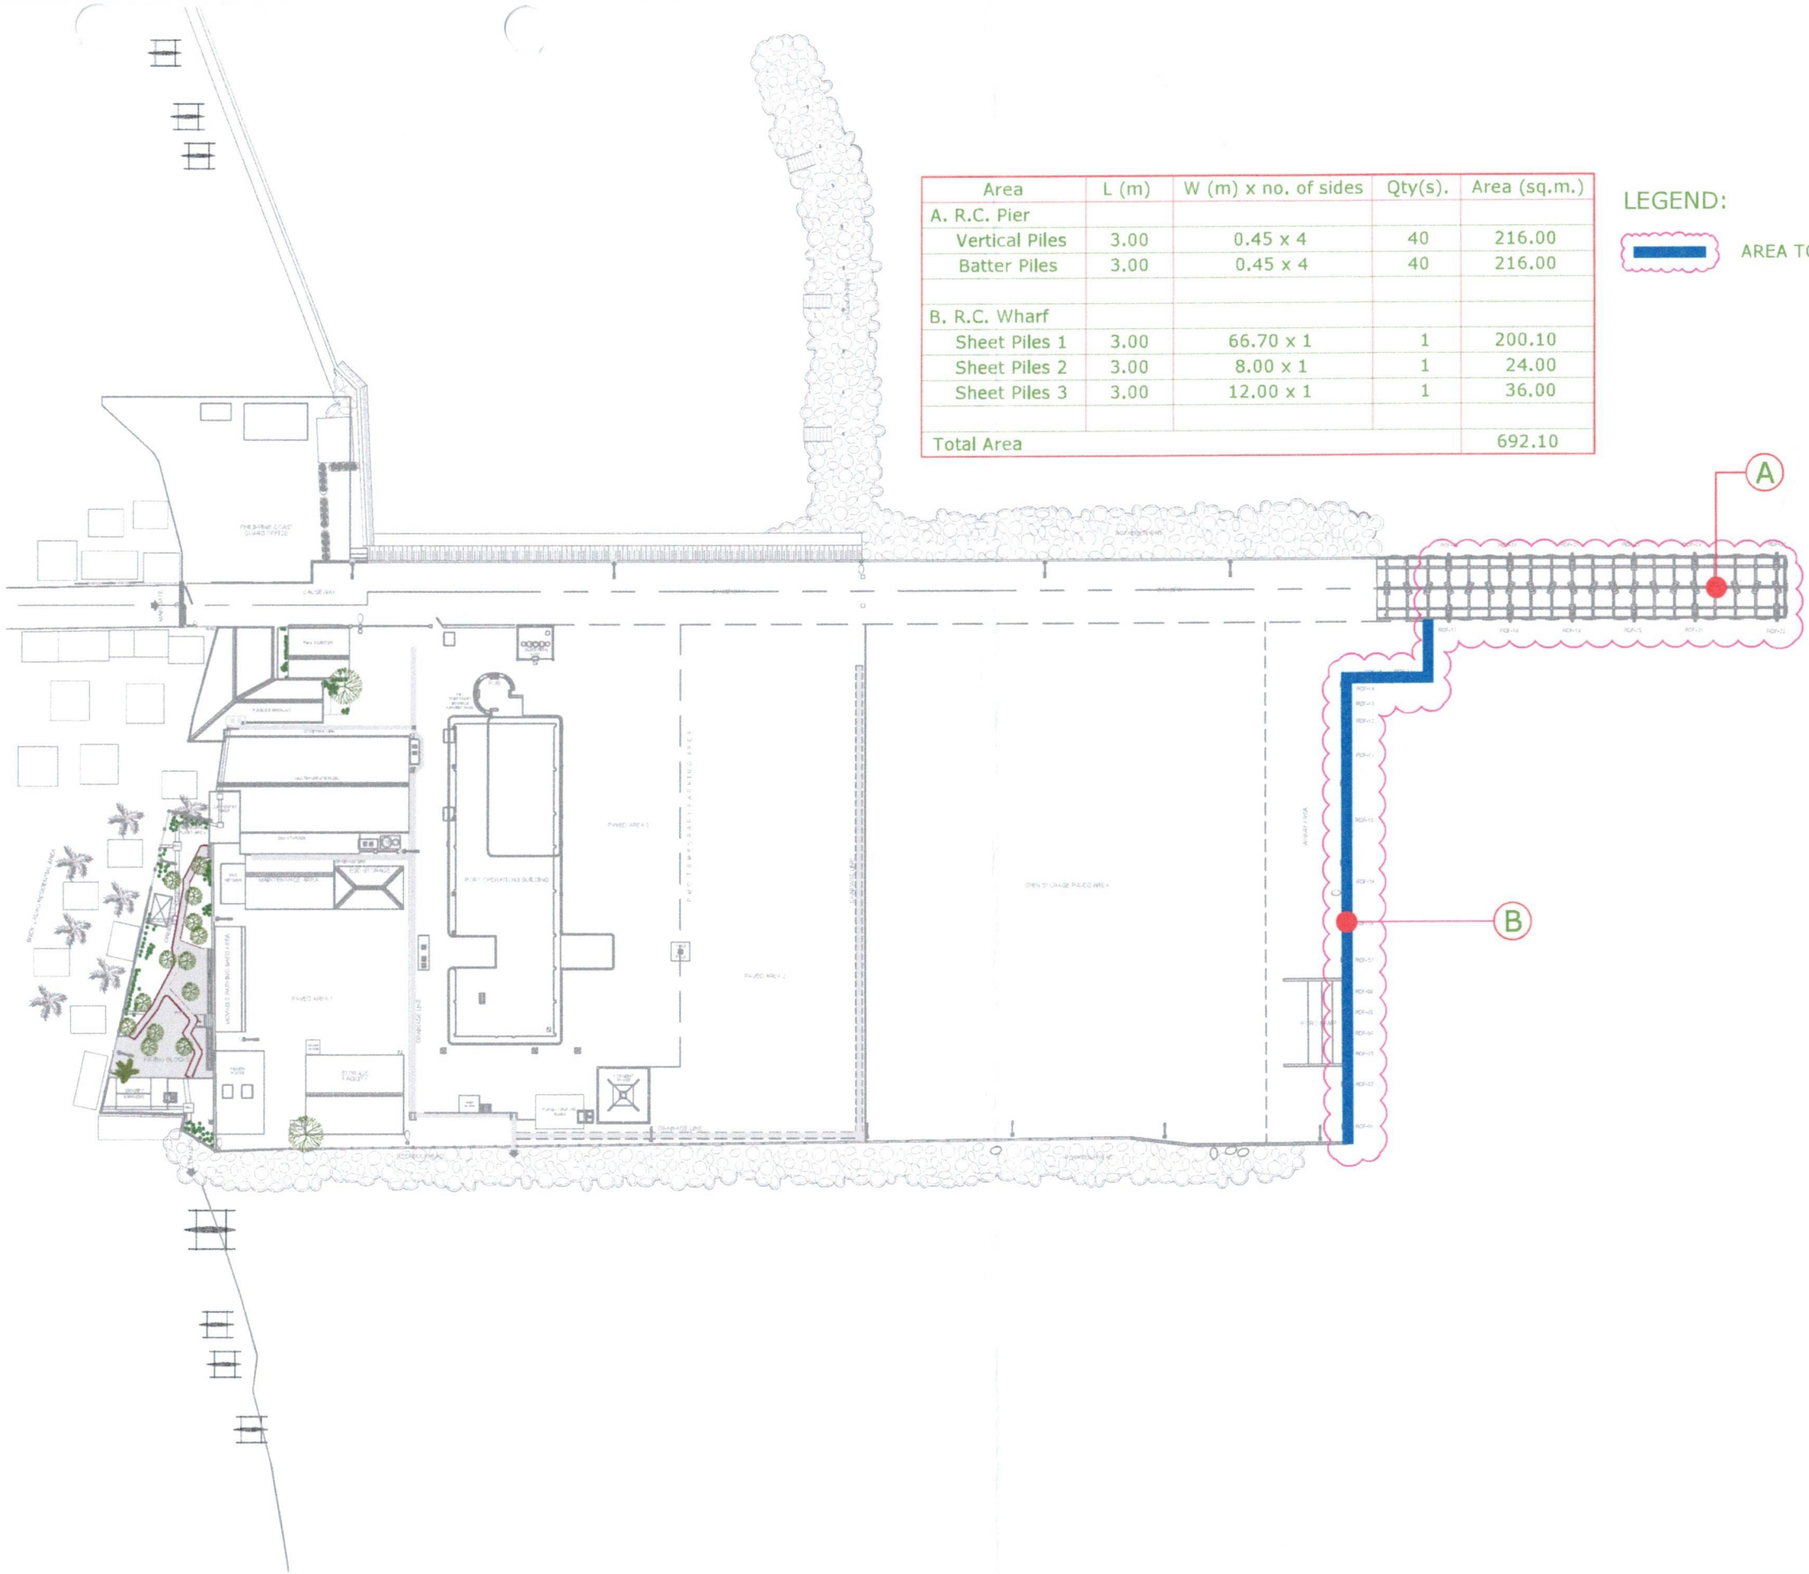

PHILIPPINE PORTS AUTHORITY

PORT OF LAMAO
LAMAO, LIMAY, BATAAN

PROJECT TITLE:
MAINTENANCE OF PORT FACILITIES SCRAPING/CLEANING OF R.C.AND SHEET PILES AT PORT OF LAMAO, LIMAY, BATAAN

DATE: JUNE 2024

PREPARED BY:
EDGARDO B. ANDAYA JR.
SUPERVISING ENGINEER A, PMO-BATAAN/AURORA

RECOMMENDING APPROVAL:
ALBERT FRANCIS T. GOLES
ACTING ESD MANAGER, PMO-BATAAN/AURORA

APPROVED BY:
JENNELIZA D. REBONG
ACTING, PORT MANAGER, PMO-BATAAN/AURORA

SHEET CONTENT:
PORT OF LAMAO DEVELOPMENT PLAN

SHEET No. M

SHEET No. 1 of 1