
Area	L (m)	W (m) x no. of sides	Qty(s).	Area (sq.m.)
A. Wharf 1				
Vertical Piles	2.00	0.45 x 4	45	162.00
Batter Piles	2.00	0.45 x 4	48	172.80
Curtain Wall/RoRo	74.00	1.50 x 1	1	111.00
B. Wharf 2				
Vertical Piles	2.00	0.45 x 4	45	162.00
Batter Piles	2.00	0.45 x 4	30	108.00
Curtain Wall	57.00	1.50 x 1	1	85.50
Total Area				801.30

LEGEND:

AREA TO BE SCRAPED / CLEANED

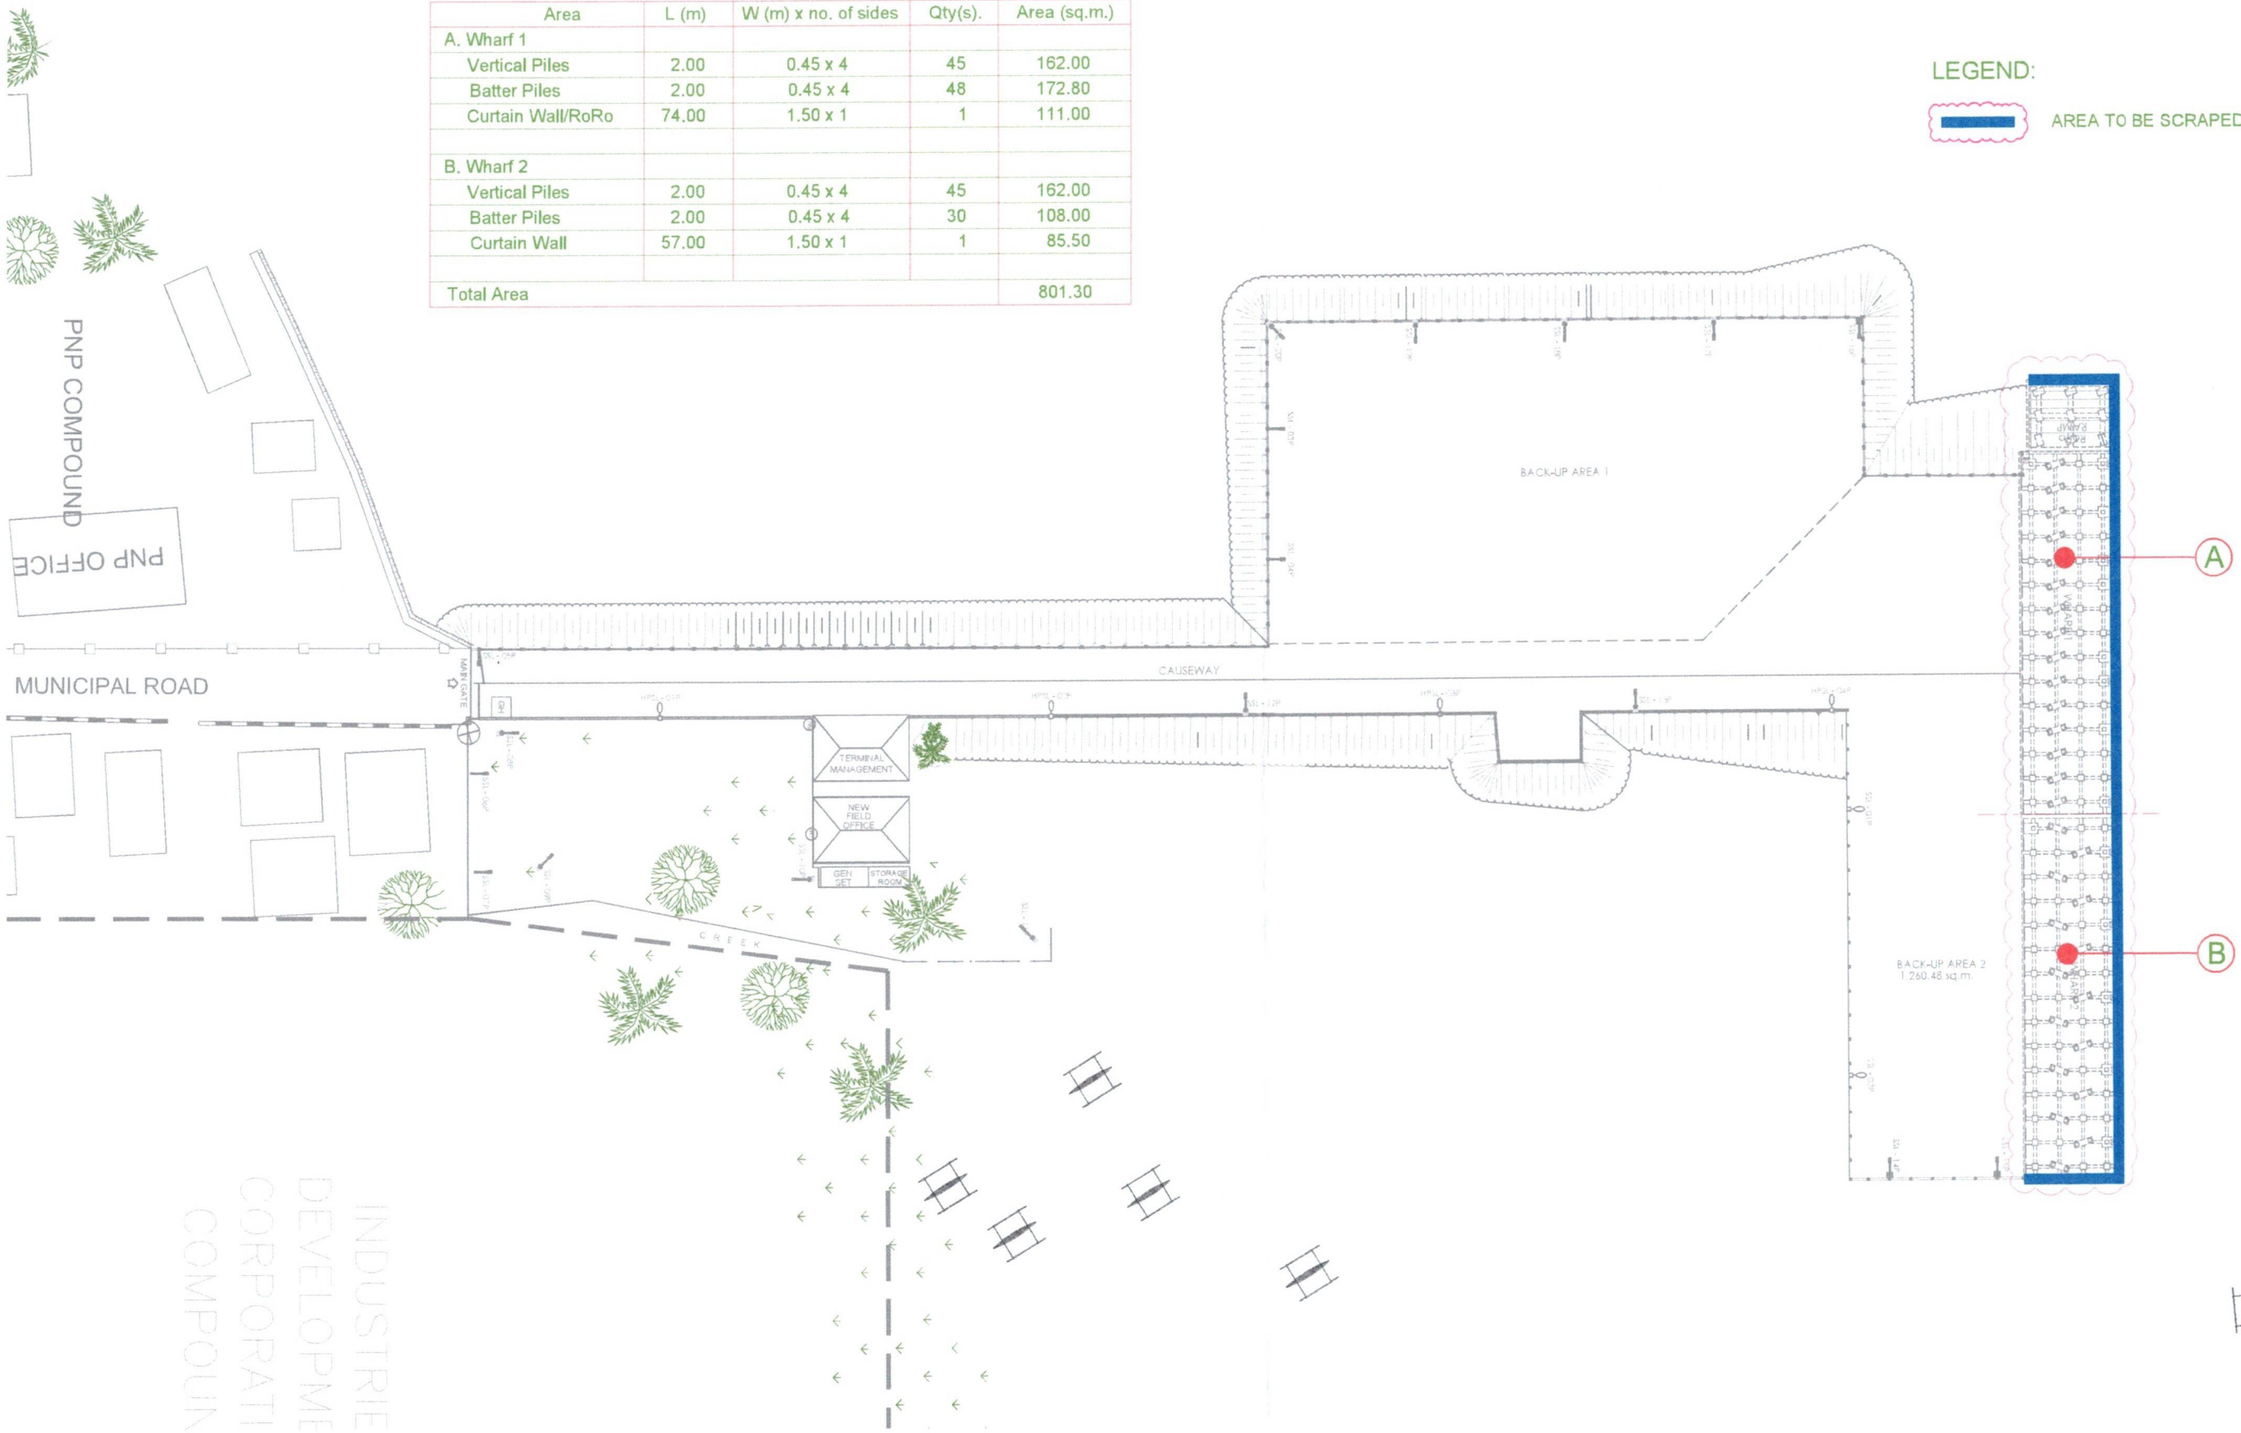

PHILIPPINE PORTS AUTHORITY

PORT OF CASIGURAN
BRGY. DIBACONG, CASIGURAN, AURORA

PROJECT TITLE:
MAINTENANCE OF PORT FACILITIES SCRAPING/CLEANING OF R.C.AND SHEET PILES AT PORT OF CASIGURAN, AURORA

DATE: JUNE 2024

PREPARED BY:
EDGARDO B. ANDAYA JR.
SUPERVISING ENGINEER A, PMO-BATAAN/AURORA

RECOMMENDING APPROVAL:
ALBERT FRANCIS T. GOLES
ACTING ESD MANAGER, PMO-BATAAN/AURORA

APPROVED BY:
JENNELIZA D. REBONG
ACTING, PORT MANAGER, PMO-BATAAN/AURORA

SHEET CONTENT:
PORT OF CASIGURAN DEVELOPMENT PLAN

SHEET No. M

SHEET No. 1 of 1