
LEGEND:

AREA TO BE SCRAPED / CLEANED

Area	L (m)	W (m) x no. of sides	Qty(s).	Area (sq.m.)
A. Wharf 1				
Sheet Piles, Curtain Wall and RoRo	115.00	4.00 x 1	1	460.00
B. Ferry Landing				
Surface Area 1	15.00	4.00 x 1	2	120.00
Surface Area 2	12.00	4.00 x 1	1	48.00
C. Breasting Dolphin				
Surface Area	3.00	4.00 x 4	2	96.00
Total Area				692.10

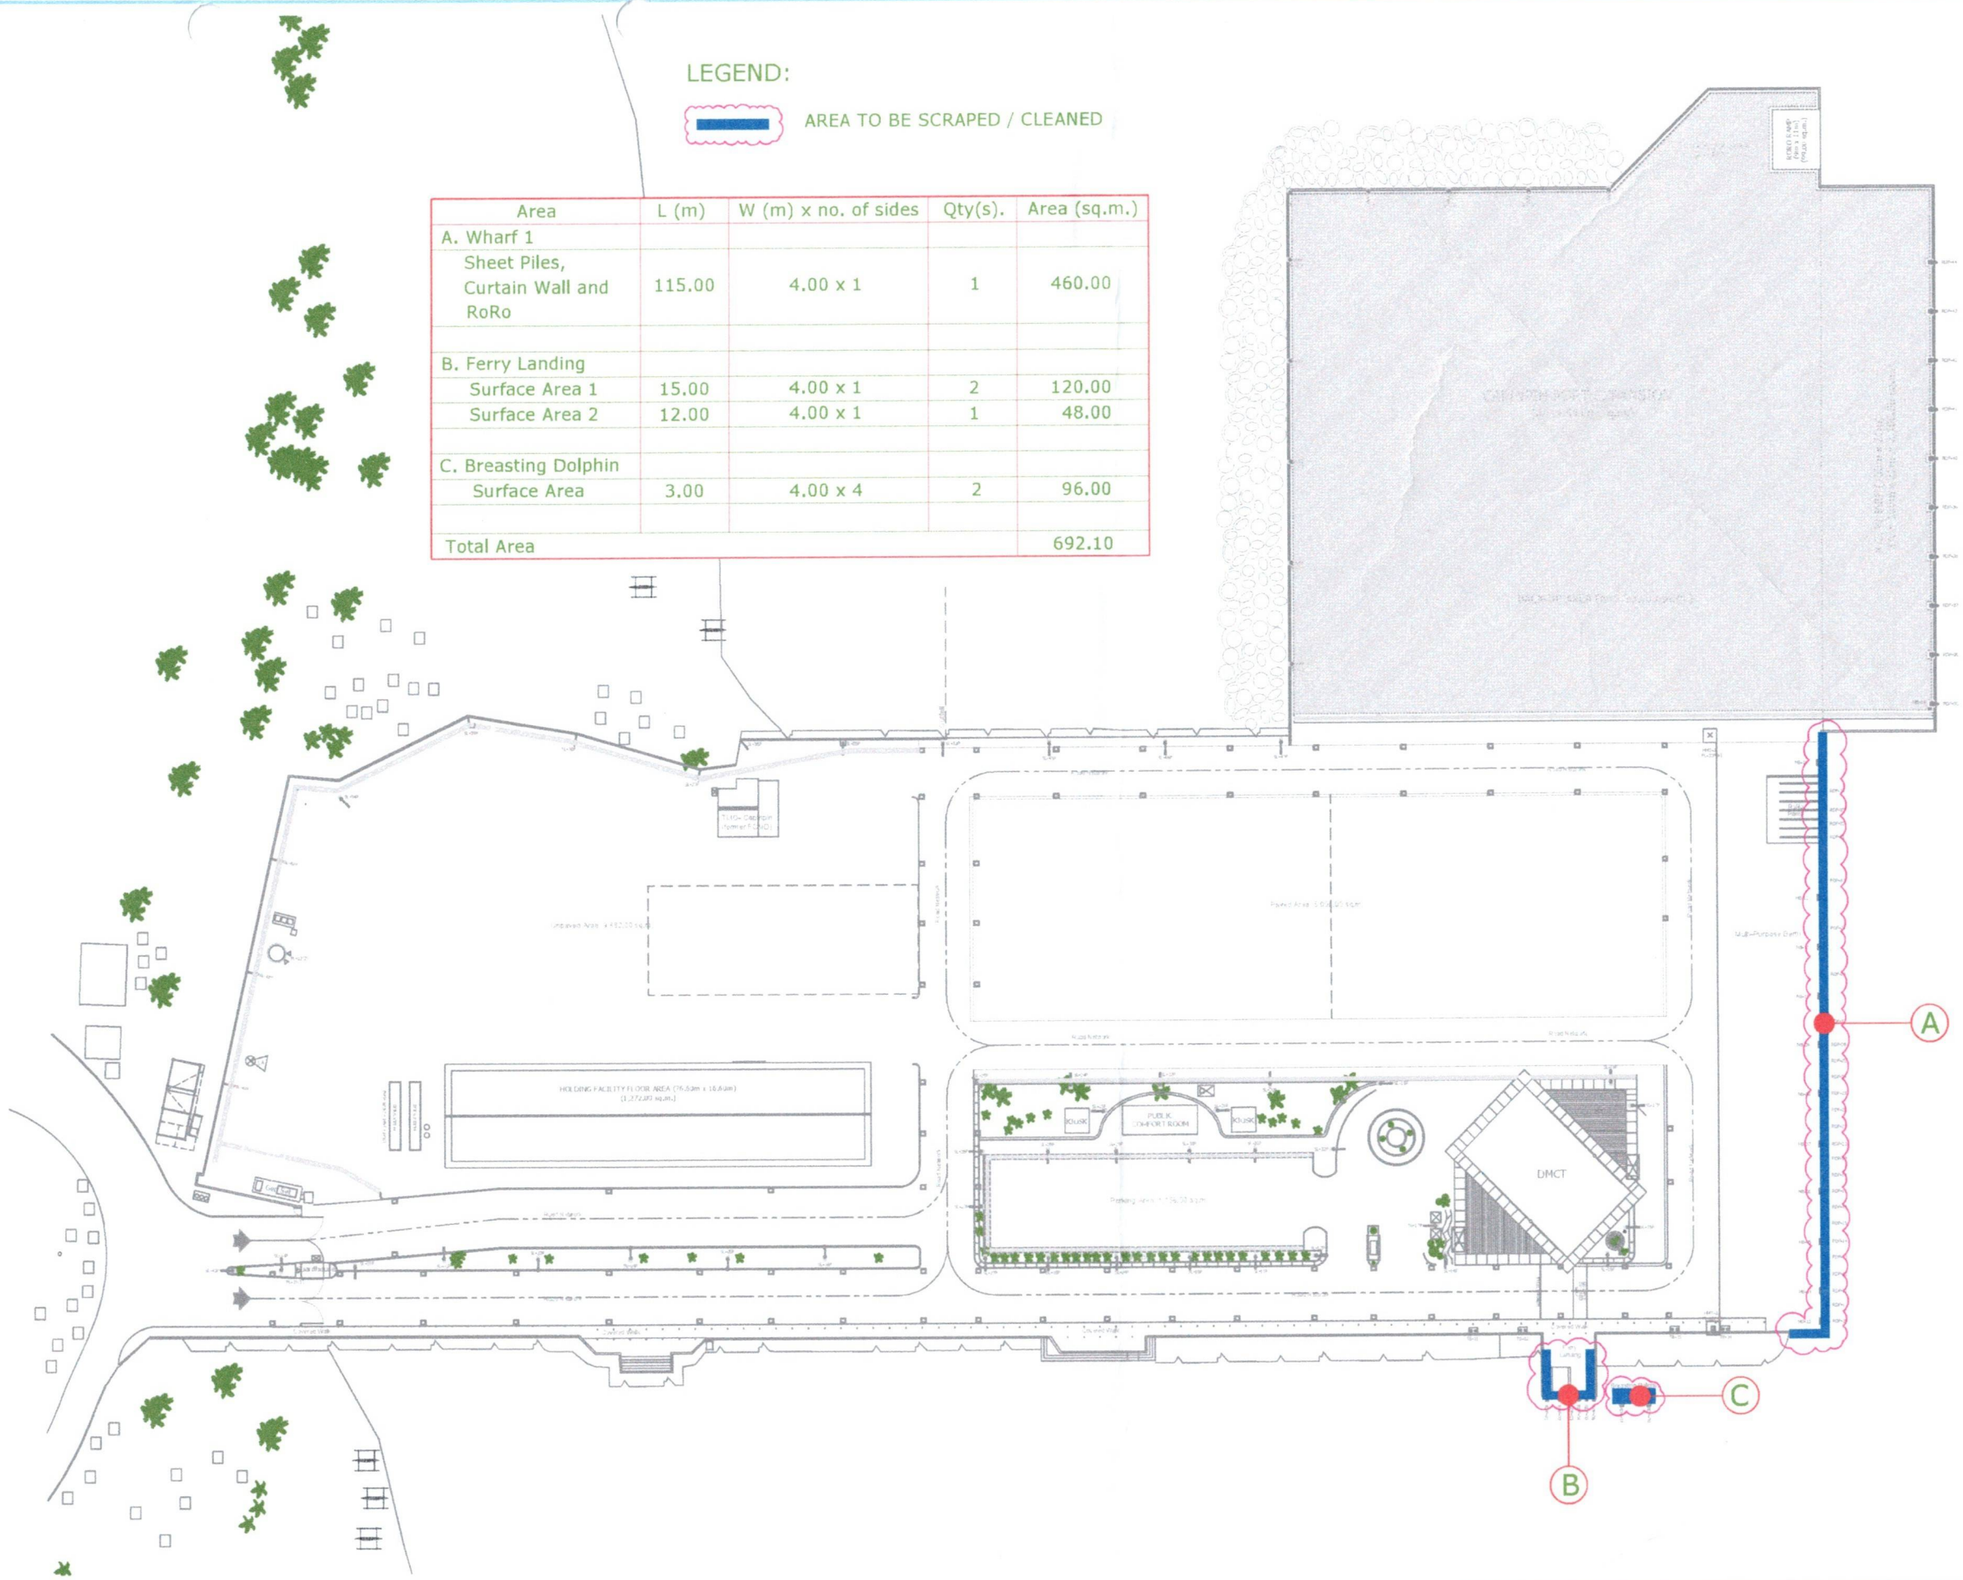

PHILIPPINE PORTS AUTHORITY

PORT CAPINPIN
PUTING BUHANGIN, ORION, BATAAN

PROJECT TITLE:
MAINTENANCE OF PORT FACILITIES SCRAPING/CLEANING OF R.C.AND SHEET PILES AT PORT CAPINPIN, ORION, BATAAN

DATE: JUNE 2024

PREPARED BY:
EDGARDO B. ANDAYA JR.
SUPERVISING ENGINEER A, PMO-BATAAN/AURORA

RECOMMENDING APPROVAL:
ALBERT FRANCIS T. GOLES
ACTING ESD MANAGER, PMO-BATAAN/AURORA

APPROVED BY:
JENNELIZA D. REBONG
ACTING, PORT MANAGER, PMO-BATAAN/AURORA

SHEET CONTENT:
PORT CAPINPIN DEVELOPMENT PLAN

SHEET No. M

SHEET No. 1 of 1