
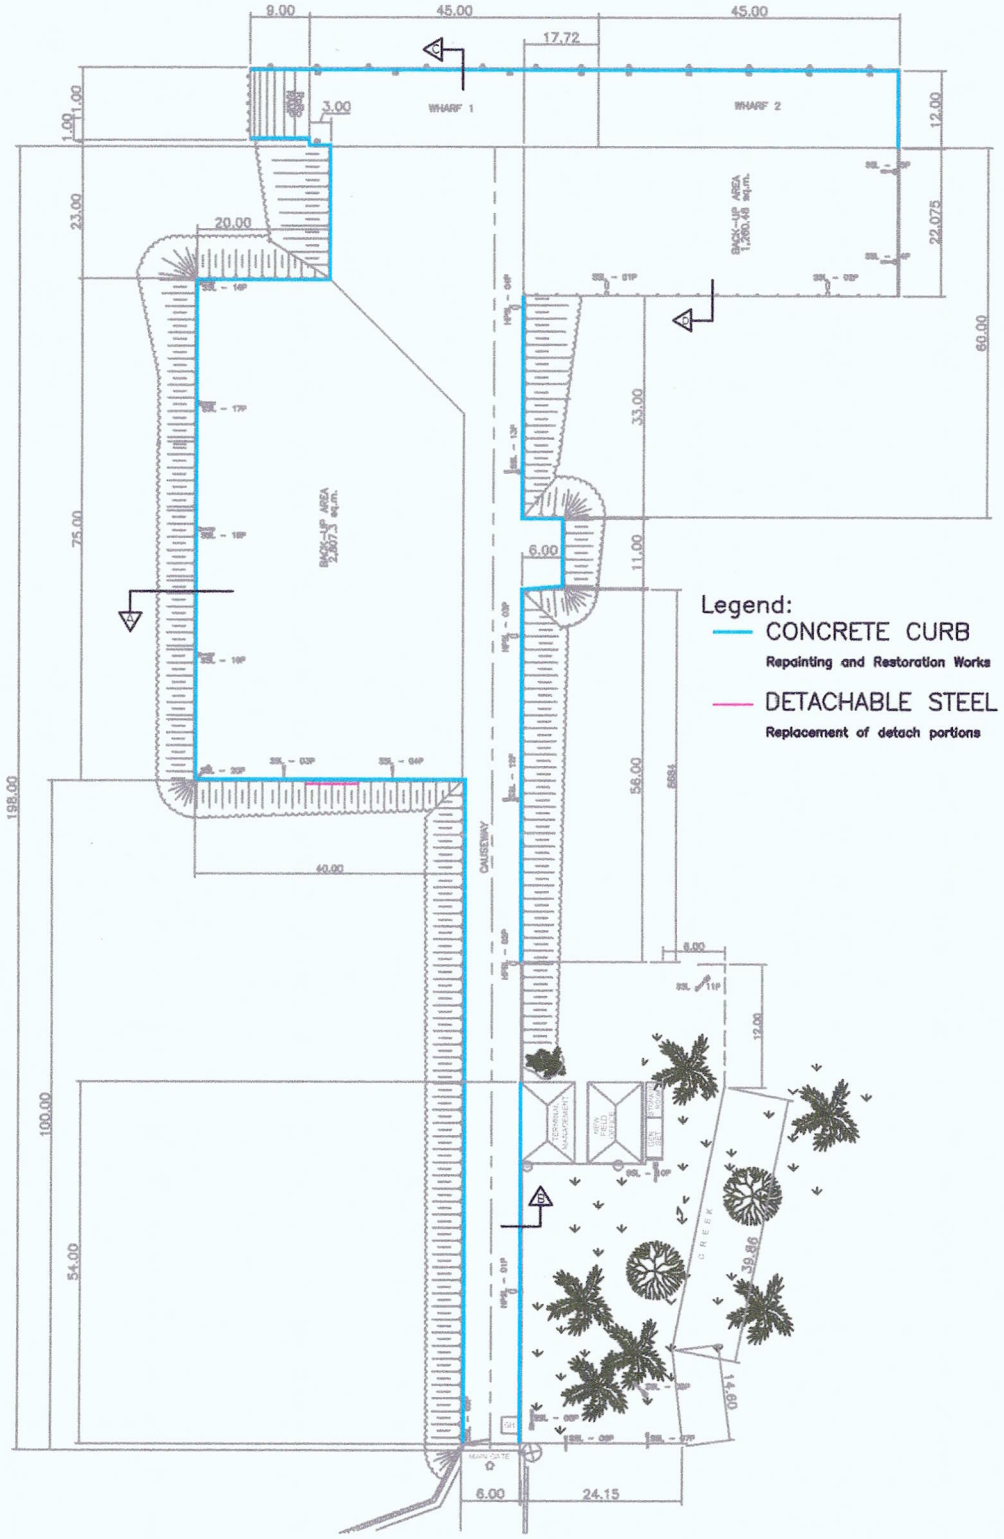



LOCATION PLAN

SCALE NTS

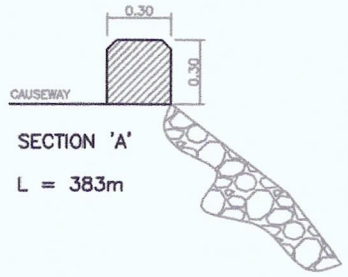


SECTION 'A'

L = 383m

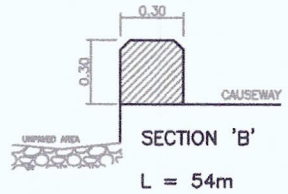


SECTION 'B'

L = 54m

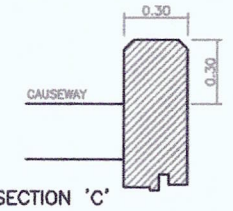

SECTION 'C'

L = 111m

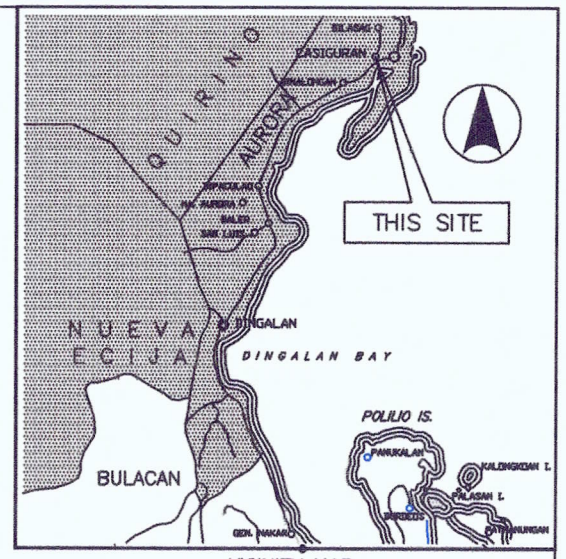


VICINITY MAP

NOT TO SCALE

CONCRETE CURB / CURTAIN WALL


SCALE NTS

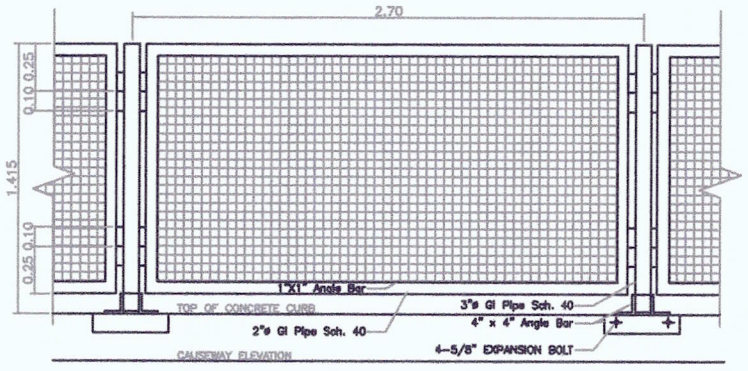

L = 8.10m

DETTACHABLE/MOVABLE STEEL FENCE DETAIL


SCALE NTS

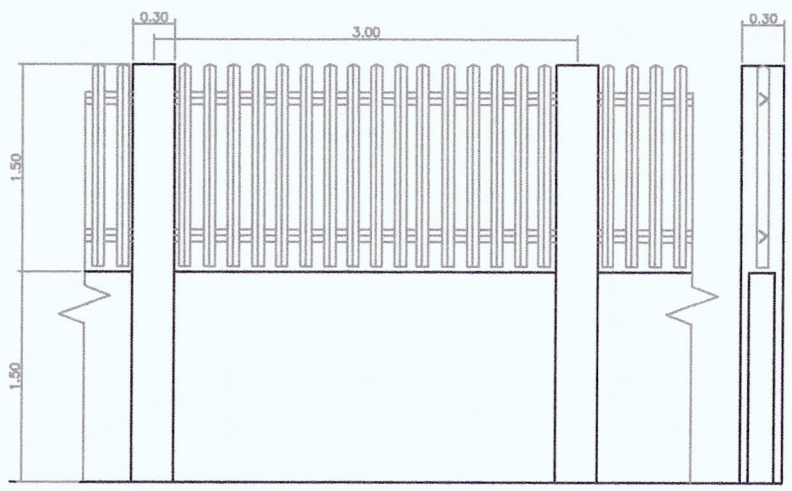

L = 84.40m

CONC. FENCE W/ STEEL FENCE

SCALE NTS

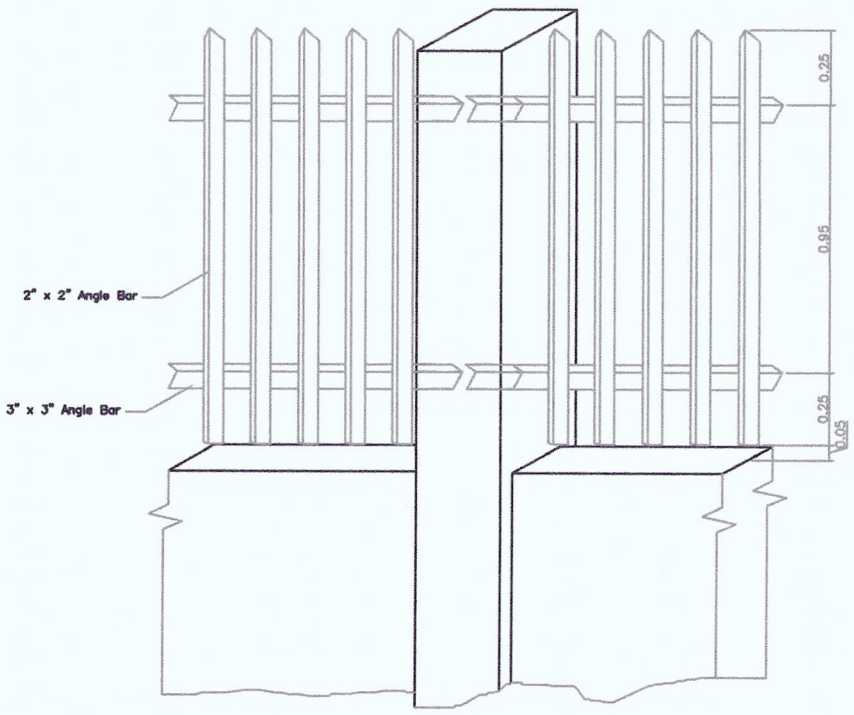

PHILIPPINE PORTS AUTHORITY — PORT OF CASIGURAN, CASIGURAN, AURORA	PROJECT TITLE: MAINTENANCE OF PERIMETER FENCE AND R.C. CURB AT PORT OF CASIGURAN, AURORA					DATE: JANUARY 2025
	PREPARED BY: LALAINE M. GOMEZ, ENGINEER B, PMO-BATAAN/AURORA	CHECKED BY: SHIRLYN S. MORALES, ACTING SUPERVISING ENGINEER A, PMO-BATAAN/AURORA	REVIEWED BY: ALBERT FRANCIS T. GOLES, PRINCIPAL ENGINEER A, PMO-BATAAN/AURORA	RECOMMENDING APPROVAL: VAL JONATHAN V. PINEDA, ACTING ESD MANAGER, PMO-BATAAN/AURORA	APPROVED BY: NIÑO PAOLO M. BISCOCHO, ACTING PORT MANAGER, PMO-BATAAN/AURORA	SHEET CONTENT: AS SHOWN	1
						SHEET NO: 1 / 1