

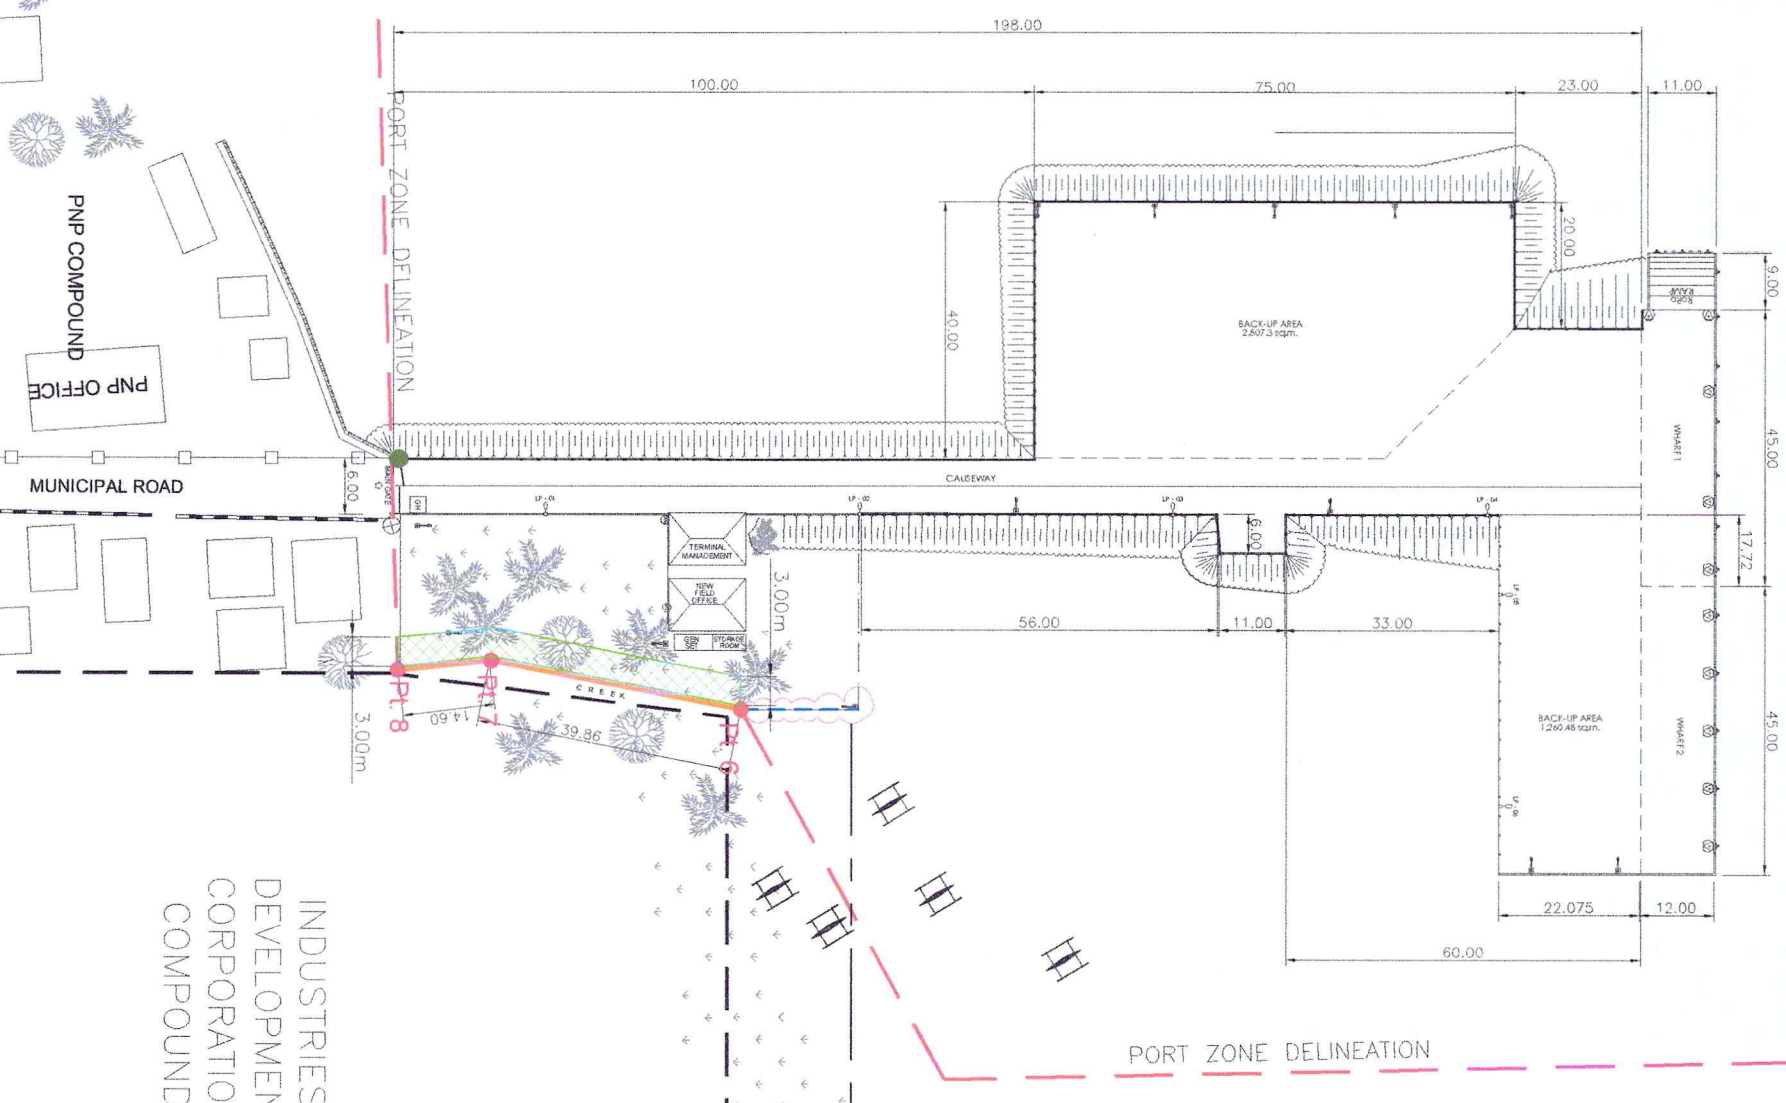


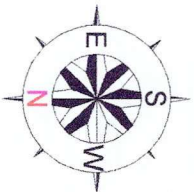


LEGEND:
LOCATION OF MOVABLE STEEL FENCE (26.00m)

RETAINING WALL WITH STEEL FENCE (54.46m)
Pt 6 - 7 : N11° 18'E : 39.86 m
Pt 7 - 8 : N06° 32'W : 14.60 m

FOR LEVELING AND EARTH FILLING

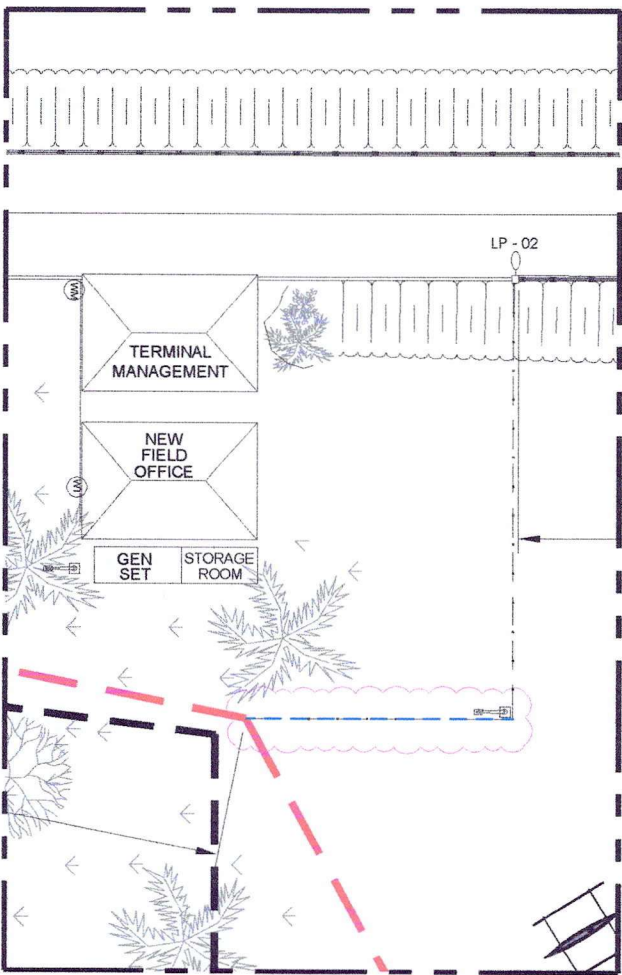

PHILIPPINE PORTS AUTHORITY PORT OF CASIGURAN BRGY. DIBACONG CASIGURAN, AURORA		PROJECT TITLE: REPAIR OF DRAINAGE SYSTEM AND MOVABLE FENCE AT PORT OF CASIGURAN, AURORA		DATE: JUNE, 2022	
DRAWN BY: ROY R. TANAGON ENGINEERING ASSISTANT A, PNO-BATAAN/AURORA	CHECKED BY: EDGARDO B. ANDAYA JR. SUPERVISING ENGINEER A, PNO-BATAAN/AURORA	REVIEWED BY: SHIRLYN S. MORALES ACTING PRINCIPAL ENGINEER A, PNO-BATAAN/AURORA	RECOMMENDING APPROVAL: ALBERT FRANCIS TIGLES ACTING ESD MANAGER, PNO-BATAAN/AURORA	APPROVED BY: [Signature] PORT MANAGER, PNO-BATAAN/AURORA	SHEET CONTENT: PORT DEVELOPMENT PLAN
					DIMENSION: M
					SHEET No. 1 OF 3

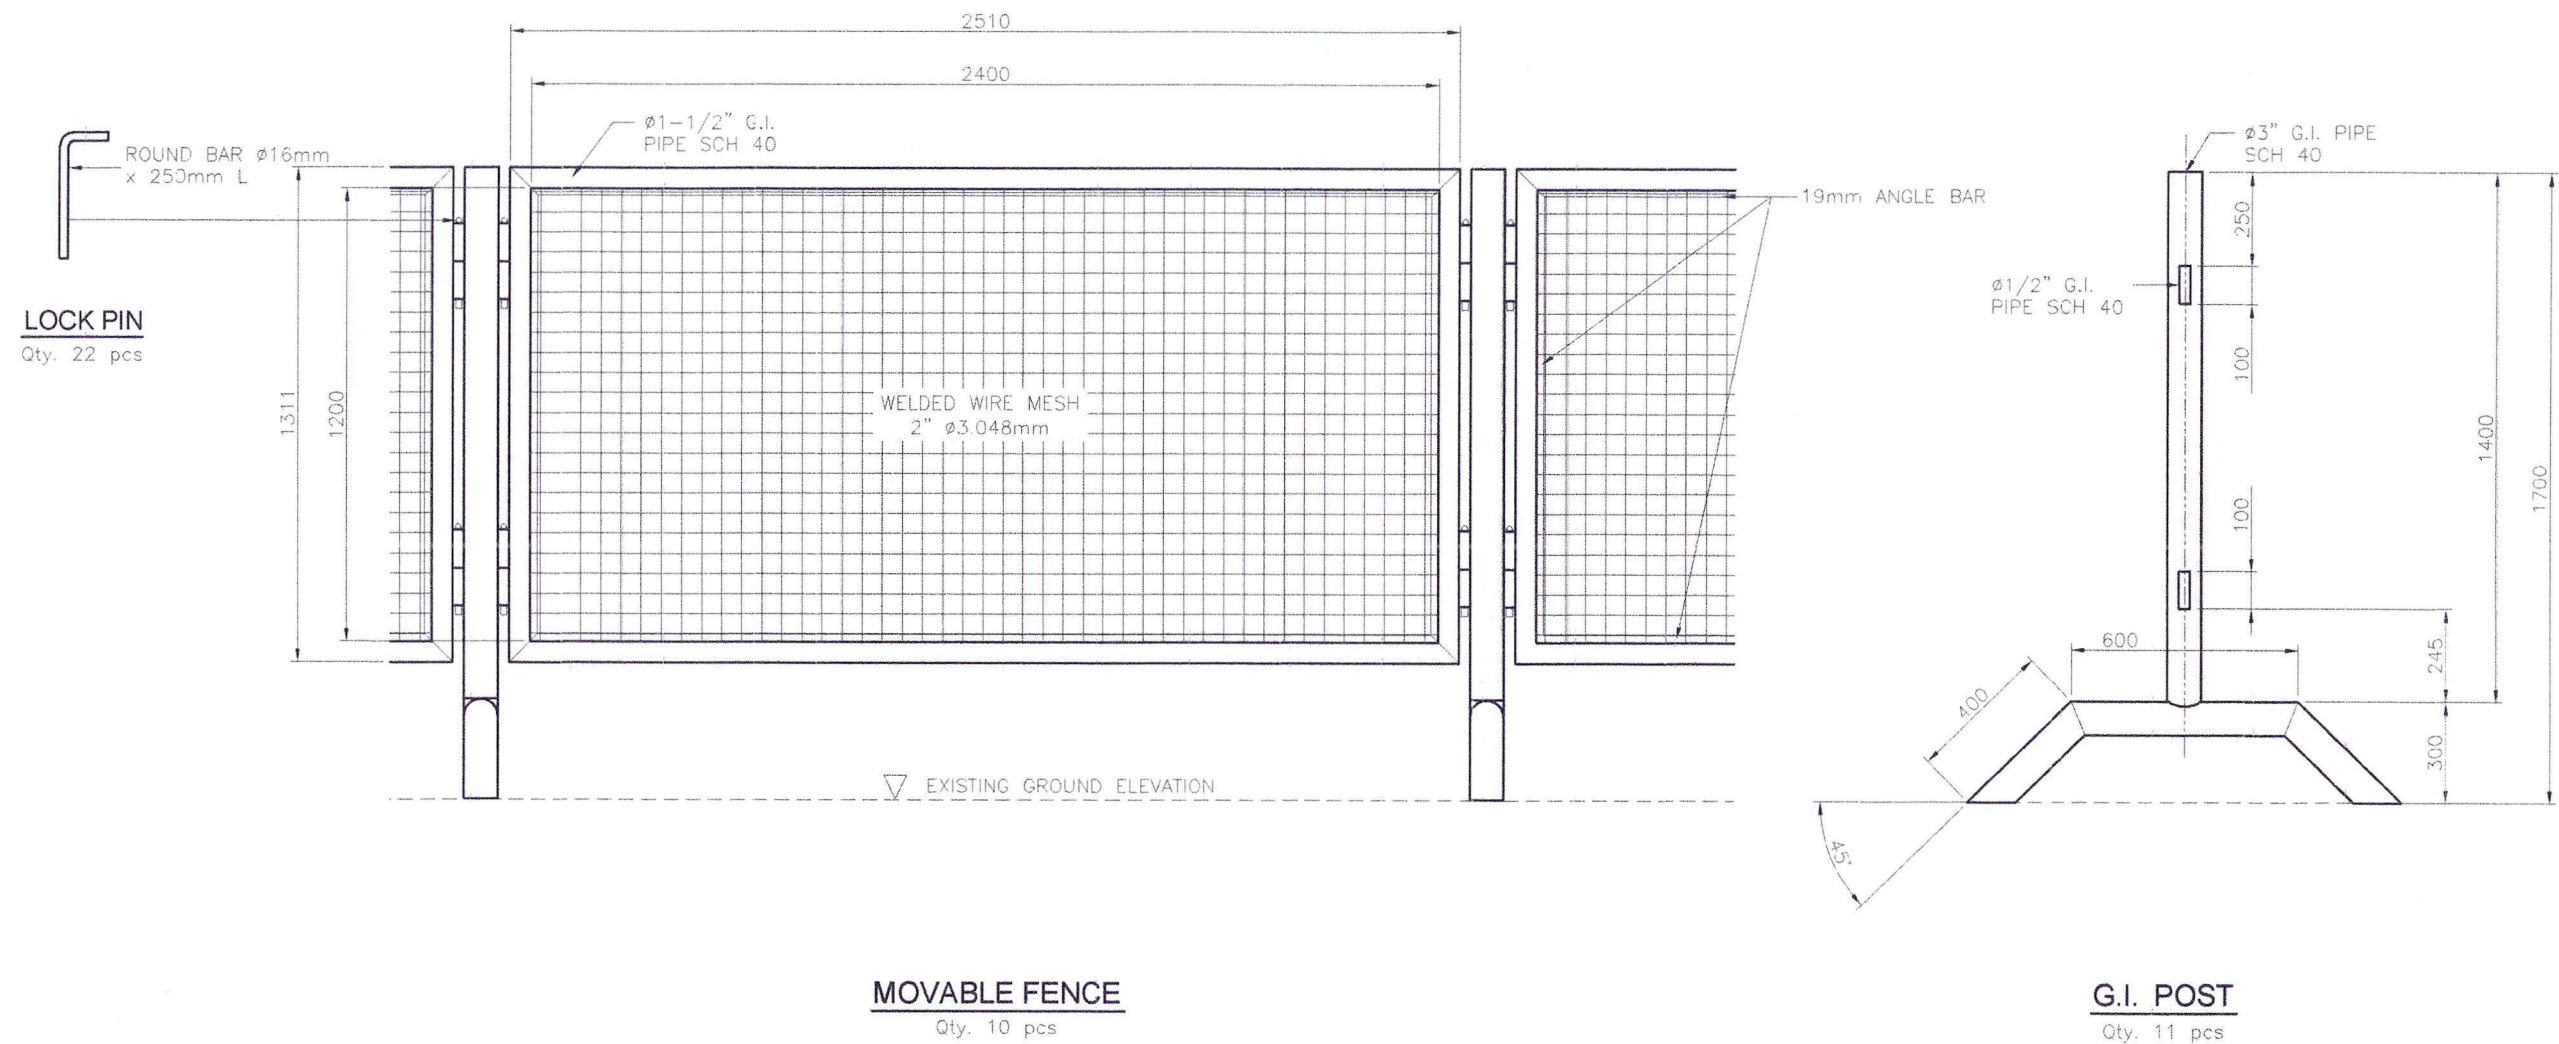

PORT OF CASIGURAN
BRGY. DIBACONG, CASIGURAN, AURORA

PROJECT TITLE:

REPAIR OF DRAINAGE SYSTEM AND MOVABLE FENCE AT PORT OF CASIGURAN, AURORA

DRAWN BY:

ROY R. TANAGON
ENGINEERING ASSISTANT A, PMO-BATAAN/AURORA

CHECKED BY:

EDGARDO B. ANDAYA JR.
SUPERVISING ENGINEER A, PMO-BATAAN/AURORA

REVIEWED BY:

SHIRLYN S. MORALES
ACTING PRINCIPAL ENGINEER A, PMO-BATAAN/AURORA

RECOMMENDING APPROVAL

ALBERT FRANCIS T. GOLES
ACTING ESD MANAGER, PMO-BATAAN/AURORA

APPROVED BY:

ABDUL M. RABO
PORT MANAGER, PMO-BATAAN/AURORA

SHEET CONTENT:

TEMPORARY BARBED WIRE
FENCE ELEVATION

DATE:


JUNE, 2022

DIMENSION:

M

SHEET No.

2 OF 3

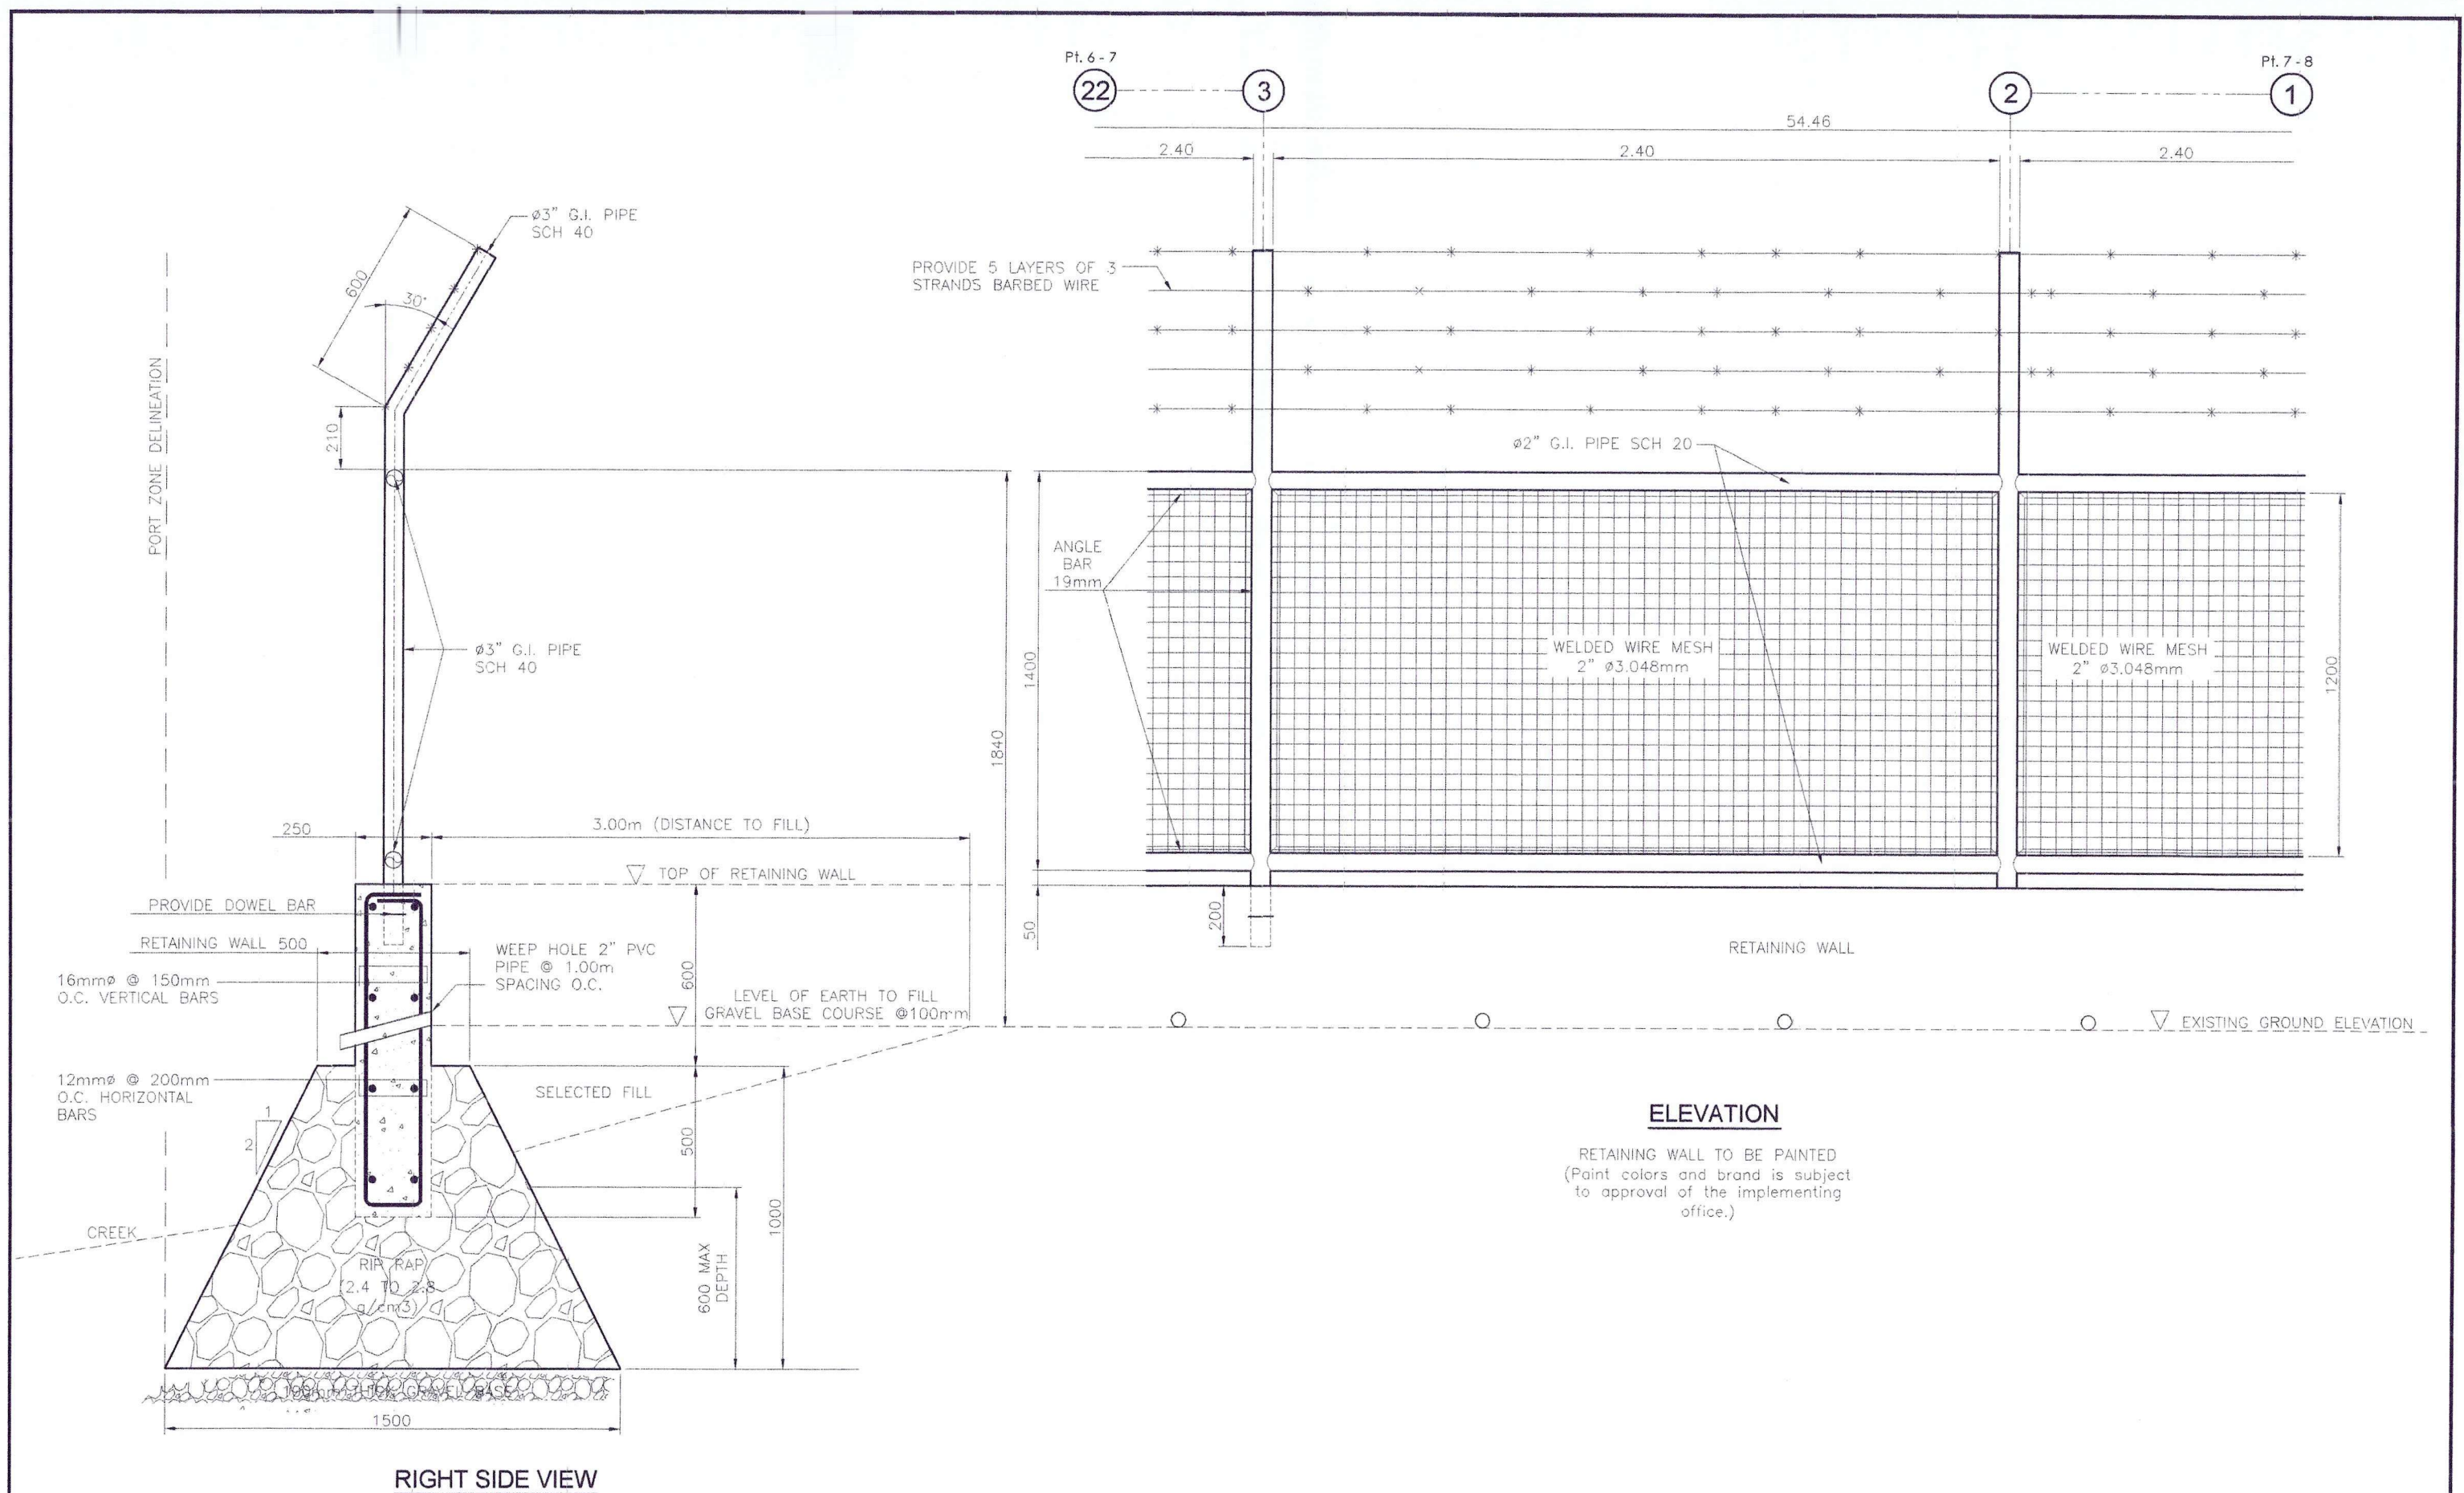

 PHILIPPINE PORTS AUTHORITY PORT OF CASIGURAN BRGY. DIBACONG, CASIGURAN, AURORA	PROJECT TITLE: REPAIR OF DRAINAGE SYSTEM AND MOVABLE FENCE AT PORT OF CASIGURAN, AURORA					DATE: JUNE, 2022
	DRAWN BY:  ROY R. TANAGON ENGINEERING ASSISTANT A, PMO-BATAANAURORA	CHECKED BY:  EDGARDO B. ANDAYA JR. SUPERVISING ENGINEER A, PMO-BATAANAURORA	REVIEWED BY:  SHIRLYN S. MORALES ACTING PRINCIPAL ENGINEER A, PMO-BATAANAURORA	RECOMMENDING APPROVAL:  ALBERT FRANCIS T. GOLES ACTING ESD MANAGER, PMO-BATAANAURORA	APPROVED BY:  ALLAN M. ROJO PORT MANAGER, PMO-BATAANAURORA	SHEET CONTENT: RETAINING WALL, RIP RAP AND STEEL FENCE ELEVATION
						DIMENSION: M
					SHEET No. 3 OF 3	