





VICINITY MAP
NOT TO SCALE



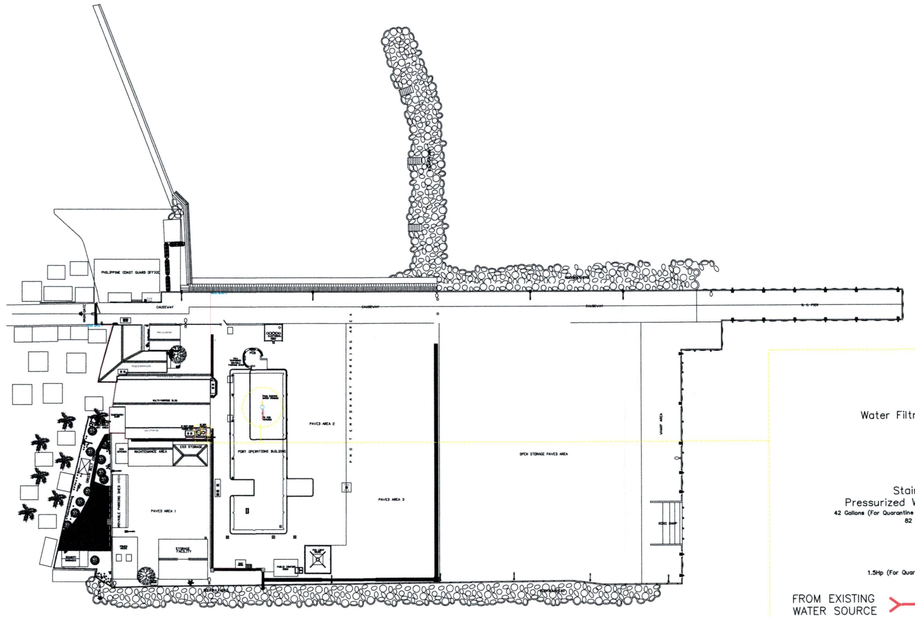


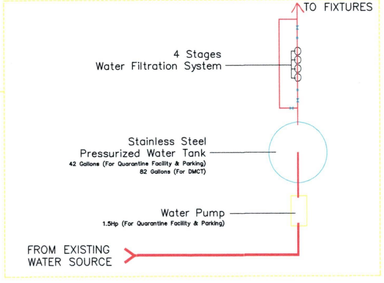

PORT OF LAMAO
LOCATION PLAN
SCALE NTS

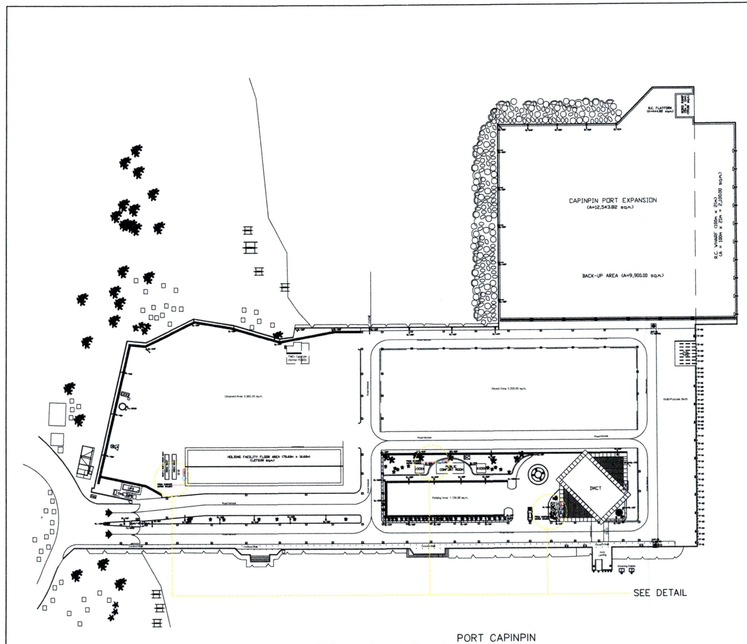
| | | | | | | |
|---|---|---|---|---|---|---|
| PHILIPPINE PORTS AUTHORITY | PORT OF LAMAO<br>LIMAY, BAT. BATAAN | PROJECT TITLE: MAINTENANCE OF WATER SYSTEM AT PORT OF LAMAO AND PORT CAPINPIN, ORION, BATAAN | | | | |
| | | PREPARED BY:<br>LALAINE M. GOMEZ<br>ENGINEER II, PMO-BATAANAURORA | CHECKED BY:<br>EDGARDO B. ANDAYA JR.<br>SUPERVISING ENGINEER A, PMO-BATAANAURORA | RECOMMENDING APPROVAL:<br>ALBERT FRANCIS T. GOLES<br>ACTING ESO MANAGER, PMO-BATAANAURORA | APPROVED BY:<br>JENNELIZA D. REBONG<br>ACTING PORT MANAGER, PMO-BATAANAURORA | SHEET CONTENT:<br>- LOCATION PLAN<br>- VICINITY MAP |
| | | | | | | 1<br>SHEET NO: 1 / 2 |

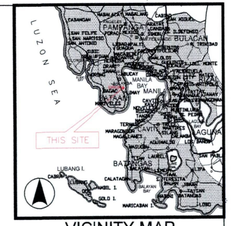


PORT CAPINPIN
LOCATION PLAN
SCALE NTS




VICINITY MAP
NOT TO SCALE

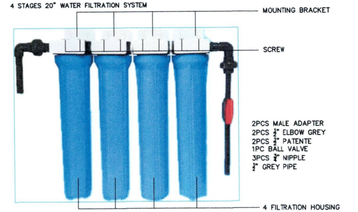


FILTRATION SYSTEM DETAIL
SCALE NTS




| | | | | | | |
|---|---|---|---|---|---|---|
| PHILIPPINE PORTS AUTHORITY | PORT CAPINPIN<br>ORION, BATAAN | PROJECT TITLE: MAINTENANCE OF WATER SYSTEM AT PORT OF LAMAO AND PORT CAPINPIN, ORION, BATAAN | | | | DATE: MAY 2024 |
| | | PREPARED BY:<br>LALAINE M. GOMEZ<br>ENGINEER II, PMO-BATAANAURORA | CHECKED BY:<br>EDGARDO B. ANDAYA JR.<br>SUPERVISING ENGINEER A, PMO-BATAANAURORA | RECOMMENDING APPROVAL:<br>ALBERT FRANCIS T. GOLES<br>ACTING ESO MANAGER, PMO-BATAANAURORA | APPROVED BY:<br>JENNELIZA D. REBONG<br>ACTING PORT MANAGER, PMO-BATAANAURORA | SHEET CONTENT:<br>- LOCATION PLAN<br>- VICINITY MAP |
| | | | | | | 2<br>SHEET NO: 2 / 2 |