Section VII. Drawings/Plans

REPUBLIC OF THE PHILIPPINES


PHILIPPINE PORTS AUTHORITY

PMO-BATANGAS BATANGAS CITY

LAYOUT PLAN & DETAILS

MAINTENANCE/UPKEEPING OF OPEN CANAL SYSTEM & RIVER DIVERSION


PORT OF BATANGAS, BATANGAS CITY

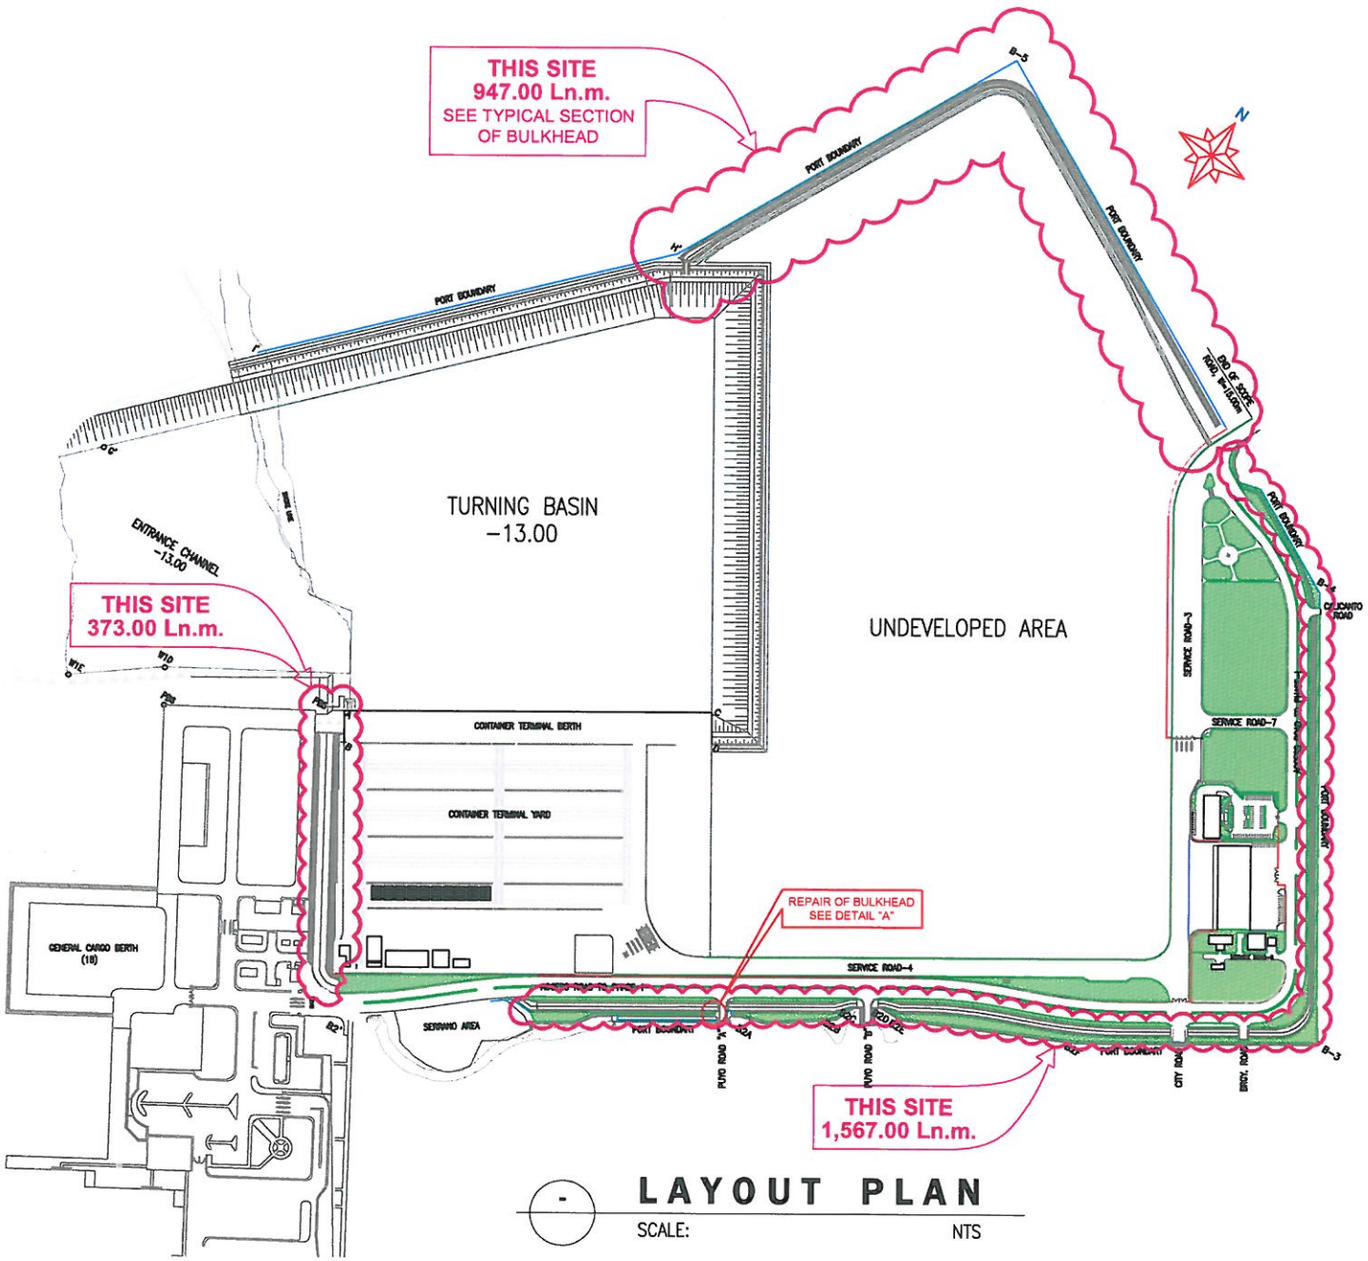

LAYOUT PLAN


SCALE: NTS

PHILIPPINE PORTS AUTHORITY PMO-BATANGAS BATANGAS CITY	PROJECT TITLE : MAINTENANCE/UPKEEPING OF OPEN CANAL & RIVER DIVERSION LOCATION : PORT OF BATANGAS	CAD BY : (SIGNED) G. A. ARAGO CAD OPERATOR	PREPARED BY : (SIGNED) A. A. LACSAMANA ACTG. SENIOR ENGINEER	REVIEWED BY : (SIGNED) C. B. GUCE ESD MANAGER	APPROVED : (SIGNED) LEOPOLDO C. BISCOCHO, JR. PORT MANAGER	SHEET CONTENTS : AS-SHOWN	SHEET NO : 01 02 DATE: Sep - 2017

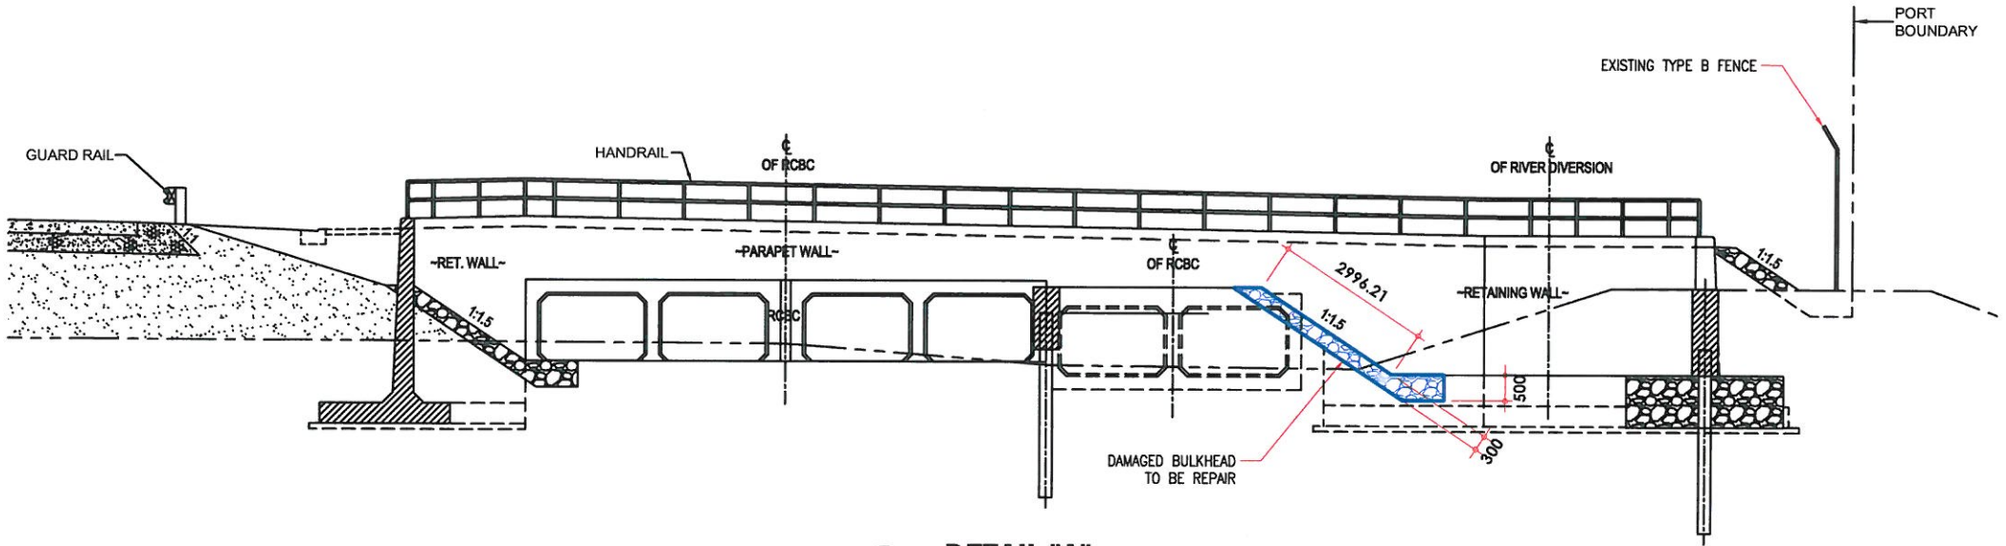

DETAIL "A"

SCALE: 1:100

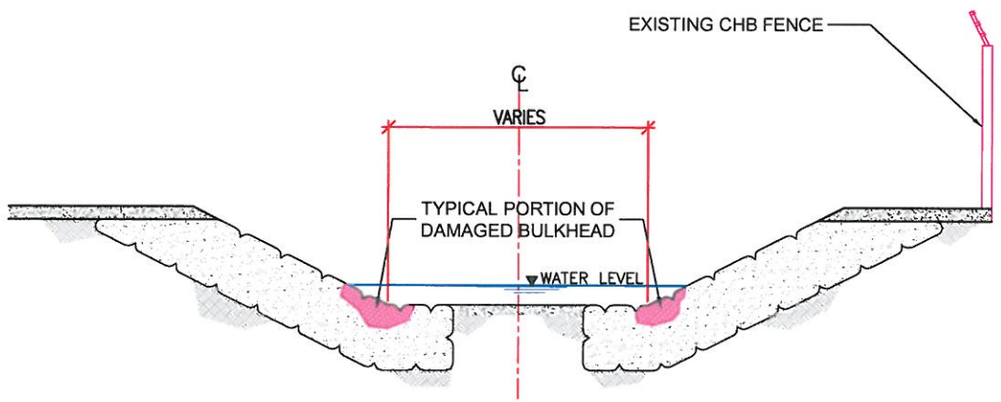

TYPICAL SECTION OF BULKHEAD

SCALE: 1:80

PHILIPPINE PORTS AUTHORITY PMO-BATANGAS BATANGAS CITY	PROJECT TITLE: MAINTENANCE/UPKEEPING OF OPEN CANAL & RIVER DIVERSION LOCATION : PORT OF BATANGAS	CAD BY: (SIGNED) G. A. ARAGO CAD OPERATOR	PREPARED BY: (SIGNED) A. A. LACSAMANA ACTG. SENIOR ENGINEER	REVIEWED BY: (SIGNED) C. B. GUCE ESD MANAGER	APPROVED: (SIGNED) LEOPOLDO C. BISCOCHO, JR. PORT MANAGER	SHEET CONTENTS: AS-SHOWN	SHEET NO: 02 02 DATE: Sep - 2017