REPUBLIC OF THE PHILIPPINES


PHILIPPINE PORTS AUTHORITY

PMO-BATANGAS BATANGAS CITY

CONSTRUCTION DRAWINGS

REPAIR / REPAINTING OF FENDER AND MOORING SYSTEM AT DOMESTIC GCB , PHASE I


PORT OF BATANGAS, PHASE I

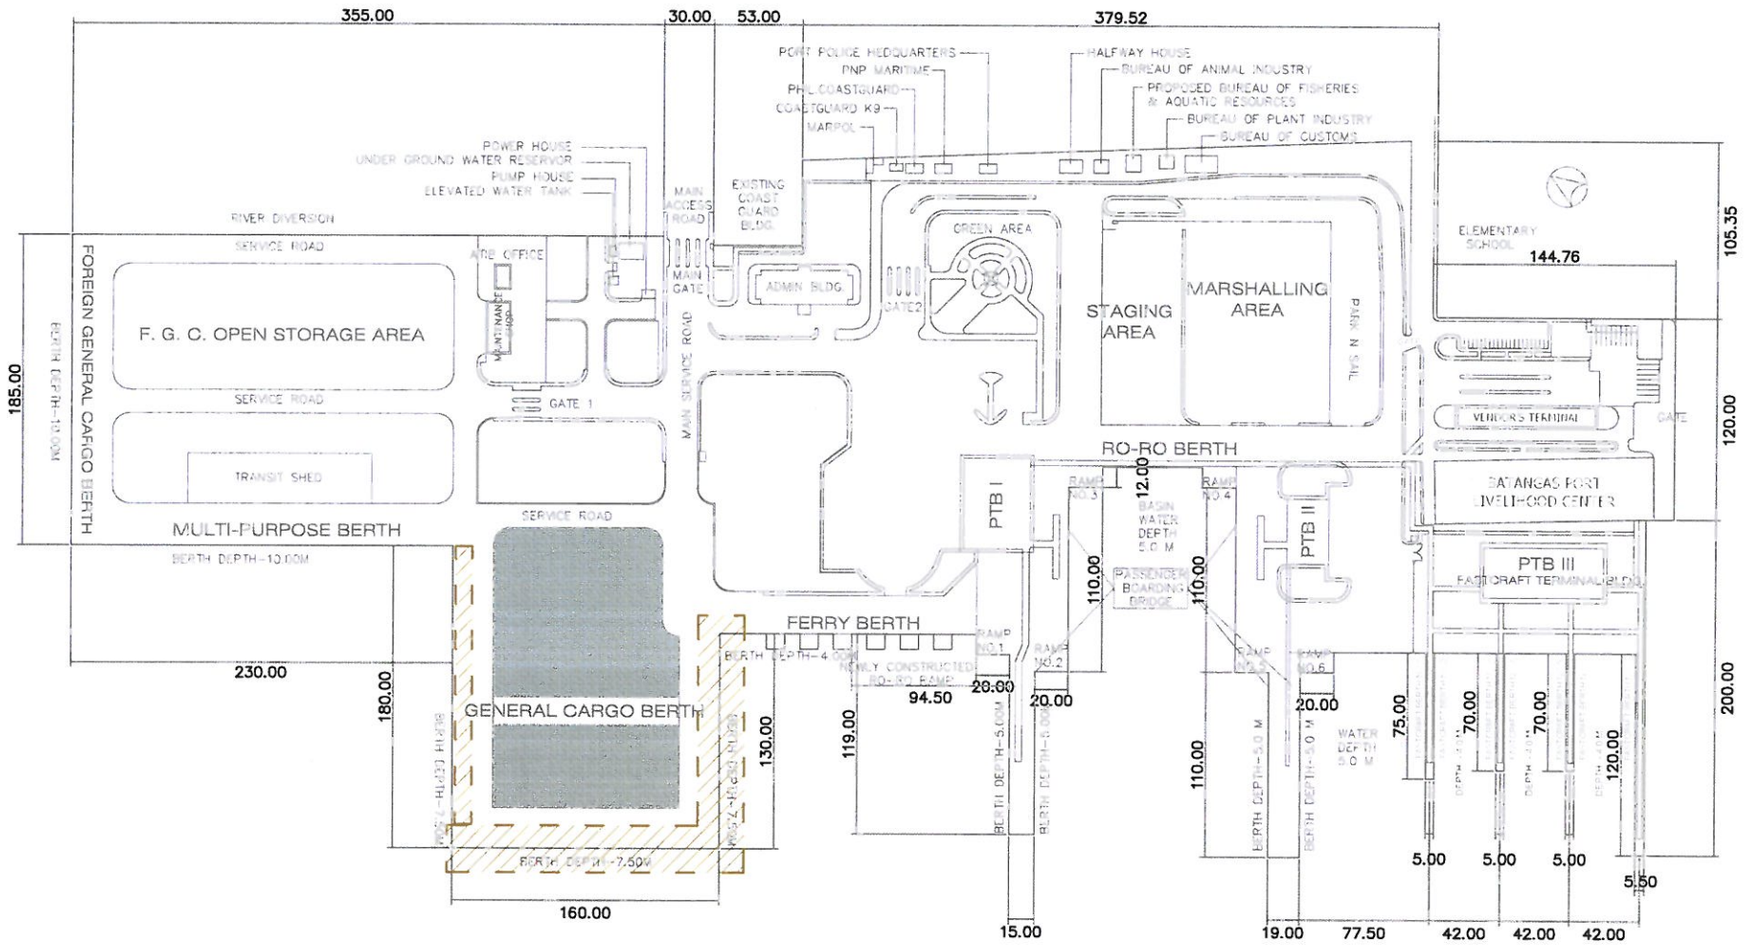

PROPOSED REPAIR
(DOMESTIC GENERAL CARGO BERTH)

LOCATION PLAN
BATANGAS PORT PHASE I

PHILIPPINE PORTS AUTHORITY PMO-BATANGAS BATANGAS CITY	PROJECT TITLE : **REPAIR / REPAINTING OF FENDER AND MOORING SYSTEM AT DOMESTIC GCB, PHASE I** LOCATION : PORT OF BATANGAS, PHASE I	CAD BY : (SIGNED) **D. A. ALEGRE** ENGINEERING ASSISTANT	PREPARED BY : (SIGNED) **A. A. LACSAMANA** ACTG. SENIOR ENGINEER	REVIEWED BY : (SIGNED) **C. B. GUCE** ESD MANAGER	APPROVED : (SIGNED) **LEOPOLDO C. BISCOCHO, JR.** PORT MANAGER	SHEET CONTENTS : AS-SHOWN	SHEET NO : 01 03 DATE:

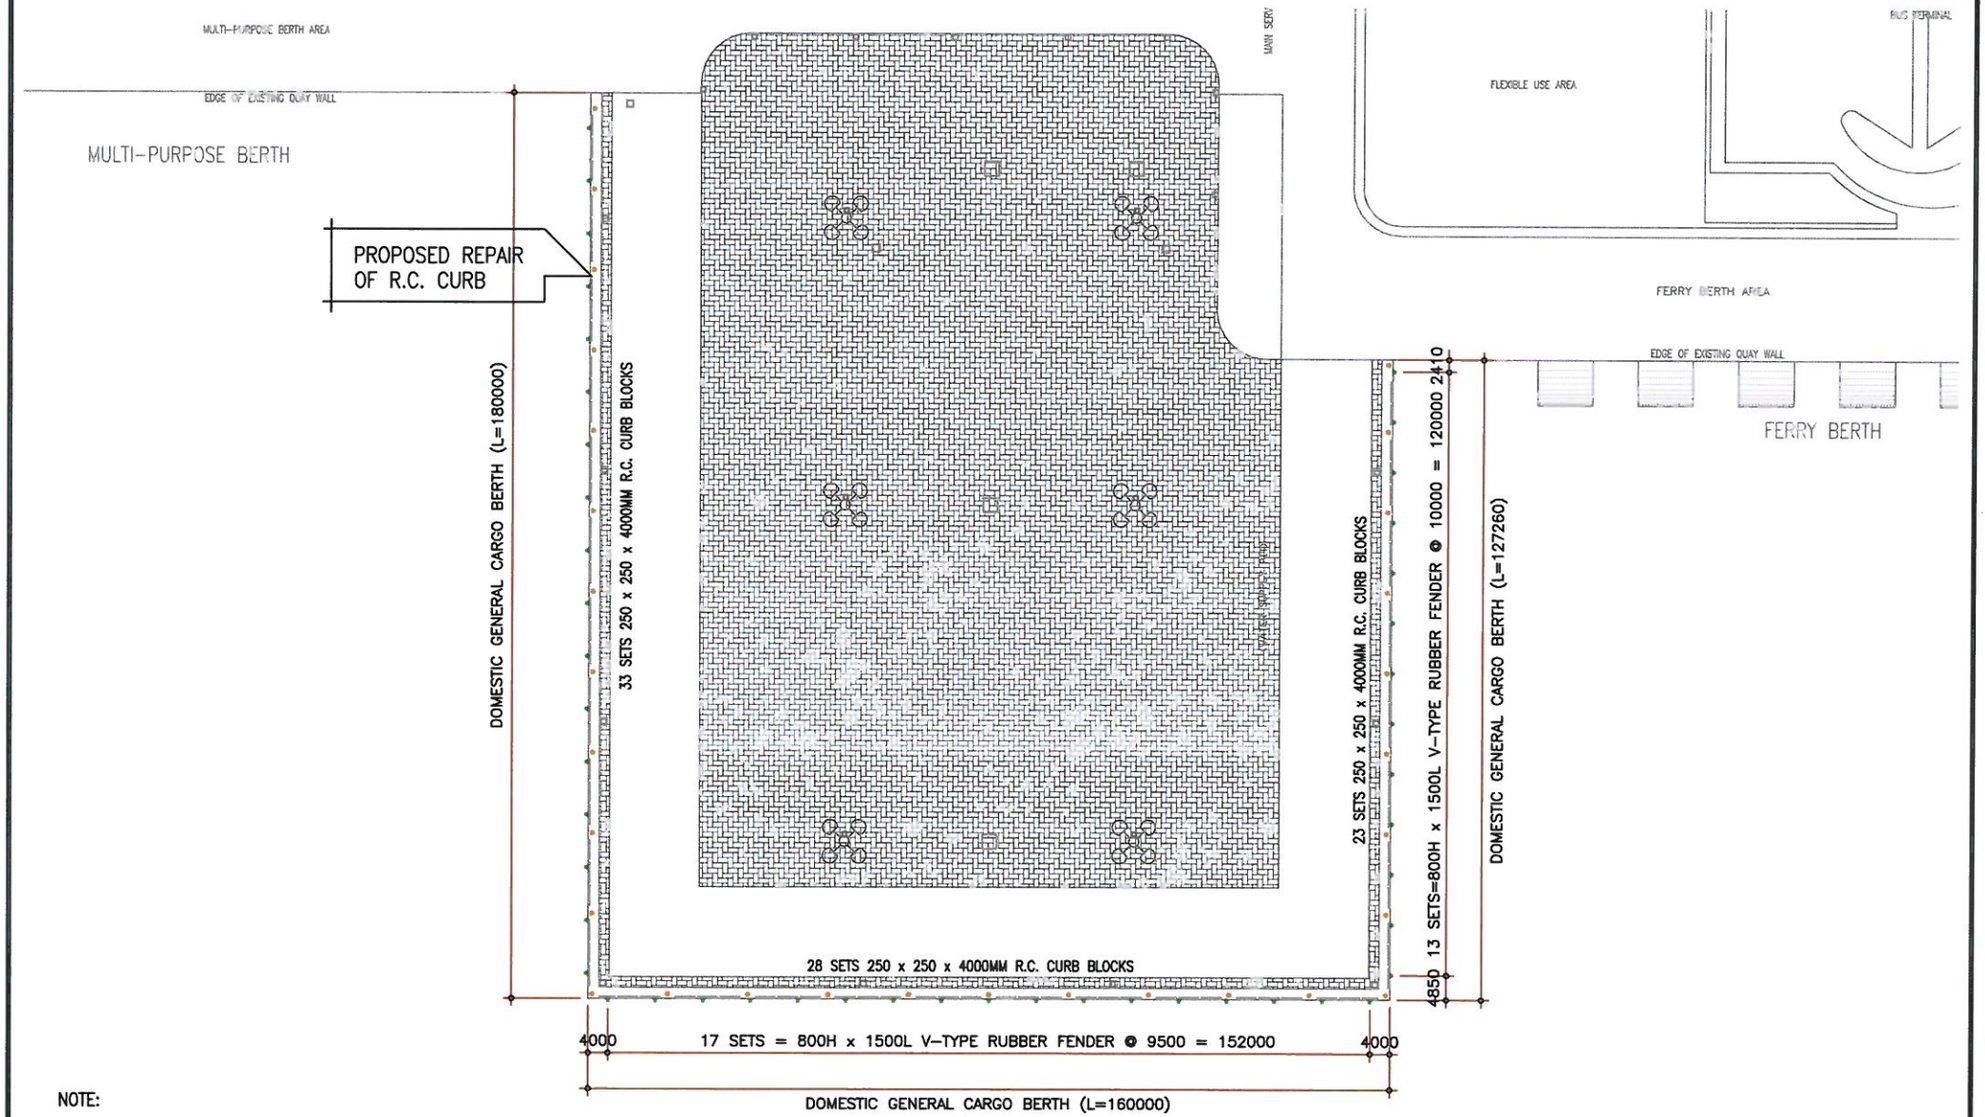

NOTE:

30 SETS OF 800H x 1500L V-TYPE FENDERS

30 SETS OF 35 TONS CAPACITY MOORING BOLLARD TO BE REPAINT

84 SETS OF 250 x 250 x 4000MM R.C. CURB BLOCKS TO BE REPAIR/REPAINT


LOCATION OF FENDER SYSTEM @ DOMESTIC GENERAL CARGO BERTH

SCALE: 1:1000

PHILIPPINE PORTS AUTHORITY


PMO-BATANGAS BATANGAS CITY

PROJECT TITLE :	CAD BY :	PREPARED BY :	REVIEWED BY :	APPROVED :	SHEET CONTENTS :	SHEET NO :
REPAIR / REPAINTING OF FENDER AND MOORING SYSTEM AT DOMESTIC GCB, PHASE I	(SIGNED)	(SIGNED)	(SIGNED)	(SIGNED)	AS-SHOWN	02 | 03
LOCATION : PORT OF BATANGAS, PHASE I	D. A. ALEGRE ENGINEERING ASSISTANT	A. A. LACSAMANA ACTG. SENIOR ENGINEER	C. B. GUCE ESD MANAGER	LEOPOLDO C. BISCOCHO, JR. PORT MANAGER		DATE:

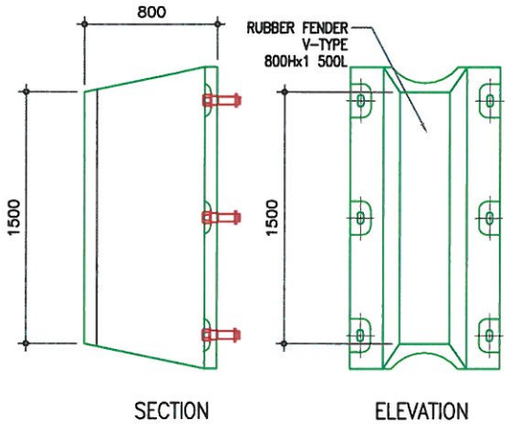


FENDER DETAIL @ DOMESTIC GEN. CARGO BERTH

SCALE: 1:30

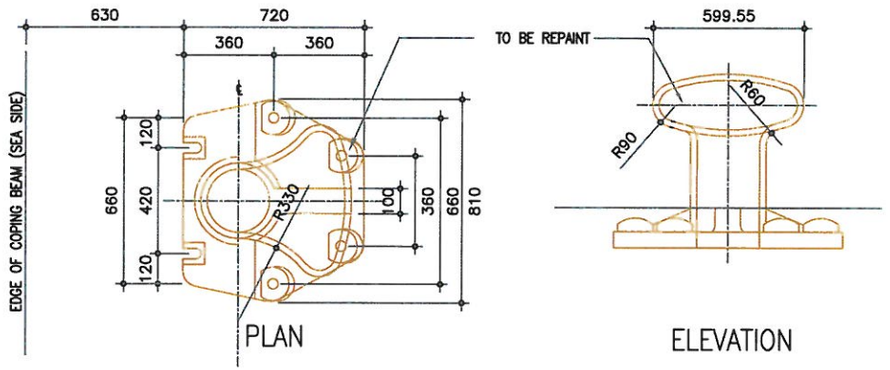


DETAIL OF BOLLARD (35 TON CAPACITY) @ DOMESTIC GEN. CARGO BERTH

SCALE: 1:20

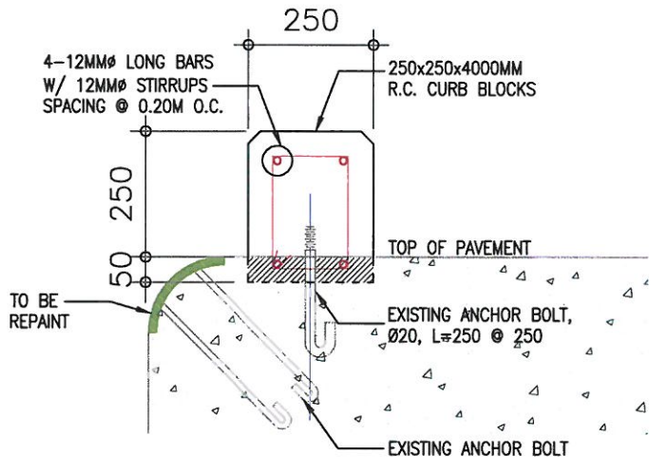

R.C. CURB DETAIL

SCALE: 1:20

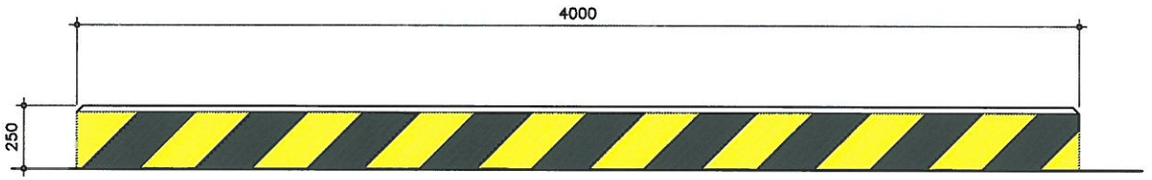

R.C. CURB ELEVATION

SCALE: 1:20

PHILIPPINE PORTS AUTHORITY PMO-BATANGAS BATANGAS CITY	PROJECT TITLE : REPAIR / REPAINTING OF FENDER AND MOORING SYSTEM AT DOMESTIC GCB, PHASE I LOCATION : PORT OF BATANGAS, PHASE I	CAD BY : (SIGNED) D. A. ALEGRE ENGINEERING ASSISTANT	PREPARED BY : (SIGNED) A. A. LACSAMANA ACTG. SENIOR ENGINEER	REVIEWED BY : (SIGNED) C. B. GUCE ESD MANAGER	APPROVED : (SIGNED) LEOPOLDO C. BISCOCHO, JR. PORT MANAGER	SHEET CONTENTS : AS-SHOWN	SHEET NO : 03 03 DATE: