

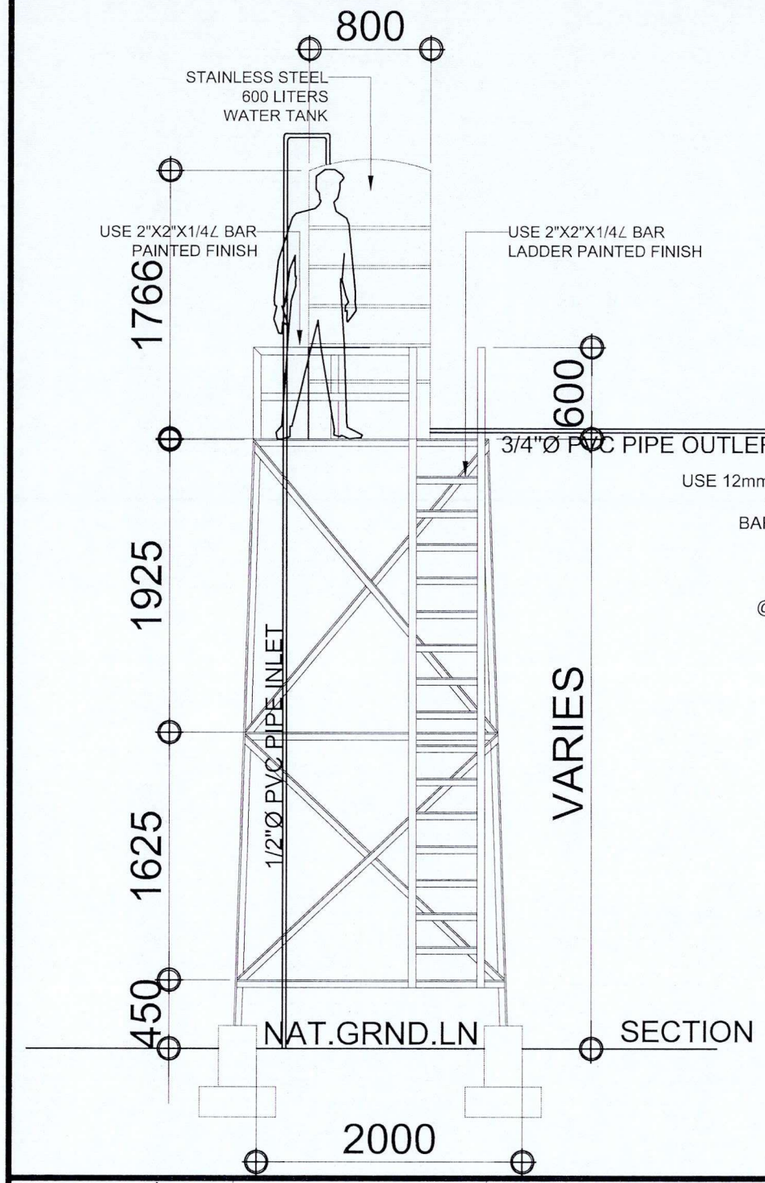


SCHEDULE OF COLUMN

FOOTING TO PEDESTAL		
	4-12mm VERTICAL BARS Use 10mm ties spaced 5 @ 0.075; 8 @ 0.10 rest @ 0.125 m. to midheight	
	C-1	0.20 X 0.20 M

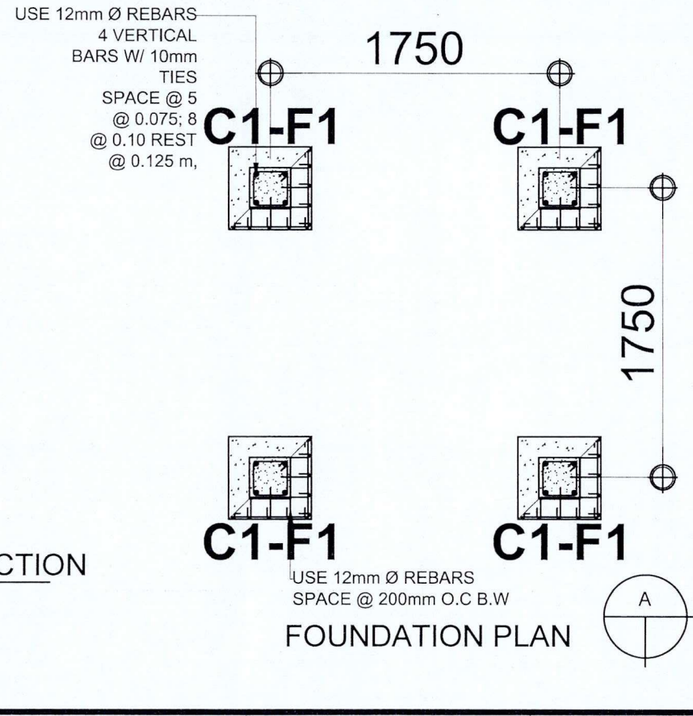

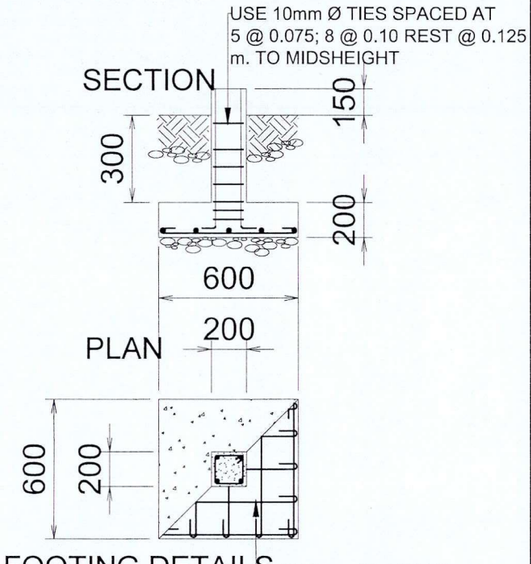

A DETAILS OF WATER TANK STAND

SCALE 1:75 M

PHILIPPINE PORTS AUTHORITY	PORT MANAGEMENT OFFICE OF MASBATE Masbate City	PROJECT TITLE:	PREPARED BY:	CHECKED/REVIEWED BY:	APPROVED:	SHEET NO.:
		VARIOUS MAINTENANCE OF PORT PHYSICAL FACILITIES	JEAN PAULA F. DE LOS SANTOS, UAP	**JOCELYN A. SEATRIZ**	**CAROLINA S. MENDIZABAL**	4
		LOCATION: BASEPORT MASBATE, MASBATE CITY		ACTING ESD MANAGER	ACTING PORT MANAGER	