

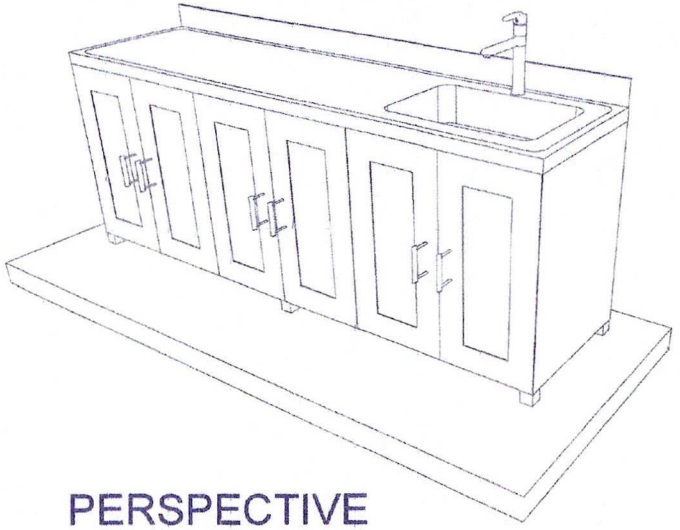



PERSPECTIVE

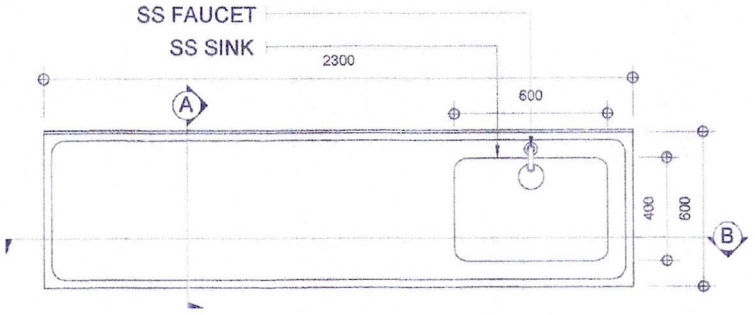

PLAN VIEW
SCALE 1:20

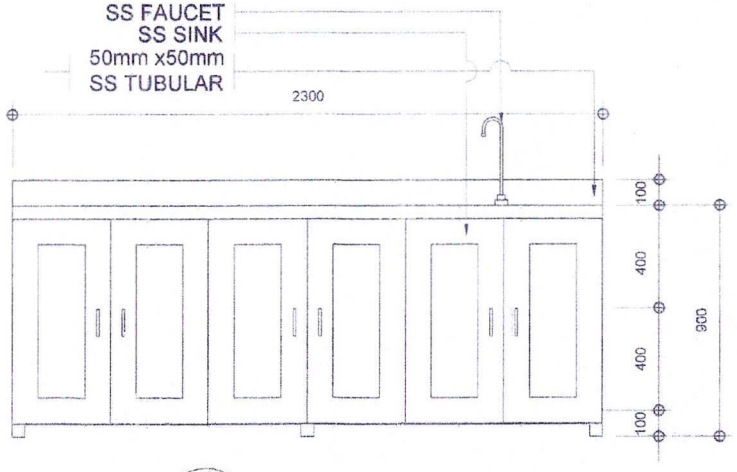



FRONT VIEW
SCALE 1:20

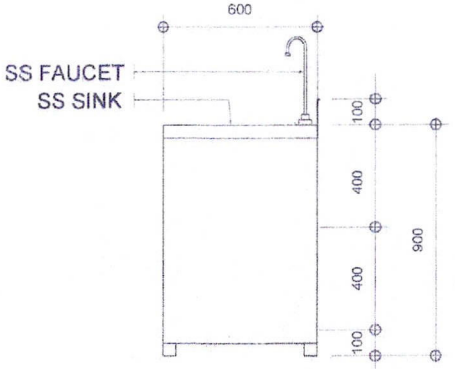


SID VIEW
SCALE 1:20

PHILIPPINE PORTS AUTHORITY	PORT MANAGEMENT OFFICE OF MASBATE MASBATE CITY	PROJECT TITLE: **SUPPLY AND INSTALLATION OF STAINLESS-STEEL KITCHEN SINK** LOCATION: Port of Masbate , Masbate City	PREPARED BY: **ANTONIO O. BUNAN** Construction Foreman A	CHECKED/REVIEW BY: **NELSON Y. CAABAY, JR.** Acting ESD Manager	APPROVED: **OLIVER S. RODULFO, JR.** Acting Port Manager	SHEET NO. 1/2

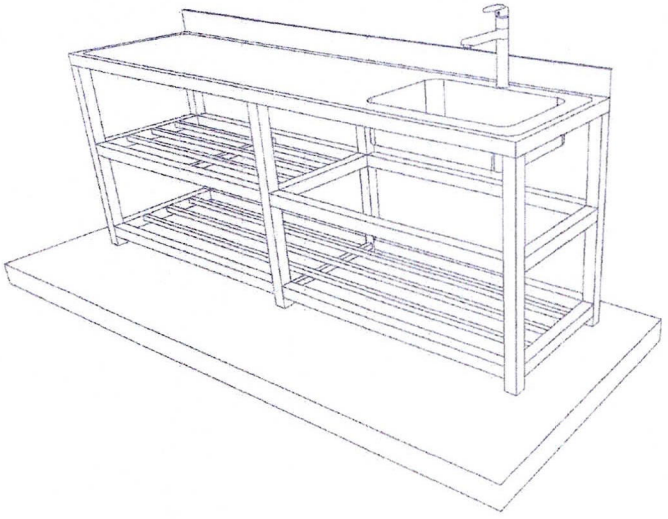


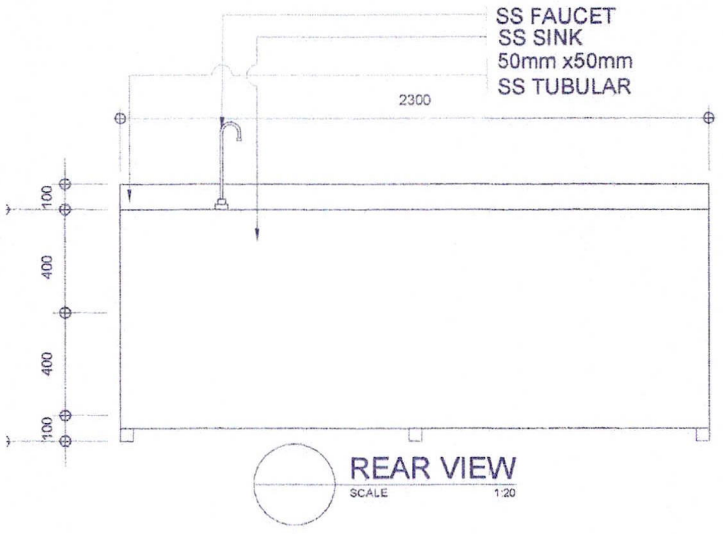

REAR VIEW
SCALE 1:20

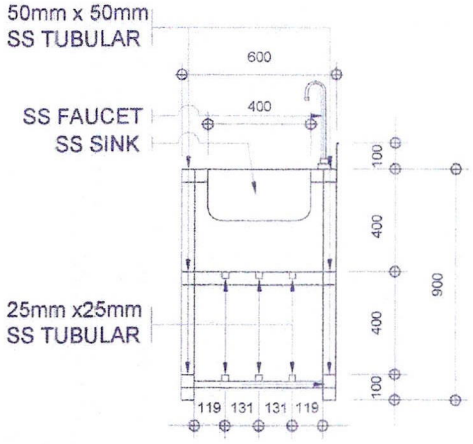


SECTION A
SCALE 1:20

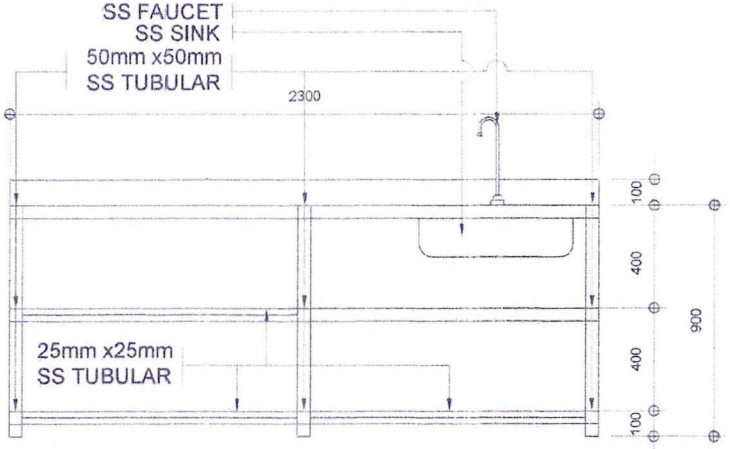


SECTION B
SCALE 1:20


PHILIPPINE PORTS AUTHORITY PORT MANAGEMENT OFFICE OF MASBATE MASBATE CITY	PROJECT TITLE: **SUPPLY AND INSTALLATION OF STAINLESS-STEEL KITCHEN SINK** LOCATION: Port of Masbate , Masbate City	PREPARED BY: **ANTONIO O. BUNAN** Construction Foreman A	CHECKED/REVIEW BY: **NELSON Y. CAABAY, JR.** Acting ESD Manager	APPROVED: **OLIVER S. RODULFO, JR.** Acting Port Manager	SHEET NO. 2 2

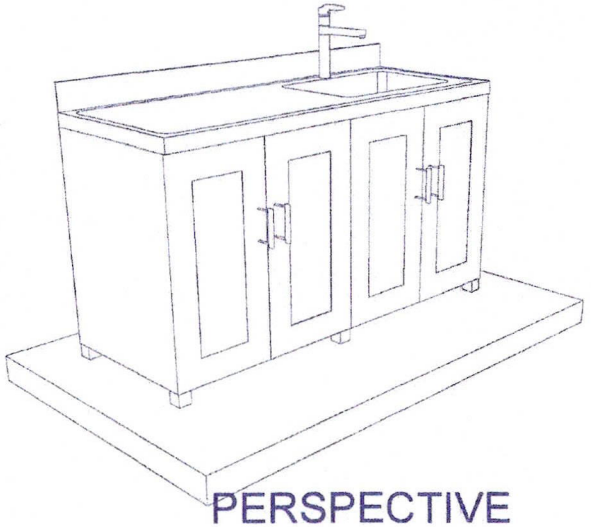


PERSPECTIVE

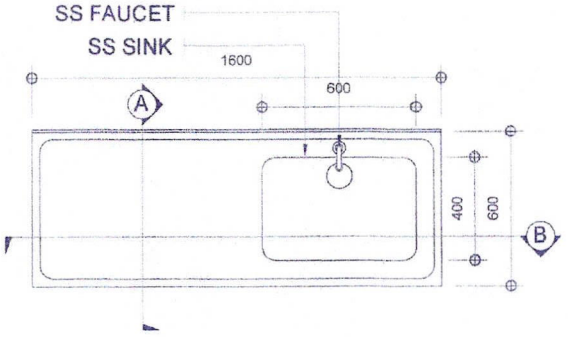

PLAN VIEW
SCALE 1:20

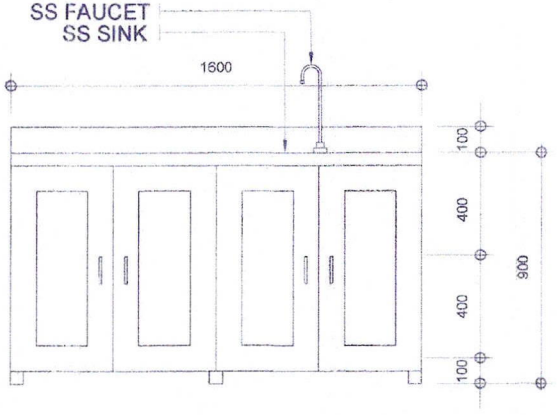



FRONT VIEW
SCALE 1:20

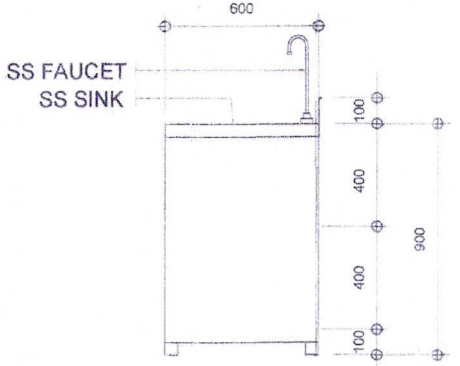


SID VIEW
SCALE 1:20

PHILIPPINE PORTS AUTHORITY	PORT MANAGEMENT OFFICE OF MASBATE MASBATE CITY	PROJECT TITLE: **SUPPLY AND INSTALLATION OF STAINLESS-STEEL KITCHEN SINK** LOCATION: Port of Masbate , Masbate City	PREPARED BY: **ANTONIO O. BUNAN** Construction Foreman A	CHECKED/REVIEW BY: **NELSON Y. CAABAY, JR.** Acting ESD Manager	APPROVED: **OLIVER S. RODULFO, JR.** Acting Port Manager	SHEET NO. 1/2

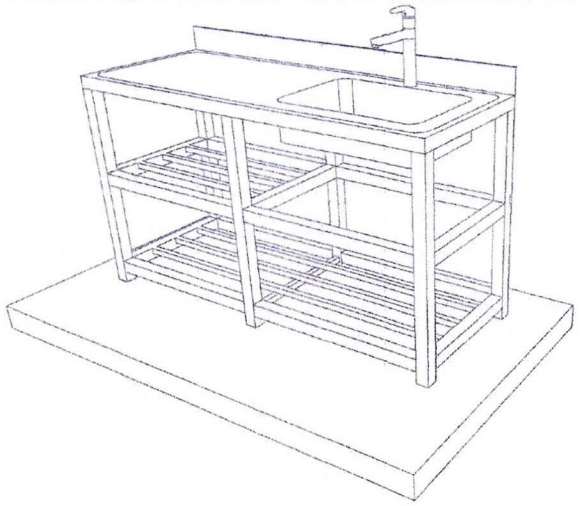


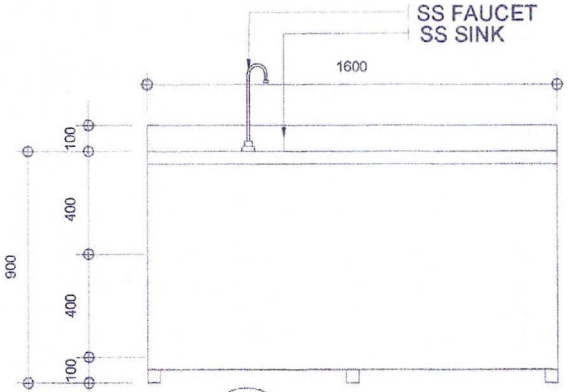

REAR VIEW
SCALE 1:20

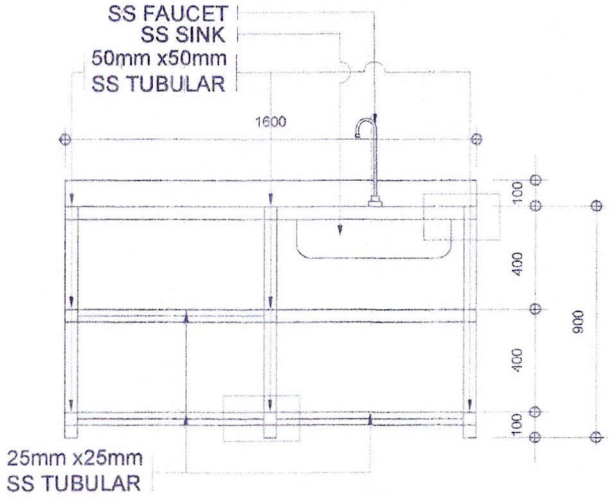


SECTION B
SCALE 1:20

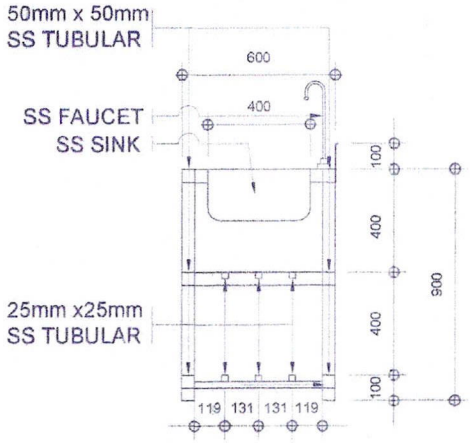


SECTION A
SCALE 1:20


PHILIPPINE PORTS AUTHORITY	PORT MANAGEMENT OFFICE OF MASBATE MASBATE CITY	PROJECT TITLE: **SUPPLY AND INSTALLATION OF STAINLESS-STEEL KITCHEN SINK** LOCATION: Port of Masbate , Masbate City	PREPARED BY: **ANTONIO O. BUNAN** Construction Foreman A	CHECKED/REVIEW BY: **NELSON Y. CAABAY, JR.** Acting ESD Manager	APPROVED: **OLIVER S. RODULFO, JR.** Acting Port Manager	SHEET NO. 2 / 2

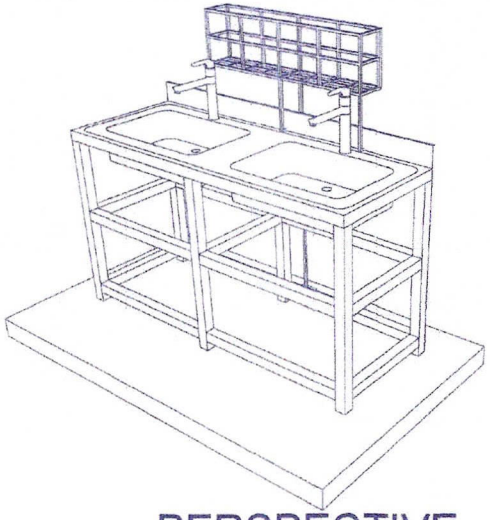


PERSPECTIVE

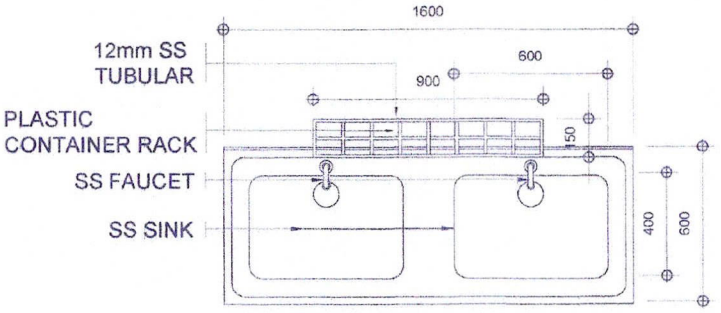

PLAN VIEW
SCALE 1:20

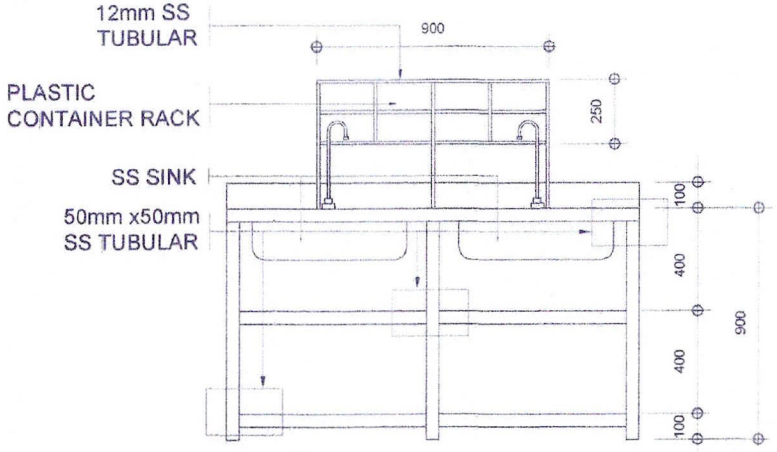

FRONT VIEW
SCALE 1:20

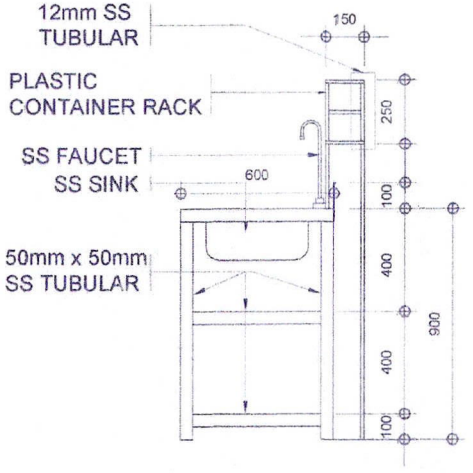

SIDE VIEW
SCALE 1:20

PHILIPPINE PORTS AUTHORITY	PORT MANAGEMENT OFFICE OF MASBATE MASBATE CITY	PROJECT TITLE: **SUPPLY AND INSTALLATION OF STAINLESS-STEEL KITCHEN SINK** LOCATION: Port of Masbate , Masbate City	PREPARED BY: **ANTONIO O. BUNAN** Construction Foreman A	CHECKED/REVIEW BY: **NELSON Y. CAABAY, JR.** Acting ESD Manager	APPROVED: **OLIVER S. RODULFO, JR.** Acting Port Manager	SHEET NO. 1/1