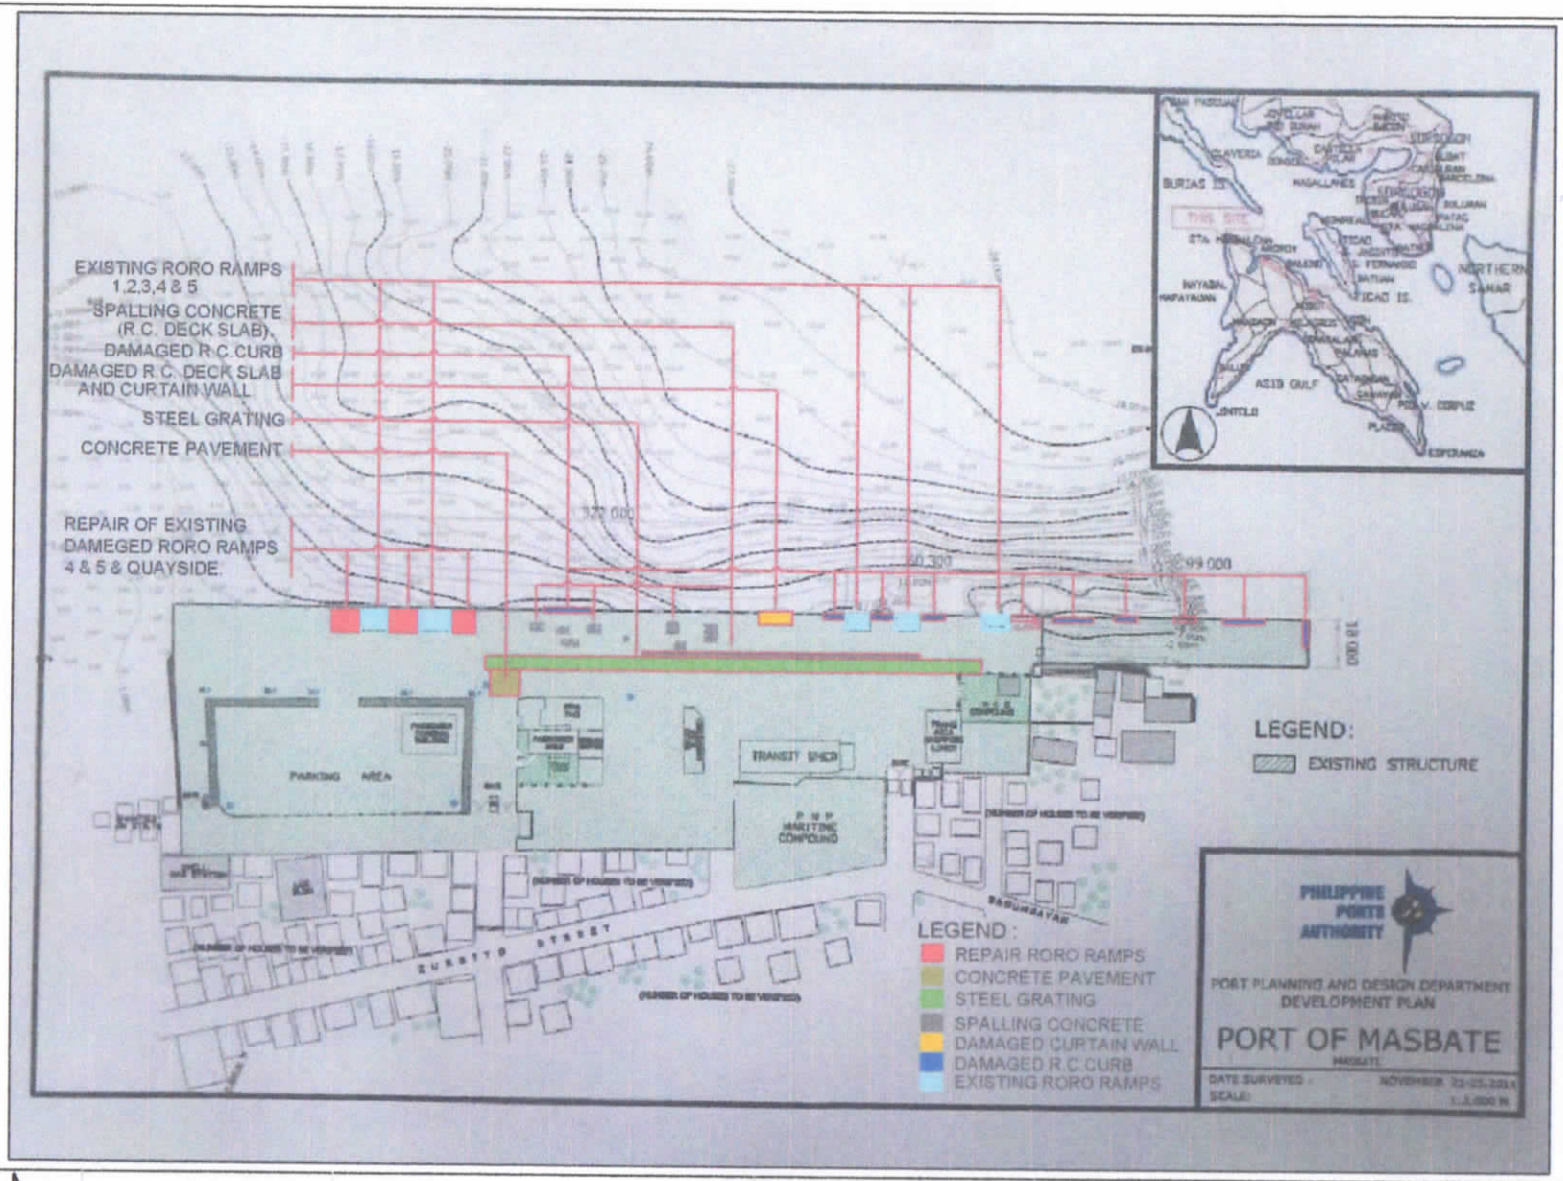



| | | | | | | |
|---|---|---|---|---|---|---|
| PHILIPPINE PORTS AUTHORITY | PORT MANAGEMENT OFFICE OF MASBATE Masbate City | PROJECT TITLE: **REPAIR OF R.C. WHARF: RORO RAMPS, R.C. DECK SLAB, CONCRETE PAVEMENT, STEEL GRATING AND R.C. CURBS** LOCATION: PMO MASBATE, MASBATE CITY, MASBATE | PREPARED BY: **ANTONIO O. BUNAN** ASSISTANT PROJECT ENGINEER | CHECKED/REVIEWED BY: **JOCELYN A. SEATRIZ** ESD MANAGER | APPROVED: **CAROLINA S. MENDIZABAL** ACTING PORT MANAGER | SHEET NO.: 11/11 |