


PLAN

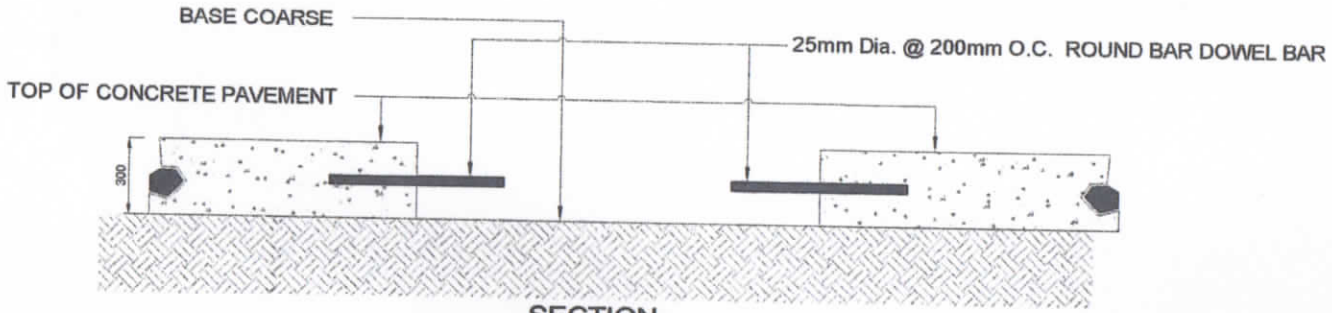

SECTION

DETAIL OF CONCRETE PAVEMENT

SCALE 1 : 20

PHILIPPINE PORTS AUTHORITY	PORT MANAGEMENT OFFICE OF MASBATE Masbate City	PROJECT TITLE: REPAIR OF R.C. WHARF: RORO RAMPS, R.C. DECK SLAB, CONCRETE PAVEMENT, STEEL GRATING AND R.C. CURBS LOCATION: PMO MASBATE, MASBATE CITY, MASBATE	PREPARED BY: ANTONIO O. BUNAN ASSISTANT PROJECT ENGINEER	CHECKED/REVIEWED BY: JOCELYN A. SEATRIZ ESD MANAGER	APPROVED: CAROLINA S. MENDIZABAL ACTING PORT MANAGER	SHEET NO.: 2/2