
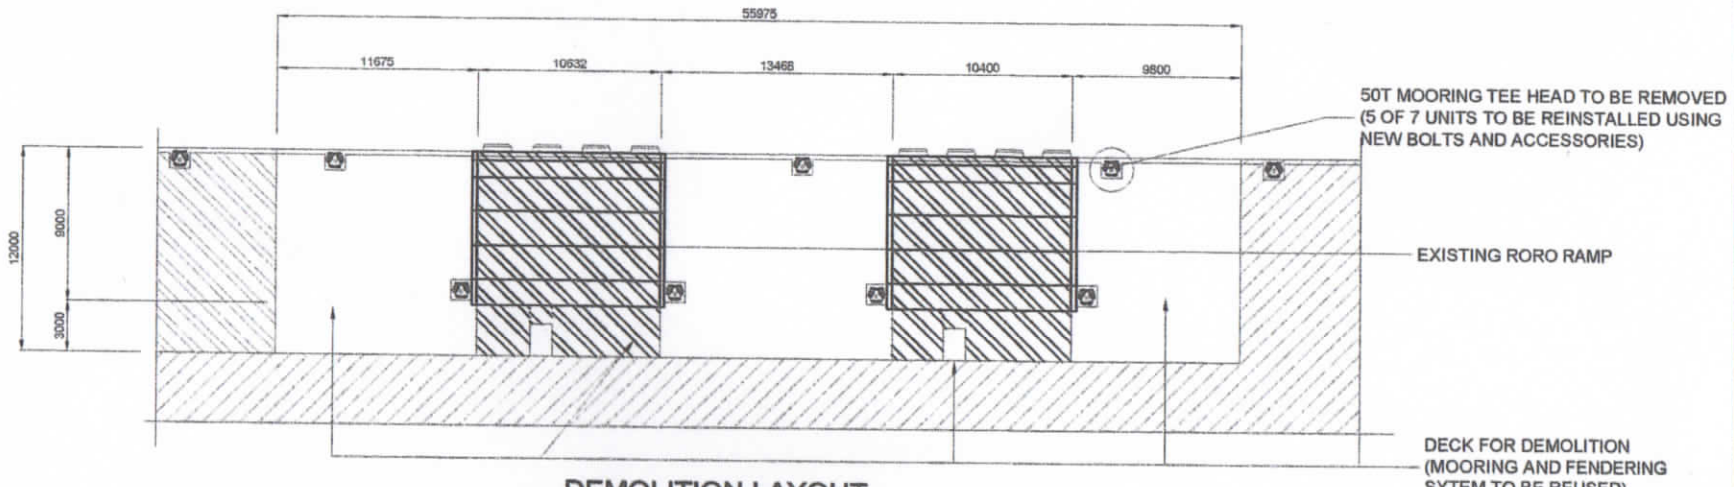


DEMOLITION LAYOUT

SCALE 1 : 300

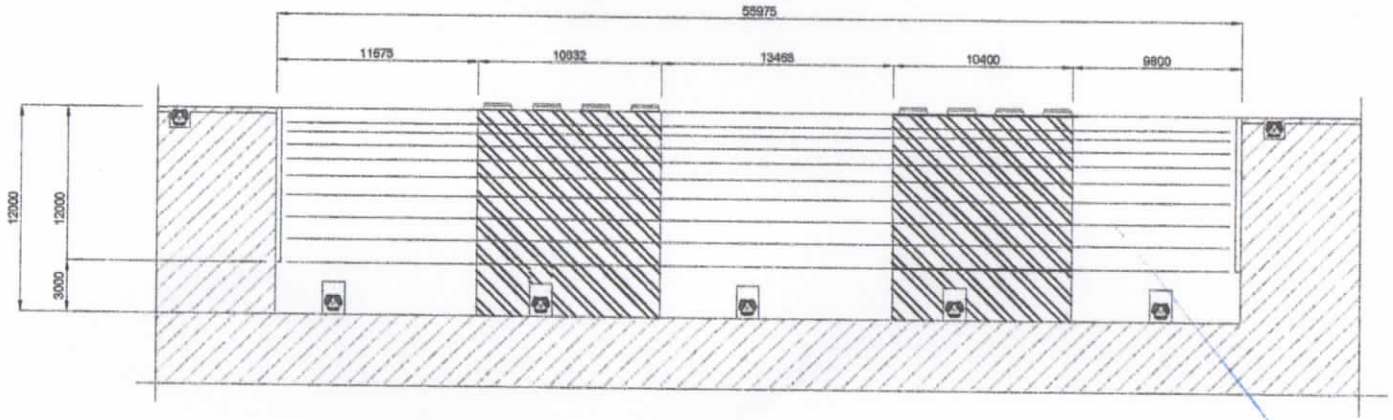

GENERAL PLAN

SCALE 1 : 300

PHILIPPINE PORTS AUTHORITY	PORT MANAGEMENT OFFICE OF MASBATE Masbate City	PROJECT TITLE:	PREPARED BY:	CHECKED/REVIEWED BY:	APPROVED:	SHEET NO.
		REPAIR OF R.C. WHARF: RORO RAMPS, R.C. DECK SLAB, CONCRETE PAVEMENT, STEEL GRATING AND R.C. CURBS	**ANTONIO O. BUNAN**	**JOCELYN A. SEATRIZ**	**CAROLINA S. MENDIZABAL**	2 / 11
		LOCATION: PMO MASBATE, MASBATE CITY, MASBATE	ASSISTANT PROJECT ENGINEER	ESD MANAGER	ACTING PORT MANAGER	