

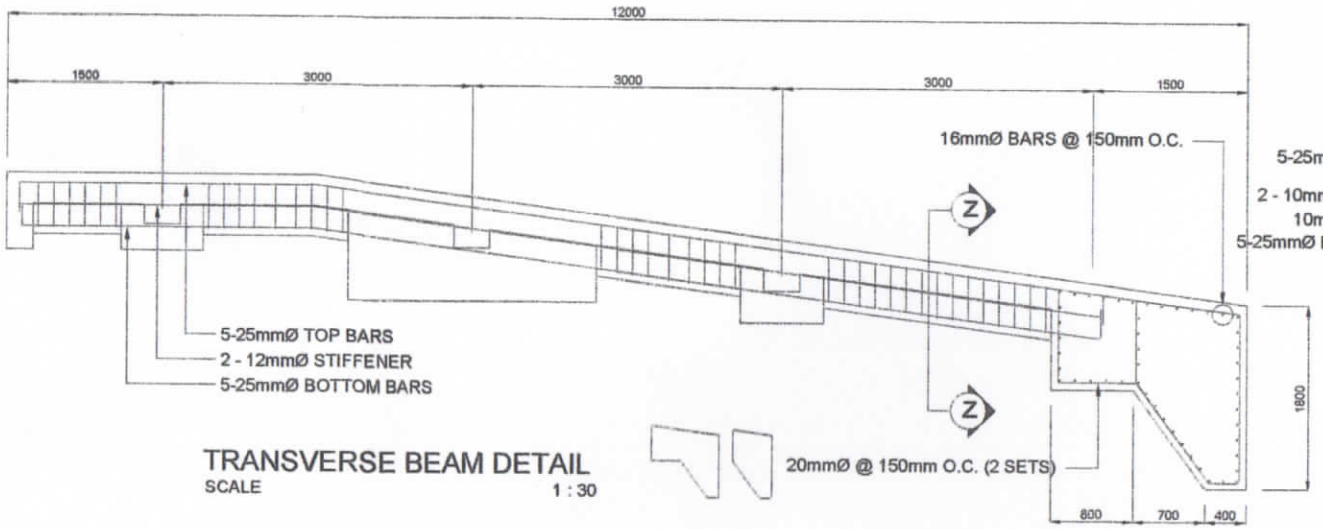


TRANSVERSE BEAM DETAIL
SCALE 1 : 30

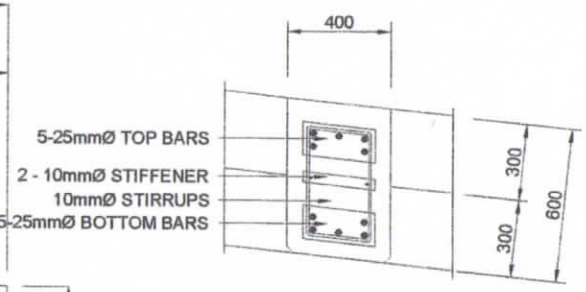

CROSS SECTION y
SCALE 1 : 20

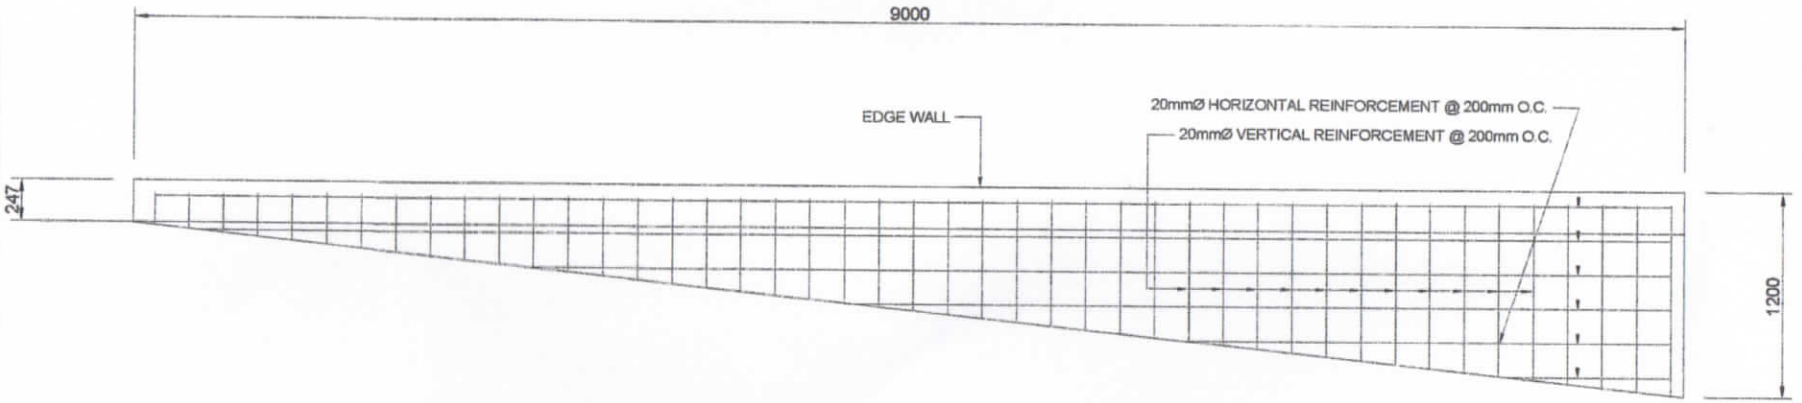

TRANSVERSE EDGE BEAM
SCALE 1 : 25

PHILIPPINE PORTS AUTHORITY	PORT MANAGEMENT OFFICE OF MASBATE Masbate City	PROJECT TITLE: **REPAIR OF R.C. WHARF: RORO RAMPS, R.C. DECK SLAB, CONCRETE PAVEMENT, STEEL GRATING AND R.C. CURBS** LOCATION: PMO MASBATE, MASBATE CITY, MASBATE	PREPARED BY: **ANTONIO O. BUNAN** ASSISTANT PROJECT ENGINEER	CHECKED/REVIEWED BY: **JOCELYN A. SEATRIZ** ESD MANAGER	APPROVED: **CAROLINA S. MENDIZABAL** ACTING PORT MANAGER	SHEET NO.: 6 / 11