
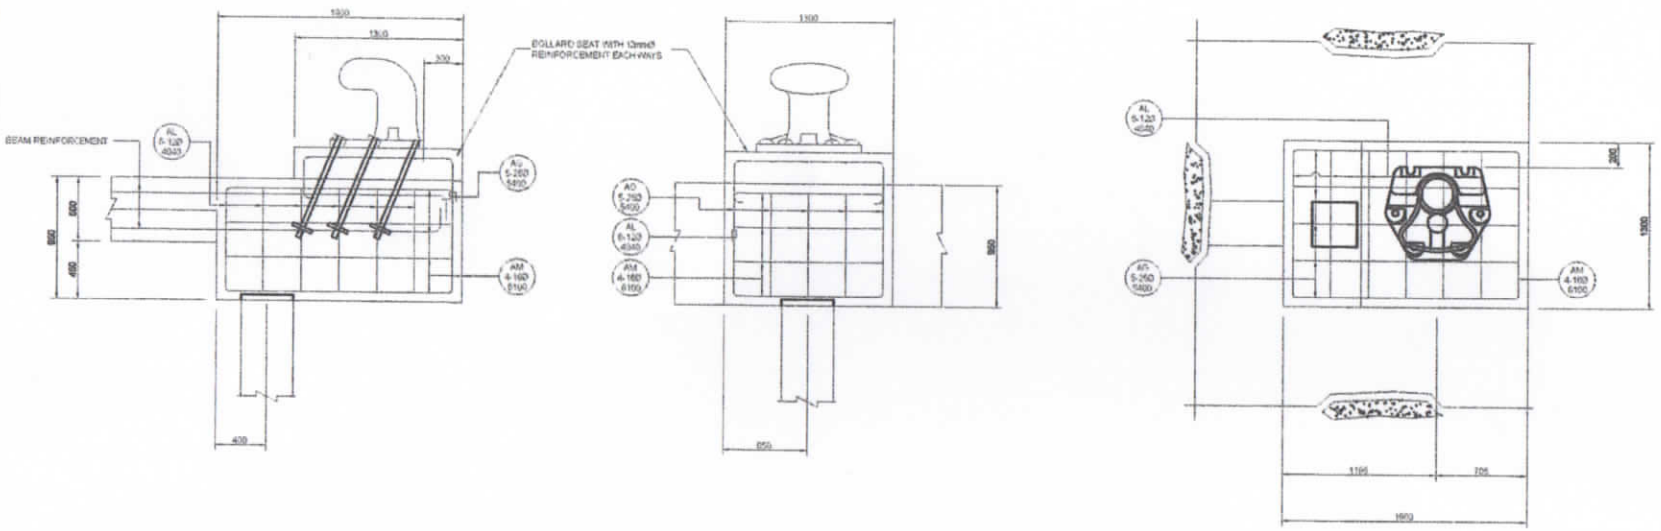


SIDE ELEVATION

ELEVATION

PLAN

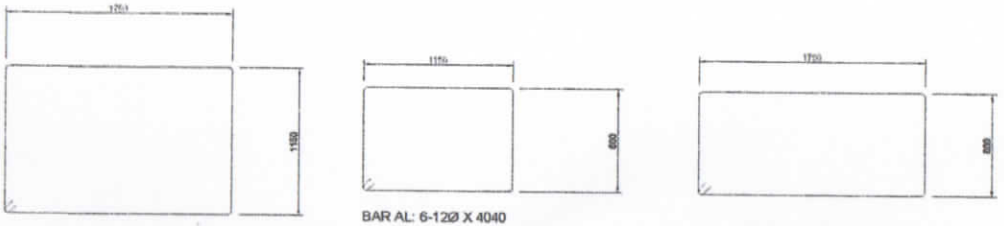

BAR AM: 4-16Ø X 6100

BAR AL: 6-12Ø X 4040

BAR AG: 5-25Ø X 5400

TYPICAL DETAIL OF MOORING BLOCK

SCALE 1 : 20

PHILIPPINE PORTS AUTHORITY	PORT MANAGEMENT OFFICE OF MASBATE Masbate City	PROJECT TITLE:	PREPARED BY:	CHECKED/REVIEWED BY:	APPROVED:	SHEET NO.:
		REPAIR OF R.C. WHARF: RORO RAMPS, R.C. DECK SLAB, CONCRETE PAVEMENT, STEEL GRATING AND R.C. CURBS	**ANTONIO O. BUNAN**	**JOCELYN A. SEATRIZ**	**CAROLINA S. MENDIZABAL**	8 / 11
		LOCATION: PMO MASBATE, MASBATE CITY, MASBATE	ASSISTANT PROJECT ENGINEER	ESD MANAGER	ACTING PORT MANAGER	