



PLAN

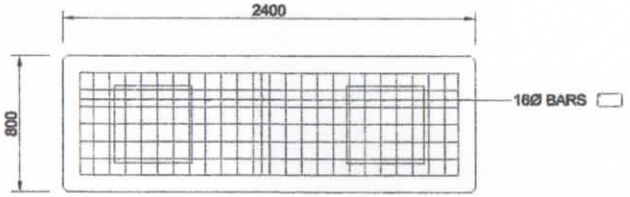


PLAN

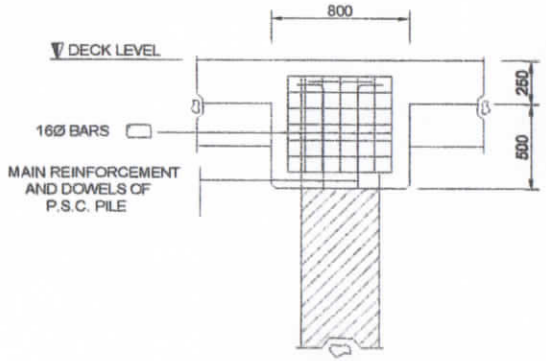

ELEVATION

VERTICAL PILE CAP

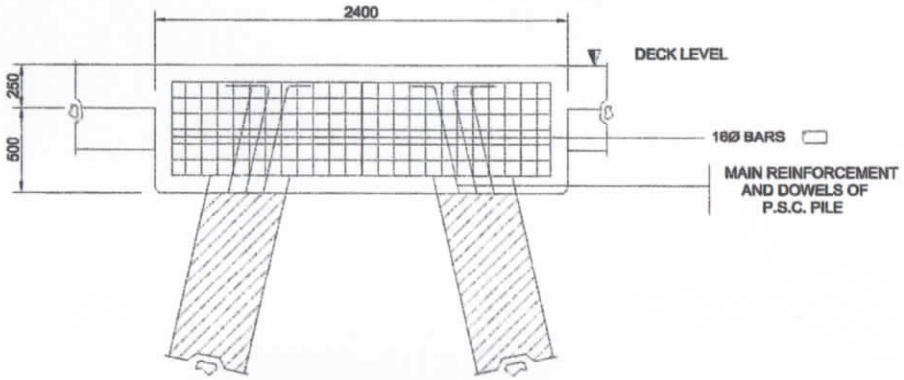

ELEVATION

TYPICAL DETAIL OF PILE CAP FOR COUPLE-BATTER PILES

DETAIL OF PILE CAPS FOR RAMP

SCALE 1 : 25

PHILIPPINE PORTS AUTHORITY	PORT MANAGEMENT OFFICE OF MASBATE Masbate City	PROJECT TITLE:	PREPARED BY:	CHECKED/REVIEWED BY:	APPROVED:	SHEET NO.:
			ANTONIO O. BUNAN	JOCELYN A. SEATRIZ	CAROLINA S. MENDIZABAL	9 / 11
		LOCATION: PMO MASBATE, MASBATE CITY, MASBATE	ASSISTANT PROJECT ENGINEER	ESD MANAGER	ACTING PORT MANAGER	