PHILIPPINE PORTS AUTHORITY


PMO PANAY/GUIMARAS



VICINITY MAP
NOT TO SCALE

MAINTENANCE OF FLOORING AT PORT OF DUMANGAS


SITIO NALUOYAN, BRGY. SAPAO, DUMANGAS, ILOILO

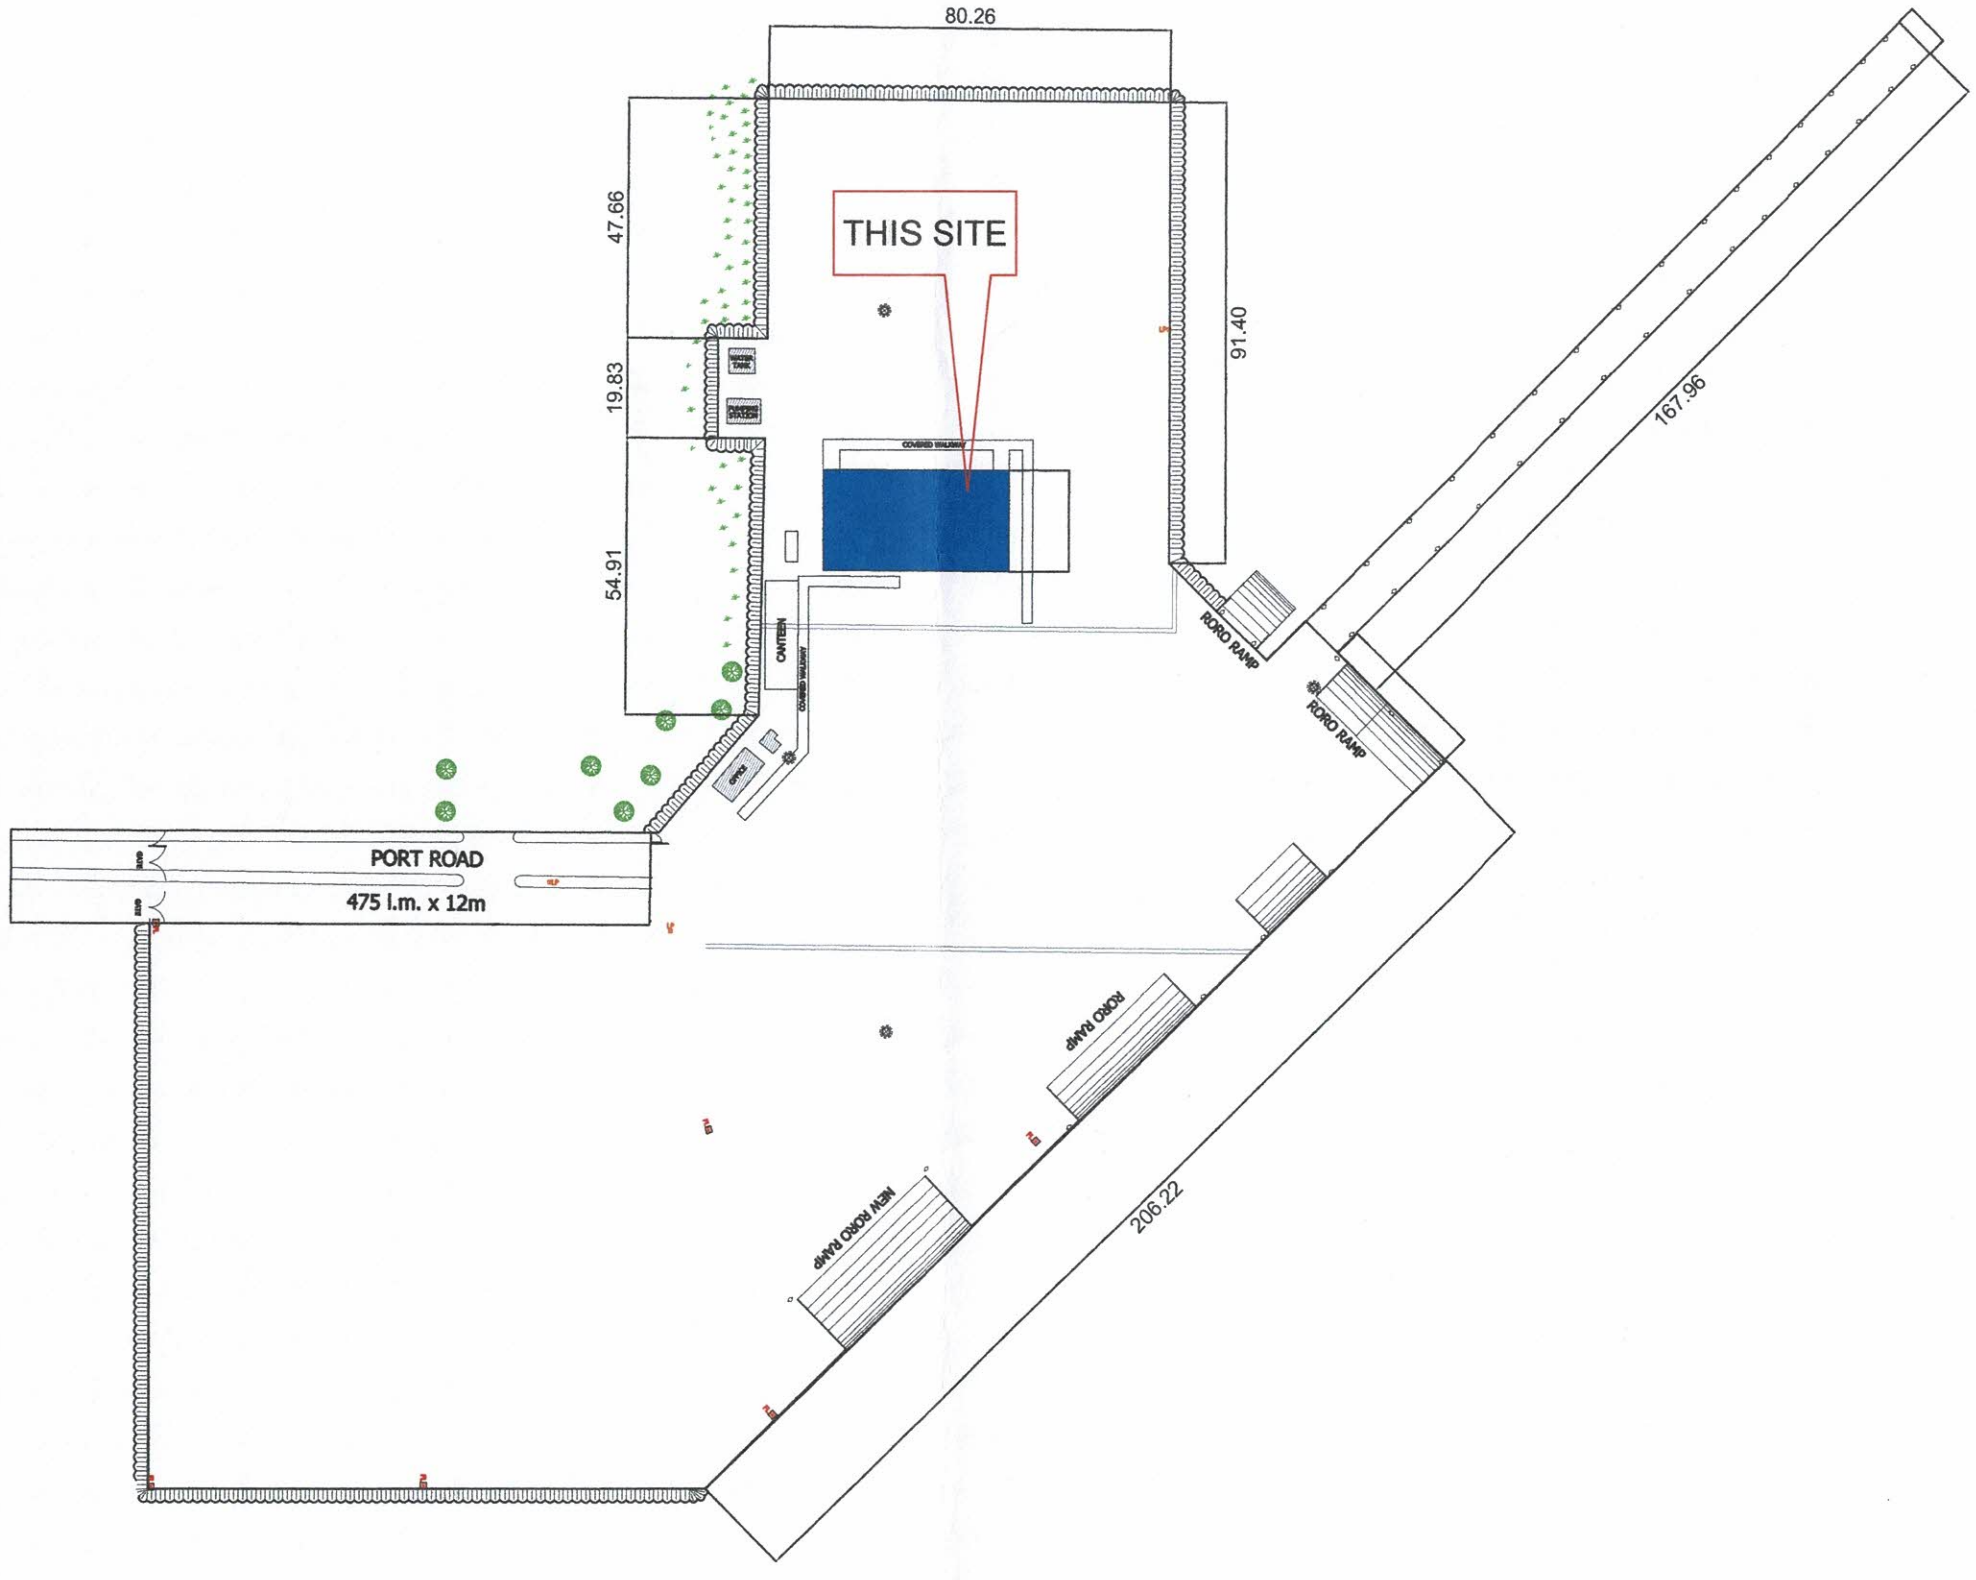

PORT LAYOUT PLAN

SCALE 1 : 1500M

PHILIPPINE PORTS AUTHORITY PMO PANAY/GUIMARAS	PROJECT TITLE: MAINTENANCE OF FLOORING AT PORT OF DUMANGAS — SITIO NALUOYAN, BRGY. SAPAO, DUMANGAS, ILOILO	SHEET CONTENT: PORT LAYOUT PLAN	PREPARED BY: MARBEN M. SEALMOY, ADMINISTRATIVE ASSISTANT IV	CHECKED/REVIEWED BY: JOEL A. PAMELA, ACTING PRINCIPAL ENGINEER	RECOMMENDING APPROVAL: MAYLENE G. ARANTE, ACTING ESD MANAGER	APPROVED BY: ATTY. ALEXIS M. GOLEZ, PORT MANAGER	SHEET NO.: 1 OF 2 SCALE: AS SHOWN DATE: FEBRUARY 2025

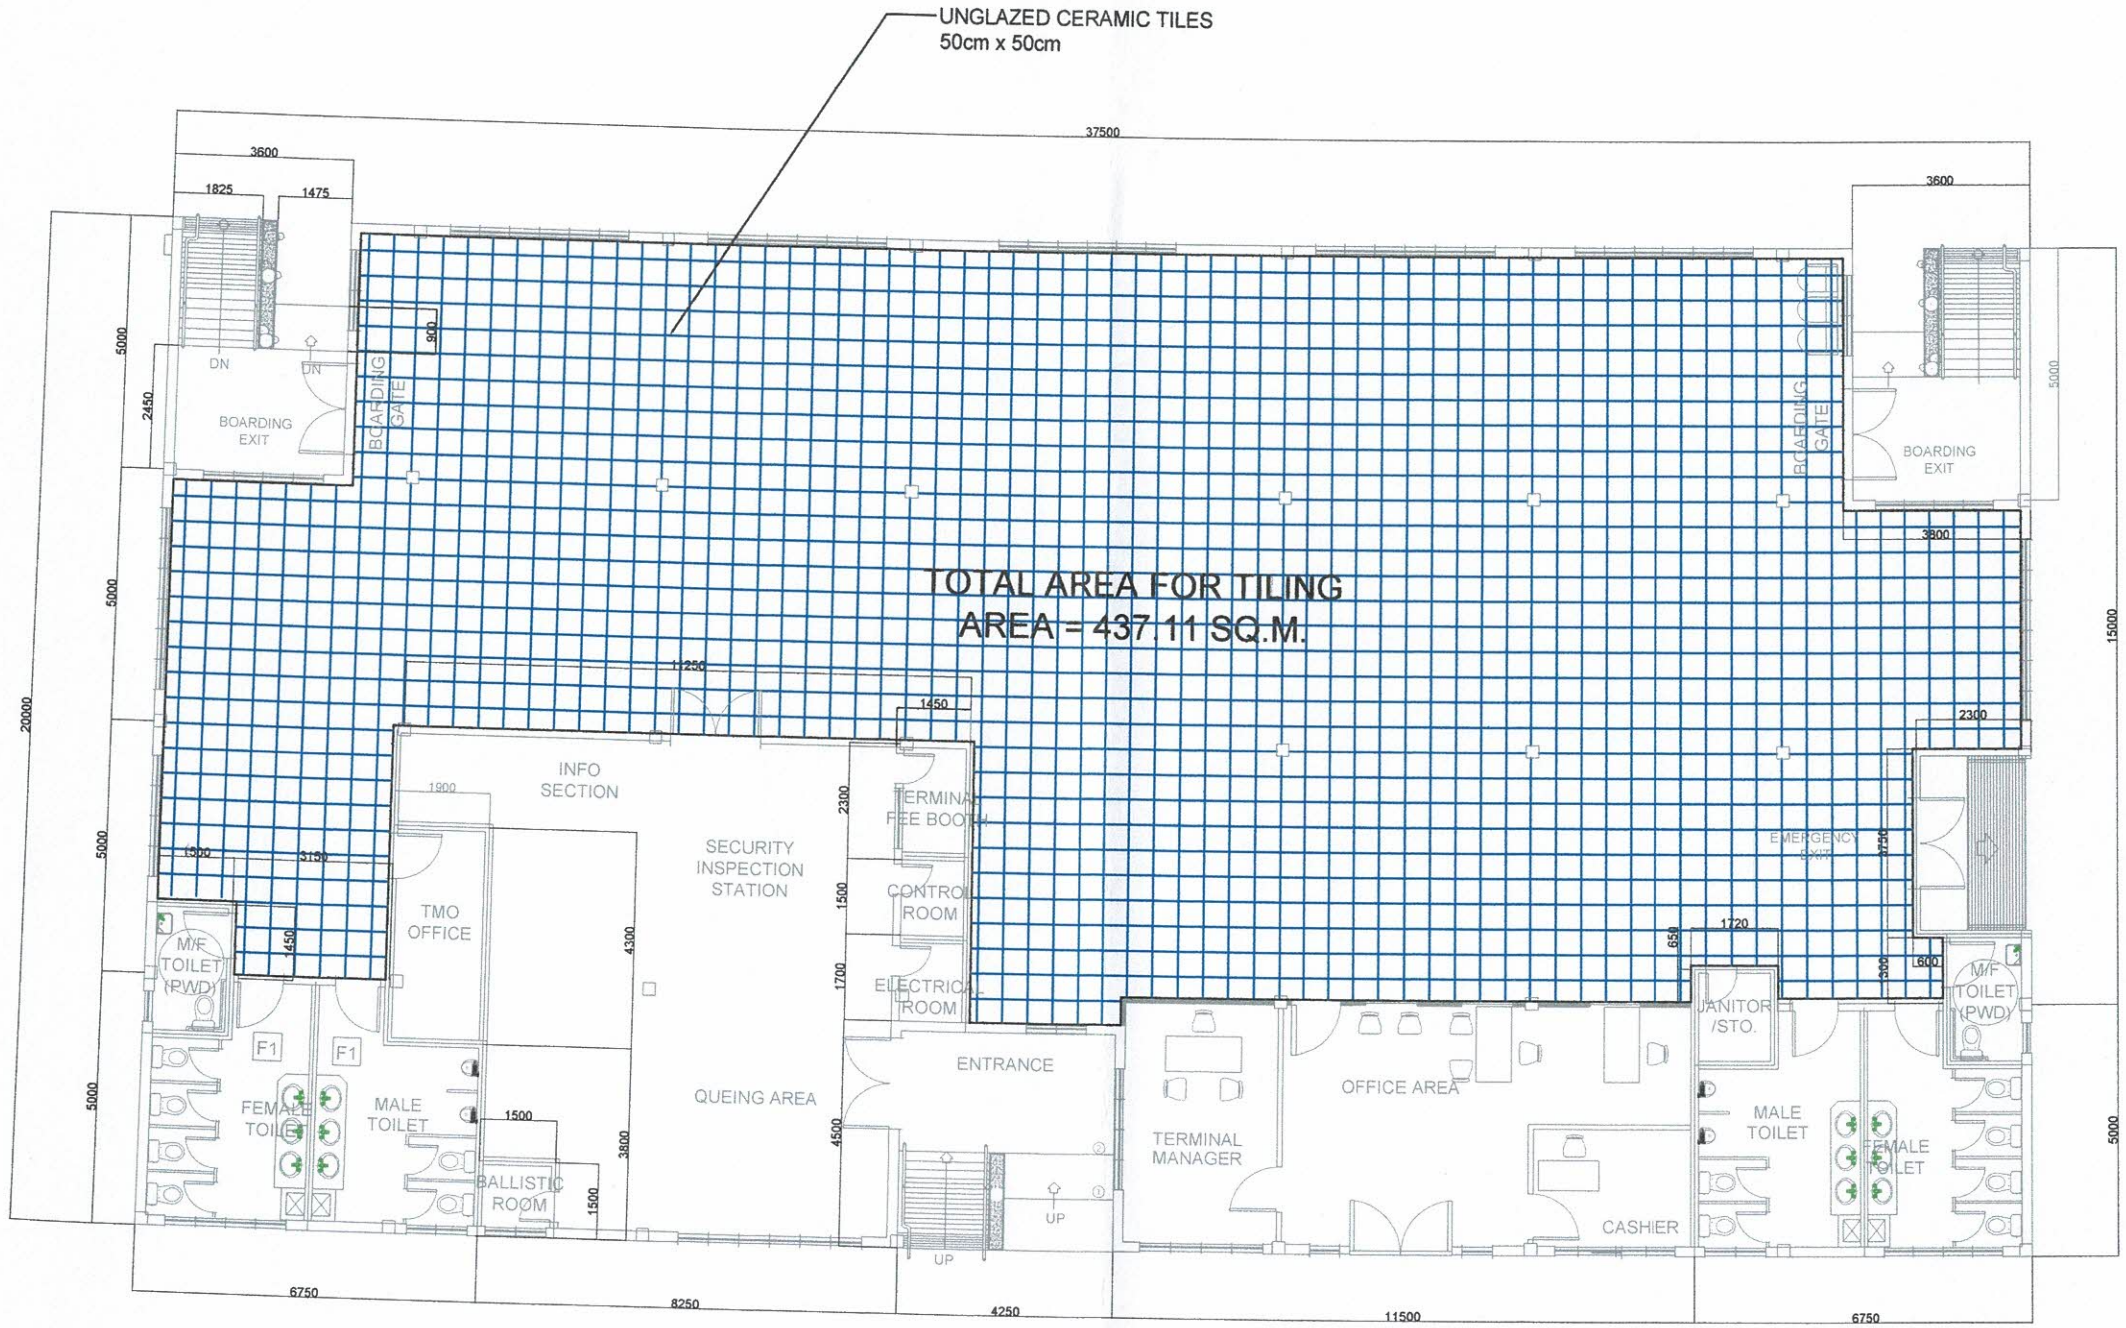

SITE DEVELOPMENT PLAN

SCALE 1 : 150M

PHILIPPINE PORTS AUTHORITY
IO PANAY/GUIMARAS

PROJECT TITLE:

MAINTENANCE OF FLOORING AT PORT OF DUMANGAS

SITIO NALUOYAN, BRGY. SAPAO, DUMANGAS, ILOILO

SHEET CONTENT: SITE DEVELOPMENT PLAN

PREPARED BY:
MARBEN M. SEALMOY
ADMINISTRATIVE ASSISTANT IV

CHECKED/REVIEWED BY:
JOEL A. LAMELA
ACTING PRINCIPAL ENGINEER

RECOMMENDING APPROVAL:
MAYLENE G. ARANTE
ACTING ESD MANAGER

APPROVED BY:
ALLAN U. USAY
PORT MANAGER

SHEET NO.: 2 OF 2
SCALE: AS SHOWN
DATE: FEBRUARY 2025