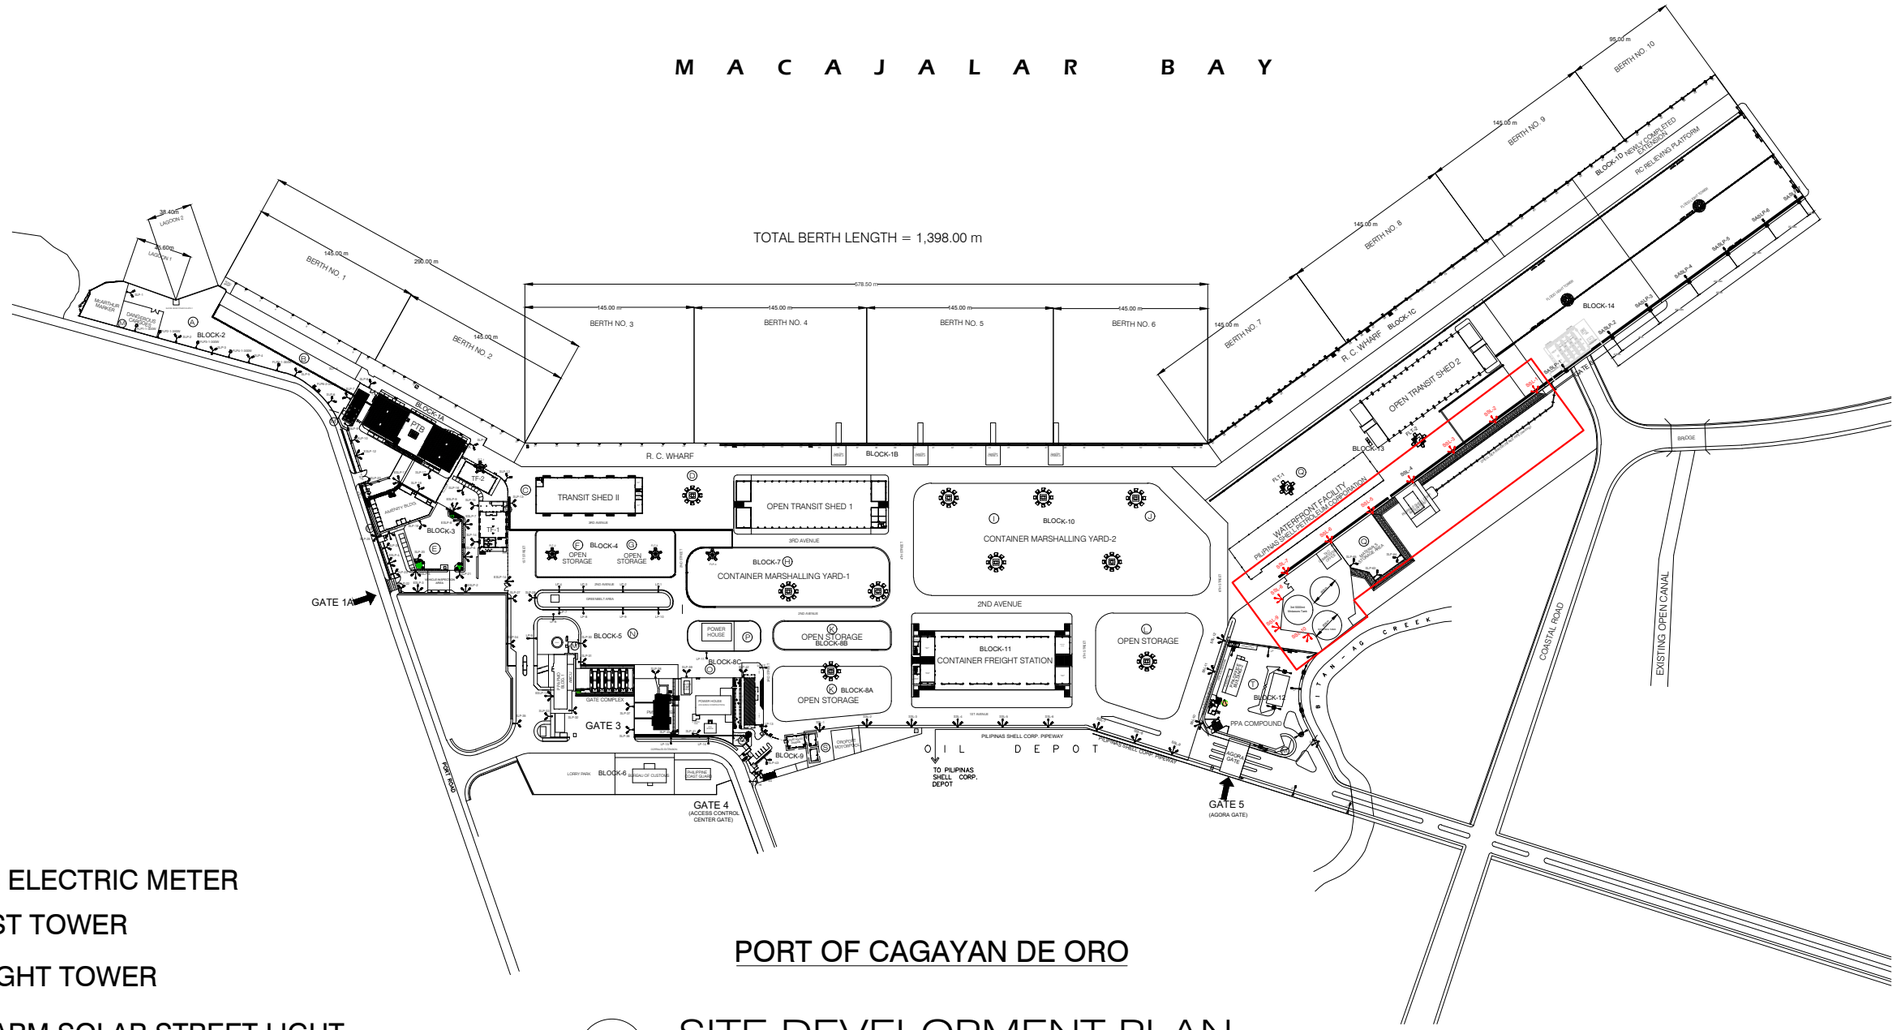


LEGENDS:

- Ⓜ CEPALCO ELECTRIC METER
- HIGH MAST TOWER
- FLOOD LIGHT TOWER
- DOUBLE ARM SOLAR STREET LIGHT
- SINGLE ARM SOLAR STREET LIGHT
- SINGLE ARM STREET LIGHT
- DOUBLE ARM STREET LIGHT
- DOUBLE FLOOD LIGHT

PORT OF CAGAYAN DE ORO

SITE DEVELOPMENT PLAN

SCALE: 1:4000

PHILIPPINE PORTS AUTHORITY


PORT OF CAGAYAN DE ORO
MISAMIS ORIENTAL

TITLE:	MAINTENANCE OF PORT OUTDOOR STREETLIGHT ALONG BLOCK 13-14, PORT OF CAGAYAN DE ORO (MPF-MOC-24-2026)
LOCATION:	PORT OF CAGAYAN DE ORO

PREPARED BY:	CHECKED BY:	RECOMMENDED BY:	APPROVED:
REYLAN W. HURAÑO	GABRIELLE D. MONDOÑEDO	MARC M. AVELLANA	FERNANDO B. MAPALO, JR.
Electrical Inspector I	Acting Principal Engineer A	Acting ESD Manager A	Port Manager

SHEET CONTENTS: LOCATION DEVELOPMENT PLAN

SHEET NO. 1/2

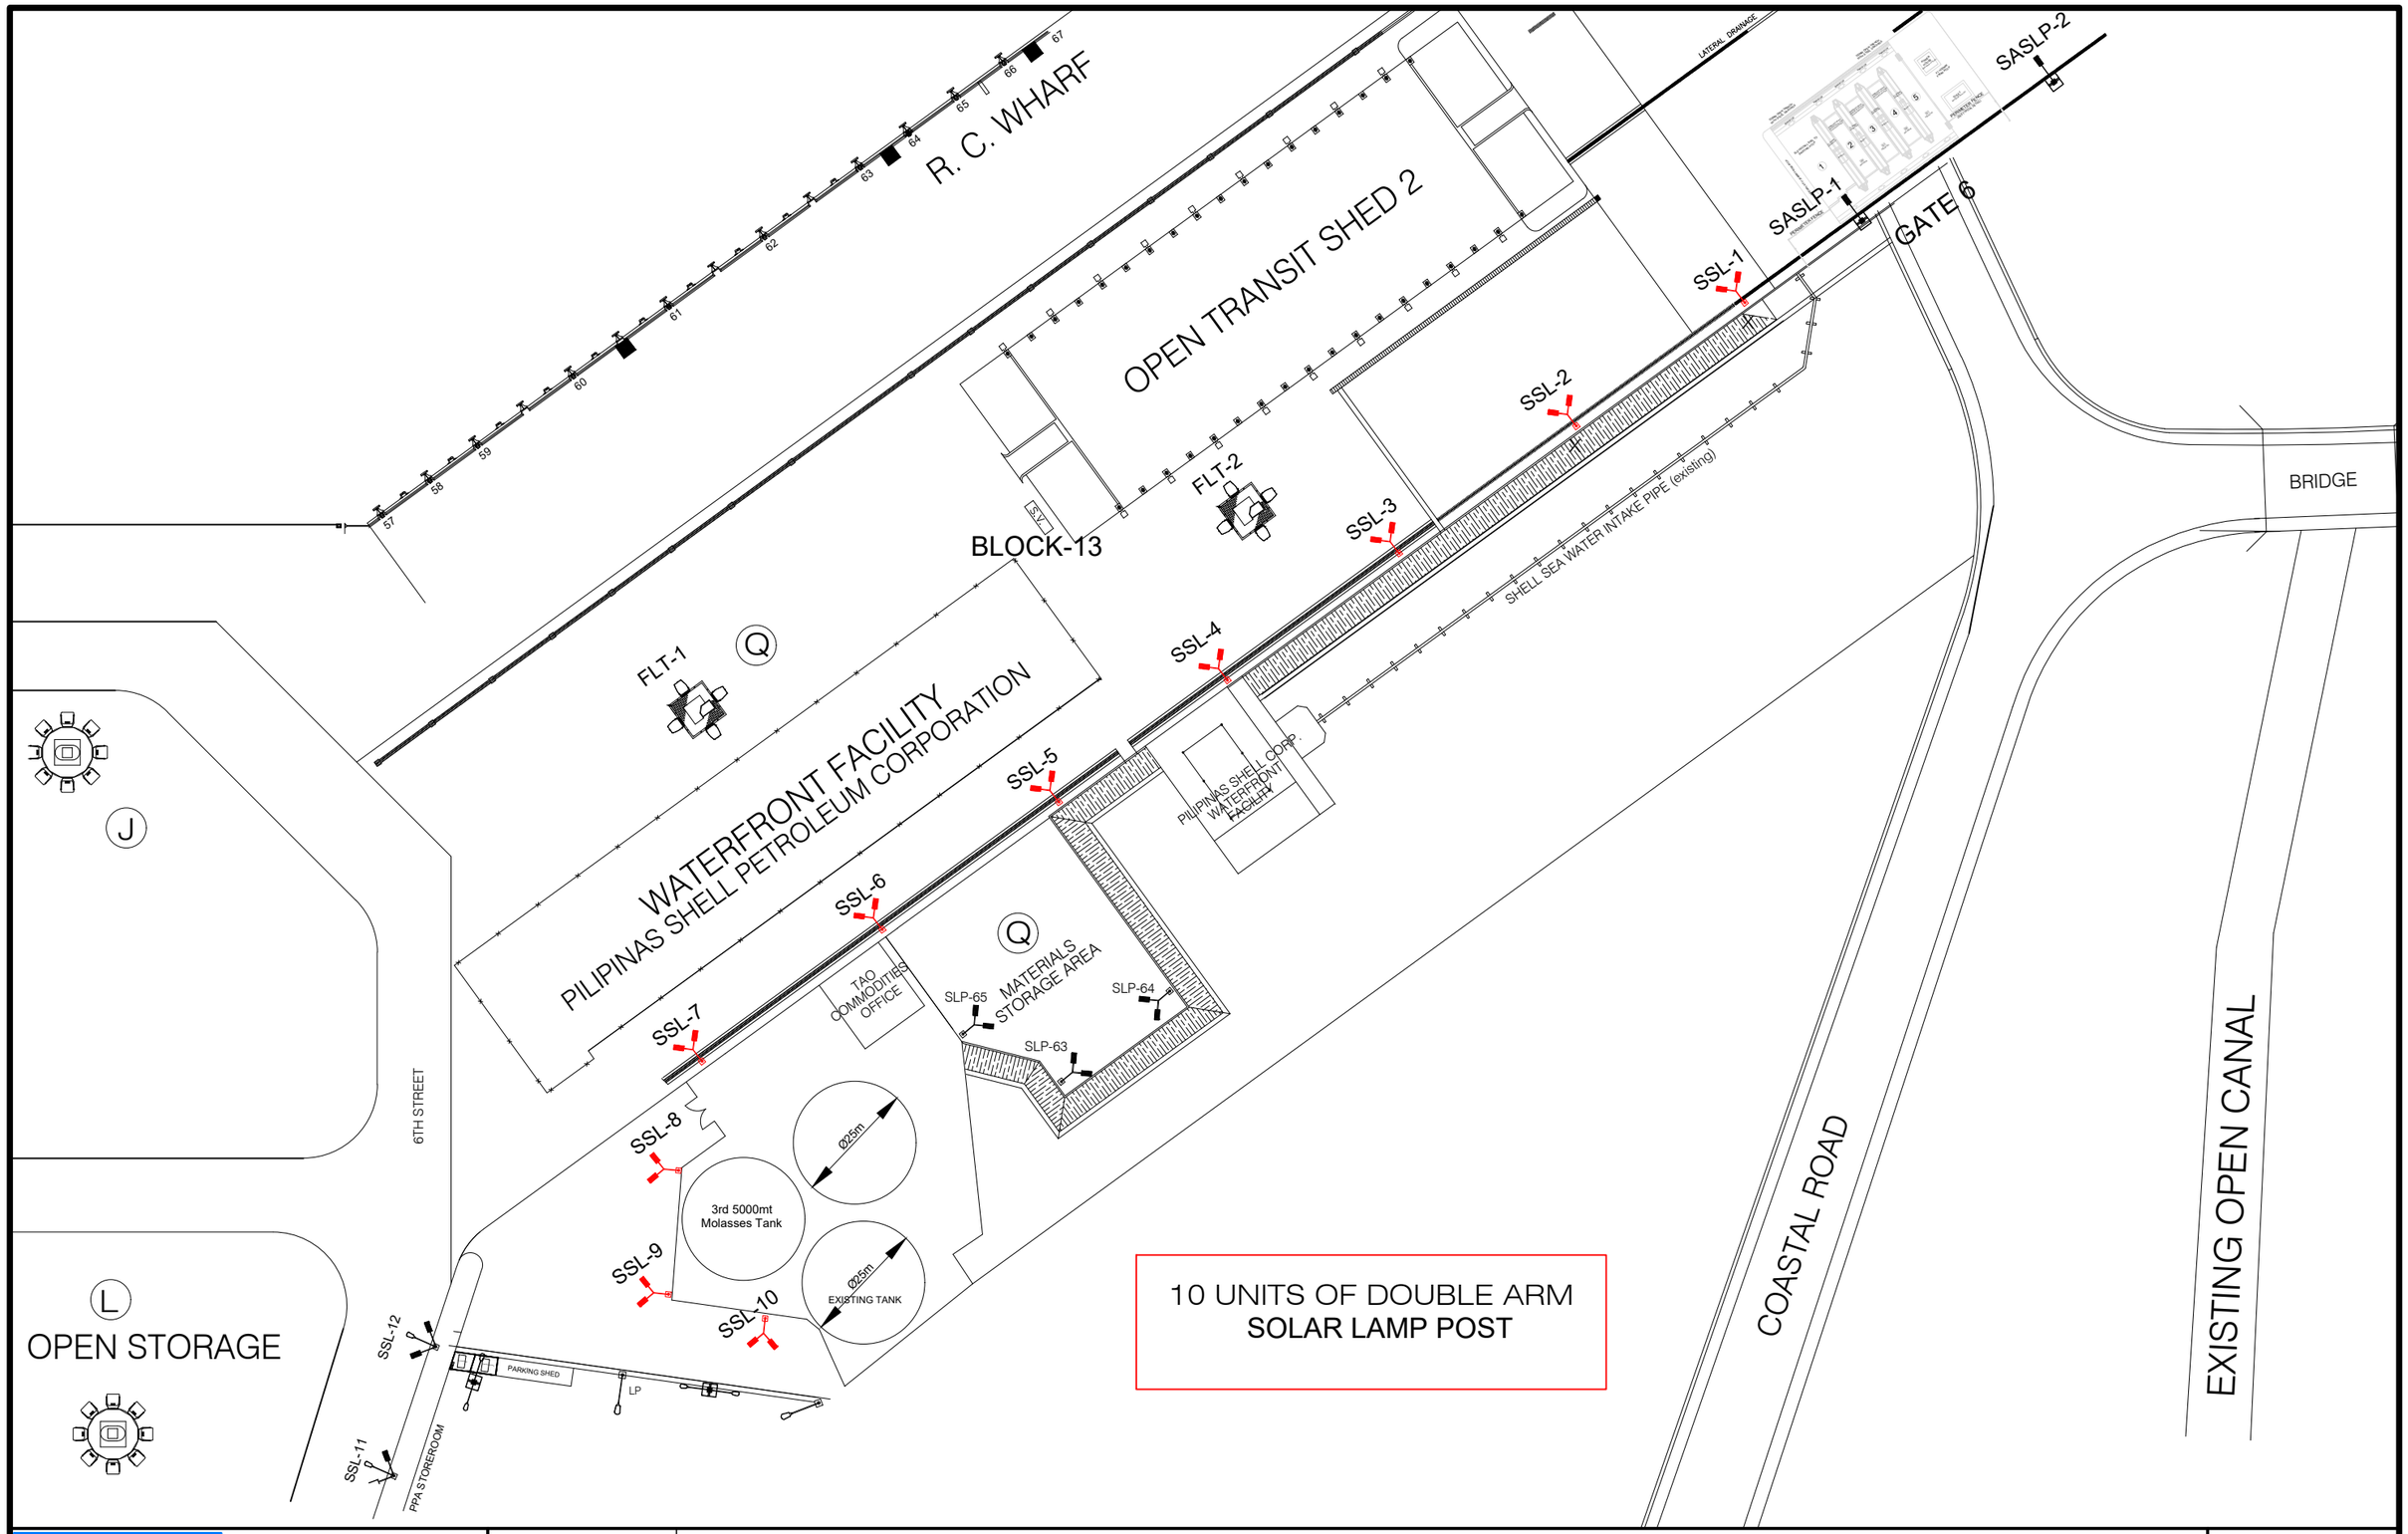

PHILIPPINE PORTS AUTHORITY

PORT OF CAGAYAN DE ORO
MISAMIS ORIENTAL

TITLE:	MAINTENANCE OF PORT OUTDOOR STREETLIGHT ALONG BLOCK 13-14, PORT OF CAGAYAN DE ORO (MPF-MOC-24-2026)
LOCATION:	PORT OF CAGAYAN DE ORO

PREPARED BY:	CHECKED BY:	RECOMMENDED BY:	APPROVED:
REYLAN W. HURAÑO	GABRIELE D. MONDOÑEDO	MARC M. AVELLANA	FERNANDO B. MAPALO, JR.
Electrical Inspector I	Acting Principal Engineer A	Acting ESD Manager A	Port Manager

SHEET CONTENTS: LOCATION DEVELOPMENT PLAN

SHEET NO. 2/2