
LEGEND:

CONCRETE CURB

CONC. PAVEMENT

150 MM WIDTH BLACK & YELLOW

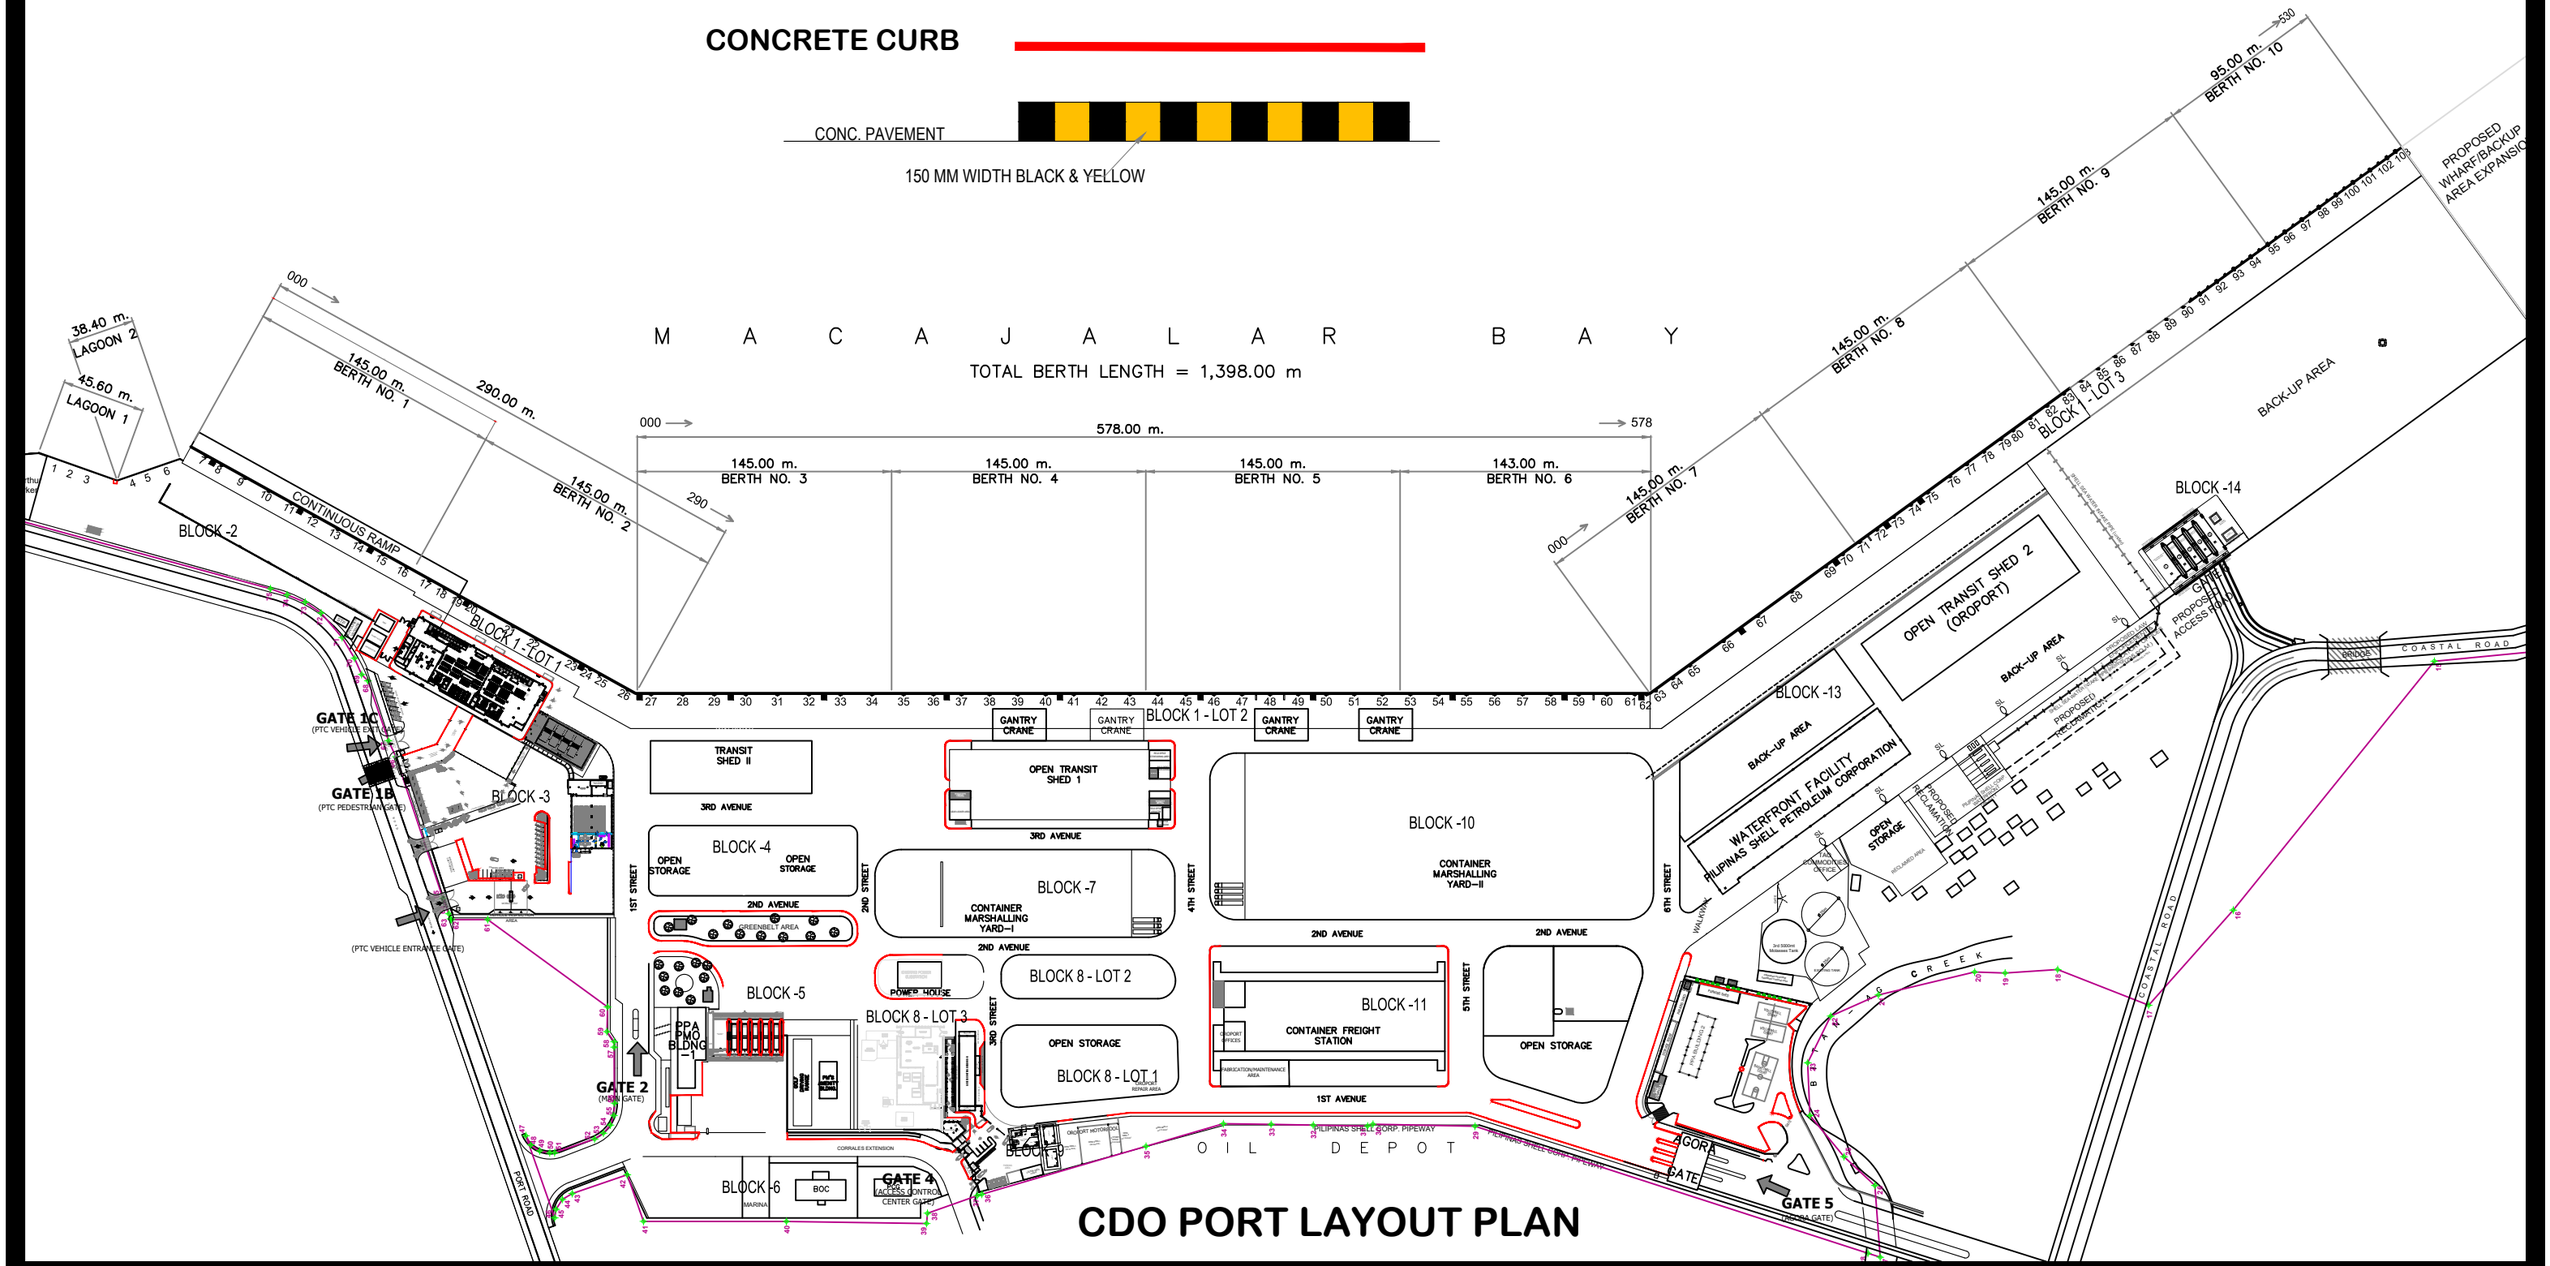

CDO PORT LAYOUT PLAN

PHILIPPINE PORTS AUTHORITY

PROJECT TITLE & LOCATION:

MAINTENANCE OF CONCRETE CURBS -APRONS(MPF-MOC-04-2025)

PORT OF CAGAYAN DE ORO,JASAAN AND BALINGOAN

PREPARED BY:	CHECKED BY:	RECOMMENDING APPROVAL:	APPROVED BY:
KAREL T. SUMICAD	MARC M. AVELLANA	ANTONIO M. TORCINO,JR.	FERNANDO B. MAPALO,JR.
Construction Foreman	Supervising Engineer	Acting ESD Manager	Acting Port Manager

SHEET CONTENT:
VICINITY MAP
CDO PORT LAYOUT PLAN

SHEET No.: 1 OF 4

DATE: JUNE 09, 2025


CAD BY:

LEGEND:

CONCRETE CURB

CONC. PAVEMENT

150 MM WIDTH BLACK & YELLOW

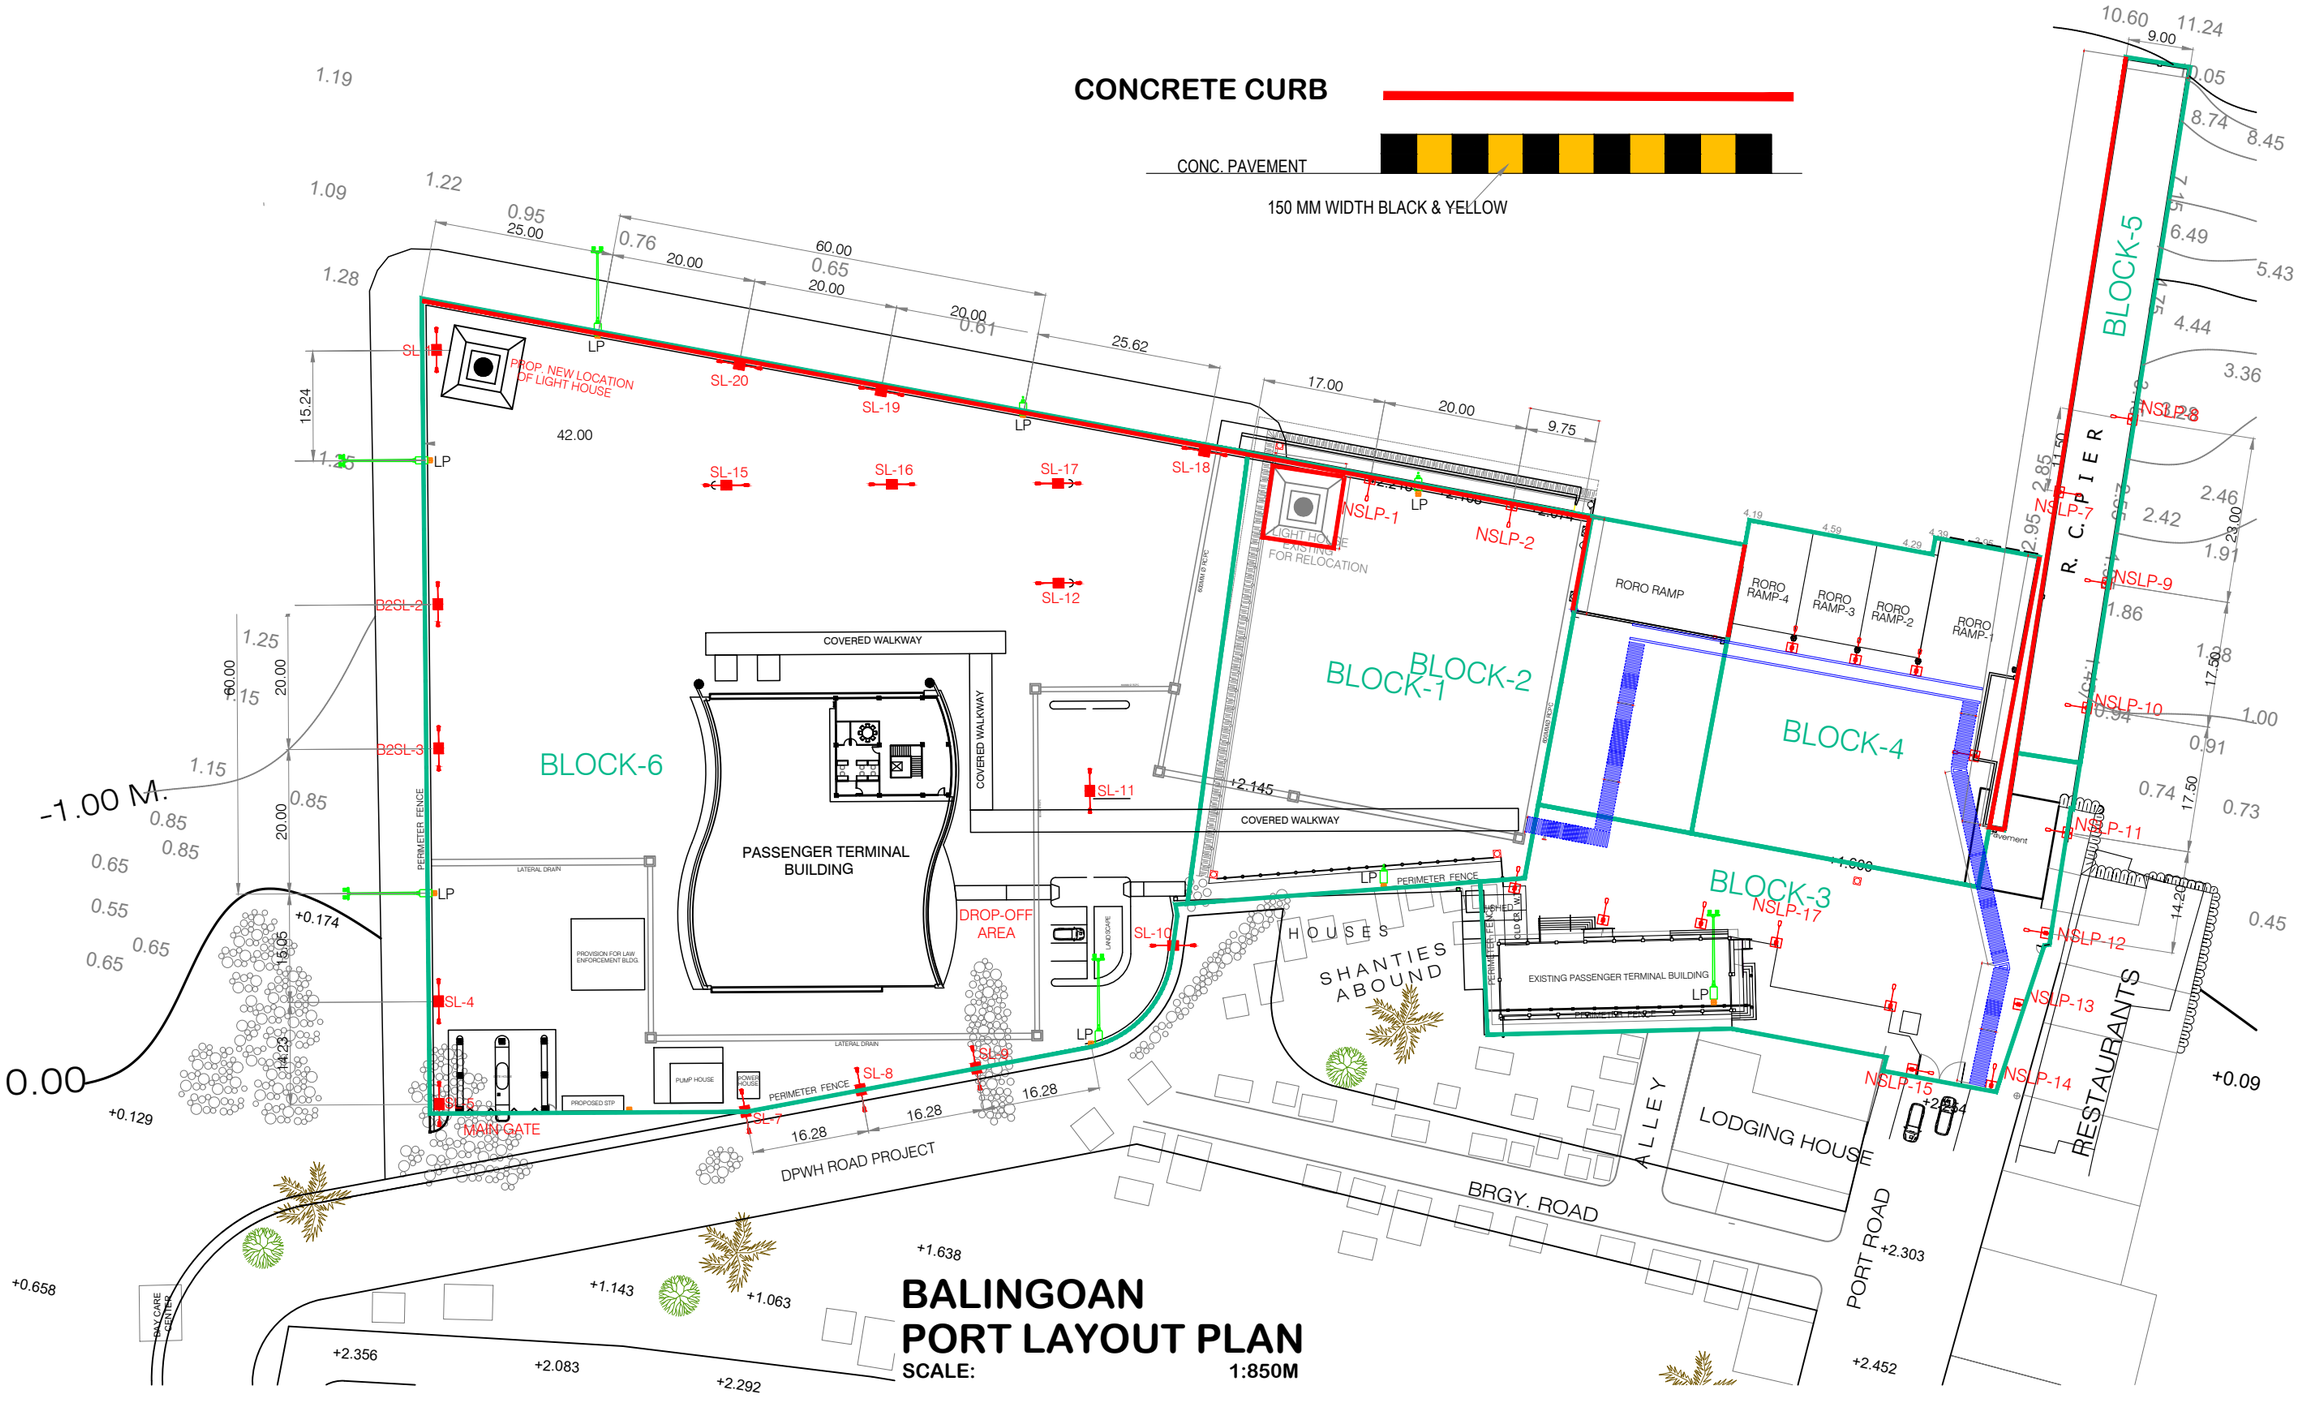

BALINGOAN PORT LAYOUT PLAN

SCALE: 1:850M

PHILIPPINE PORTS AUTHORITY

DRAWING TITLE & LOCATION:

MAINTENANCE OF CONCRETE CURBS -APRONS(MPF-MOC-04-2025)

PORT OF CAGAYAN DE ORO,JASAAN AND BALINGOAN

PREPARED BY:	CHECKED BY:	RECOMMENDING APPROVAL :	APPROVED BY:
KAREL T. SUMICAD Construction Foreman	MARC M. AVELLANA Supervising Engineer	ANTONIO M. TORCINO,JR. Acting ESD Manager	FERNANDO B. MAPALO,JR. Acting Port Manager Digitally signed by Fernando B. Mapalo, Jr. Date: 2025.06.20 12:29:59 +08'00'


SHEET CONTENT:
VICINITY MAP
BALINGOAN PORT LAYOUT PLAN

SHEET No.: 2 OF 4

DATE: JUNE 09, 2025

CAD BY:

LEGEND:

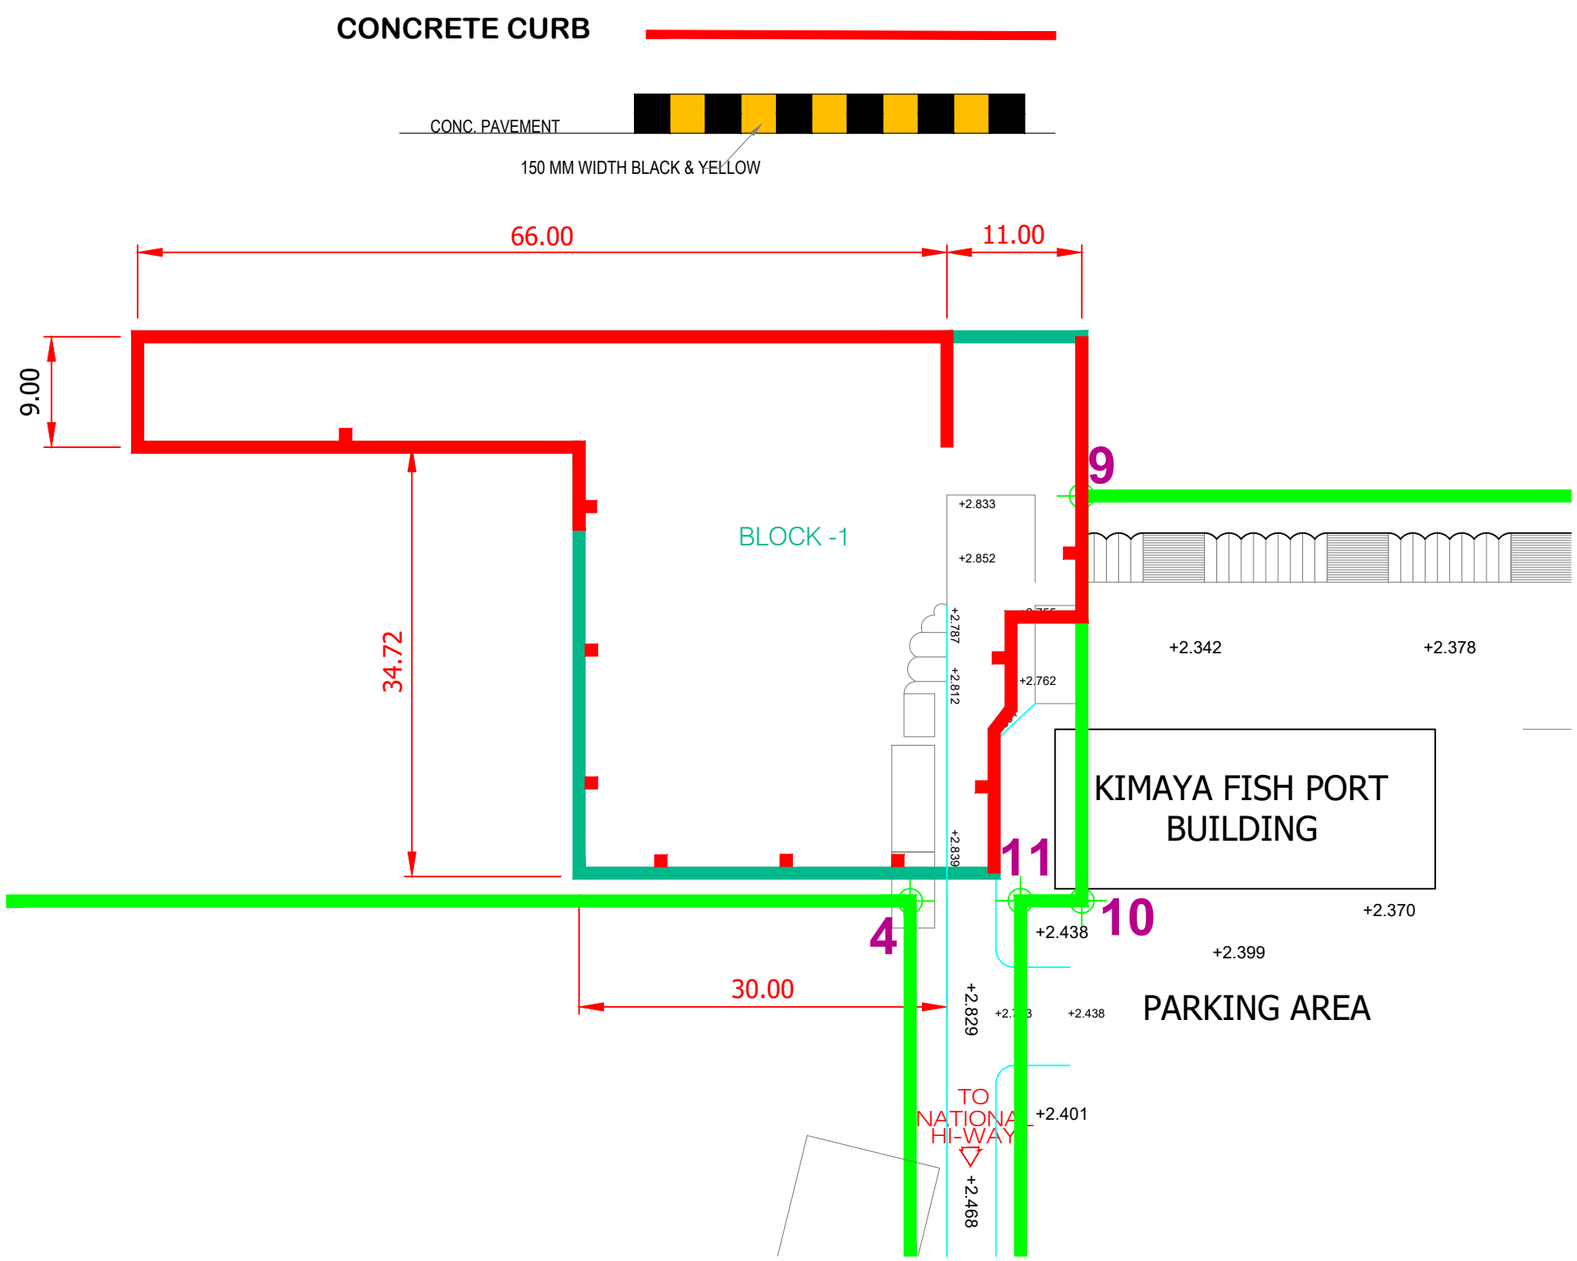

JASAAN PORT LAYOUT PLAN

SCALE: **1:500M**

PHILIPPINE PORTS AUTHORITY

DRAWING TITLE & LOCATION:
MAINTENANCE OF CONCRETE CURBS -APRONS(MPF-MOC-04-2025)
PORT OF CAGAYAN DE ORO,JASAAN AND BALINGOAN


SHEET CONTENT:
JASAAN PORT LAYOUT PLAN

SHEET No.: 3 OF 4

DATE: JUNE 09, 2025

CAD BY:

PREPARED BY:	CHECKED BY:	RECOMMENDING APPROVAL :	APPROVED BY:
KAREL T. SUMICAD Construction Foreman	MARC M. AVELLANA Supervising Engineer	ANTONIO M. TORCINO,JR. Acting ESD Manager	FERNANDO B. MANALO,JR. Acting Port Manager Digitally signed by Fernando B. Manalo Jr. Date: 2025.06.20 10:30:17 +08'00'

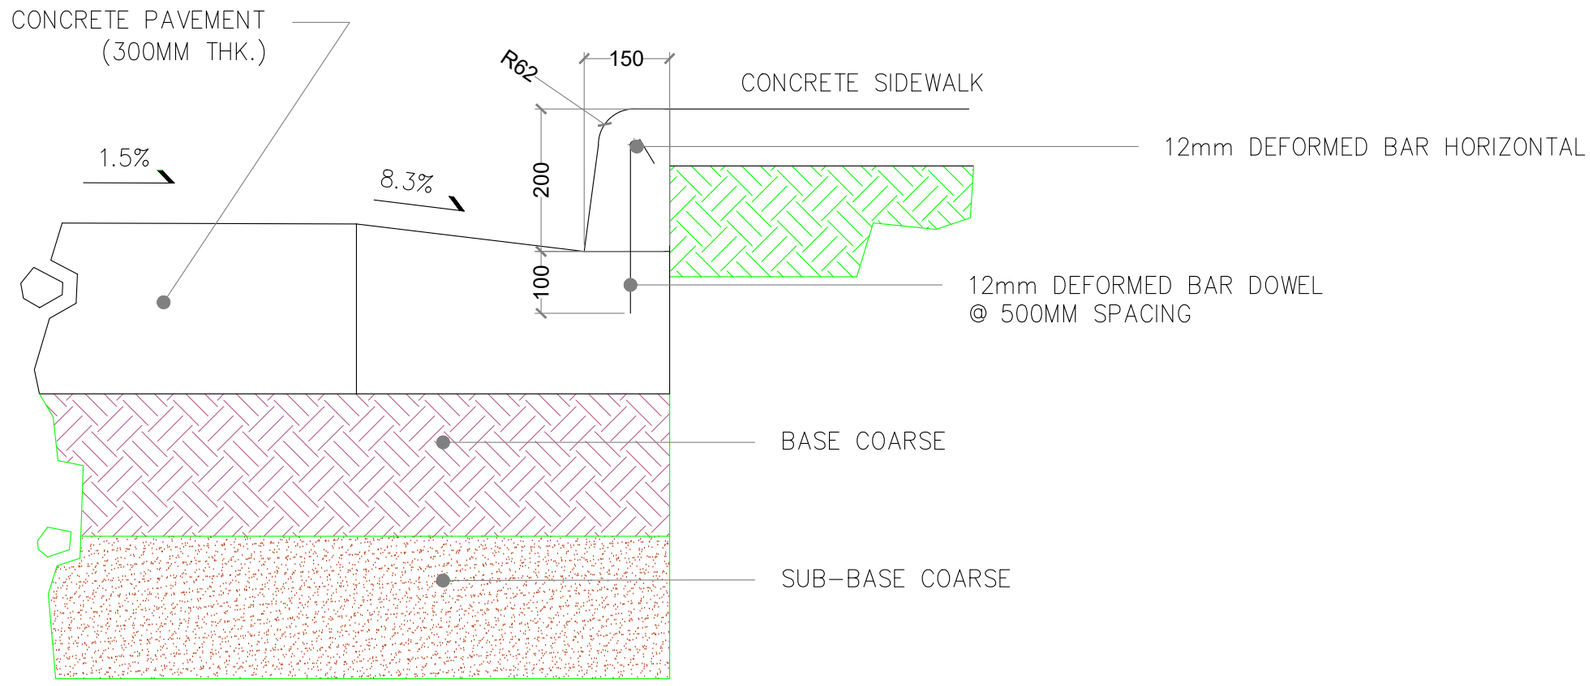

CURB & GUTTER DETAIL

SCALE: NTS

PHILIPPINE PORTS AUTHORITY

DRAWING TITLE & LOCATION:
MAINTENANCE OF CONCRETE CURBS -APRONS(MPF-MOC-04-2025)
PORT OF CAGAYAN DE ORO,JASAAN AND BALINGOAN

PREPARED BY:	CHECKED BY:	RECOMMENDING APPROVAL :	APPROVED BY:
KAREL T. SUMICAD Construction Foreman	MARC M. AVELLANA Supervising Engineer	ANTONIO M. TORCINO,JR. Acting ESD Manager	FERNANDO P. MAPALO,JR Acting Port Manager Digitally signed by Fernando B. Mapalo, Jr.

SHEET CONTENT:
CURB AND GUTTER DETAIL

SHEET No.: 4 OF 4

DATE: June 9, 2025

CAD BY: