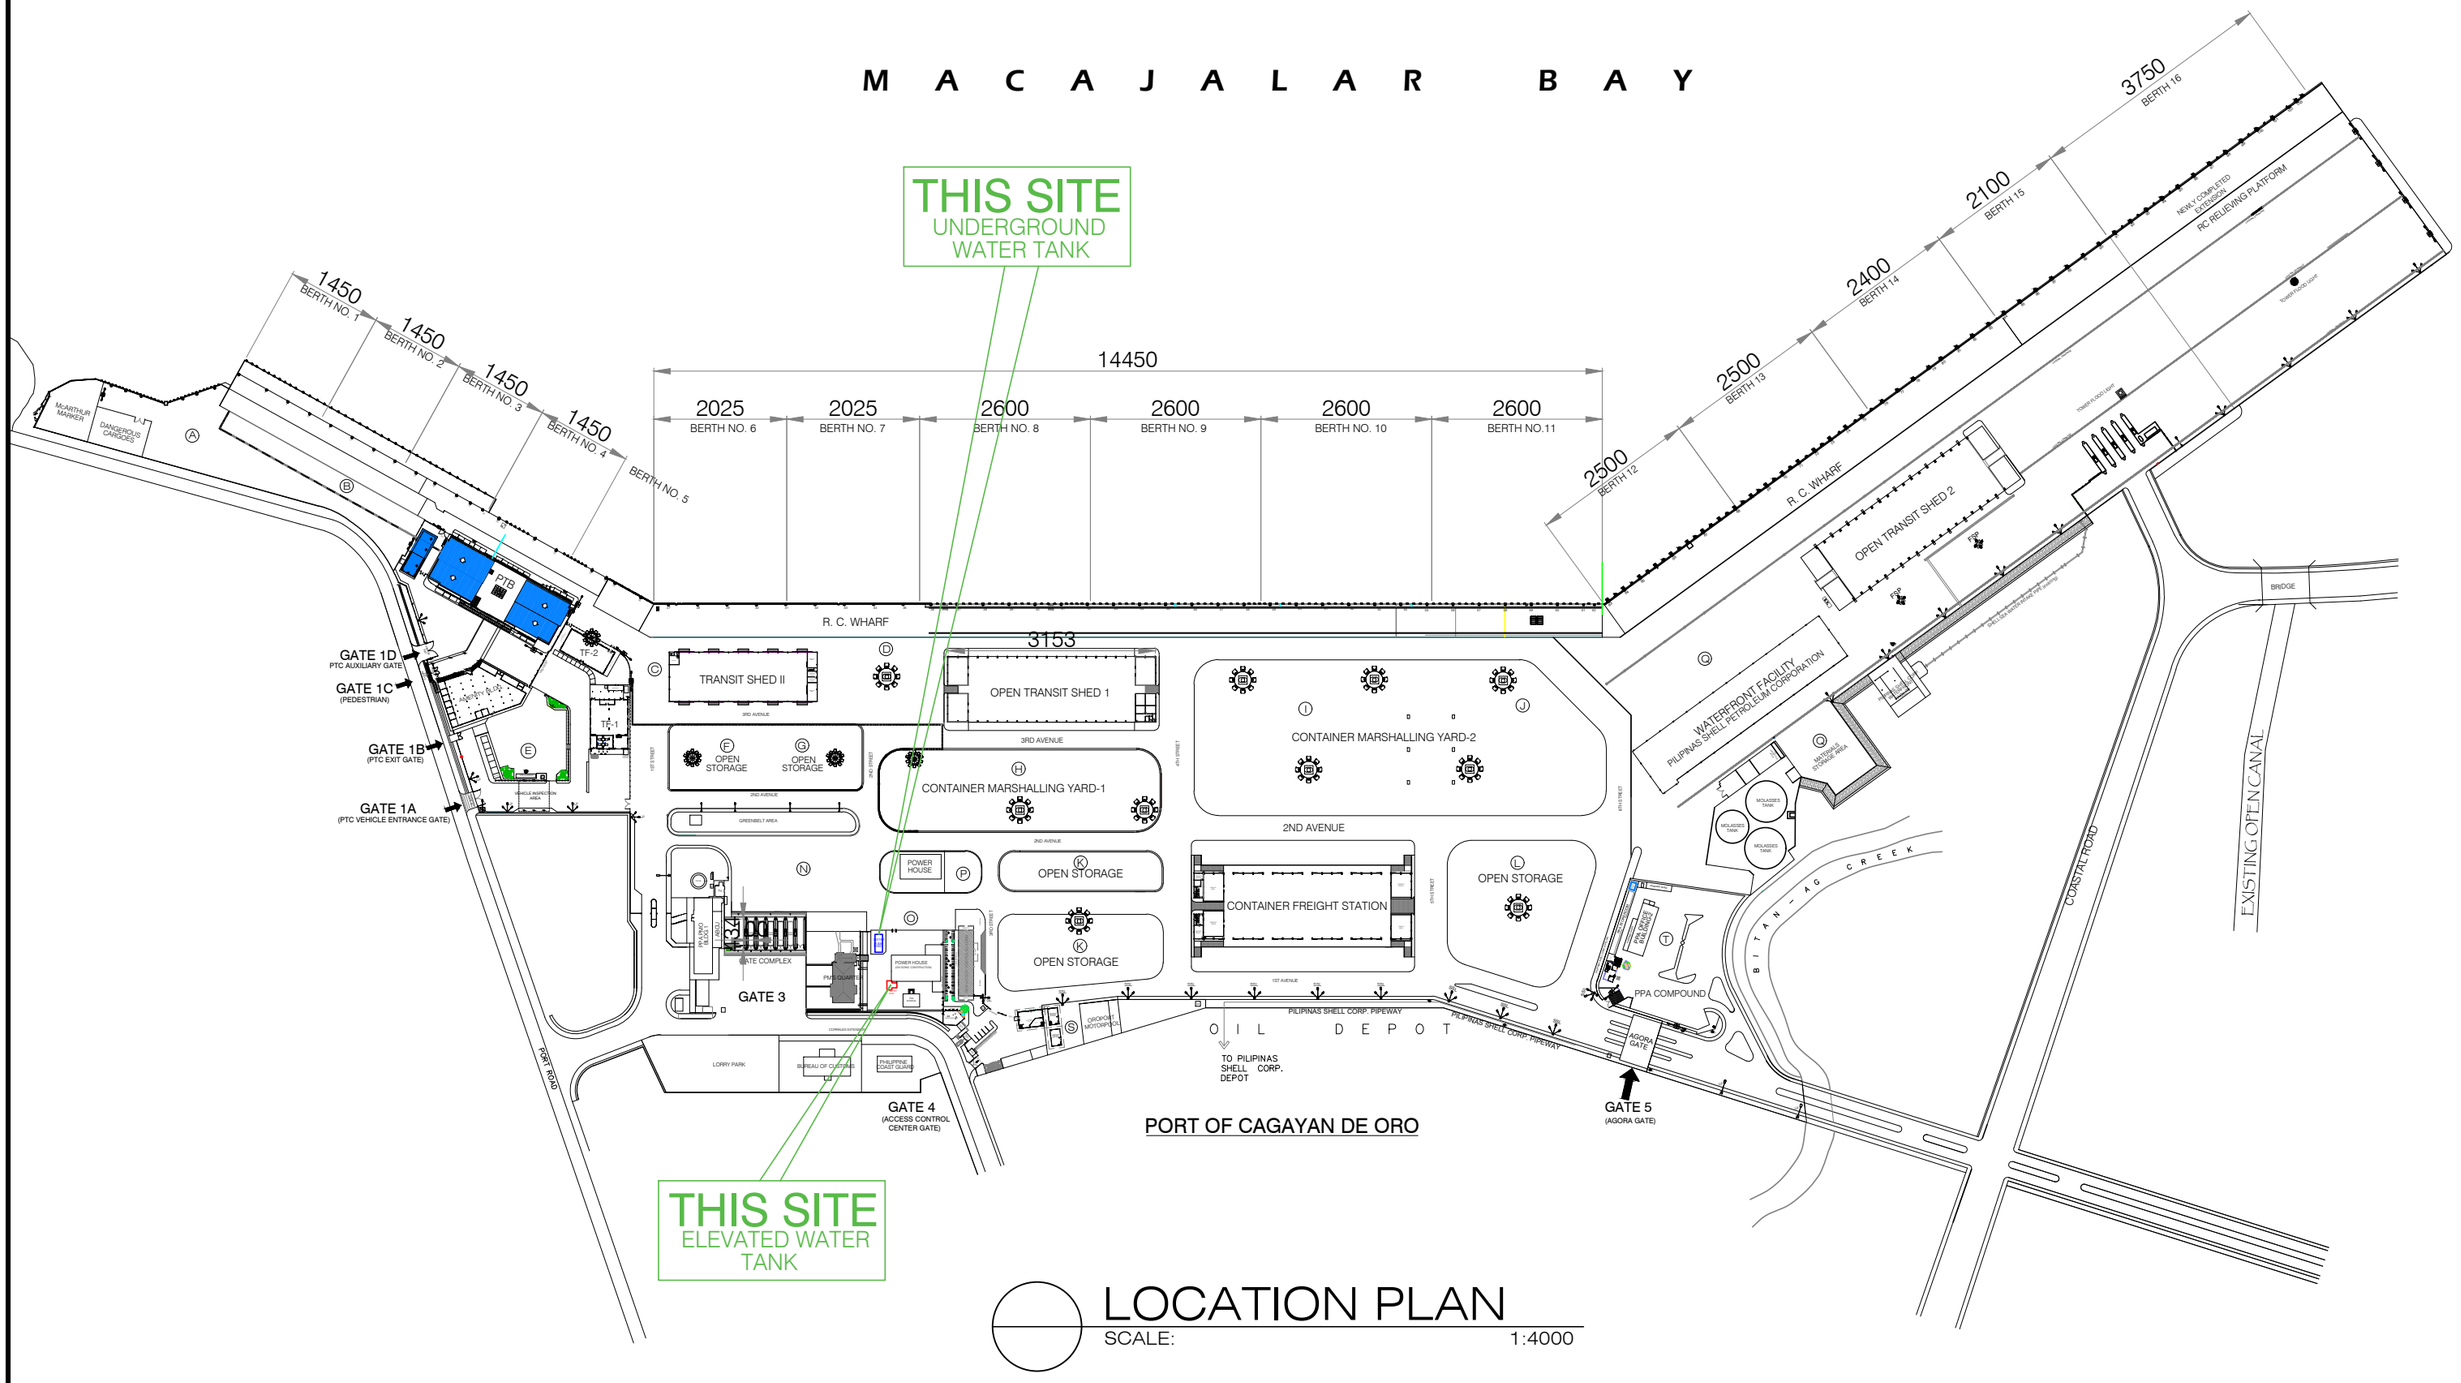


PORT OF CAGAYAN DE ORO

LOCATION PLAN

SCALE: 1:4000

PHILIPPINE PORTS AUTHORITY

PORT OF CAGAYAN DE ORO
MISAMIS ORIENTAL

TITLE:	**MAINTENANCE OF PUMP HOUSE, PORT OF CAGAYAN (MPF-MOC-15-2025)**
LOCATION:	PORT OF CAGAYAN DE ORO


PREPARED BY:	CHECKED & SUBMITTED BY:	RECOMMENDED BY:	APPROVED:
GABRIELE P. MONDOÑEDO	MARC M. AVELLANA	ANTONIO M. TORCINO, JR.	FERNANDO B. MAPALO, JR.
Senior Engineer A	Supervising Engineer A	Acting ESD Manager	Port Manager

Digitally signed by Fernando B. Mapalo, Jr.
Date: 2025.07.17 11:59:55 +08'00'

SHEET CONTENTS

LOCATION PLAN

SHEET NO. 1 / 3

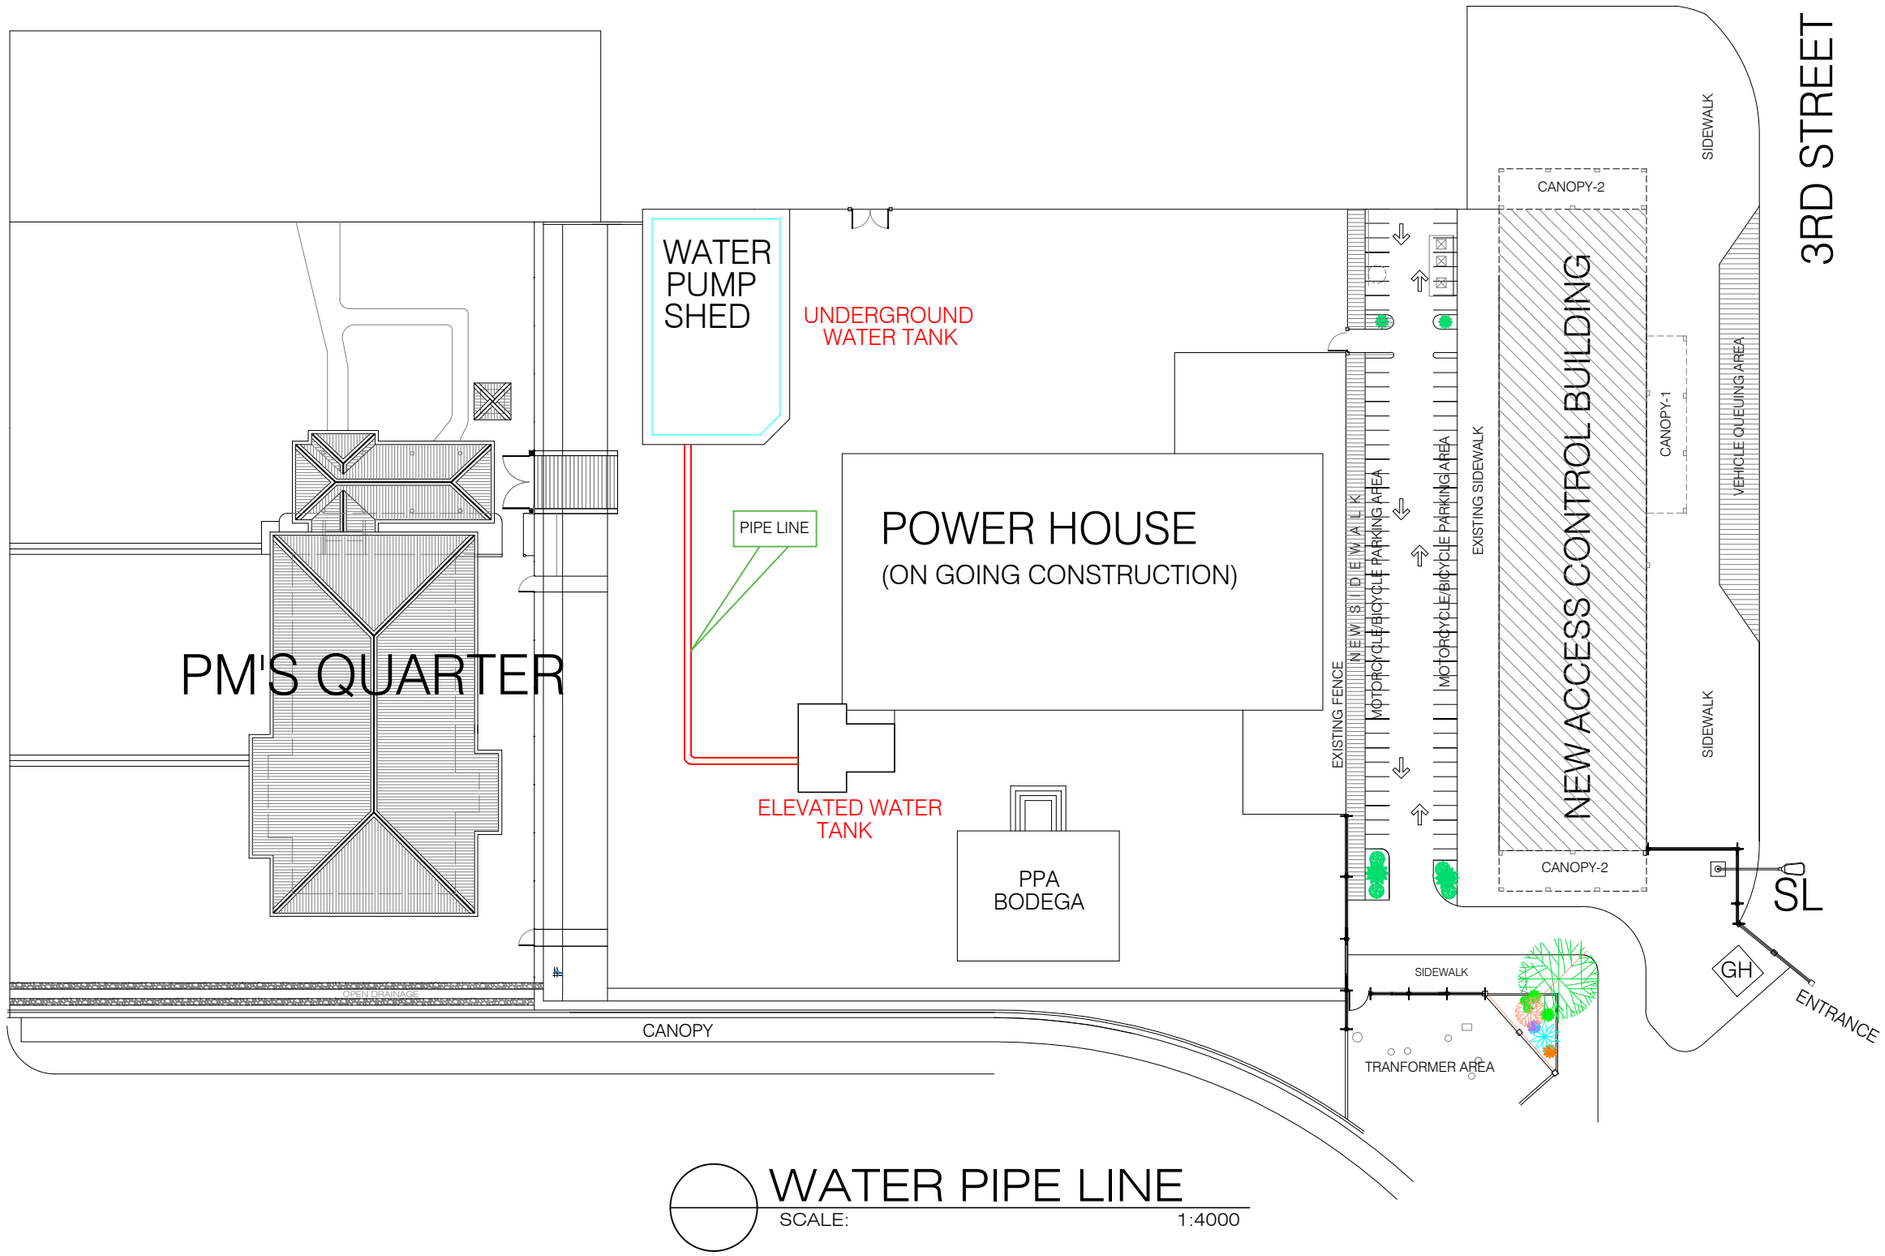


WATER PIPE LINE

SCALE: 1:4000

PHILIPPINE PORTS AUTHORITY

PORT OF CAGAYAN DE ORO
MISAMIS ORIENTAL

TITLE:	**MAINTENANCE OF PUMP HOUSE, PORT OF CAGAYAN (MPF-MOC-15-2025)**		SHEET NO. 2/3
LOCATION:	PORT OF CAGAYAN DE ORO	SHEET CONTENTS	
PREPARED BY: GABRIELE D. MONDOÑEDO, Senior Engineer A	CHECKED & SUBMITTED BY: MARC M. AVELLANA, Supervising Engineer A	RECOMMENDED BY: ANTONIO M. TORCINO, JR., Acting ESD Manager	APPROVED: FERNANDO B. MAPALO, JR., Port Manager (Digitally signed by Fernando B. Mapalo, Jr. Date: 2025.07.17 11:55:51 +08:00)	WATER PIPE LINE	

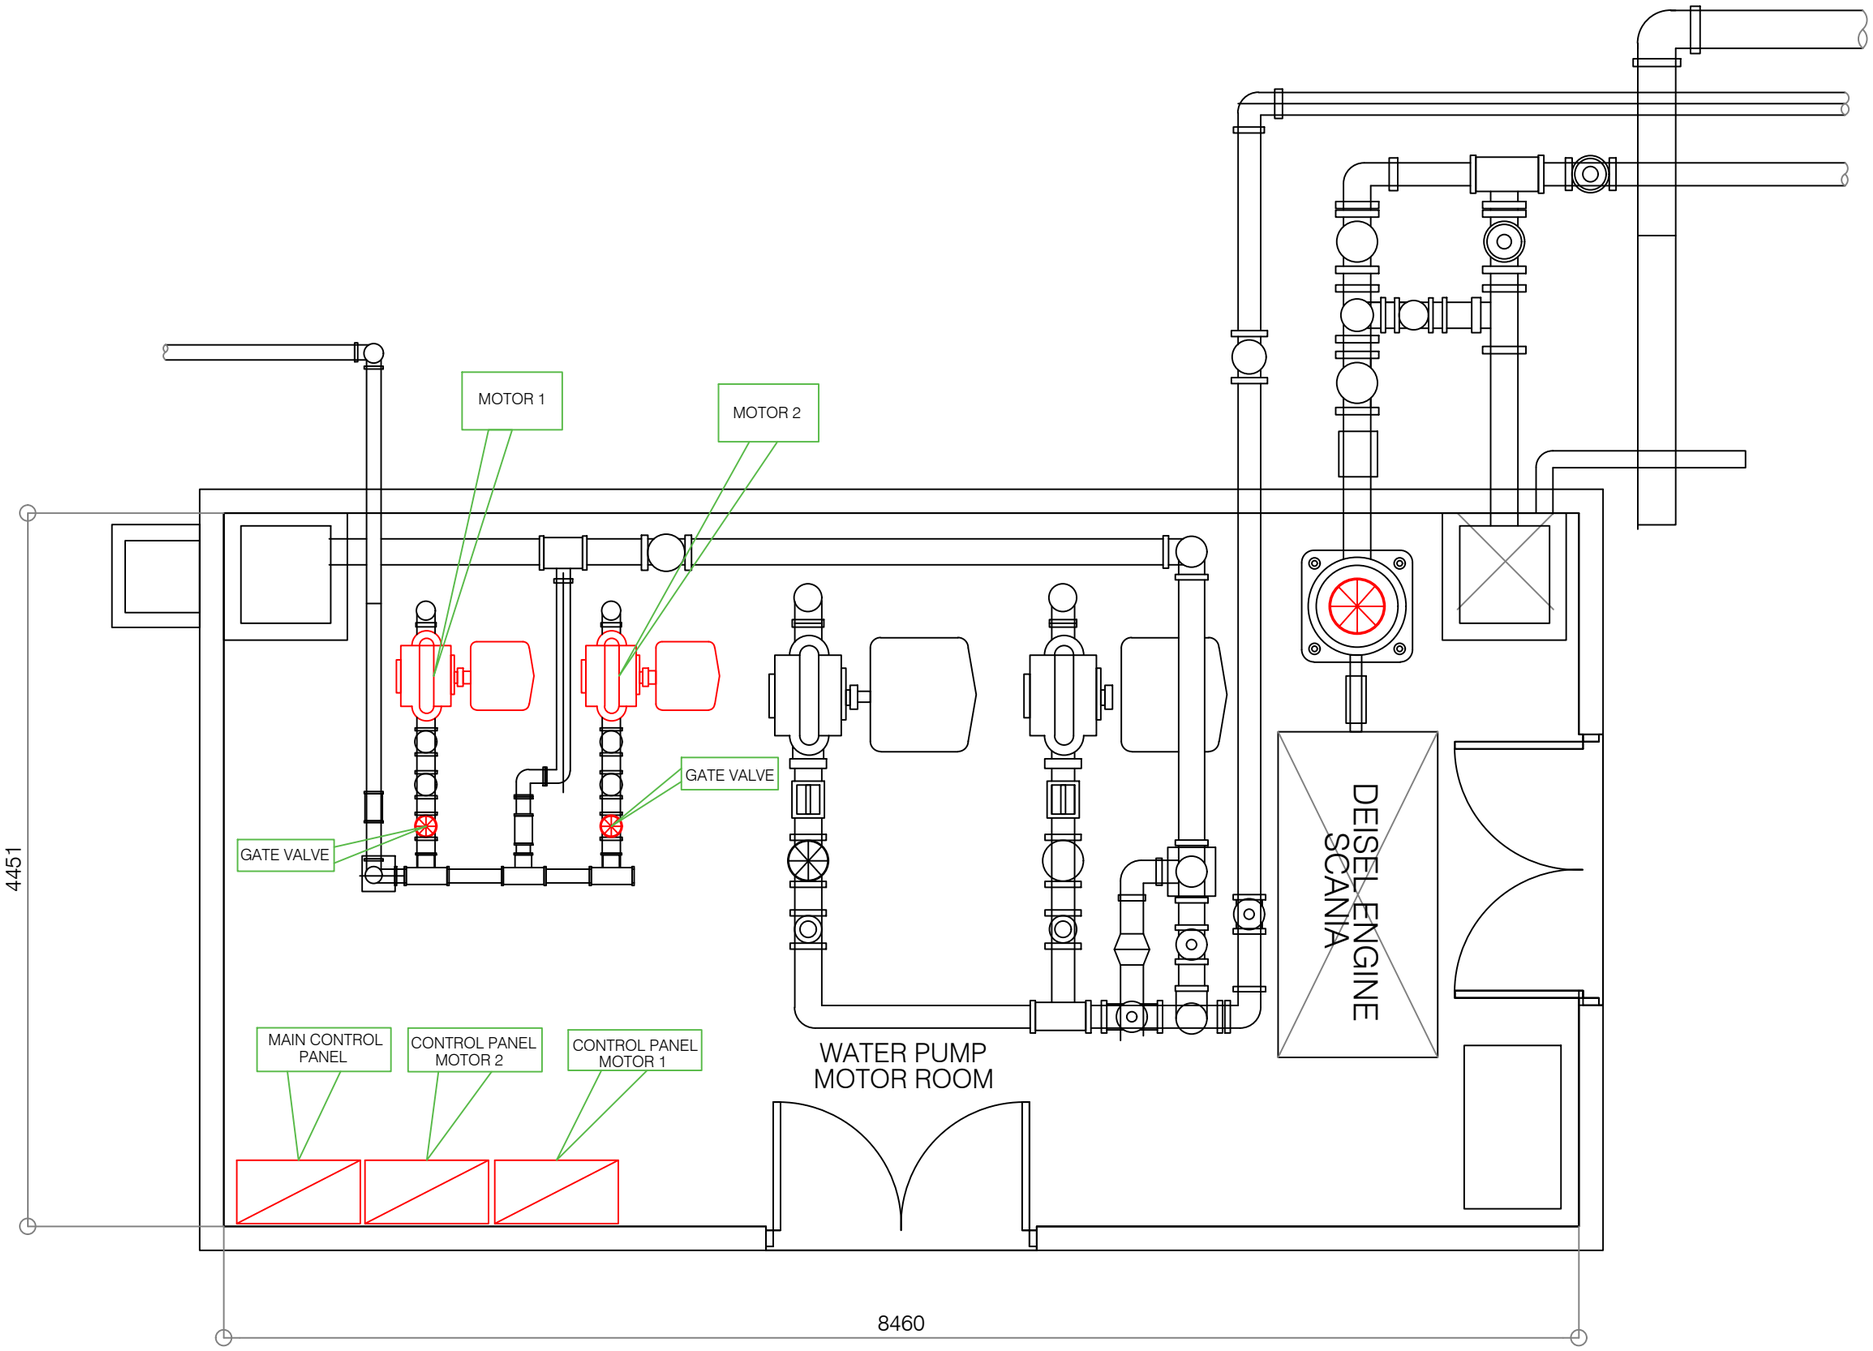

PUMP SHED WATER SYSTEM PLAN

SCALE: 1:4000

PHILIPPINE PORTS AUTHORITY

PORT OF CAGAYAN DE ORO
MISAMIS ORIENTAL

TITLE: **MAINTENANCE OF PUMP HOUSE, PORT OF CAGAYAN (MPF-MOC-15-2025)**

LOCATION: PORT OF CAGAYAN DE ORO

SHEET CONTENTS: WATER SYSTEM PLAN

SHEET NO. 3/3

PREPARED BY:	CHECKED & SUBMITTED BY:	RECOMMENDED BY:	APPROVED:
GABRIELE D. MONDOÑEDO Senior Engineer A	MARC M. AVELLANA Supervising Engineer A	ANTONIO M. TORCINO, JR. Acting ESD Manager	FERNANDO B. MAPALO, JR. Port Manager Digitally signed by Fernando B. Mapalo, Jr. Date: 2025.07.17 12:00:08 +08'00'