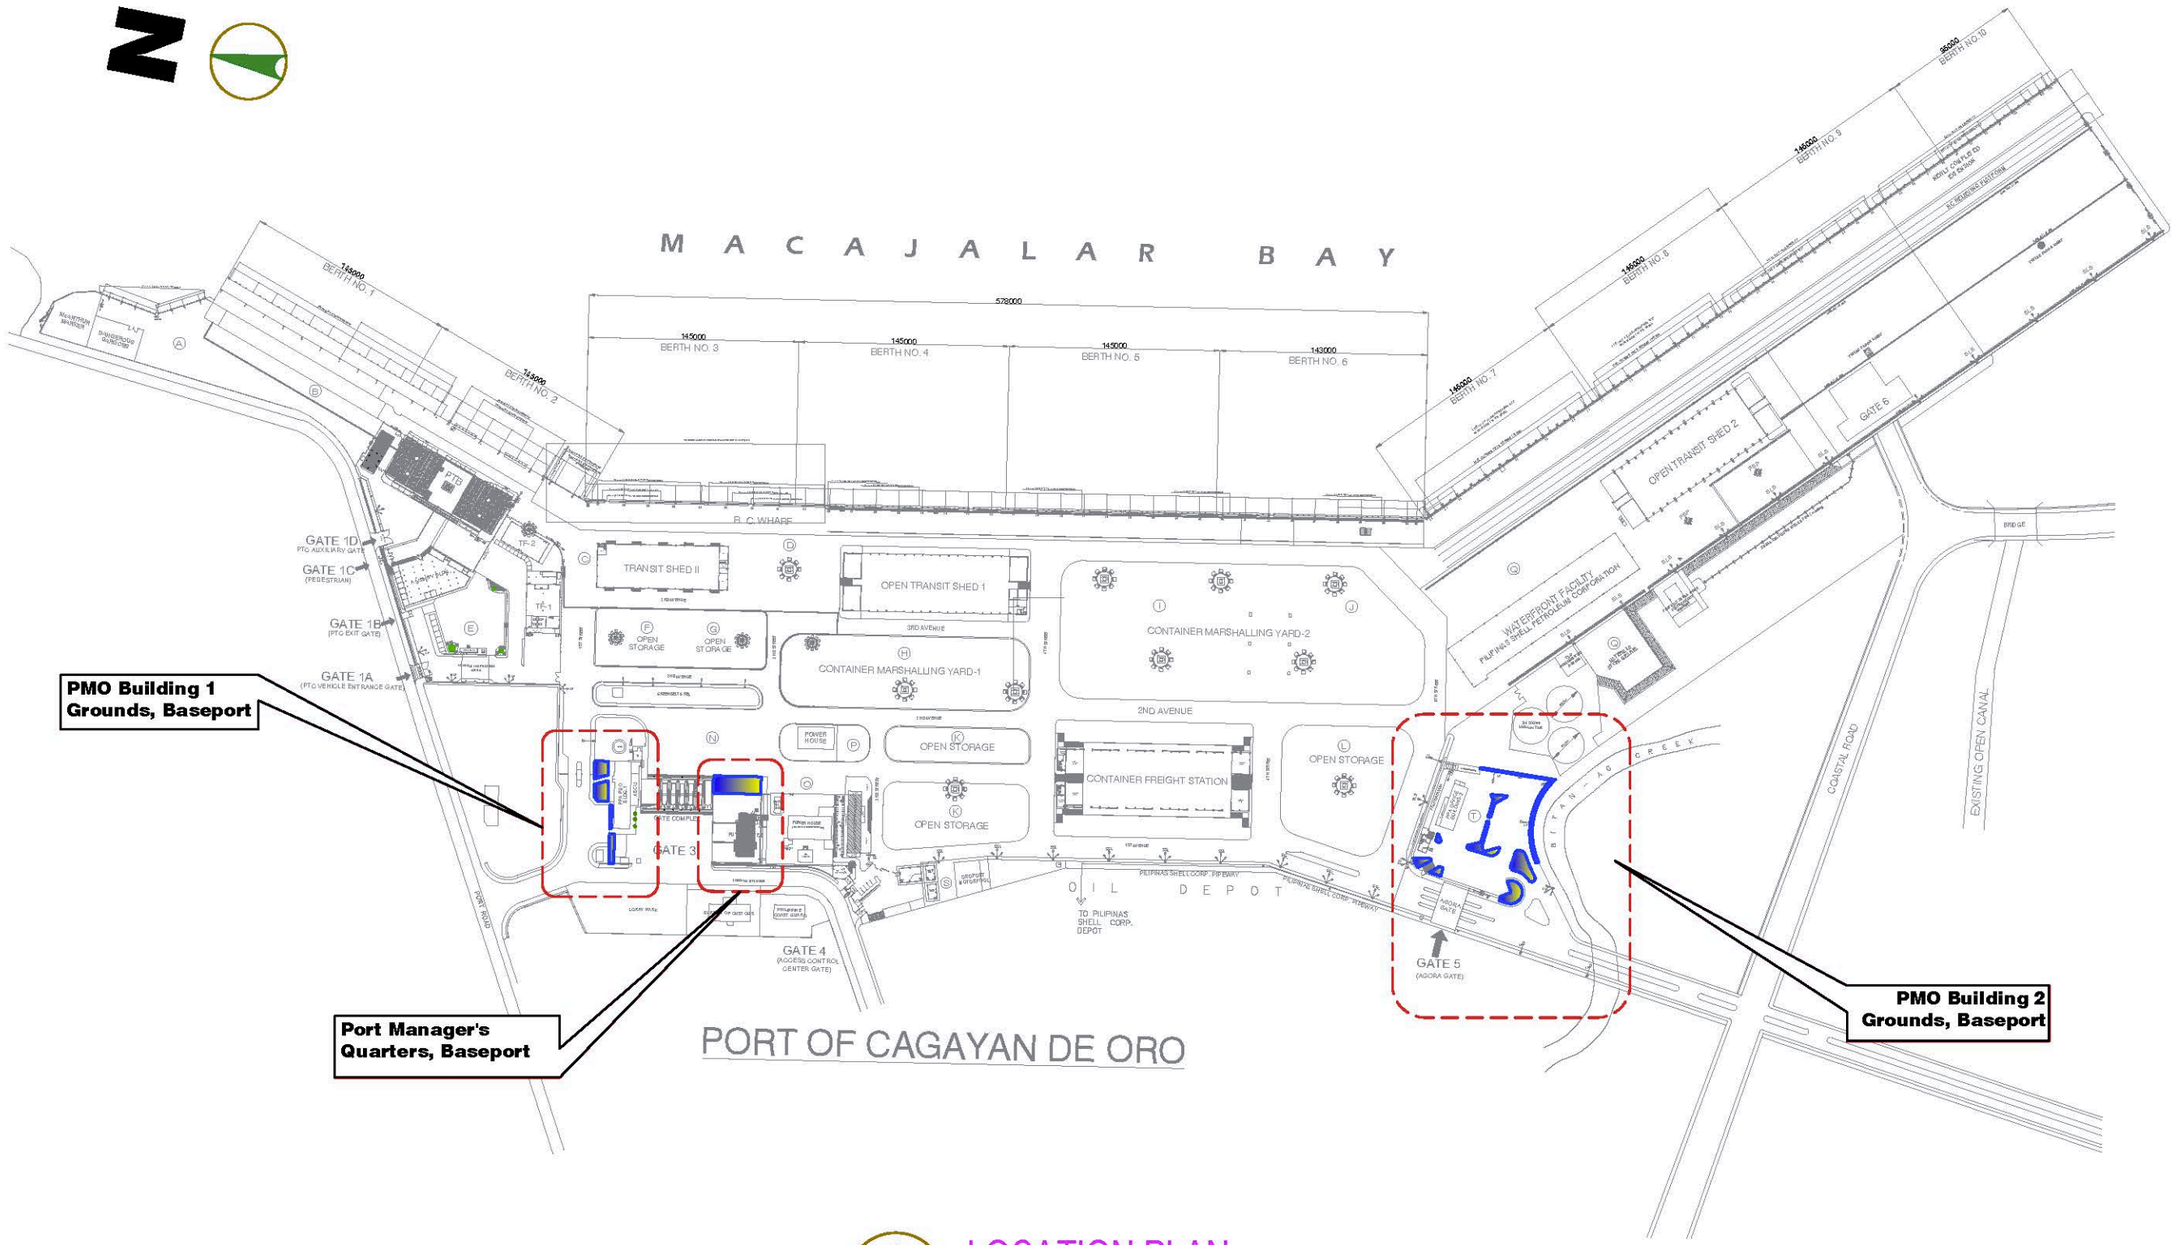


1 LOCATION PLAN

A-01 SCALE NDTS


PHILIPPINE PORTS AUTHORITY

PORT OF CAGAYAN DE ORO
MISAMIS ORIENTAL

TITLE:	**MAINTENANCE OF SOBS AND OTHER GREENERIES (Baseport and Terminal Ports)**		SHEET NO. 1/4
LOCATION:	PORT OF CAGAYAN DE ORO		SHEET CONTENTS
PREPARED BY:	CHECKED BY:	RECOMMENDED BY:	APPROVED:
PRINCESS PEARL S. PISARES Administrative Assistant II	MARC M. AVELLANA Supervising Engineer A	ANTONIO M. TORCINO, JR Acting ESD Manager	FERNANDO M. MAPALO, JR. Port Manager

Digitally signed by Fernando B. Mapalo, Jr.
Date: 2025.08.01 17:43:08 +08'00'

* LOCATION PLAN

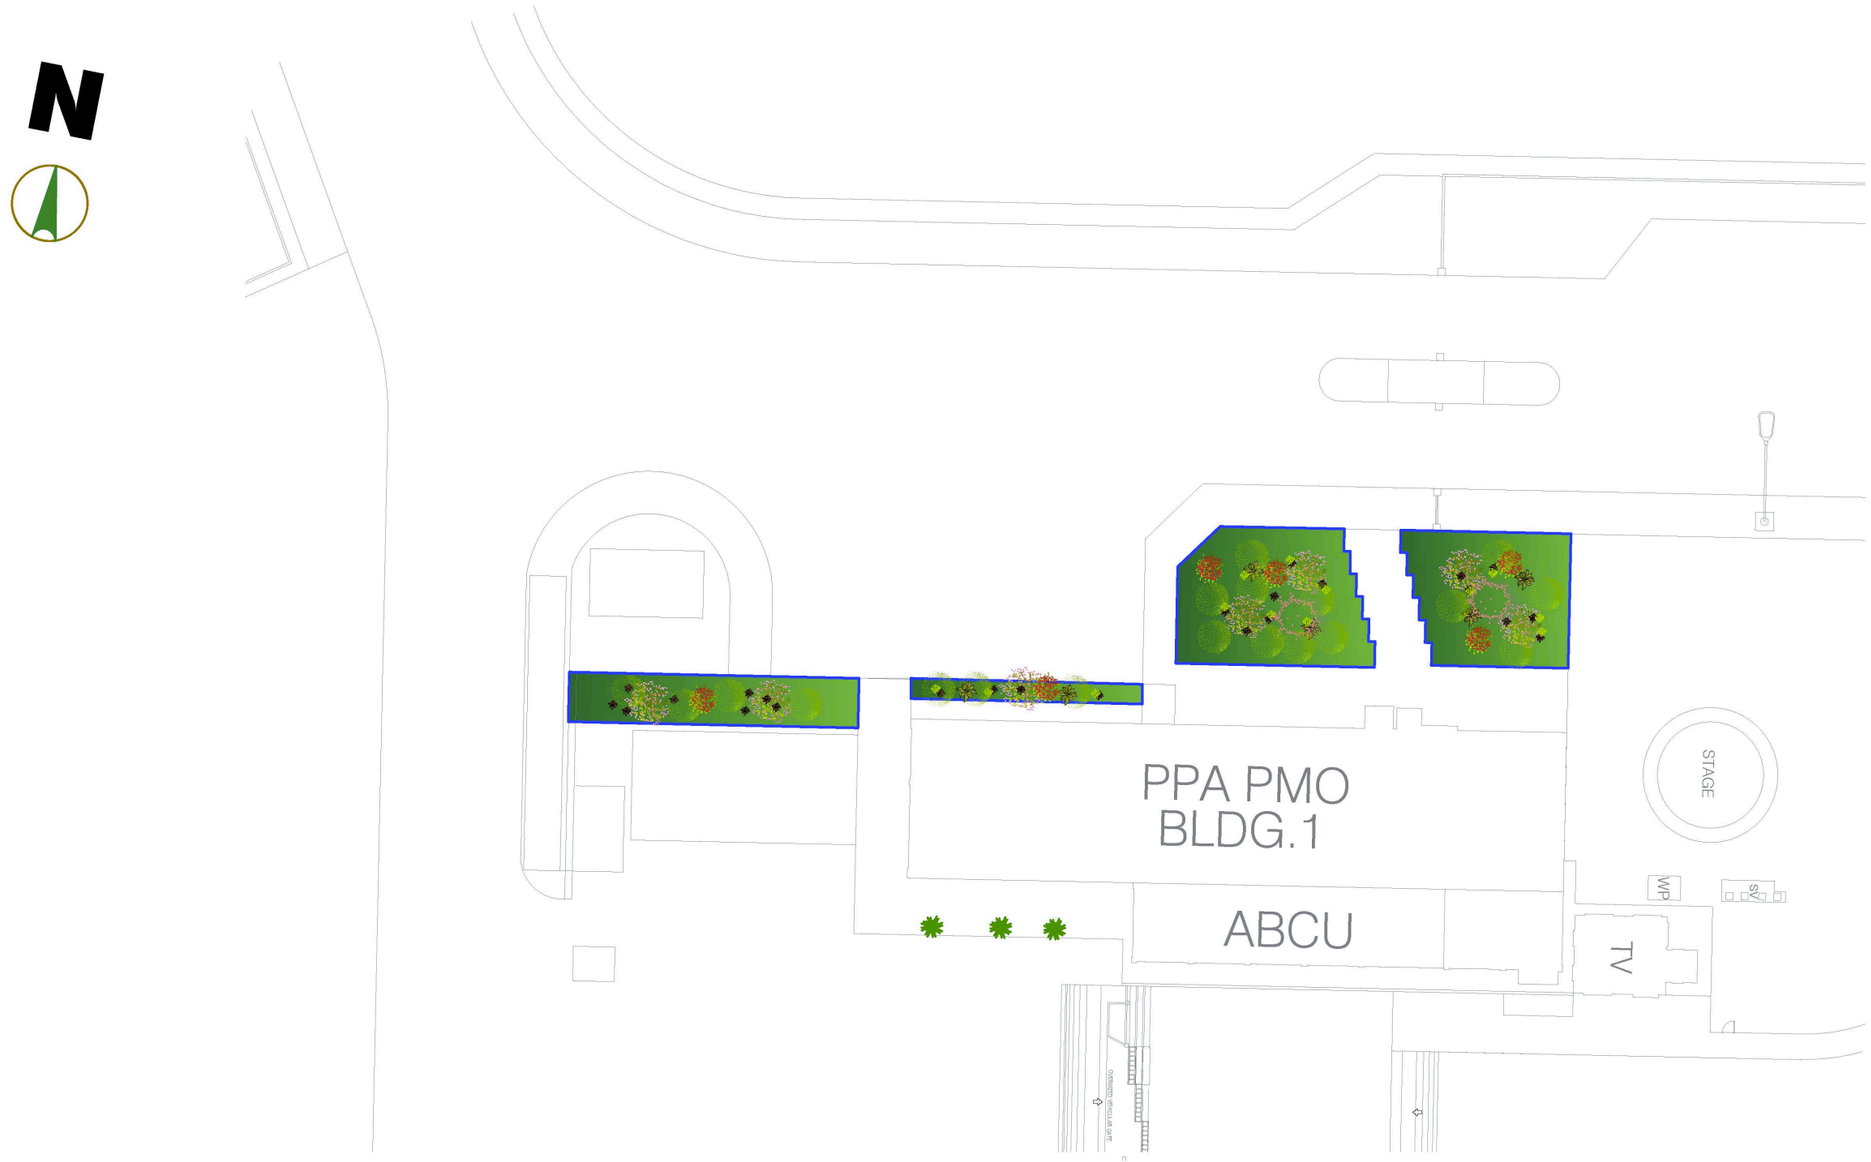


1 A-02 **PMO BUILDING 1 GROUNDS**

SCALE NDTS

PHILIPPINE PORTS AUTHORITY

PORT OF CAGAYAN DE ORO
MISAMIS ORIENTAL

TITLE:	**MAINTENANCE OF SOBS AND OTHER GREENERIES (Baseport and Terminal Ports)**		SHEET NO. 2/4
LOCATION:	PORT OF CAGAYAN DE ORO		SHEET CONTENTS
PREPARED BY: PRINCESS PEARL S. PISARES, Administrative Assistant II	CHECKED BY: MARC M. AVELLANA, Supervising Engineer A	RECOMMENDED BY: ANTONIO M. TORCINO, JR, Acting ESD Manager	APPROVED: FERNANDO M. MAPALO, JR., Port Manager (Digitally signed by Fernando B. Mapalo, Jr. Date: 2025.08.01 15:32:26 +08:00')	* STATION 1 PLANTERS

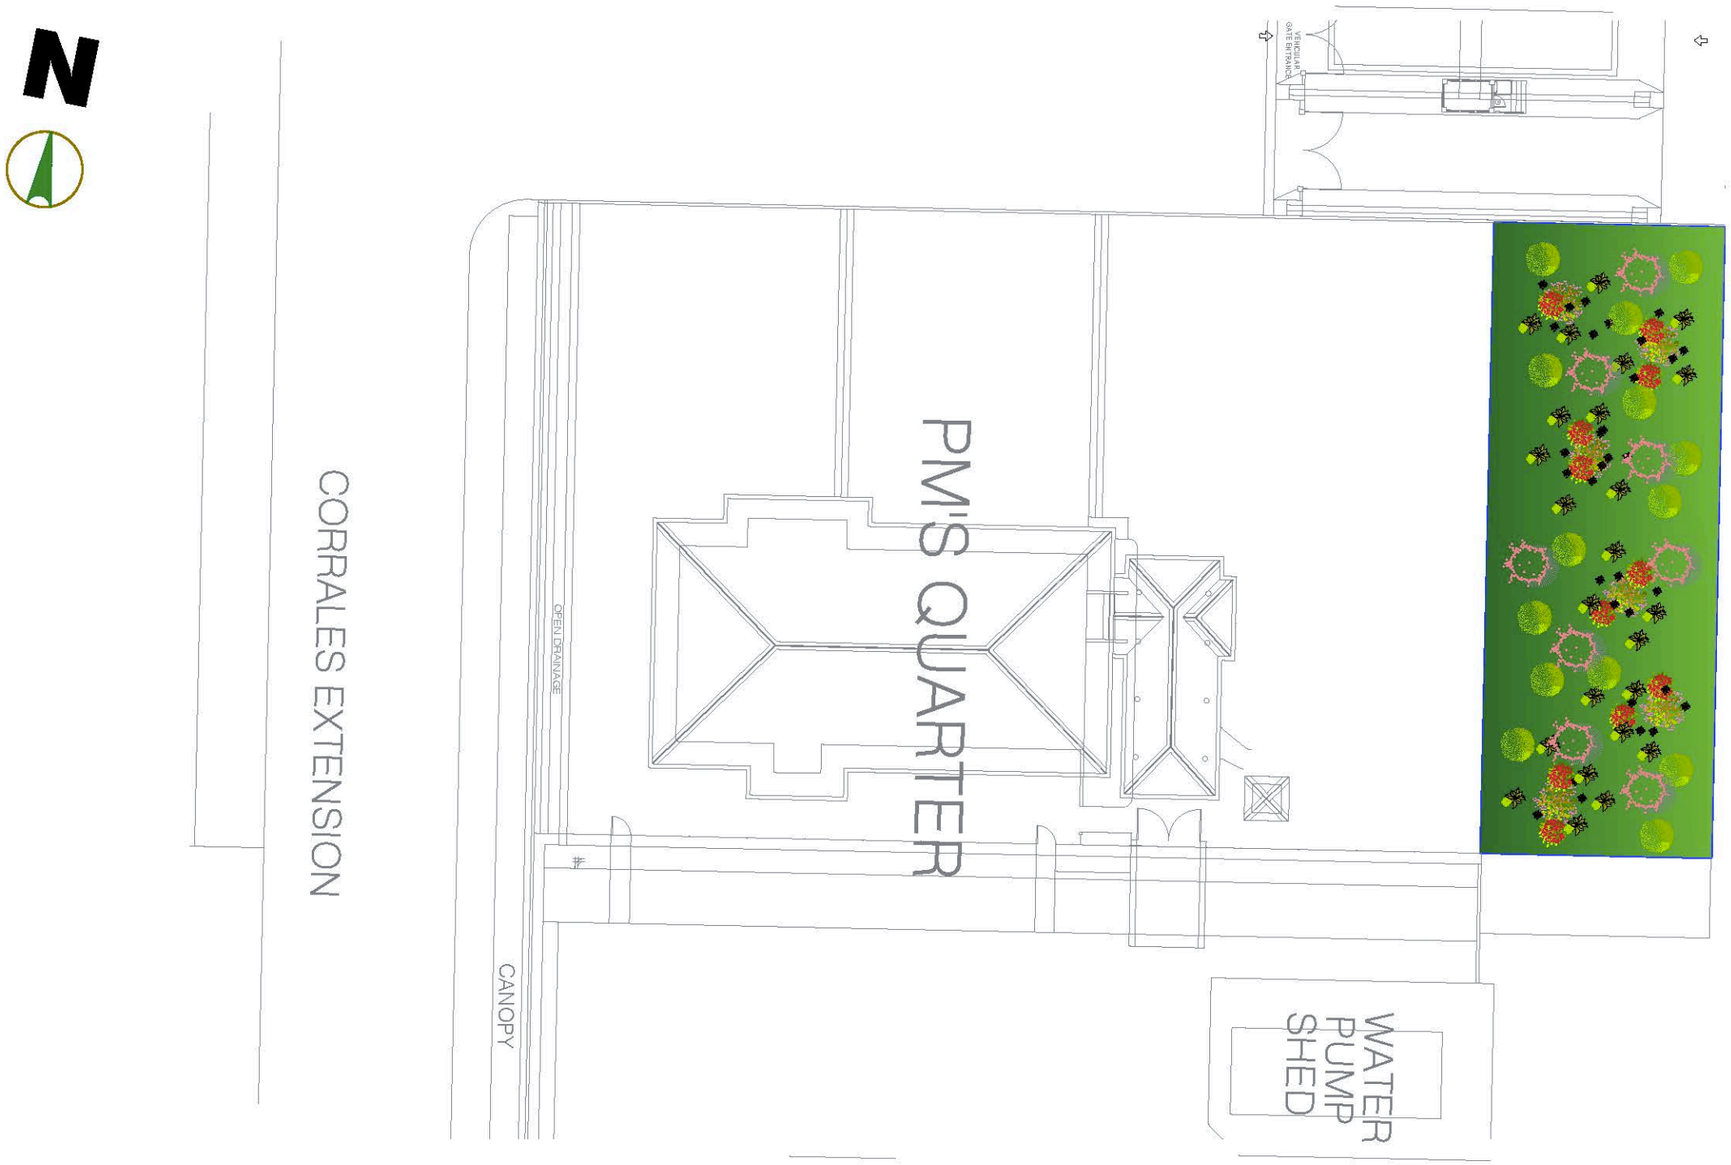

1 PORT MANAGER'S QUARTERS

A-03 SCALE NDTS

PHILIPPINE PORTS AUTHORITY

PORT OF CAGAYAN DE ORO MISAMIS ORIENTAL

TITLE:	MAINTENANCE OF SOBS AND OTHER GREENERIES (Baseport and Terminal Ports)				SHEET NO. 3 / 4
LOCATION:	PORT OF CAGAYAN DE ORO			SHEET CONTENTS	
PREPARED BY: PRINCESS PEARL S. PISARES, Administrative Assistant II	CHECKED BY: MARC M. AVELLANA, Supervising Engineer A	RECOMMENDED BY: ANTONIO M. TORCINO, JR, Acting BSD Manager	APPROVED: FERNANDO M. MAPALO, JR., Port Manager (Digitally signed by Fernando B. Mapalo, Jr. Date: 2025.08.01 16:32:21 +08'00')	* STATION 2 PLANTERS	



1 / A-04 — PMO BUILDING 2 GROUNDS

SCALE NDTS

PHILIPPINE PORTS AUTHORITY

PORT OF CAGAYAN DE ORO
MISAMIS ORIENTAL

TITLE:	MAINTENANCE OF SOBS AND OTHER GREENERIES (Baseport and Terminal Ports)		SHEET NO. 4/4
LOCATION:	PORT OF CAGAYAN DE ORO	SHEET CONTENTS	
PREPARED BY: PRINCESS PEARL S. PISARES, Administrative Assistant II	CHECKED BY: MARC M. AVELLANA, Supervising Engineer A	RECOMMENDED BY: ANTONIO M. TORCINO, JR, Acting ESD Manager	APPROVED: FERNANDO M. MAPALO, JR., Port Manager (Digitally signed by Fernando B. Mapalo, Jr. Date: 2025.08.01 [illegible])
		* STATION 3 PLANTERS	