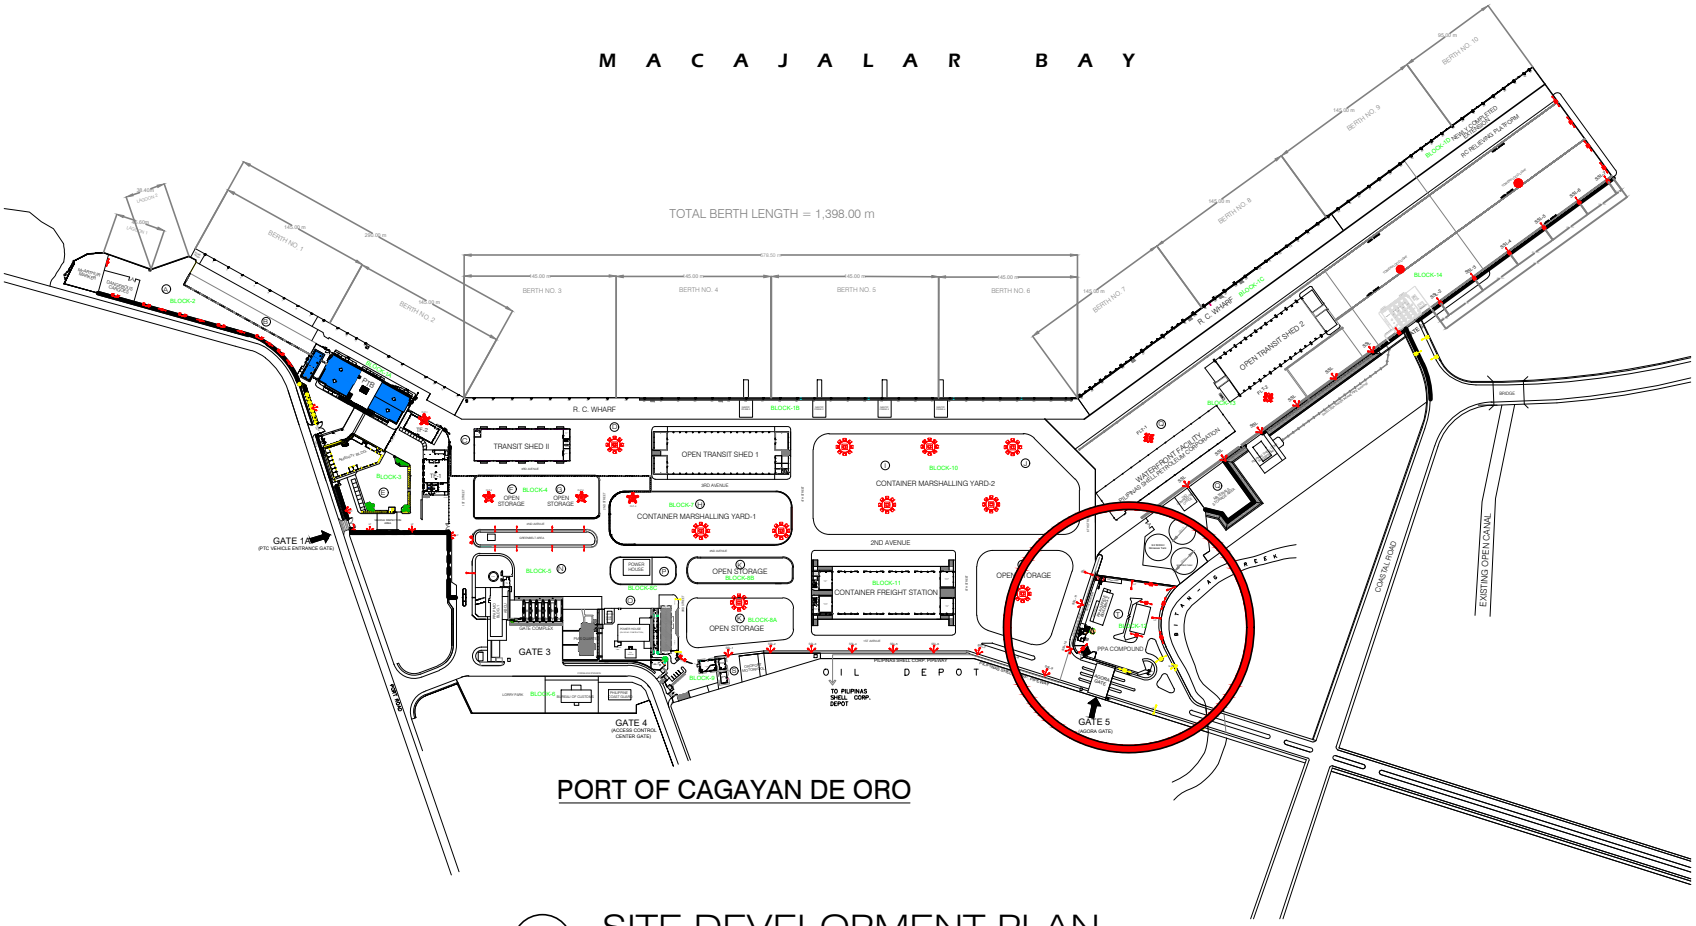


PORT OF CAGAYAN DE ORO


SITE DEVELOPMENT PLAN

SCALE: 1:4000

PHILIPPINE PORTS AUTHORITY

PORT OF CAGAYAN DE ORO MISAMIS ORIENTAL

TITLE:	Maintenance of Cable Tray (MPF-MOC-56-2025)		SHEET NO. 1 / 3
LOCATION:	PORT OF CAGAYAN DE ORO		SHEET CONTENTS: SITE DEVELOPMENT PLAN
PREPARED BY: GABRIELE B. MONDOÑEDO, Senior Engineer A	CHECKED BY & SUBMITTED BY: MARC M. AVELLANA, Supervising Engineer A	RECOMMENDING APPROVAL: ANTONIO M. TORCINO, JR., Acting ESD Manager	APPROVED: FERNANDO B. MAPALO, JR., Port Manager

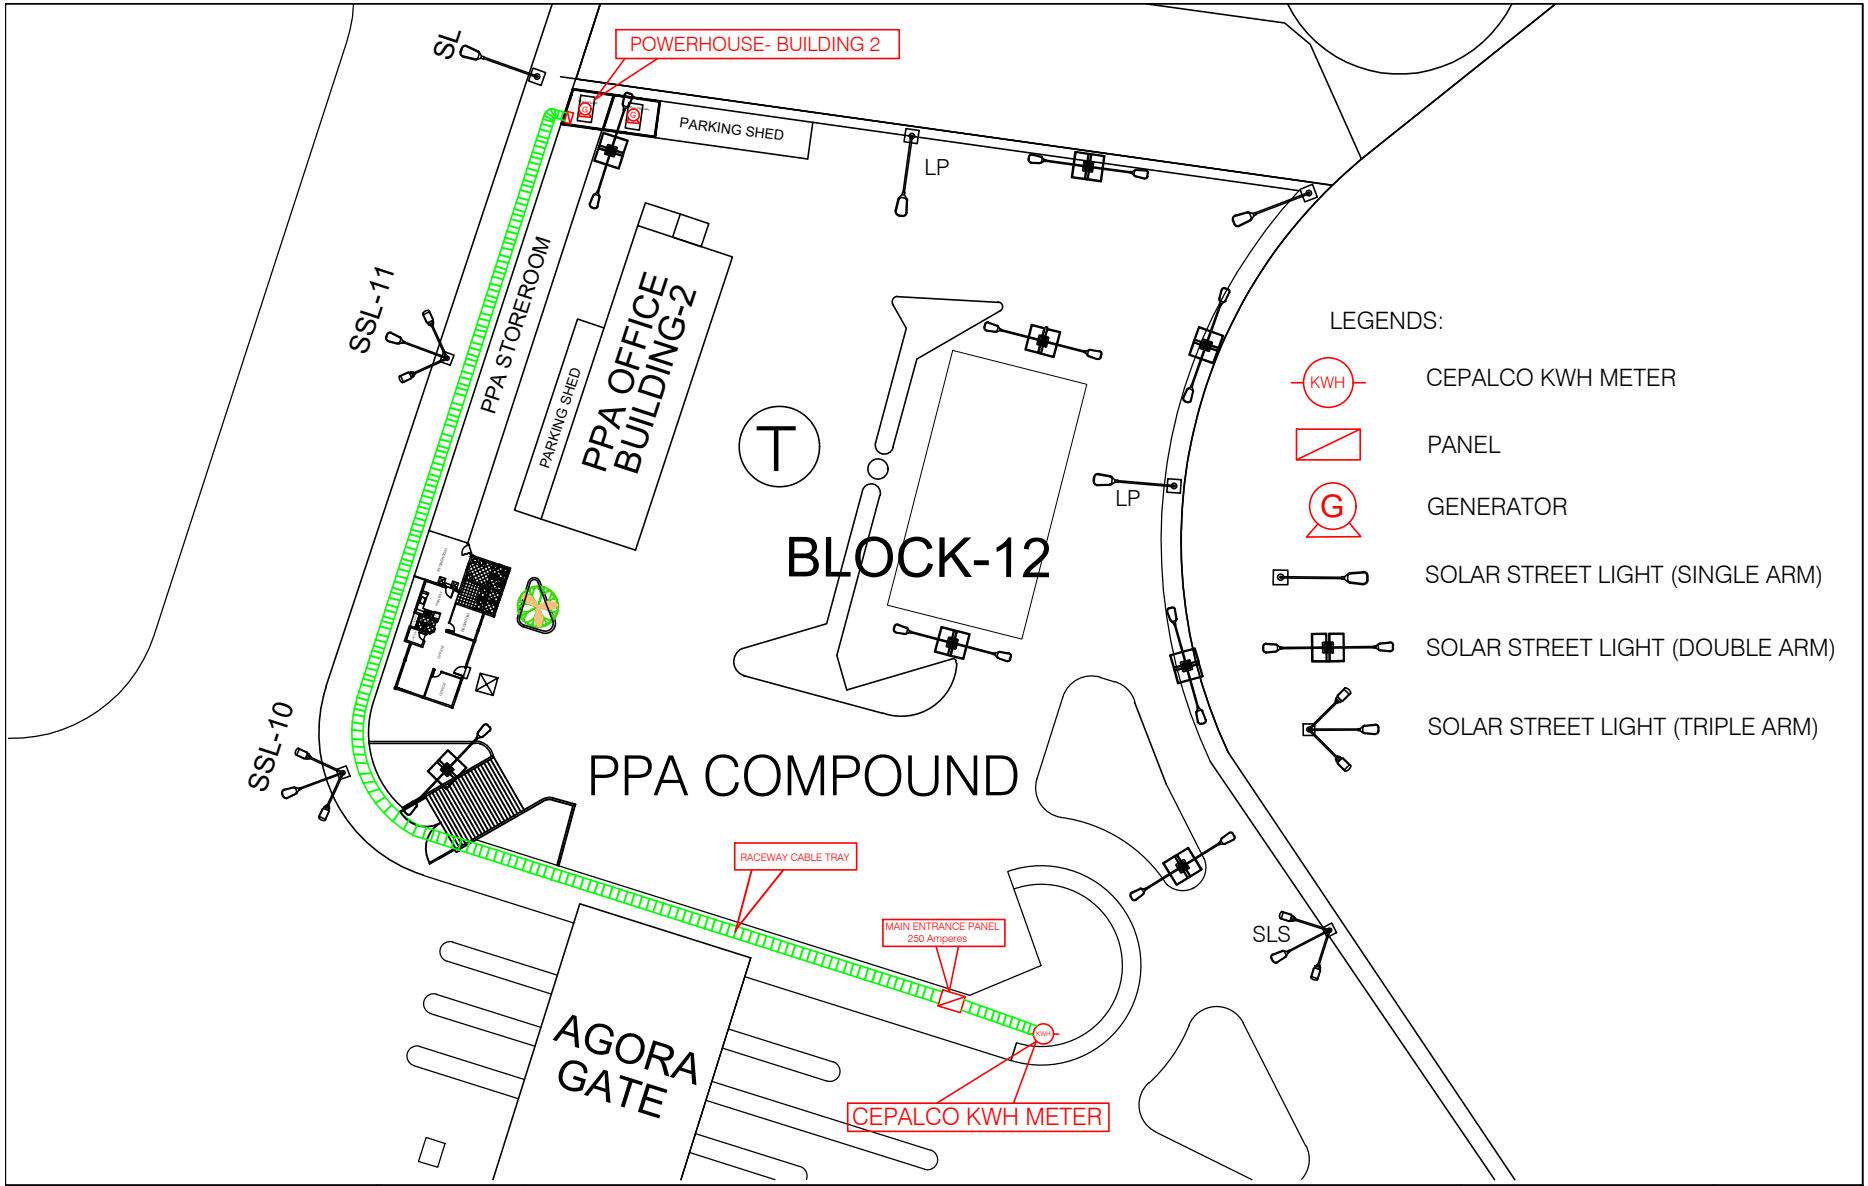


PHILIPPINE PORTS AUTHORITY

PORT OF CAGAYAN DE ORO
MISAMIS ORIENTAL

TITLE:	**Maintenance of Cable Tray (MPF-MOC-56-2025)**	SHEET NO. 2/3
LOCATION:	PORT OF CAGAYAN DE ORO	SHEET CONTENTS: SITE DEVELOPMENT PLAN

PREPARED BY:	CHECKED BY & SUBMITTED BY:	RECOMMENDING APPROVAL:	APPROVED:
GABRIELLE O. MONDOÑEDO Senior Engineer A	MARC M. AVELLANA Supervising Engineer A	ANTONIO M. TORCINO, JR. Acting ESD Manager	FERNANDO B. MAPALO, JR. Port Manager

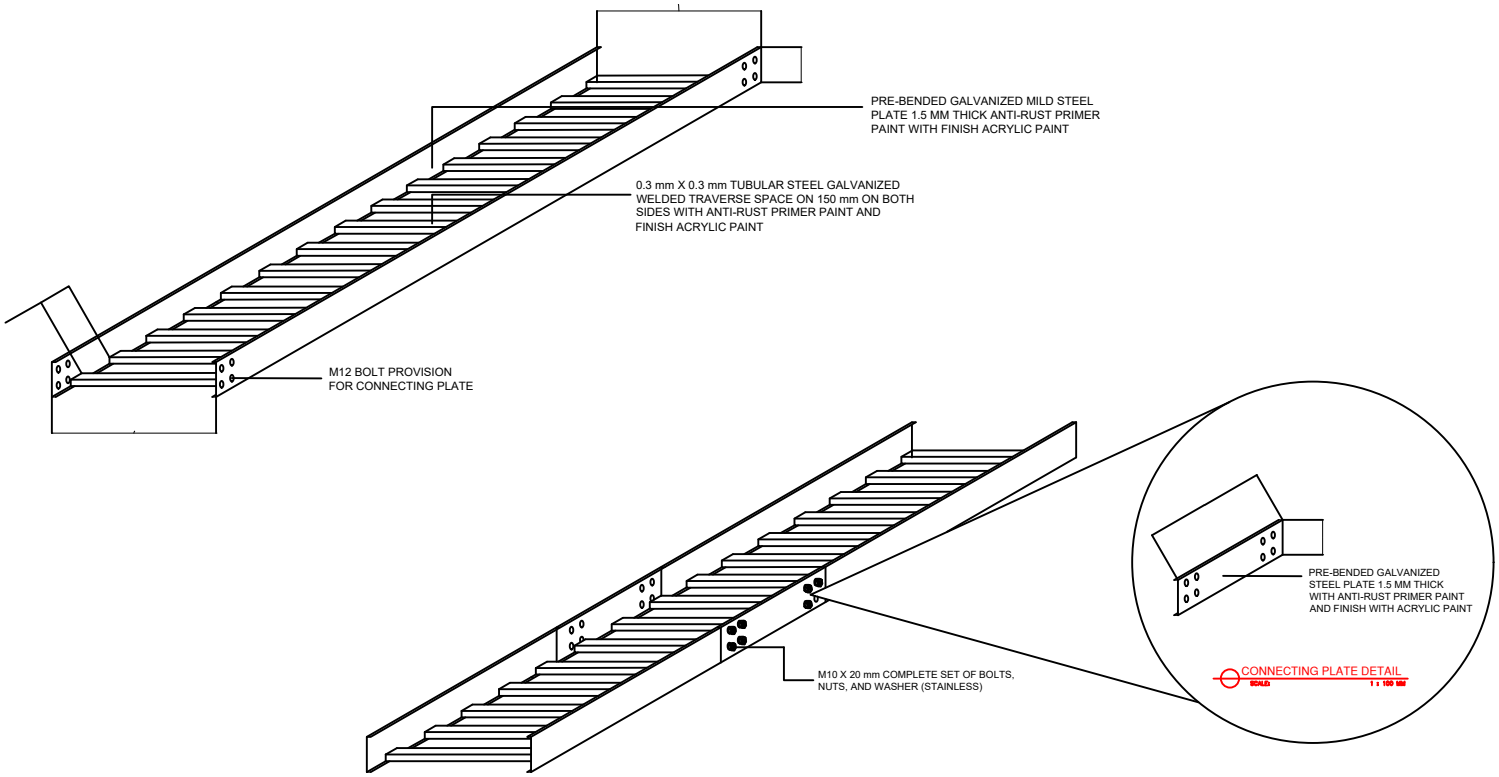

SPLICE CABLE TRAY

PHILIPPINE PORTS AUTHORITY

PORT OF CAGAYAN DE ORO
MISAMIS ORIENTAL

TITLE:	**Maintenance of Cable Tray (MPF-MOC-56-2025)**		SHEET NO. 3/3
LOCATION:	PORT OF CAGAYAN DE ORO	SHEET CONTENTS	
PREPARED BY: GABRIELE D. MONDOÑEDO, Senior Engineer A	CHECKED BY & SUBMITTED BY: MARC M. AVELLANA, Supervising Engineer A	RECOMMENDING APPROVAL: ANTONIO M. TORCINO, JR., Acting ESD Manager	APPROVED: FERNANDO B. MAPALO, JR., Port Manager
			SITE DEVELOPMENT PLAN