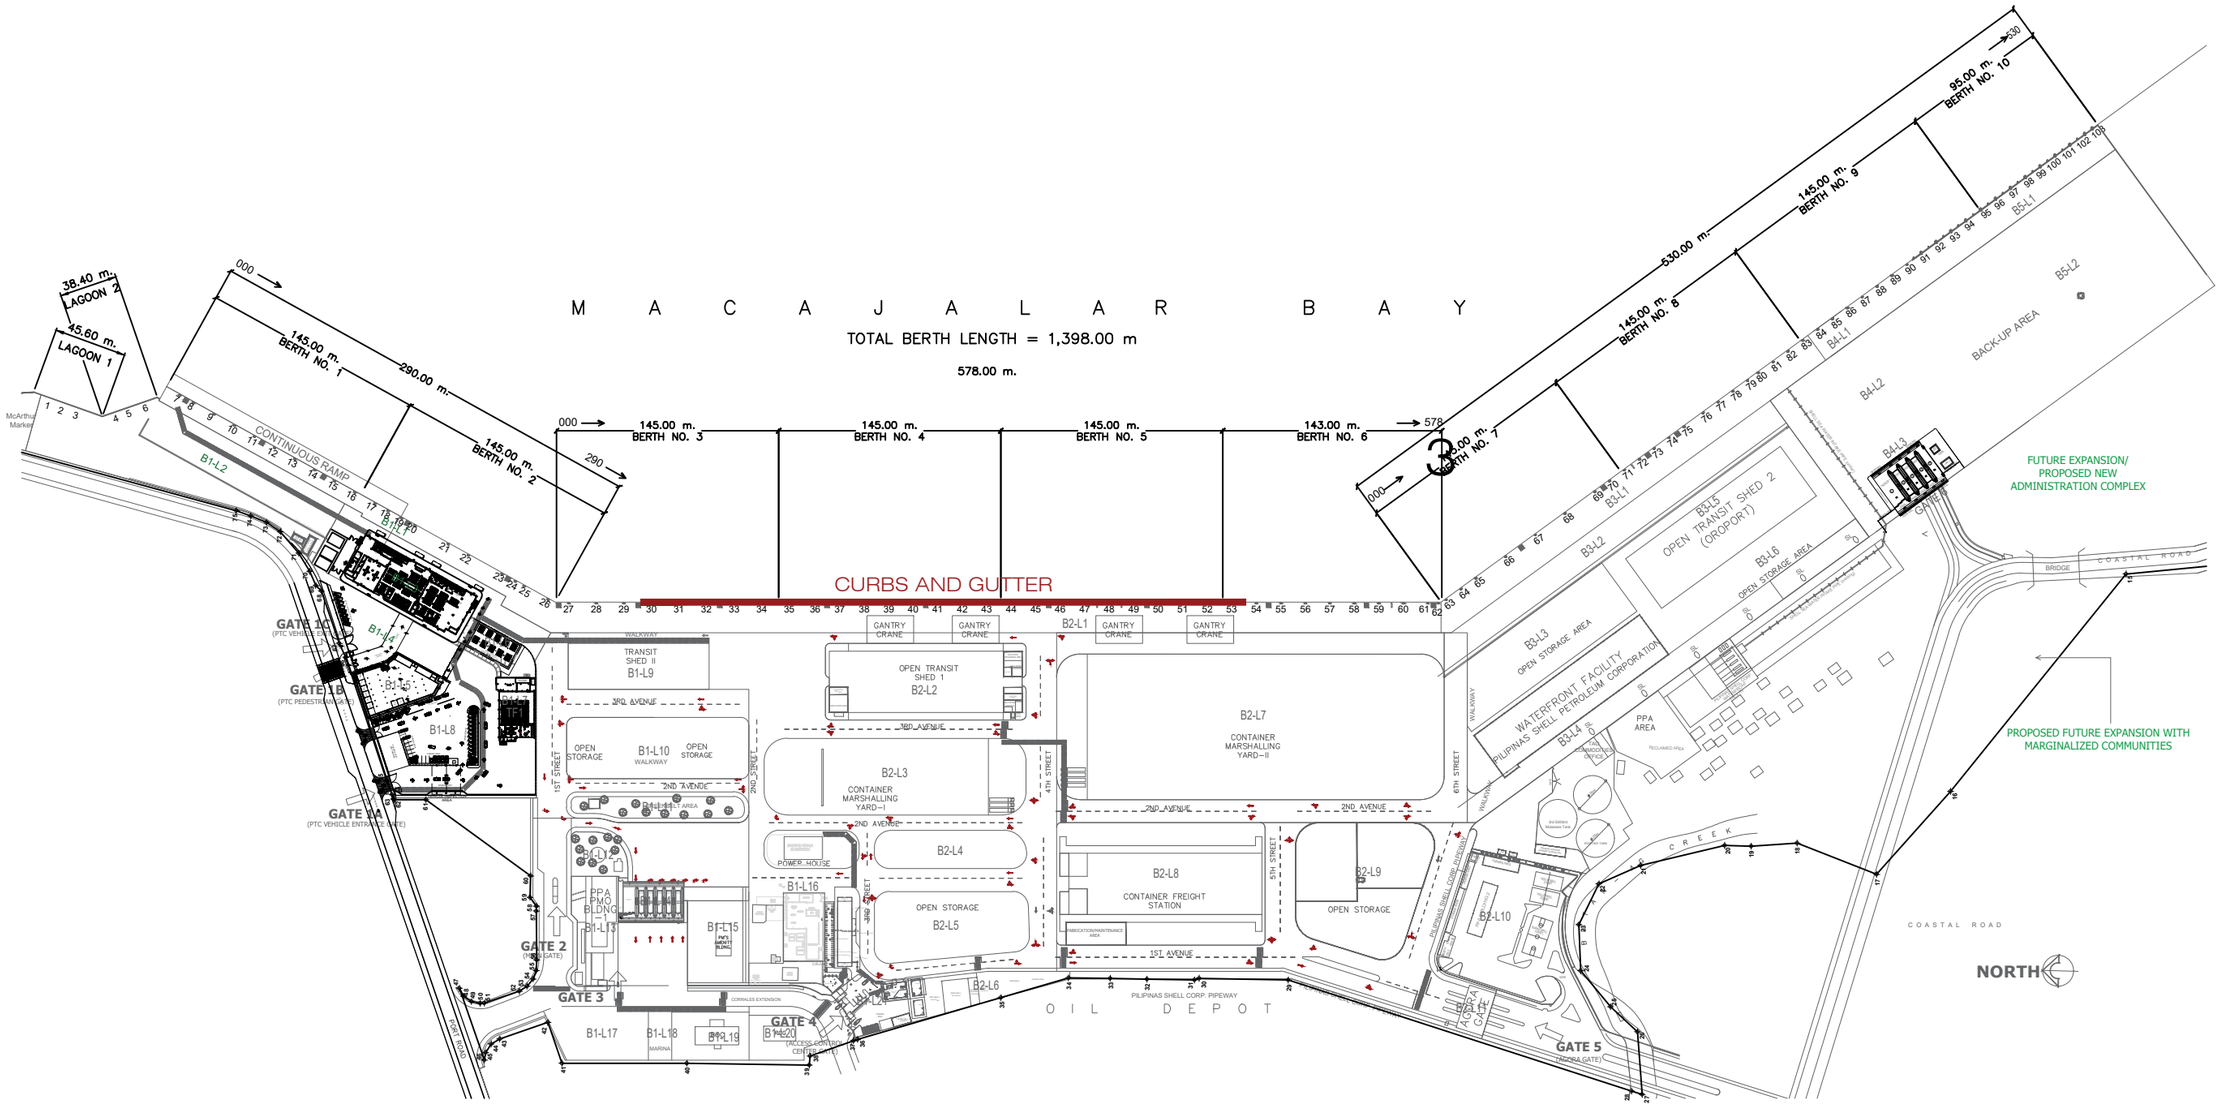



LEGEND:

CURBS AND GUTTER

PORT OF CAGAYAN DE ORO


SCALE 1:4000

PHILIPPINE PORTS AUTHORITY PORT OF CAGAYAN DE ORO MISAMIS ORIENTAL	TITLE:	**MAINTENANCE OF CONCRETE CURBS AND GUTTER, PORT OF CAGAYAN DE ORO**		SHEET NO.
	LOCATION:	PORT OF CAGAYAN DE ORO	SHEET CONTENTS	1 / 3
	PREPARED BY: PRINCESS PEARL S. PISARES, Administrative Assitant II	CHECKED BY: HAZEL GRACE N. QUIBLAT, Acting Supervising Engineer	RECOMMENDED BY: MARC M. AVELLANA, ESD Manager	APPROVED: FERNANDO B. MAPALO, JR., Port Manager
			AS INDICATED	

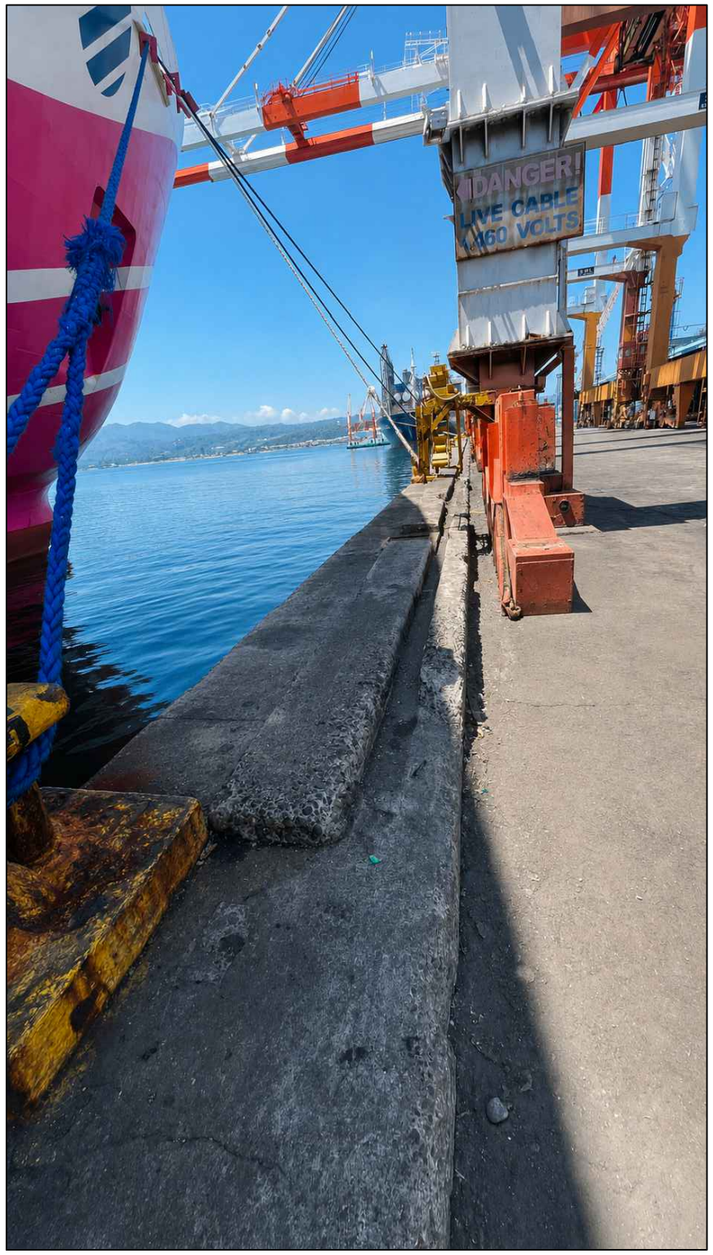

SITE PHOTO

SCALE NDTS

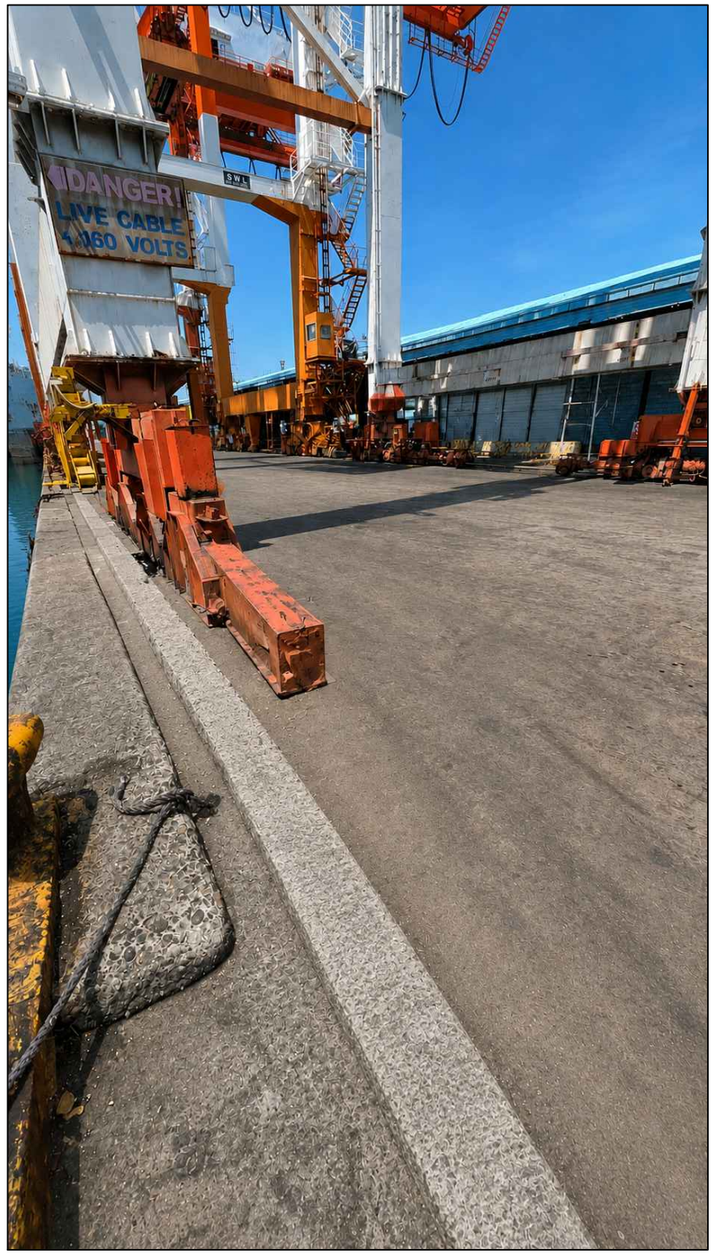


PROPOSED PERSPECTIVE VIEW

SCALE NDTS


PHILIPPINE PORTS AUTHORITY

PORT OF CAGAYAN DE ORO
MISAMIS ORIENTAL

TITLE:	**MAINTENANCE OF CONCRETE CURBS AND GUTTER, PORT OF CAGAYAN DE ORO**		SHEET NO. 2/3
LOCATION:	PORT OF CAGAYAN DE ORO		SHEET CONTENTS
PREPARED BY: PRINCESS PEARL S. PISARES, Administrative Assitant II	CHECKED BY: HAZEL GRACE N. QUIBLAT, Acting Supervising Engineer	RECOMMENDED BY: MARC M. AVELLANA, ESD Manager	APPROVED: FERNANDO B. MAPALO, JR., Port Manager
			AS INDICATED

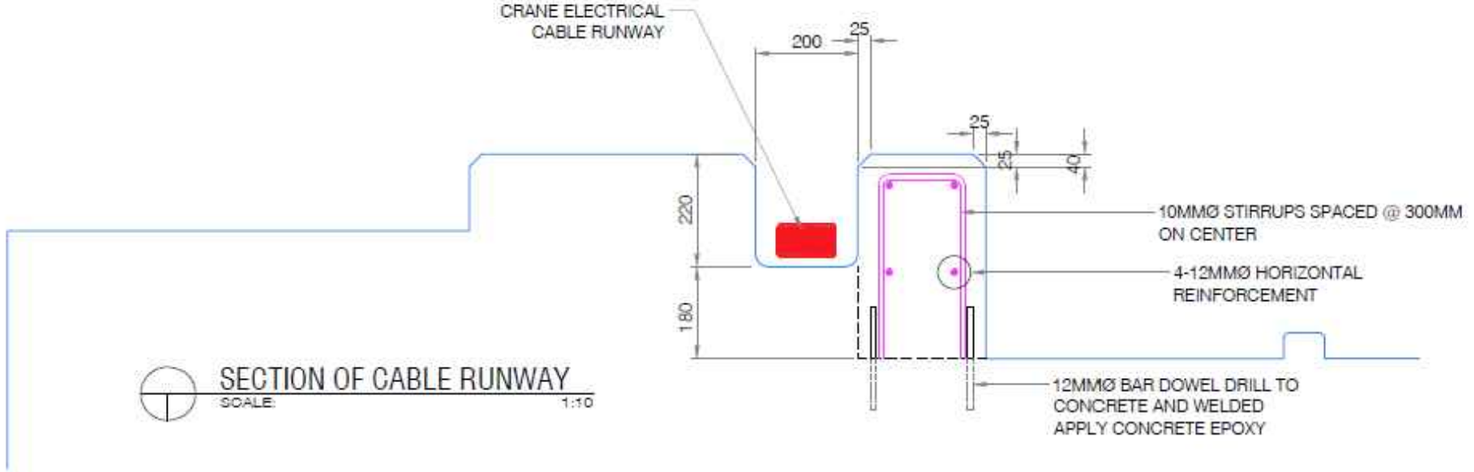

SECTION OF CABLE RUNWAY
SCALE: 1:10

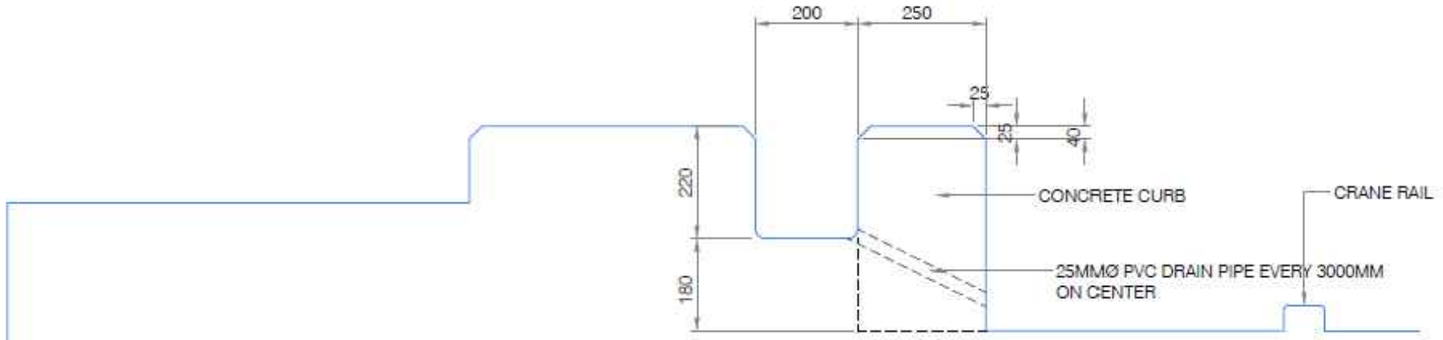

SECTION OF DRAIN PIPE
SCALE: 1:10



PLAN OF CRANE ELECTRICAL CABLE CONCRETE BOX
SCALE: 1:1200

PHILIPPINE PORTS AUTHORITY

PORT OF CAGAYAN DE ORO
MISAMIS ORIENTAL

TITLE:	**MAINTENANCE OF CONCRETE CURBS AND GUTTER, PORT OF CAGAYAN DE ORO**		SHEET NO. 3/3
LOCATION:	PORT OF CAGAYAN DE ORO		SHEET CONTENTS
PREPARED BY: PRINCESS PEARL S. PISARES, Administrative Assitant II	CHECKED BY: HAZEL GRACE N. QUIBLAT, Acting Supervising Engineer	RECOMMENDED BY: MARC M. AVELLANA, ESD Manager	APPROVED: FERNANDO B. MAPALO, JR., Port Manager
			AS INDICATED