
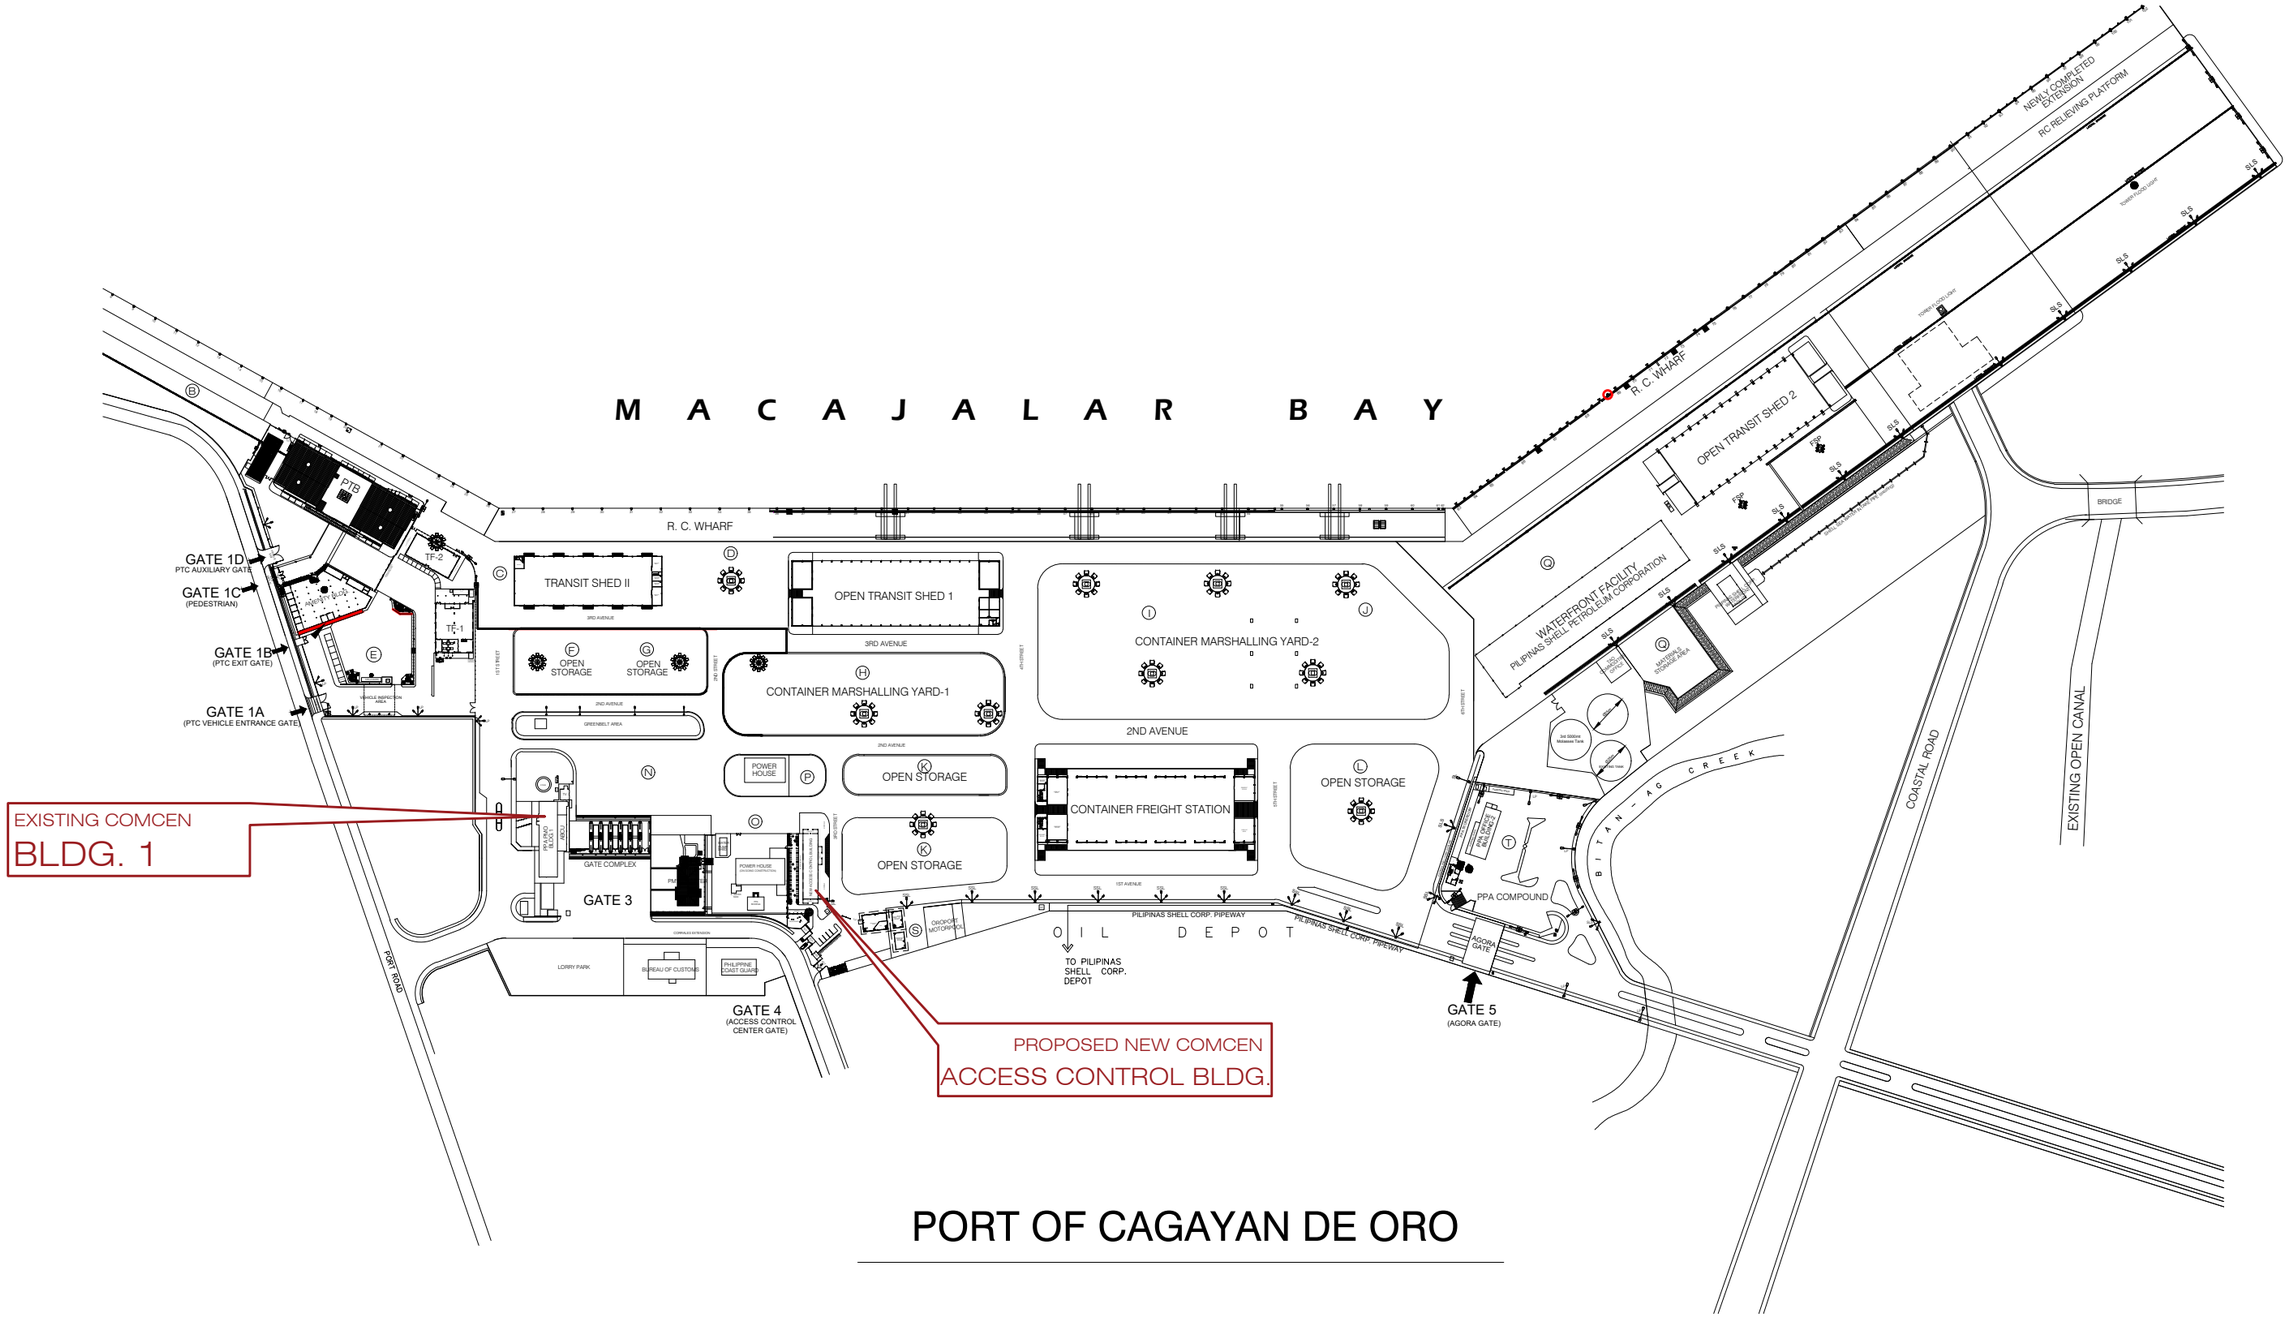


PORT OF CAGAYAN DE ORO

PHILIPPINE PORTS AUTHORITY

PORT OF CAGAYAN DE ORO
MISAMIS ORIENTAL

TITLE:	**Maintenance of Command Center Communication Cabling and Access, Port of Cagayan de Oro (MPF-MOC-73-2025)**		SHEET NO. 1/2
LOCATION:	PORT OF CAGAYAN DE ORO		SHEET CONTENTS
PREPARED BY:	CHECKED BY:	RECOMMENDED BY:	APPROVED:
PRINCESS PEARL S. PISARES Admin Assistant II	MARC M. AVELLANA Supervising Engineer A	ANTONIO M. TORCINO, JR. Acting ESD Manager	Digitally signed by Fernando B. Mapalo, Jr. Date: 2025.11.18 09:07:48 +08'00' FERNANDO B. MAPALO, JR. Port Manager	AS INDICATED

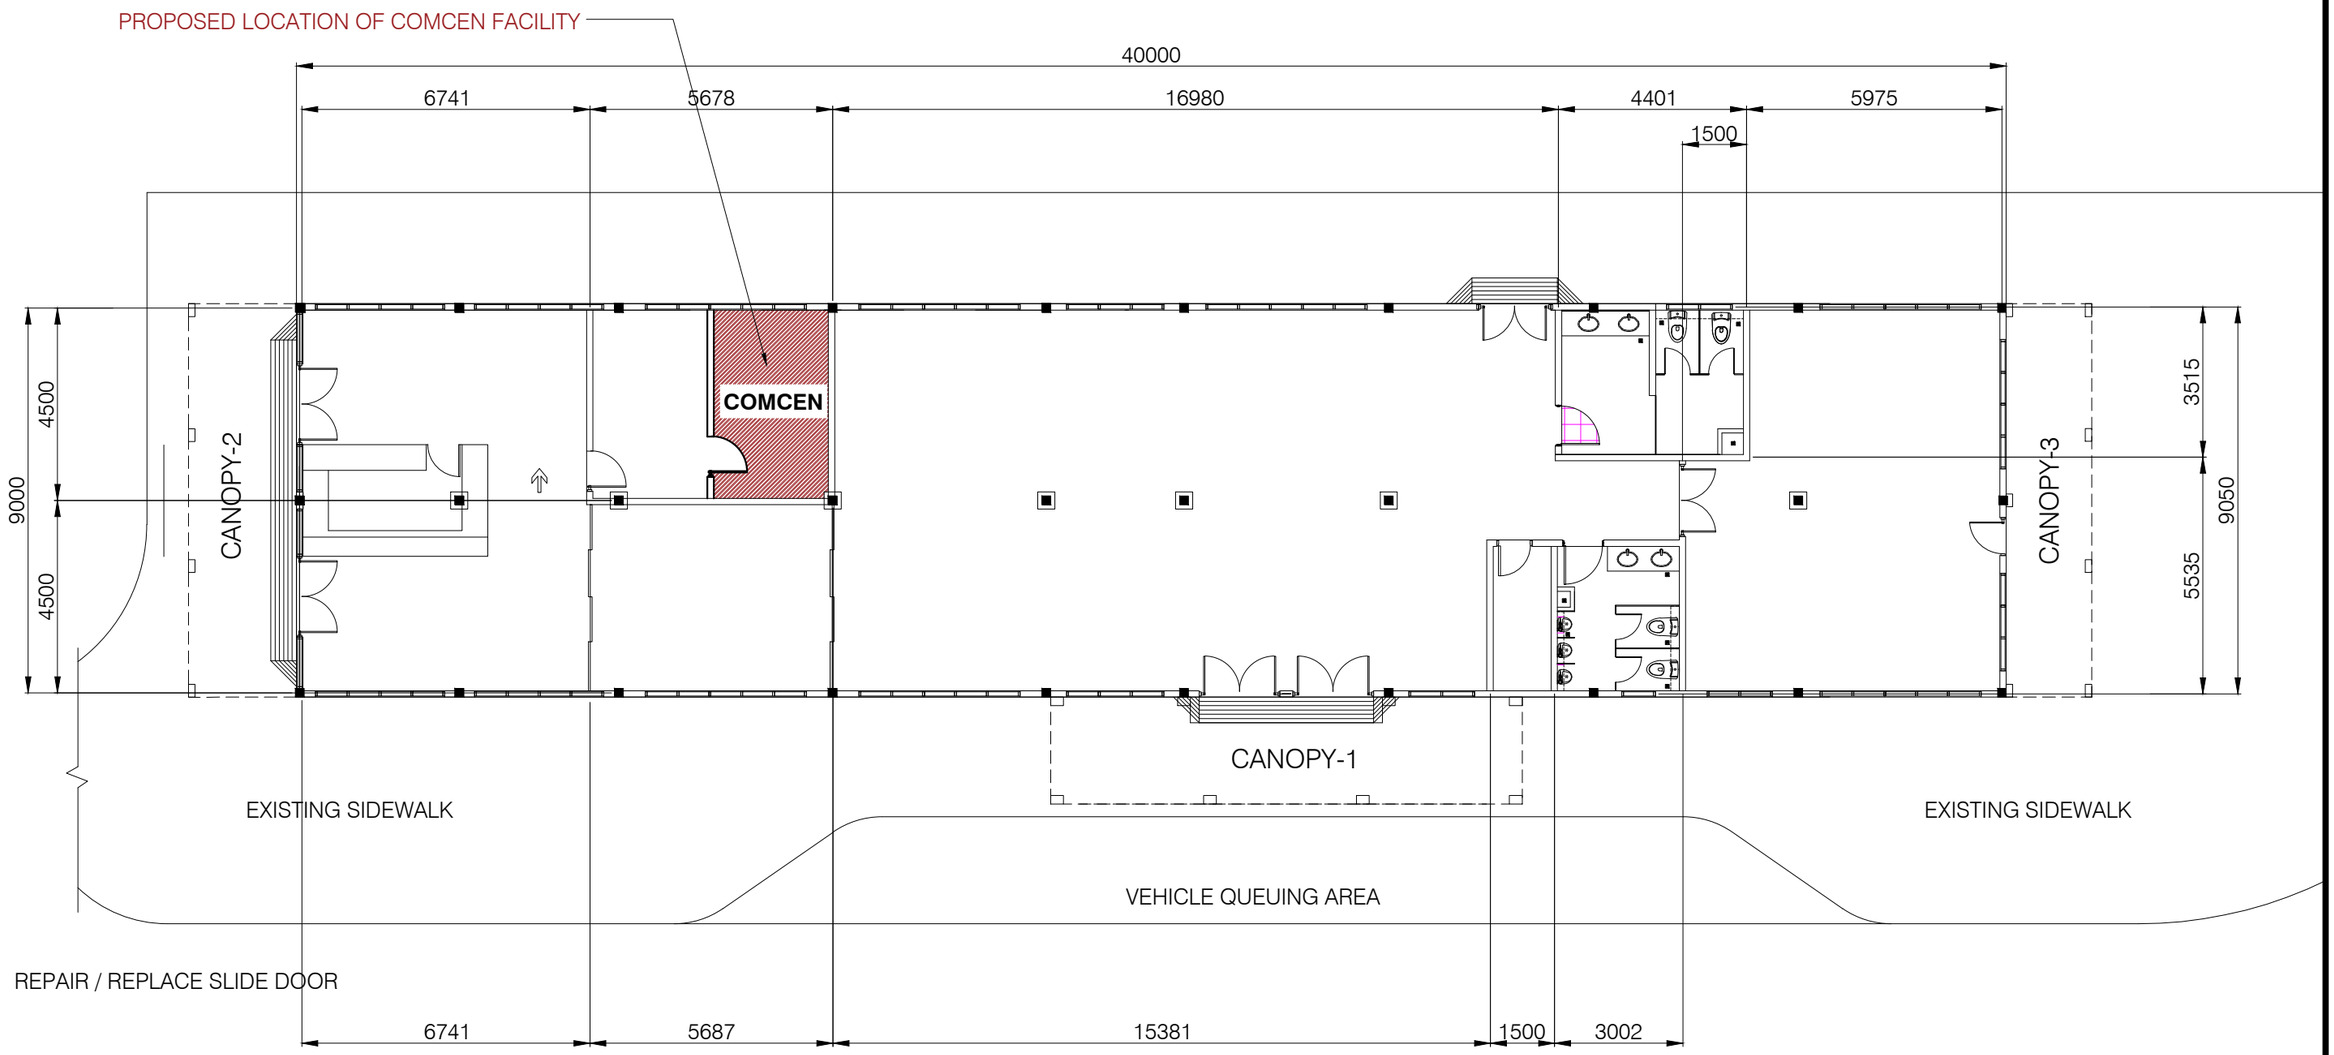

LEGEND:

REPAIR / REPLACEMENT OF FLOOR TILES

PHILIPPINE PORTS AUTHORITY

PORT OF CAGAYAN DE ORO
MISAMIS ORIENTAL

TITLE:	**Maintenance of Command Center Communication Cabling and Access, Port of Cagayan de Oro (MPF-MOC-73-2025)**		SHEET NO. 2/2
LOCATION:	PORT OF CAGAYAN DE ORO		SHEET CONTENTS
PREPARED BY: PRINCESS PEARL S. PISARES, Admin Assistant II	CHECKED BY: MARC M. AVELLANA, Supervising Engineer A	RECOMMENDED BY: ANTONIO M. TORCINO, JR, Acting ESD Manager	APPROVED: FERNANDO B. MAPALO, JR., Port Manager (Digitally signed by Fernando B. Mapalo, Jr. Date: 2025.11.18 09:08:33 +08'00')	AS INDICATED