
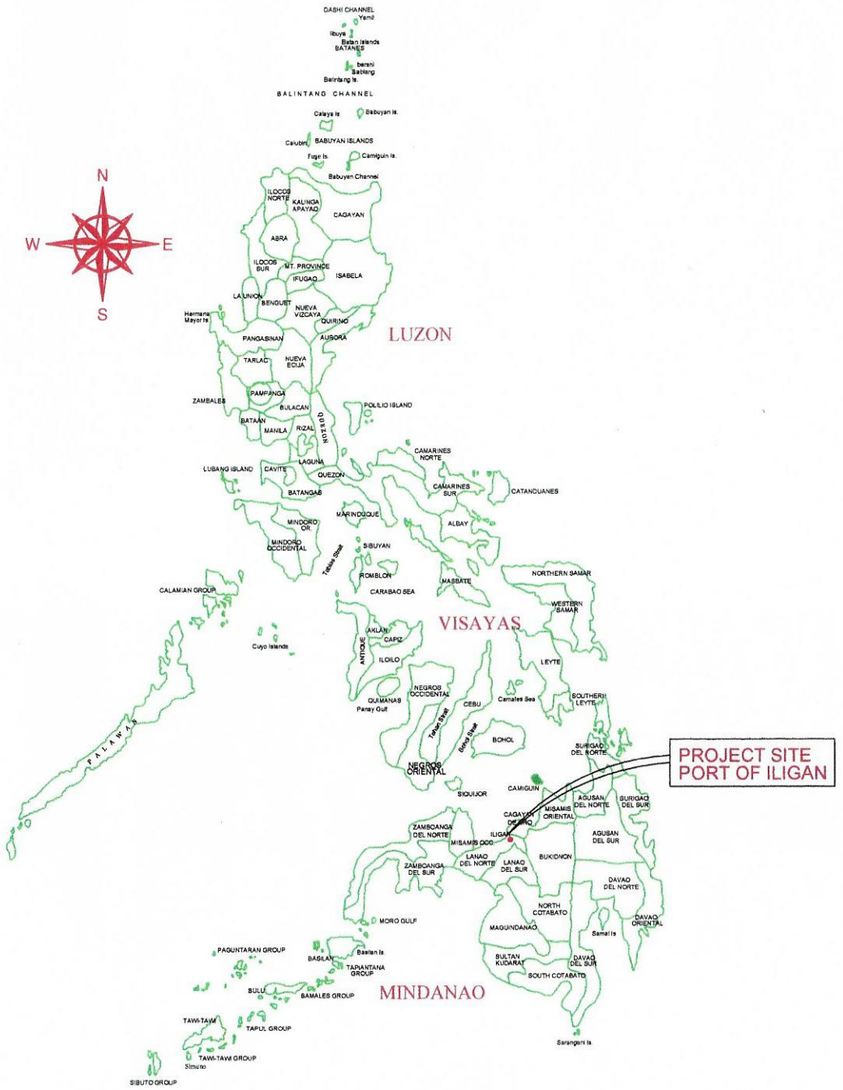



LOCATION MAP
SCALE: NTS.

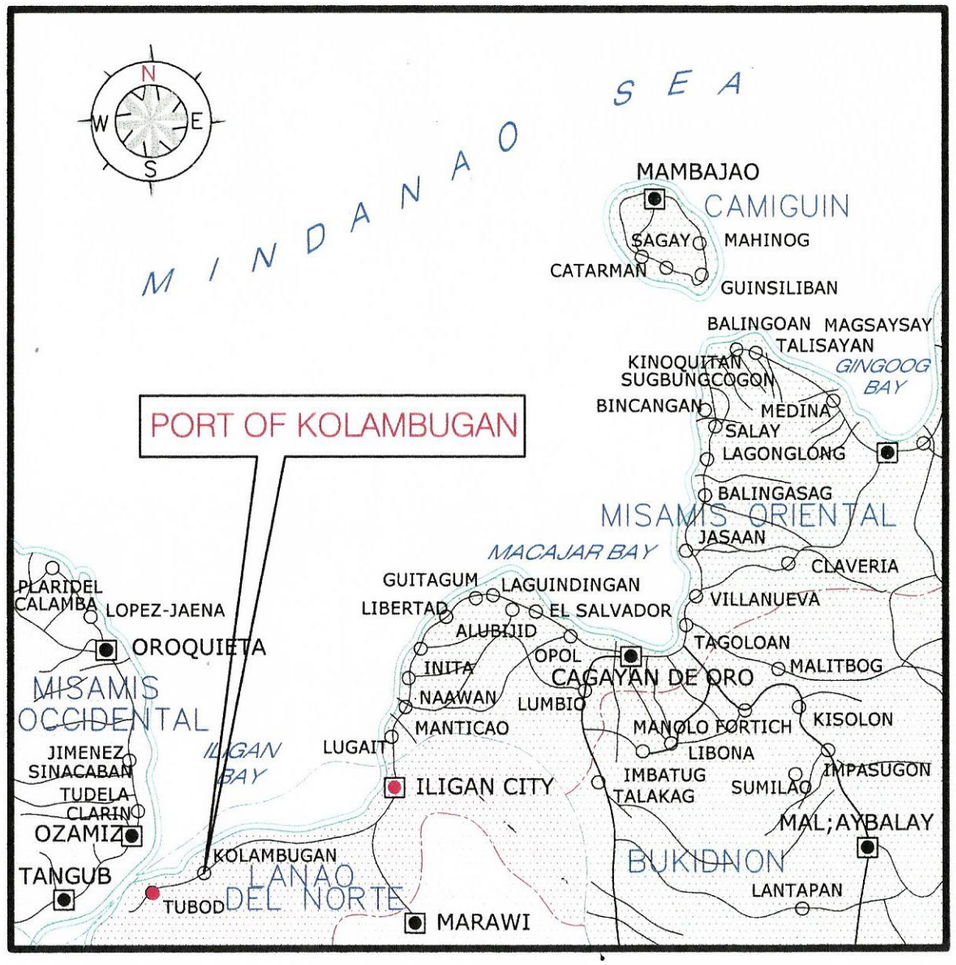

VICINITY MAP
SCALE: NTS.

PHILIPPINE PORTS AUTHORITY
PORT MANAGEMENT OFFICE OF LANAO DEL NORTE / ILIGAN


REVISION	PROJECT TITLE :	DRAWN BY:	RECOMMENDED BY:	APPROVED BY:	SHEET CONTENTS :
	REPAIR OF RC SLAB, RC CURB AND RC BEAM AT RC PIER PORT OF: K O L A M B U G A N DATE INSPECTED: APRIL 05, 2019 DATE DRAWN: APRIL 08, 2019 SHEET NUMBER: 1 of 4	DENNIS S. CAMBAYA Engineering Asst. A	JOEL B. ESCALA Actg. Manager, ESD	ENGR. SALVADOR L. DELINA Port Manager	⊘ LOCATION PLAN ⊘ VICINITY MAP

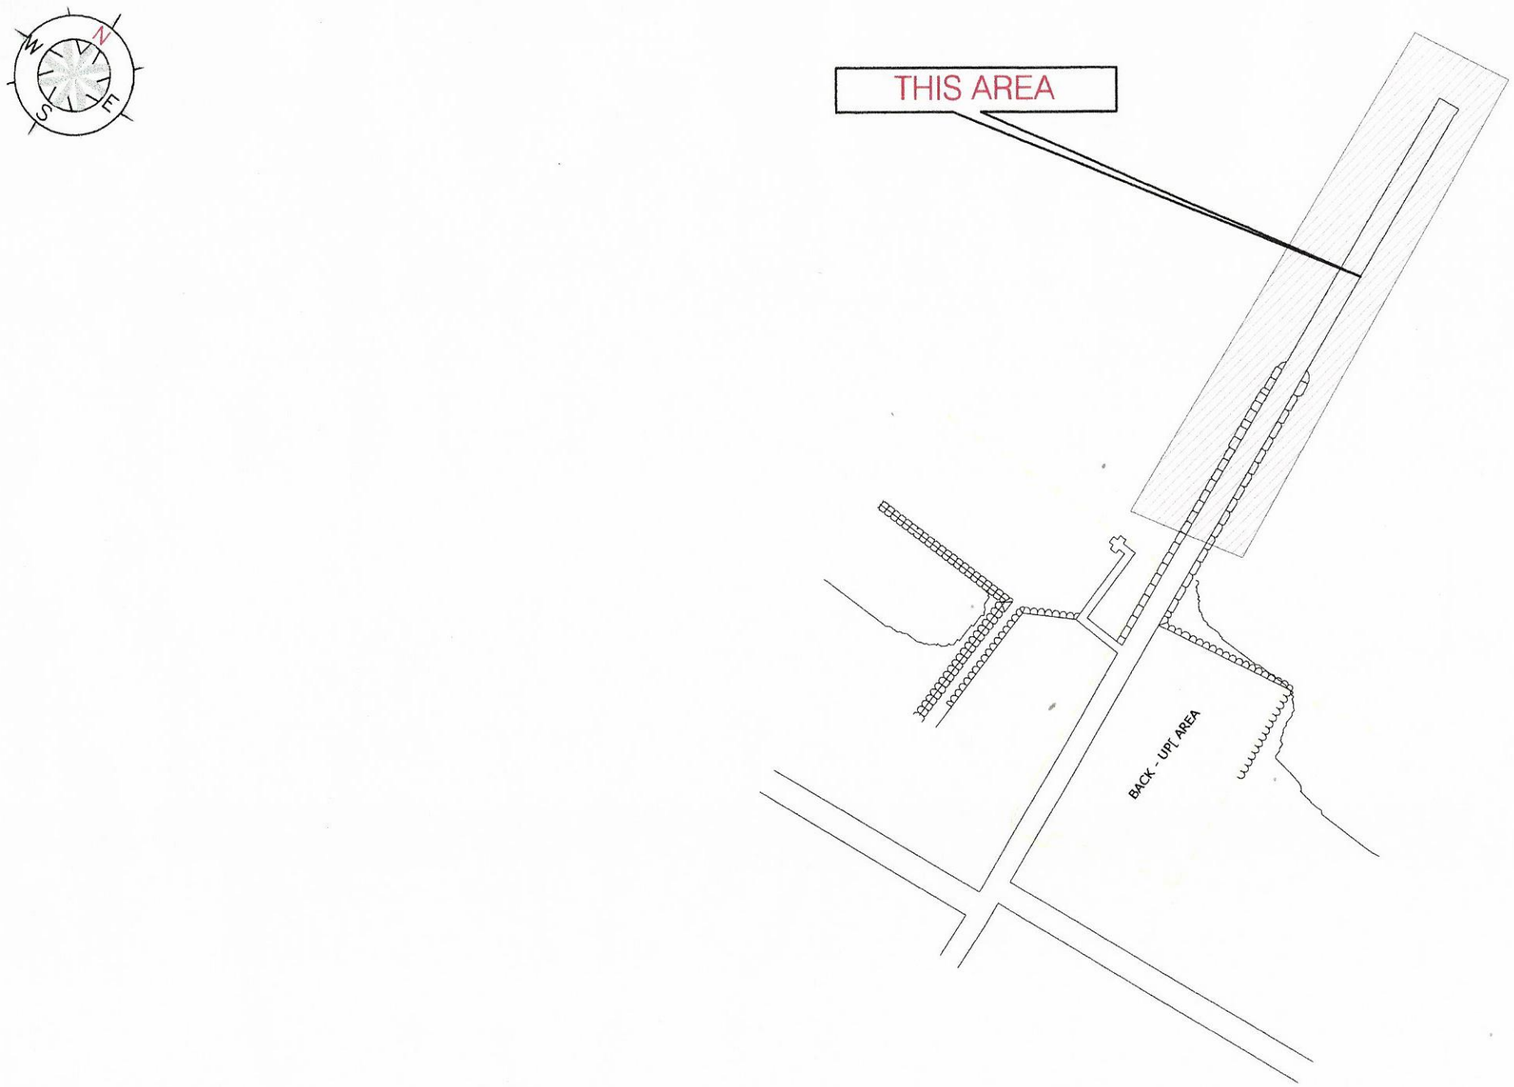

SITE DEVELOPMENT PLAN
SCALE: NTS.

PHILIPPINE PORTS AUTHORITY
PORT MANAGEMENT OFFICE OF LANAO DEL NORTE / ILIGAN

REVISION	PROJECT TITLE :	DRAWN BY:	RECOMMENDED BY:	APPROVED BY:	SHEET CONTENTS :
	REPAIR OF RC SLAB, RC CURB AND RC BEAM AT RC PIER PORT OF: K O L A M B U G A N DATE INSPECTED: APRIL 05, 2019 DATE DRAWN: APRIL 08, 2019 SHEET NUMBER: 2 of 4	DENNIS S. CAMBAYA Engineering Asst. A	JOEL B. ESCALA Actg. Manager, ESD	ENGR. SALVADOR L. DELINA Port Manager	⊘ SITE DEVELOPMENT PLAN

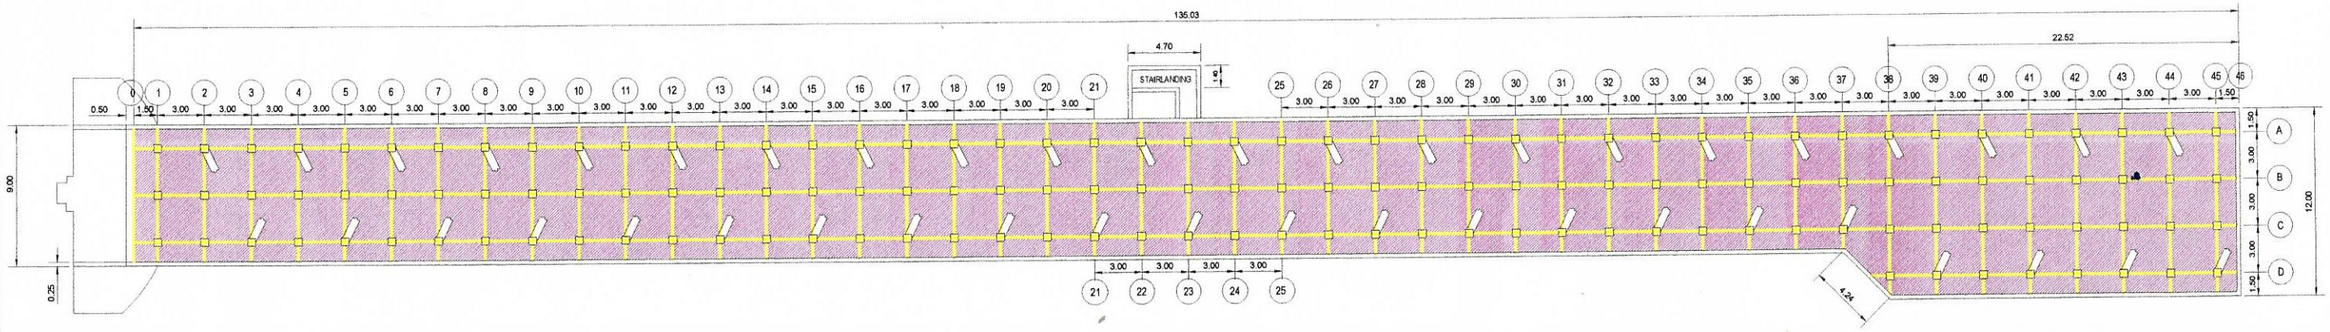

UNDERSIDE PLAN OF RC PIER


SCALE: 1:400MTS.


LEGEND:

- DAMAGED RC SLAB


PHILIPPINE PORTS AUTHORITY
PORT MANAGEMENT OFFICE OF LANAO DEL NORTE / ILIGAN


REVISION	PROJECT TITLE :	DRAWN BY:	RECOMMENDED BY:	APPROVED BY:	SHEET CONTENTS :
	REPAIR OF RC SLAB, RC CURB AND RC BEAM AT RC PIER PORT OF: K O L A M B U G A N DATE INSPECTED: APRIL 05, 2019 DATE DRAWN: APRIL 08, 2019 SHEET NUMBER: 3 of 4	DENNIS S. CAMBAYA Engineering Asst. A	JOEL B. ESCALA Actg. Manager, ESD	ENGR. SALVADOR L. DELINA Port Manager	⊘ DETAIL / LOCATION OF R.C. BEAM AND R.C. SLAB

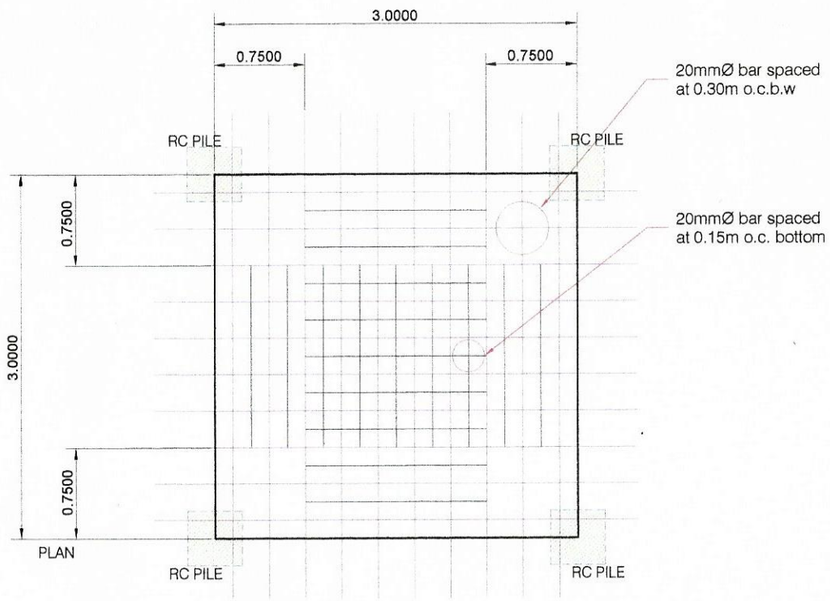

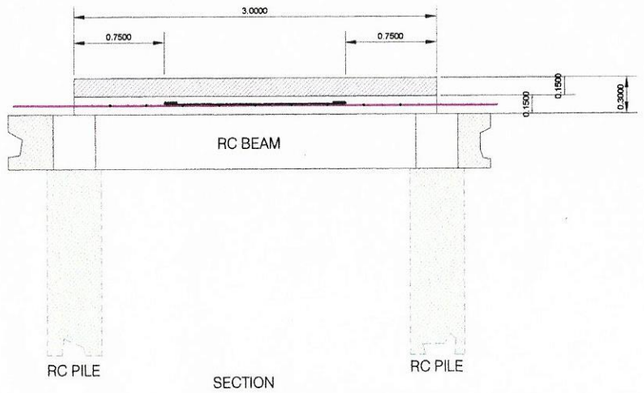

DETAIL OF PRE-CAST SLAB
(bottom slab)

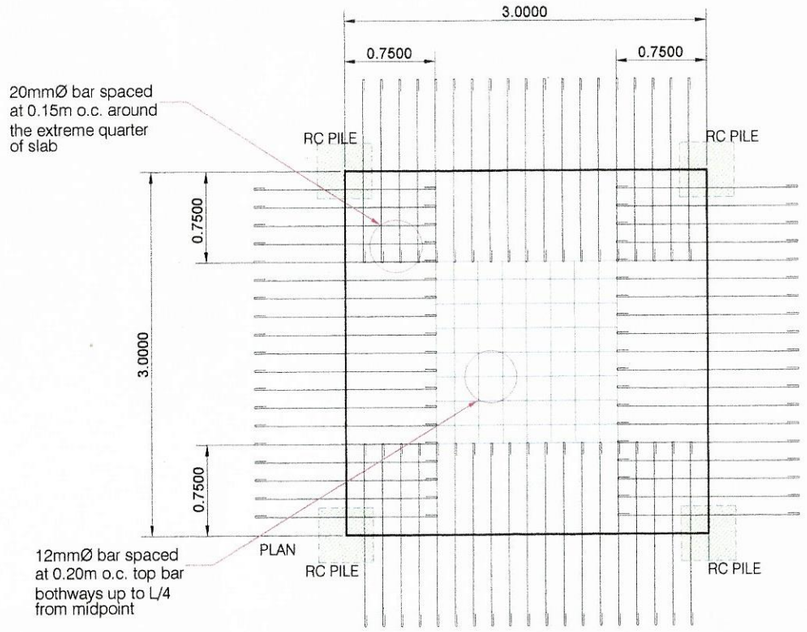

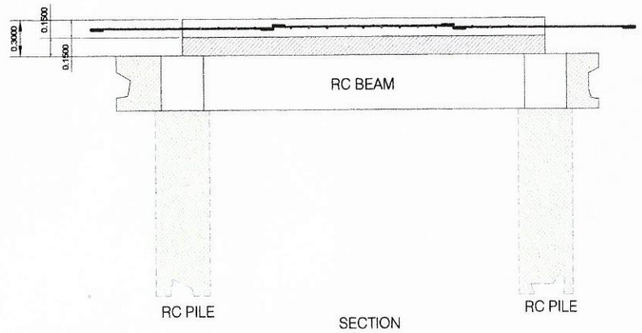


DETAIL OF CAST-IN-PLACE
(top slab)


TYPICAL DETAIL OF RC SLAB

SCALE: 1:50mts


PHILIPPINE PORTS AUTHORITY
PORT MANAGEMENT OFFICE OF LANAO DEL NORTE / ILIGAN

REVISION	PROJECT TITLE :	DRAWN BY:	RECOMMENDED BY:	APPROVED BY:	SHEET CONTENTS :
	REPAIR OF RC SLAB, RC CURB AND RC BEAM AT RC PIER PORT OF: I L I G A N DATE INSPECTED: APRIL 05, 2019 DATE DRAWN: APRIL 08, 2019 SHEET NUMBER: 4 of 5	DENNIS S. CAMBAYA Engineering Asst. A	JOEL B. ESCALA Actg. Manager, ESD	ENGR. SALVADOR L. DELINA Port Manager	⊘ DETAIL OF R.C. SLAB

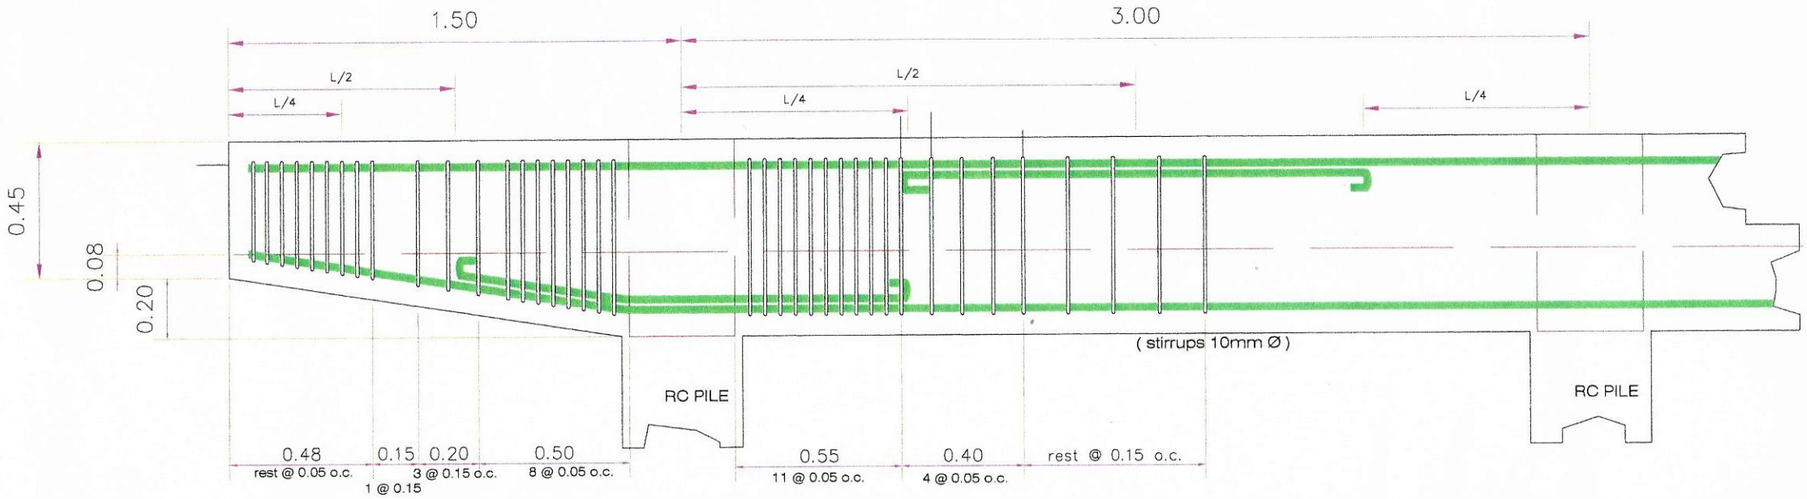

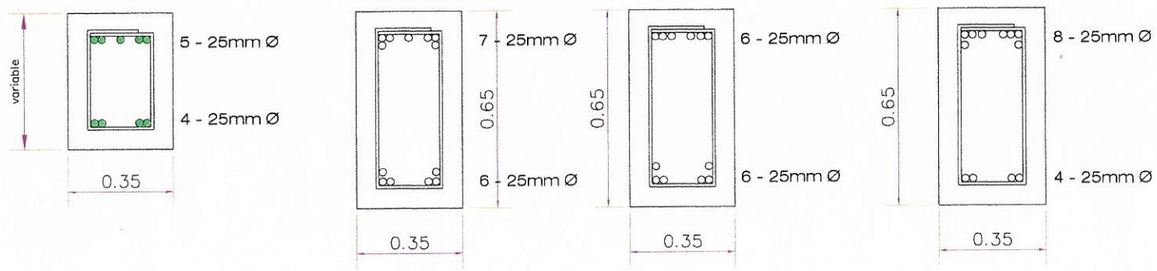

DETAIL OF CANTILEVER / RC BEAM

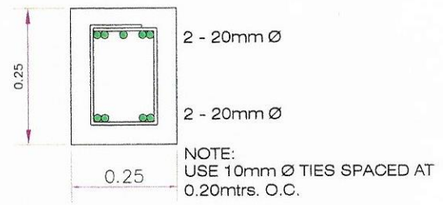

SECTION/ DETAIL OF RC CURB

PHILIPPINE PORTS AUTHORITY
PORT MANAGEMENT OFFICE OF LANAO DEL NORTE / ILIGAN

REVISION	PROJECT TITLE :	DRAWN BY:	RECOMMENDED BY:	APPROVED BY:	SHEET CONTENTS :
	REPAIR OF RC SLAB, RC CURB AND RC BEAM AT RC PIER PORT OF: I L I G A N DATE INSPECTED: APRIL 05, 2019 DATE DRAWN: APRIL 08, 2019 SHEET NUMBER: 5 of 5	DENNIS S. CAMBAYA Engineering Asst. A	JOEL B. ESCALA Actg. Manager, ESD	ENGR. SALVADOR L. DELINA Port Manager	⊘ DETAIL OF CANTILEVER / R.C. BEAM