



VICINITY PLAN
SCALE NTS.

LOCATION PLAN

PHILIPPINE PORTS AUTHORITY PORT MANAGEMENT OFFICE OF LANAO DEL NORTE / ILIGAN	TITLE:	REPAIR OF OBSERVATION TOWER			ARCHITECTURAL
	LOCATION:	PORT OF ILIGAN, ILIGAN CITY			SHEET CONTENTS
	PREPARED BY:	CHECKED BY:	RECOMMENDED BY:	APPROVED:	• LOCATION PLAN • VICINITY PLAN
	SIGNED DENNIS S. CAMBAYA Engineering Assistant A	SIGNED COLIN KAY R. CAJOTE Supervising Engineer A/Actg. Principal Engineer A	SIGNED JOEL B. ESCALA Acting ESD Manager	SIGNED ENGR. SALVADOR L. DELINA Port Manager	SHEET NO. 1/3

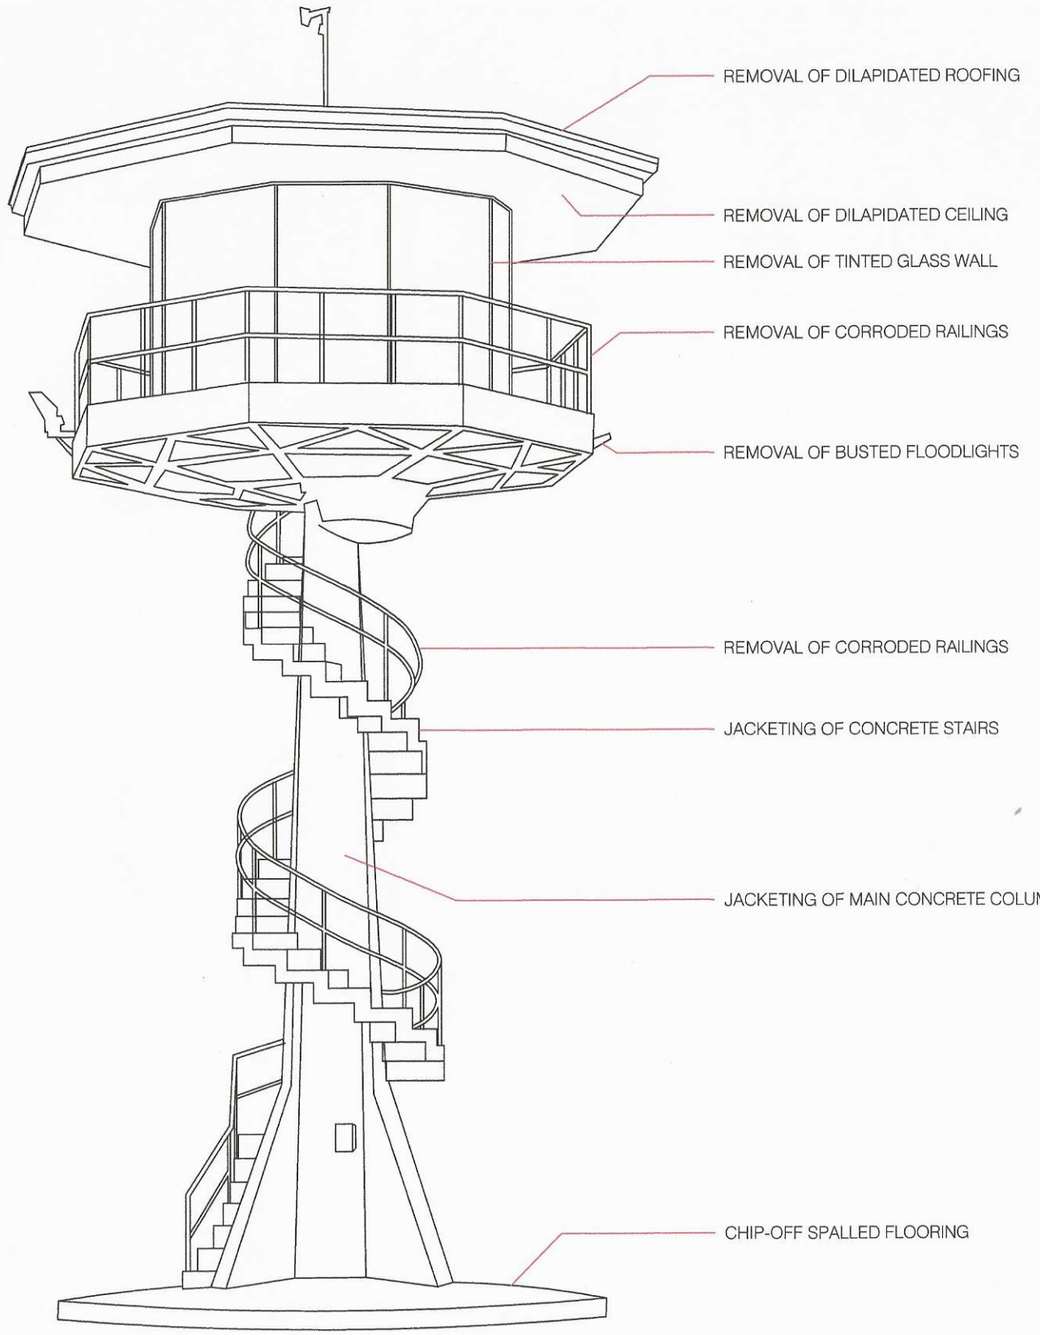

EXISTING OBSERVATION TOWER
SCALE NTS.

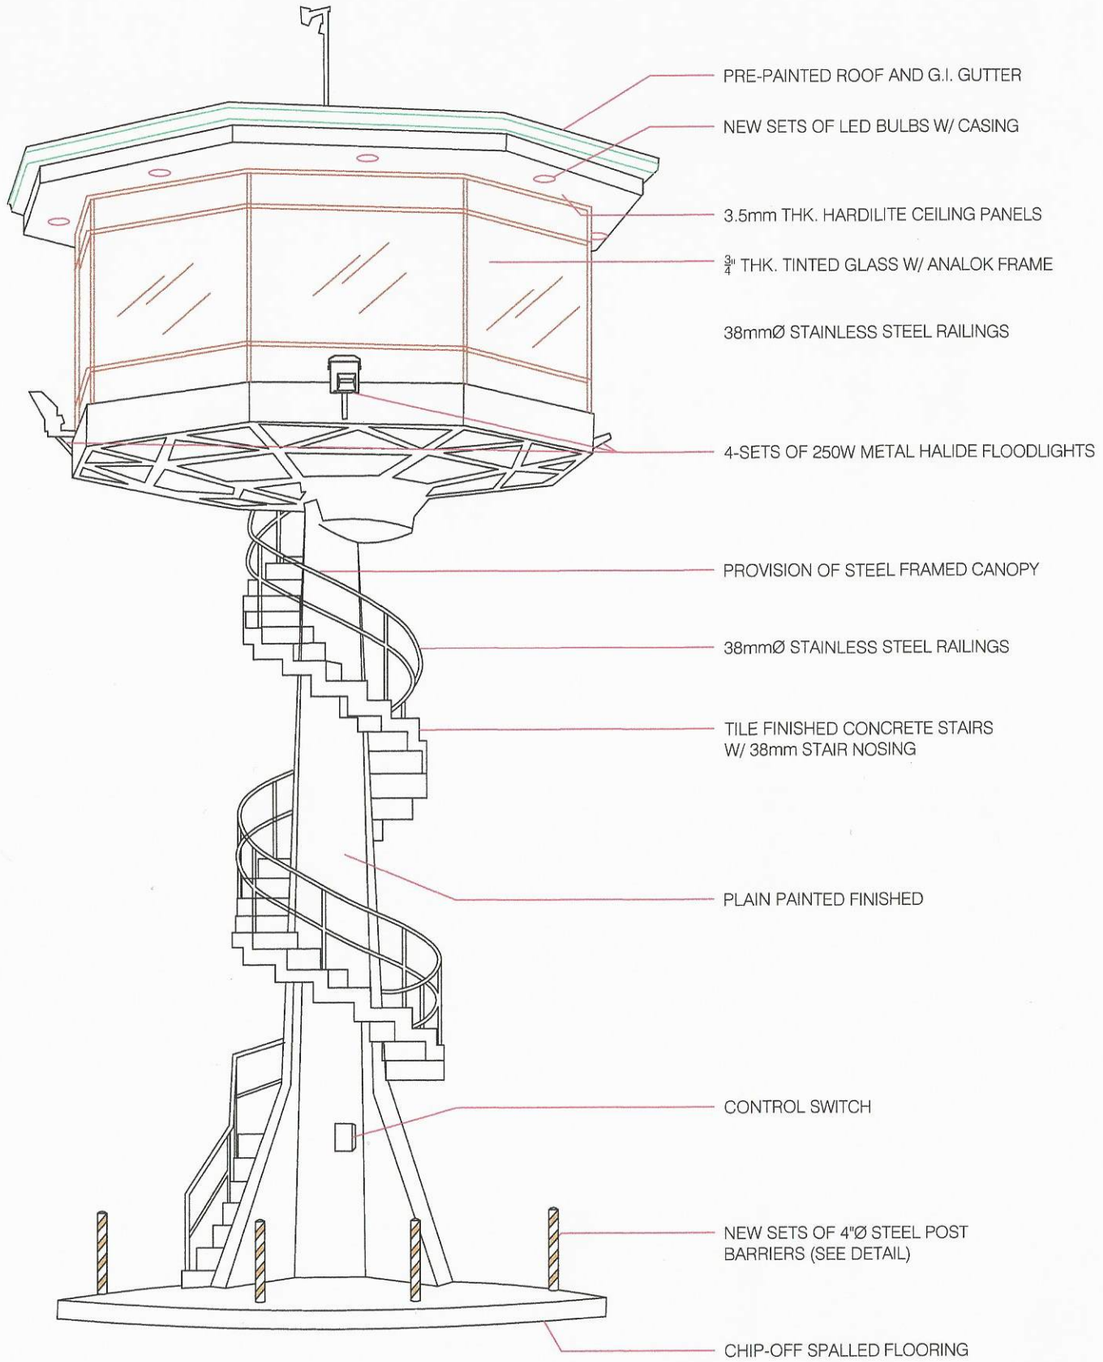


REPAIR PLAN OF OBSERVATION TOWER
SCALE NTS.

PHILIPPINE PORTS AUTHORITY
PORT MANAGEMENT OFFICE OF LANAO DEL NORTE / ILIGAN


TITLE:	REPAIR OF OBSERVATION TOWER	ARCHITECTURAL	SHEET NO.
LOCATION:	PORT OF ILIGAN, ILIGAN CITY	SHEET CONTENTS	2/3

PREPARED BY:	CHECKED BY:	RECOMMENDED BY:	APPROVED:
SIGNED DENNIS S. CAMBAYA	SIGNED COLIN KAY R. CAJOTE	SIGNED JOEL B. ESCALA	SIGNED ENGR. SALVADOR L. DELINA
Engineering Assistant A	Supervising Engineer A/Actg. Principal Engineer A	Acting ESD Manager	Port Manager


- EXISTING OBSERVATION TOWER
- REPAIR PLAN OF OBSERVATION TOWER

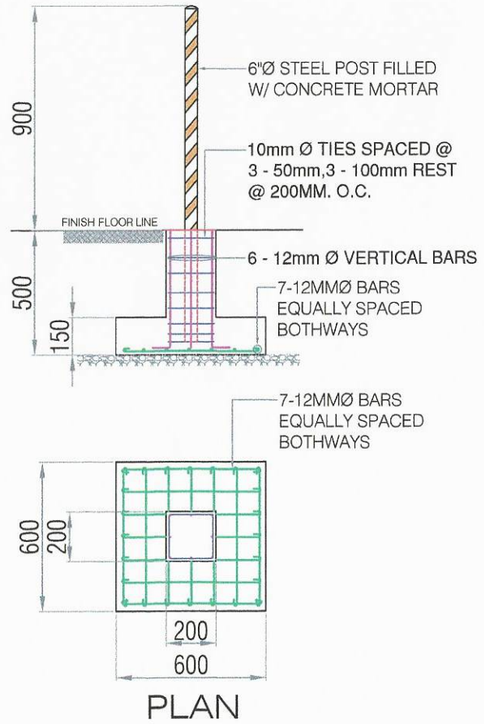


STEEL POST BARRIER
SCALE 1:25MTS

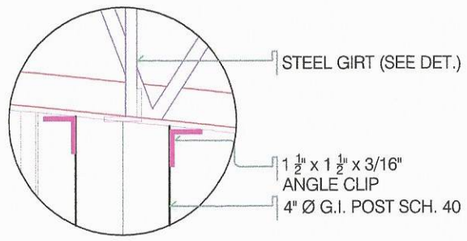


ENLARGED SCALE
SCALE NTS.

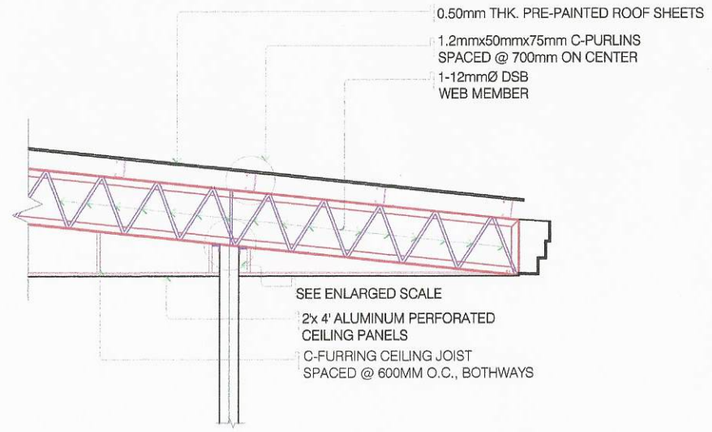

RAFTER SECTION DET.
SCALE 1:33MTS

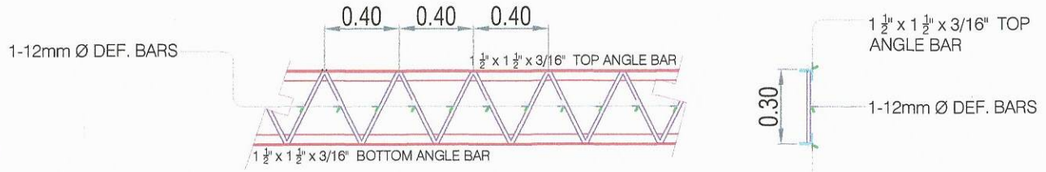

STEEL RAFTER/STEEL GIRT DETAIL
SCALE 1:25MTS

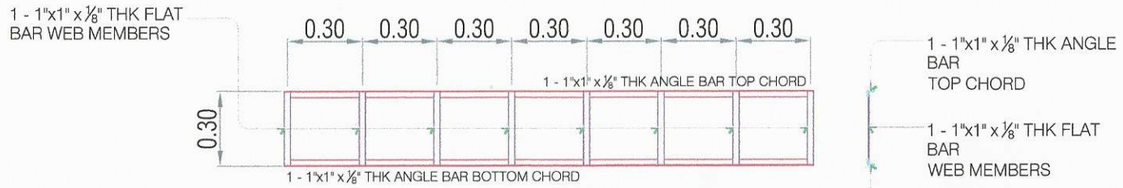

FASCIA FRAME DETAIL
SCALE 1:25MTS

PHILIPPINE PORTS AUTHORITY
PORT MANAGEMENT OFFICE OF LANAO DEL NORTE / ILIGAN

TITLE:	REPAIR OF OBSERVATION TOWER	ARCHITECTURAL	SHEET NO.
LOCATION:	PORT OF ILIGAN, ILIGAN CITY	SHEET CONTENTS	3/3

PREPARED BY:	CHECKED BY:	RECOMMENDED BY:	APPROVED:
SIGNED DENNIS S. CAMBAYA	SIGNED COLIN KAY R. CAJOTE	SIGNED JOEL B. ESCALA	SIGNED ENGR. SALVADOR L. DELINA
Engineering Assistant A	Supervising Engineer A/Actg. Principal Engineer A	Acting ESD Manager	Port Manager

- STEEL POST BARRIER
- ENLARGED SCALE
- RAFTER SECTION DET.
- STEEL RAFTER/STEEL GIRT DETAIL
- FASCIA FRAME DETAIL