


Section VII. Drawings



PROJECT SITE
ILIGAN BAY
357380.00
BERTH NO.4
BERTH NO.5
BERTH NO.6
R.C. WHARF
BREATHER -1
BREATHER -2
BREATHER -3
BREASTING DOLPHIN
TRESTLE-2
TRESTLE-3
PASSENGER WALKWAY CANOPY
3RD AVENUE
2ND AVENUE
1ST AVENUE
2ND AVENUE -B
2ND AVENUE -A
3RD STREET
4TH STREET
5TH STREET
BLOCK 1
BLOCK 2
BLOCK 3
BLOCK 4
BLOCK 5
BLOCK 6
BLOCK 7
BLOCK 8
BLOCK 9
COMMON INCOMING & RECEIVING AREA
CONTAINER YARD
OPEN STORAGE AREA
BASKETBALL COURT
BASCO GEAR & EQUIPMENT MAINTENANCE AREA
BASCO ARRASTRE AND STEVEDORING CO.
PHO-ILIGAN BUILDING
PPA QUARTER
MOTORPOOL
BODEGA
MARITIME MUSEUM
PARKING
BOC OFFICE
BPI OFFICE
CR
CENTER LINE OF ROADWAY
SIDEWALK
FENCE
(INFORMAL SETTLERS / RESIDENTIAL AREA)
VICINITY PLAN
SEA
MINDANAO
MAMBAJAO
CAMIGUIN
CATARMAN
MAHINOG
SAGAY
GUINSILIBAN
BALINGOAN
MAGSAYSAY
TALISAYAN
KINOGUITAN
SUGBUNGCOGON
BINCANGANAN
MEDINA
ALAY
LAGONGLONG
BALINGASAG
MISAMIS ORIENTAL
JASAAN
CLAVERIA
MACAJAR BAY
GUITAGUM
LAGUINDINGAN
LIBERTAD
EL SALVADOR
VILLANUEVA
ALUBIJID
OPOL
TAGOLOAN
MALITBOG
INITAO
NAAWAN
LUMBIA
CAGAYAN DE ORO
MANTICAD
MANOLO FORTICH
KISOLON
LUGAIT
LIBONA
IMBATUG
TALAKAG
SUMILAO
CIPASUGON
MAL-AYBALAY
LANTAPAN
BUKIDNON
MARAWI
ILIGAN CITY
ILIGAN BAY
KOLAMBUGAN
TUBOD
LOPEZ-JAENA
OROQUIETA
JIMENEZ
SINACABAN
TUDELA
CLARIN
OZAMIZ
TANGUB
ILIGAN PORT
LOCATION PLAN


GLASS
MINUM
NG WINDOW
PROPOSED REPLACEMENT OF GLASS DOOR & FIXED WINDOW WITH ANALOK ALUMINUM FRAME
PROPOSED PWD RAMP (SEE DETAIL)
PROPOSED REPLACEMENT OF GLASS WINDOW WITH ANALOK ALUMINUM FRAME
PMO LANAO DEL NORTE / ILIGAN
3.00
1.55
9.90
1.80
1.55
1.20
2.50

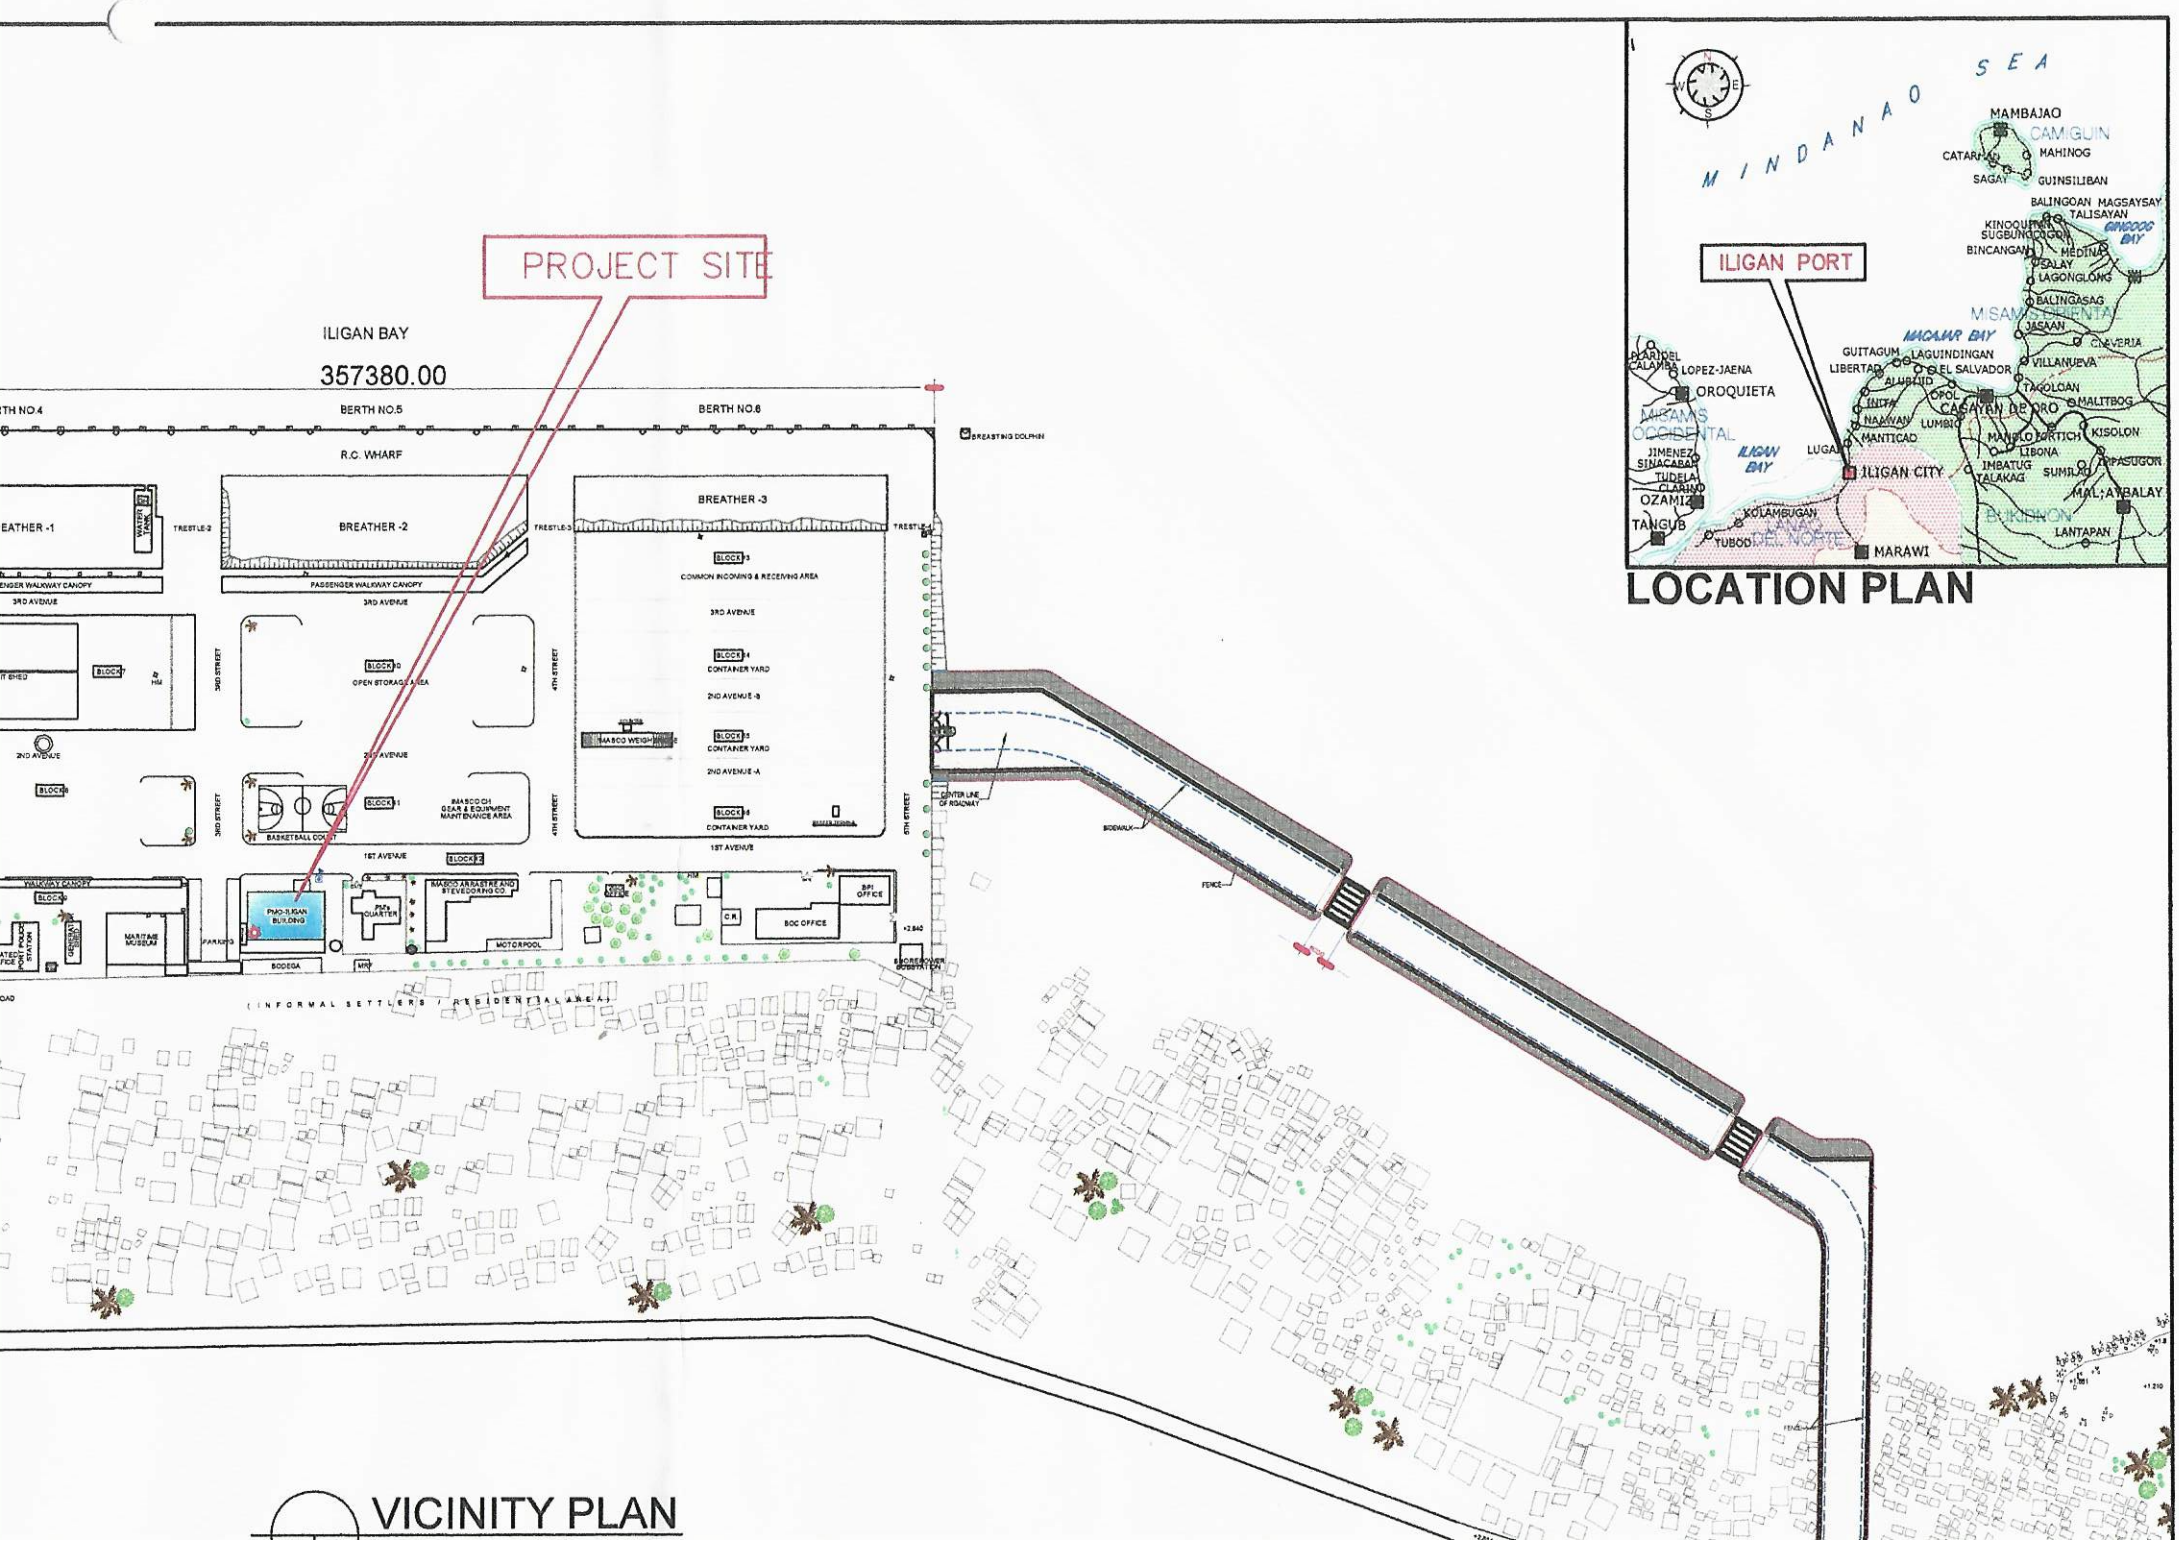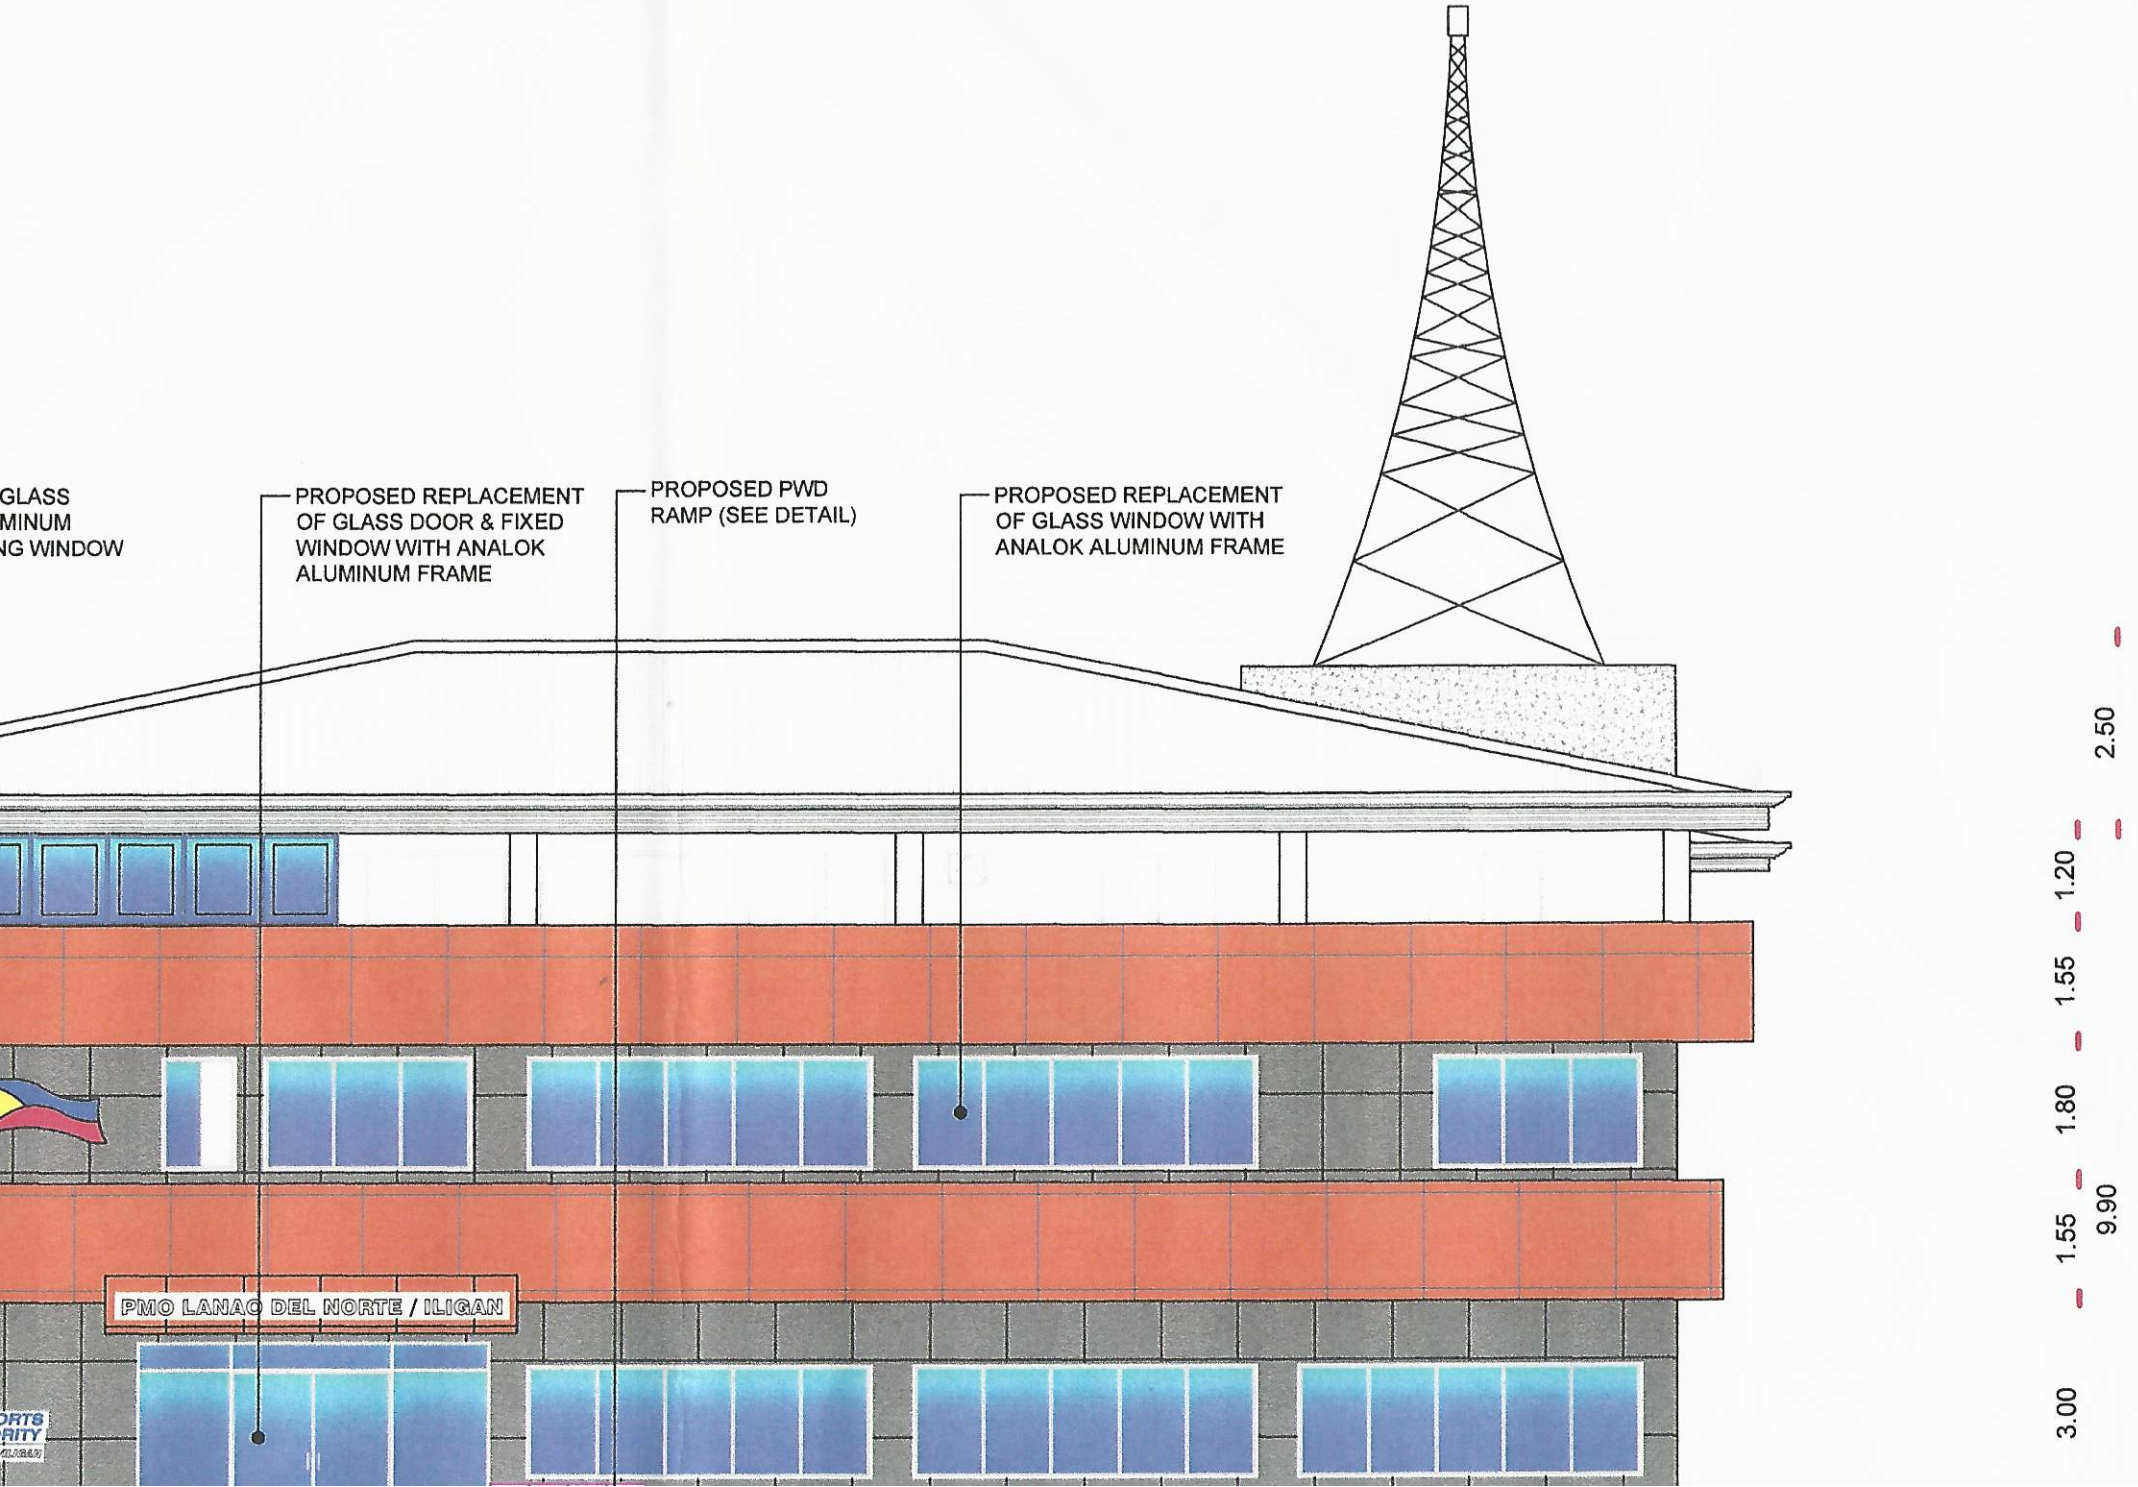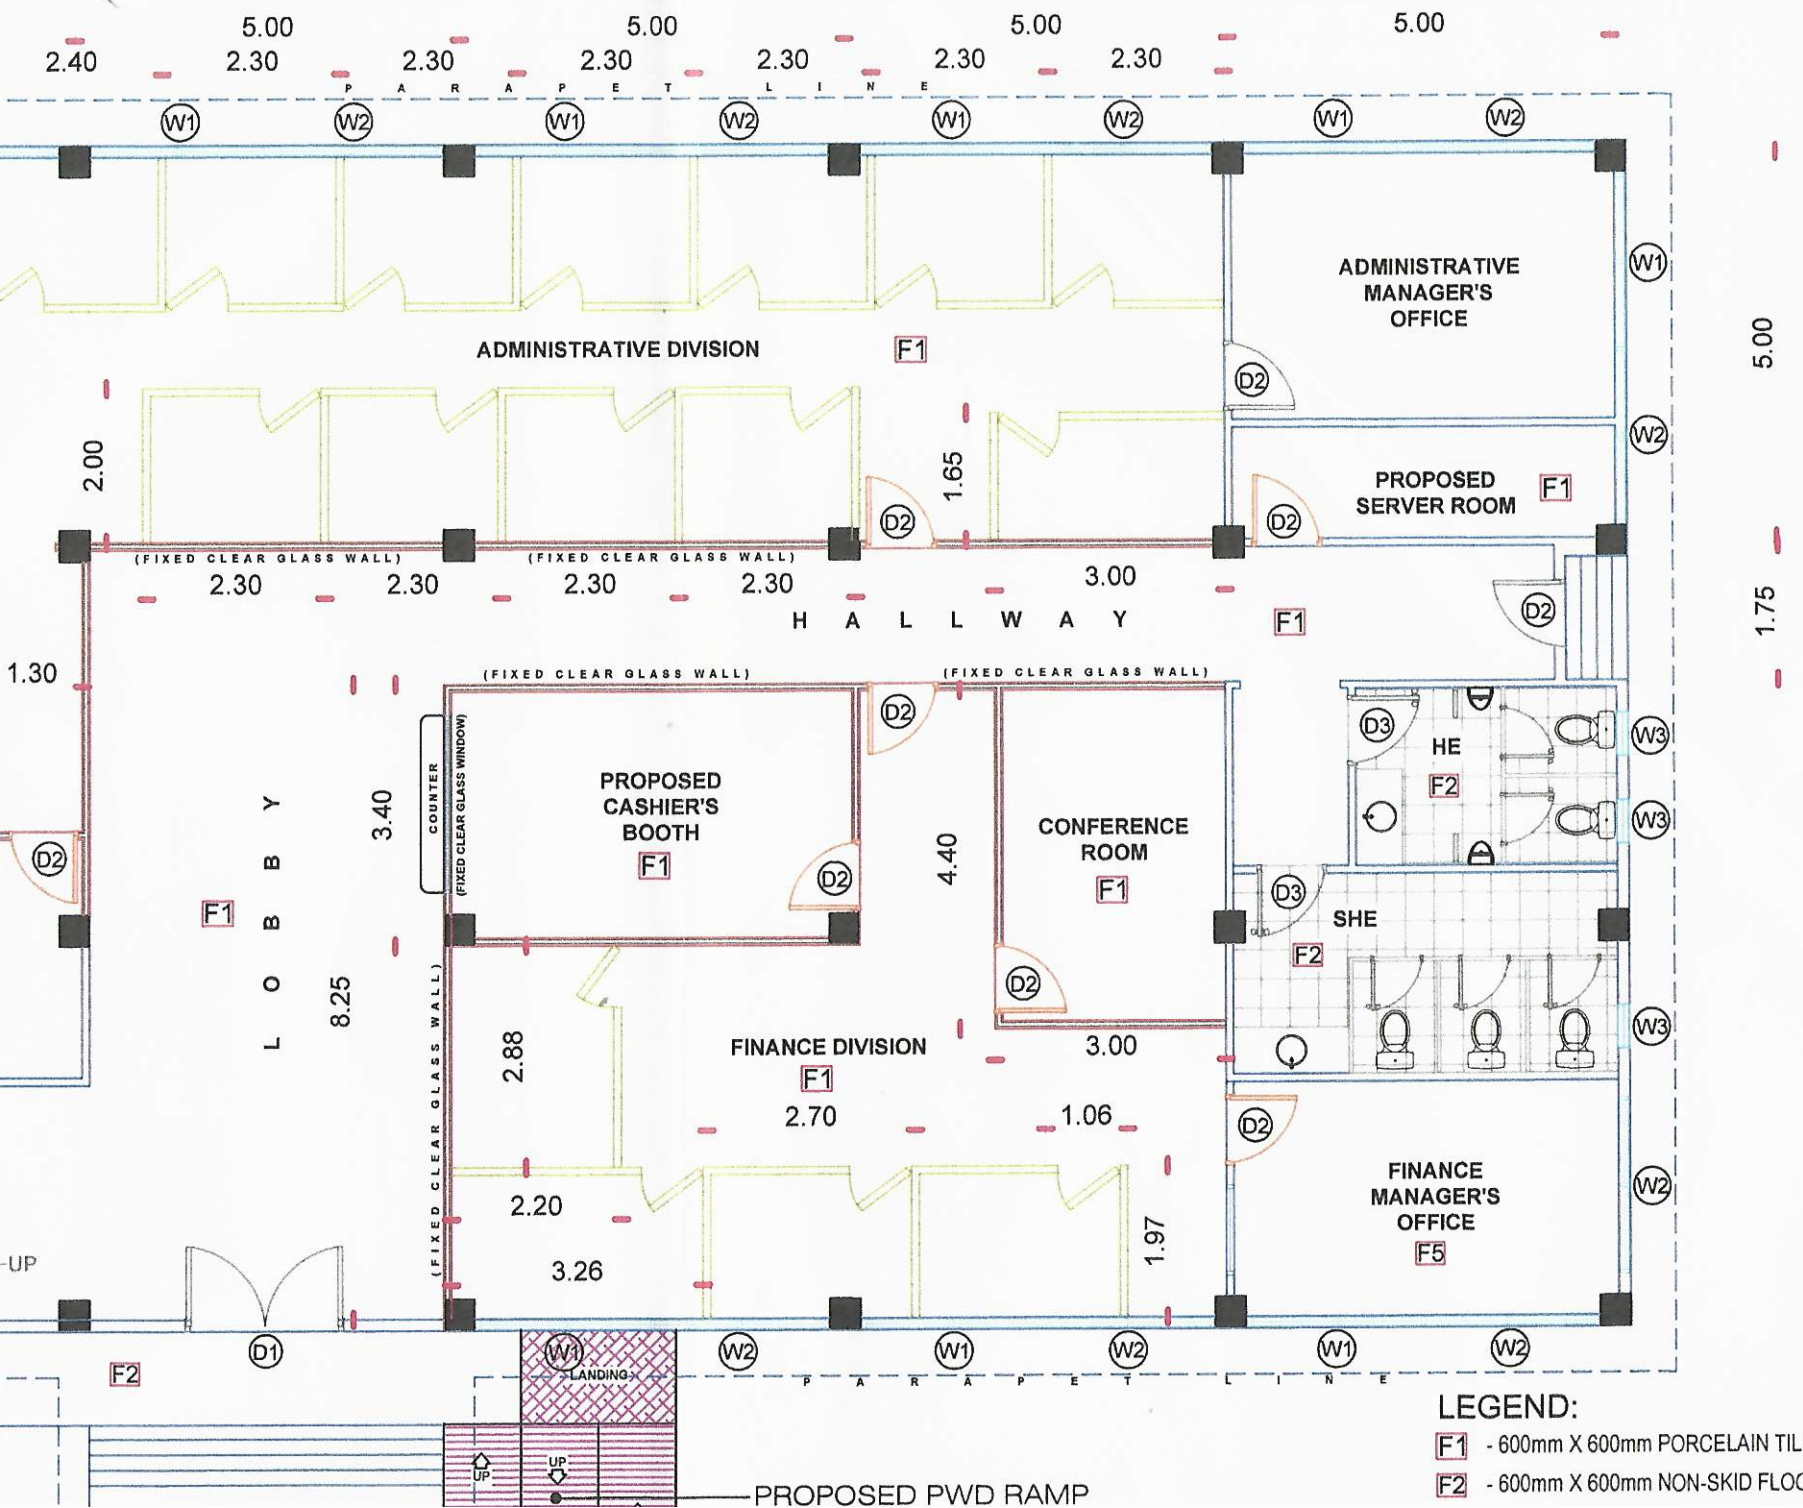

LEGEND:

- F1 - 600mm X 600mm PORCELAIN TILES
- F2 - 600mm X 600mm NON-SKID FLOOR TILES

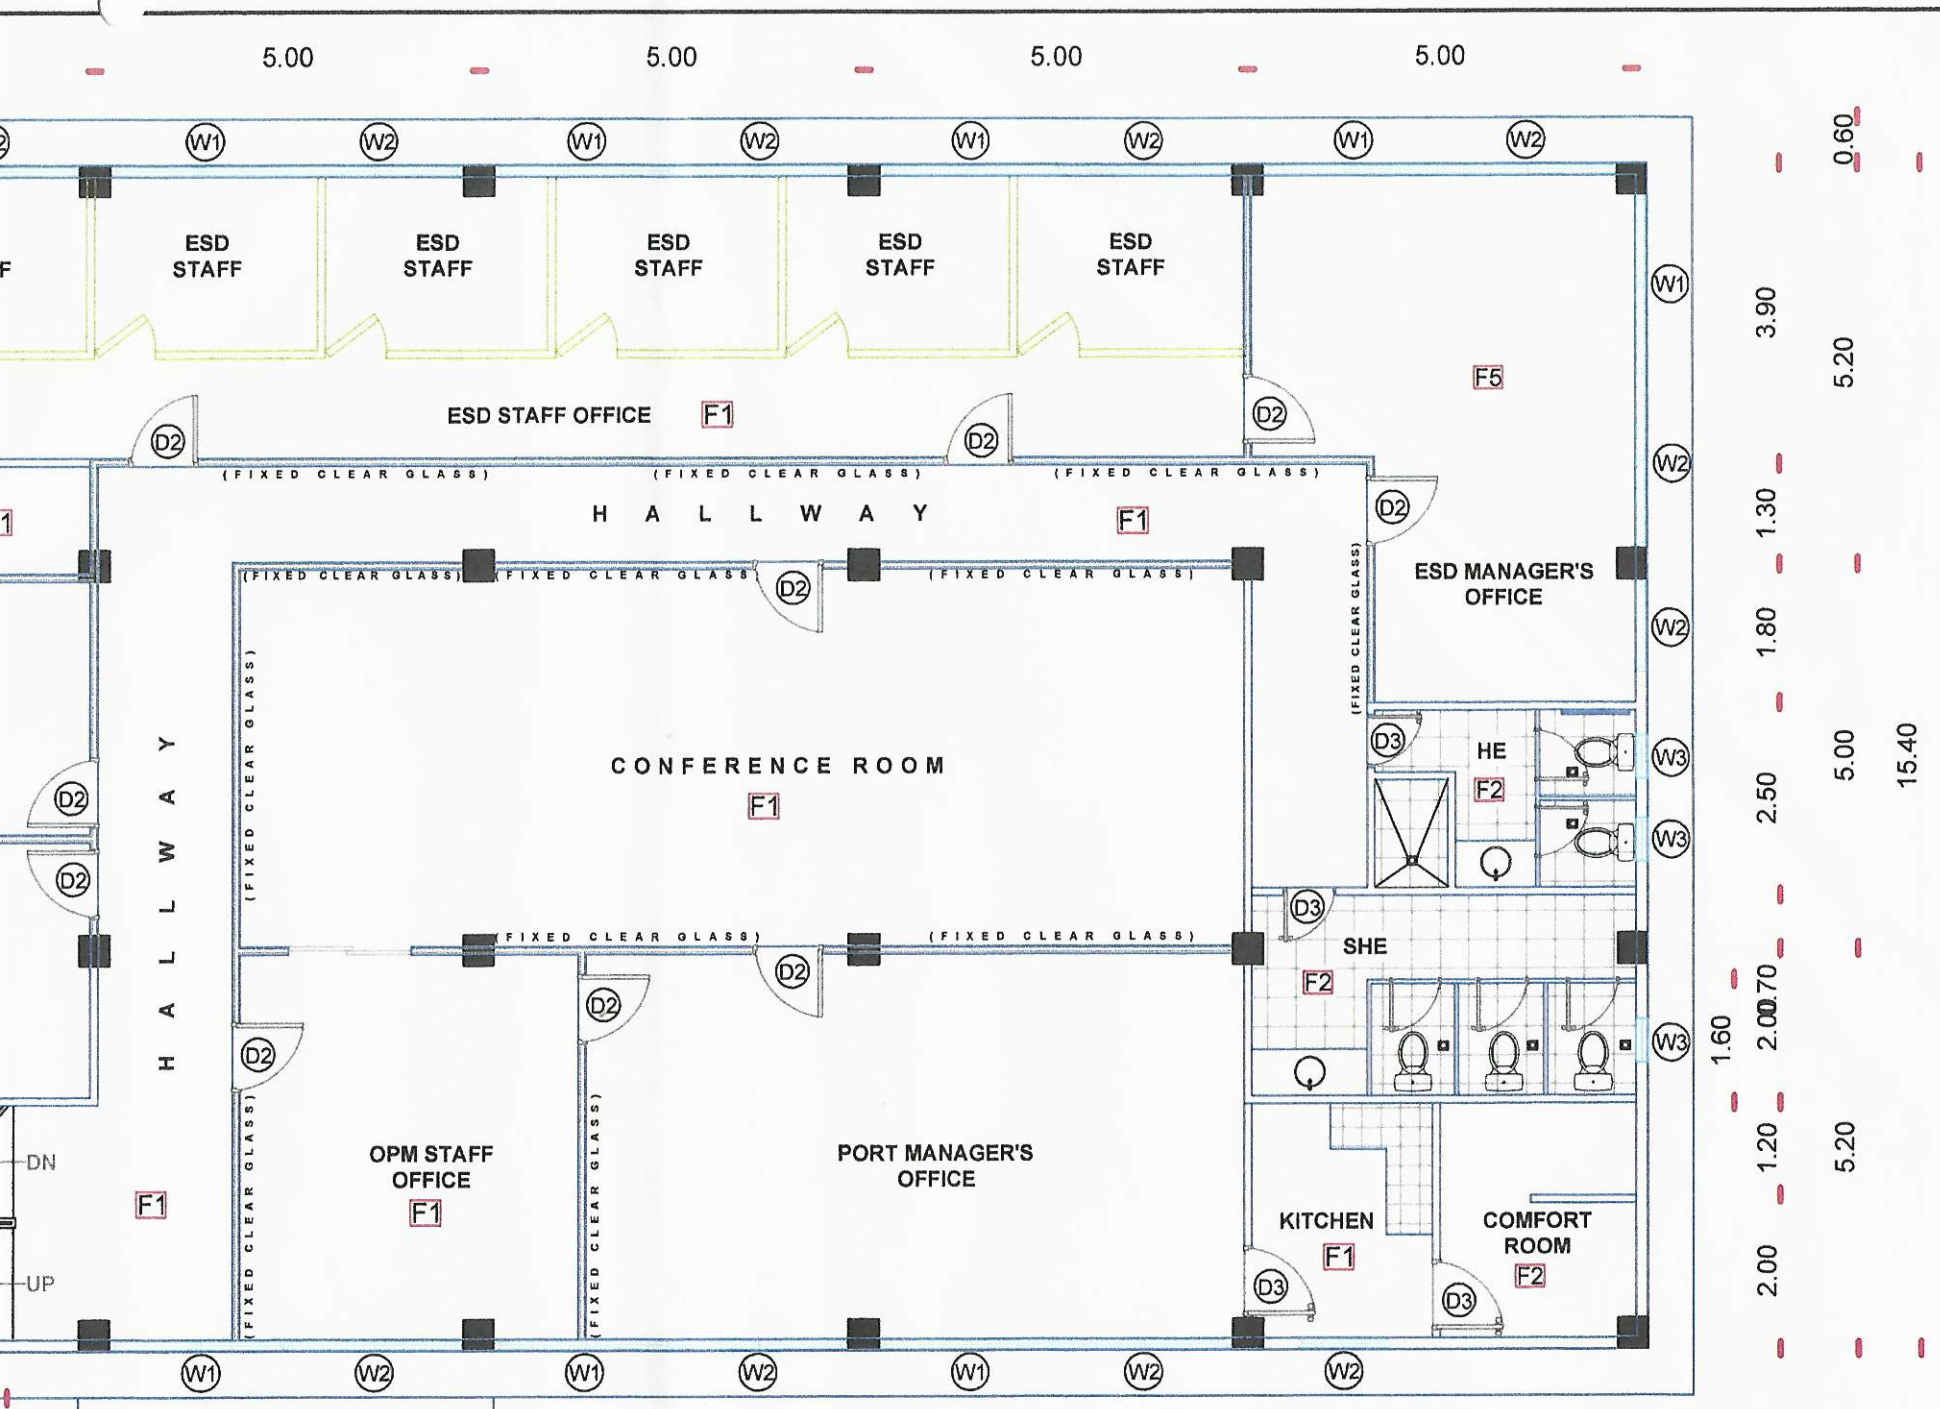



CONCRETE CANOPY

3.40


LEGEND:

F1 - 600mm X 600mm PORCELAIN TILES

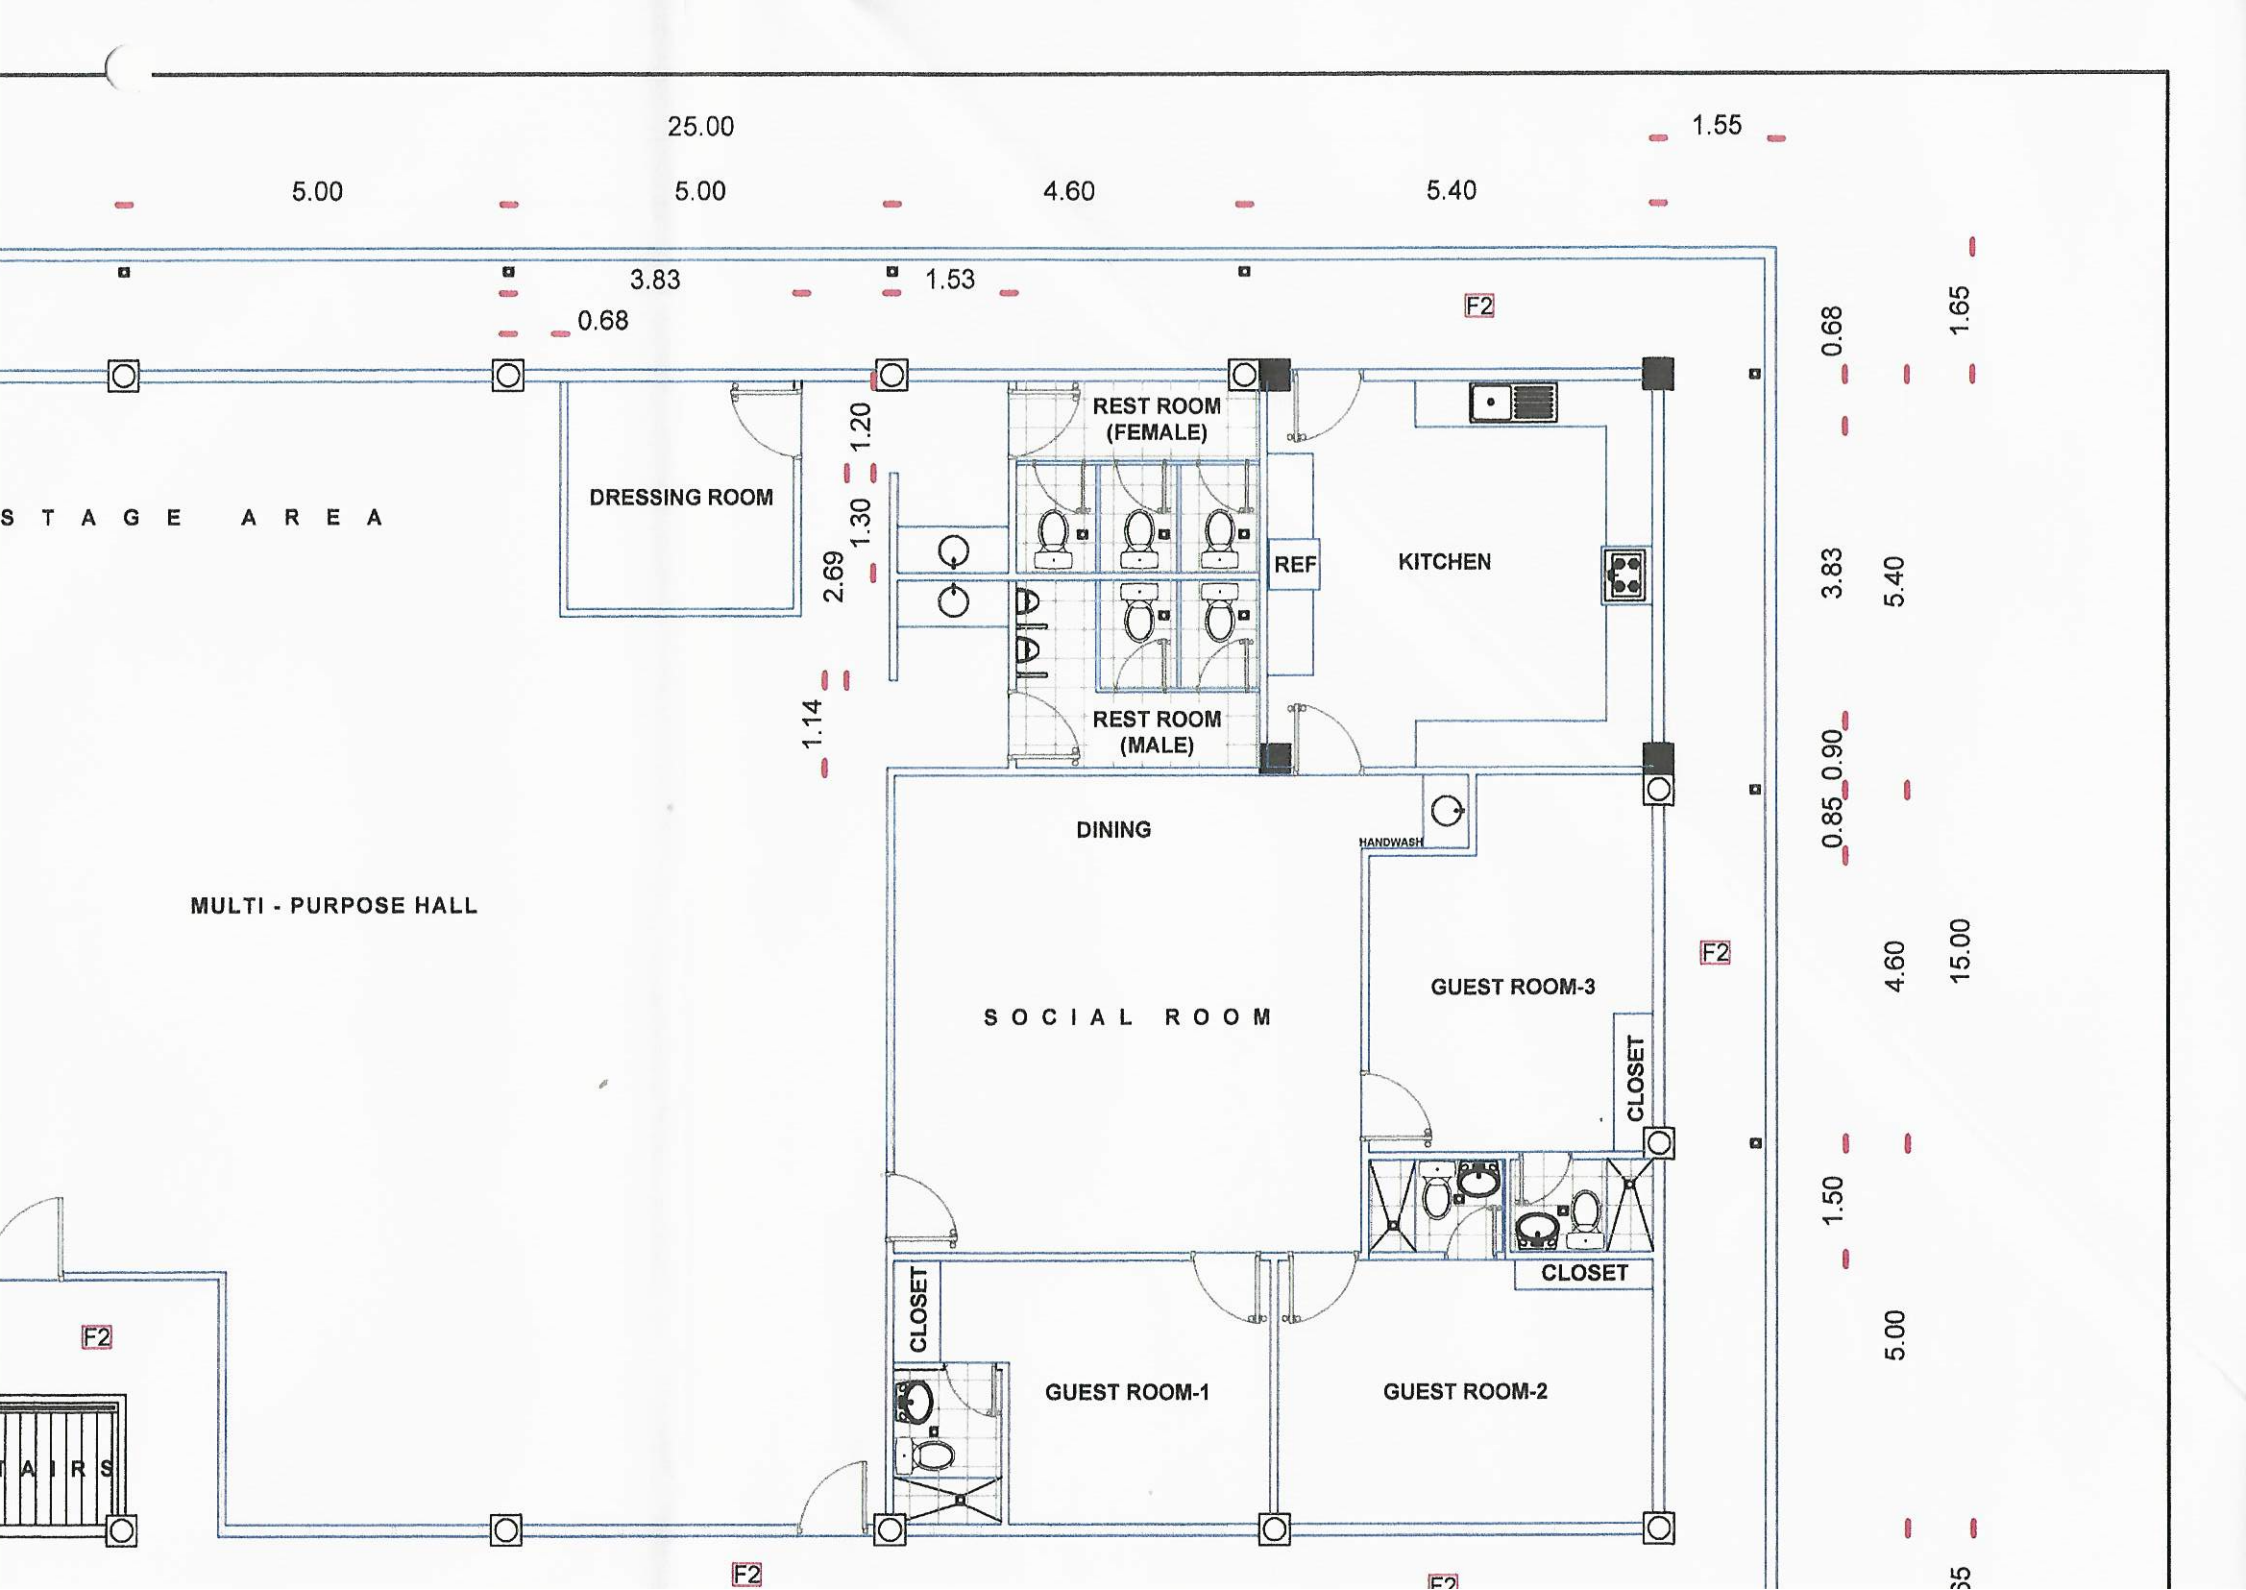

25.00
1.55
5.00
5.00
4.60
5.40
3.83
1.53
0.68
F2
0.68
1.65
3.83
5.40
S T A G E A R E A
DRESSING ROOM
1.20
1.30
2.69
1.14
REST ROOM (FEMALE)
REST ROOM (MALE)
REF
KITCHEN
DINING
HANDWASH
0.85
0.90
MULTI - PURPOSE HALL
SOCIAL ROOM
GUEST ROOM-3
CLOSET
4.60
15.00
1.50
CLOSET
CLOSET
GUEST ROOM-1
GUEST ROOM-2
5.00
F2
F2
F2
F2
S T A I R S

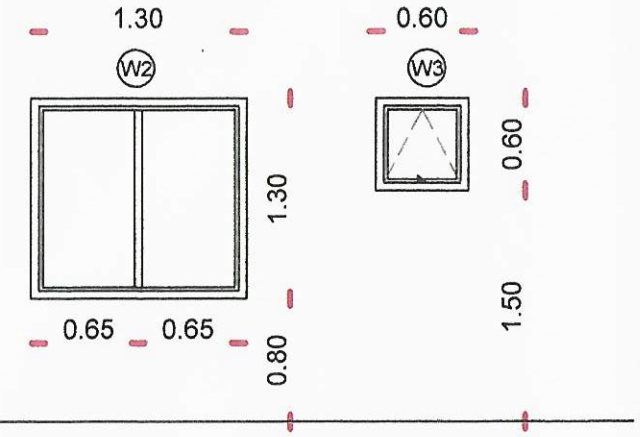


WENTY EIGHT (28) SETS	QUANTITY	TEN (10) SETS
LIDING GLASS WINDOW	TYPE	AWNING GLASS WINDOW
" THK TINTED GLASS W/ ANALOK FRAME	DESCRIPTION	¼" THK TINTED GLASS W/ ANALOK FRAME

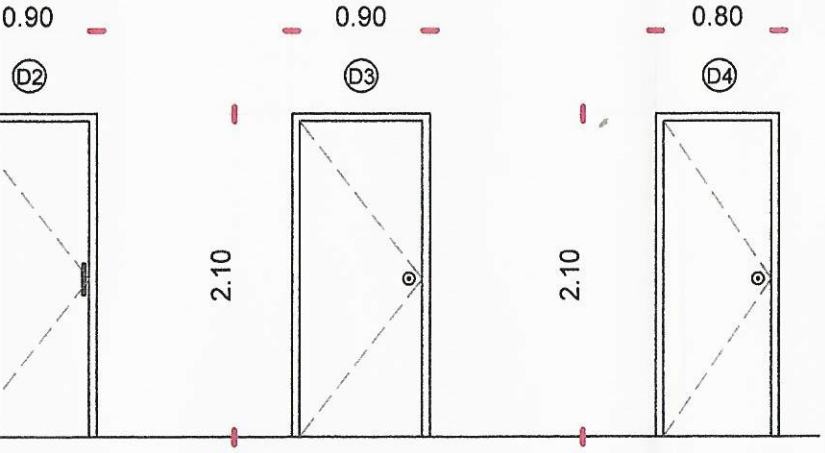


E (21) SETS	QUANTITY	FIVE (5) SETS	QUANTITY	FOUR (4) SETS
NG GLASS DOOR	TYPE	SINGLE-SWING PANEL DOOR	TYPE	SINGLE-SWING DOOR
ED GLASS W/ ANALOK FRAME	DESCRIPTION	SOLID PANEL DOOR W/ DOOR JAM	DESCRIPTION	PVC FLUSH DOOR

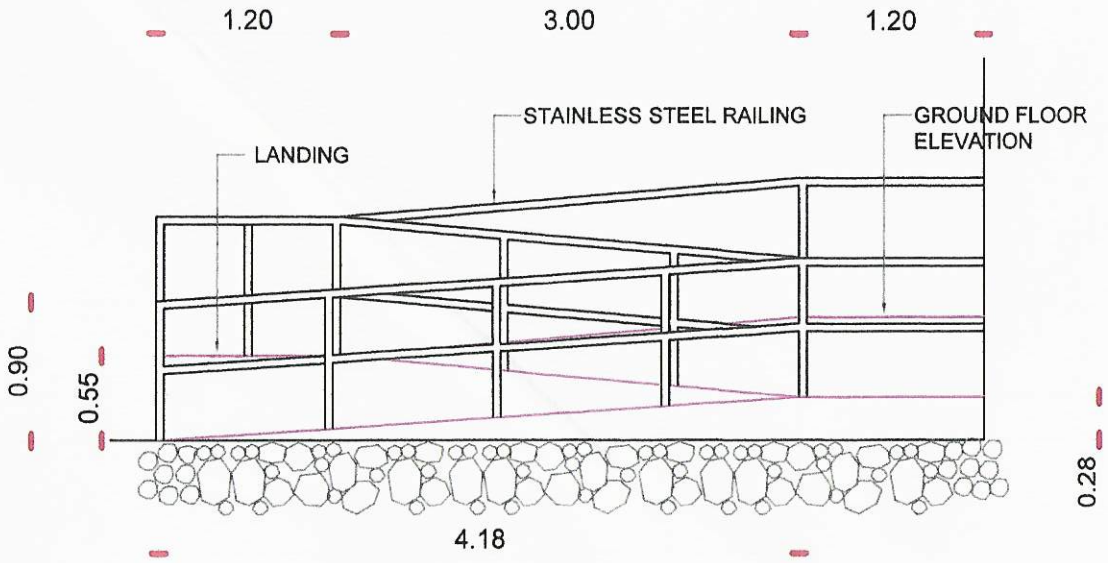


RIGHT SIDE ELEVATION

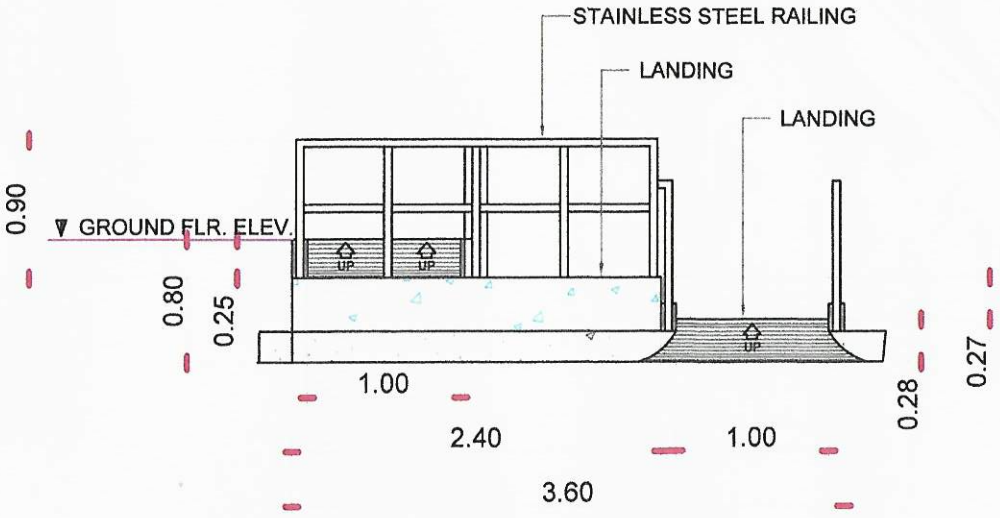

FRONT ELEVATION

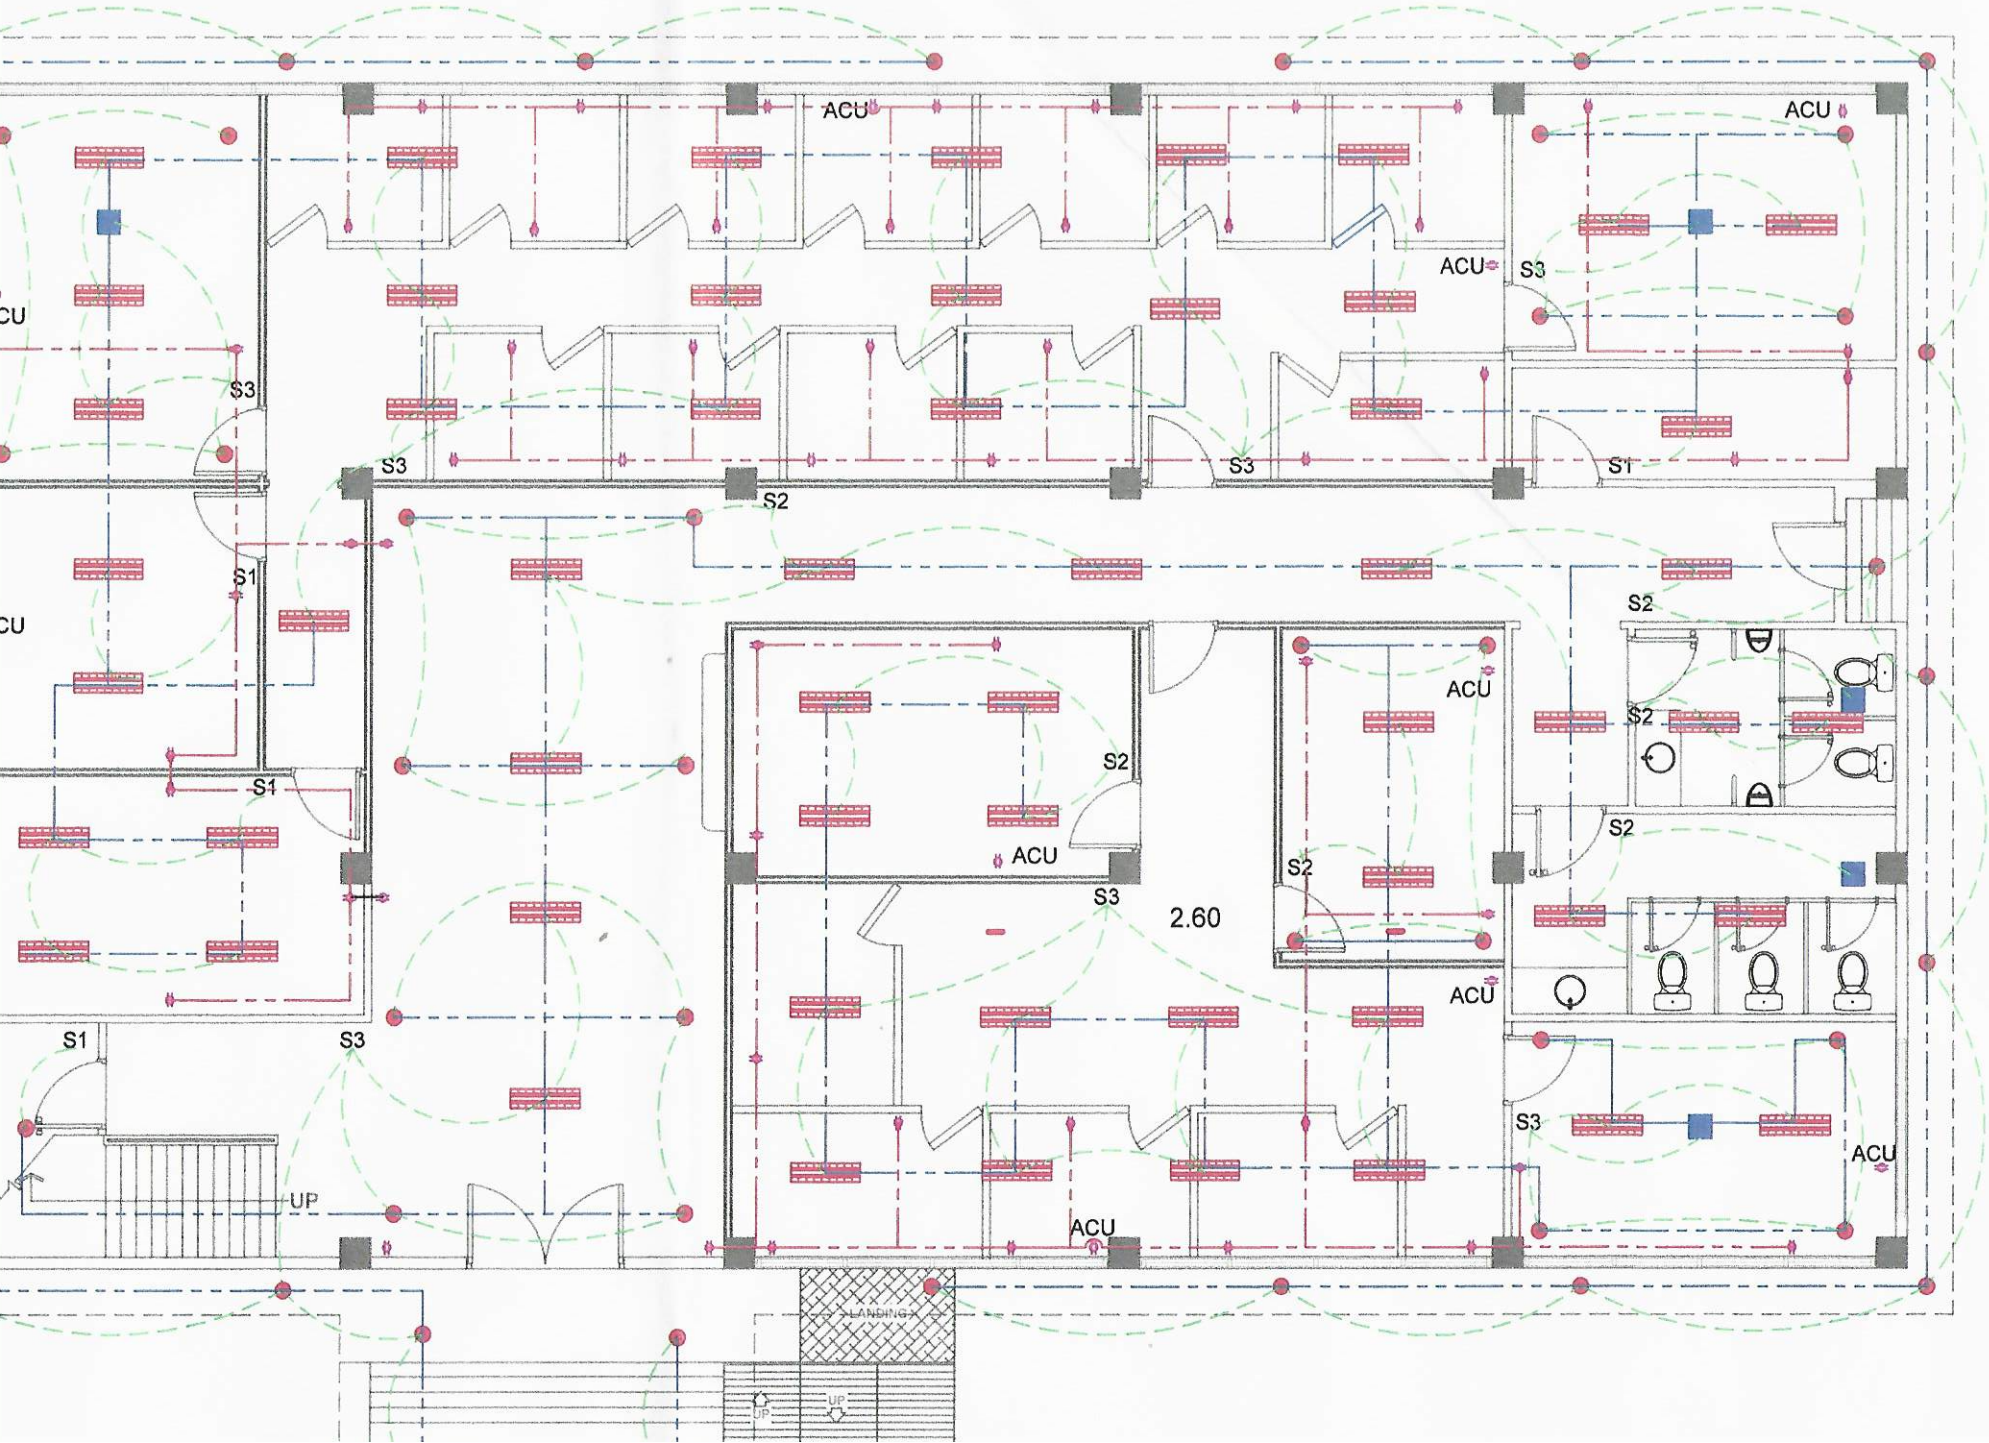
ACU
ACU
ACU
S3
S3
S3
S3
S1
S2
S1
S2
S2
S2
S2
S1
S1
S3
S3
2.60
ACU
ACU
ACU
ACU
ACU
S3
UP
UP
UP
LANDING

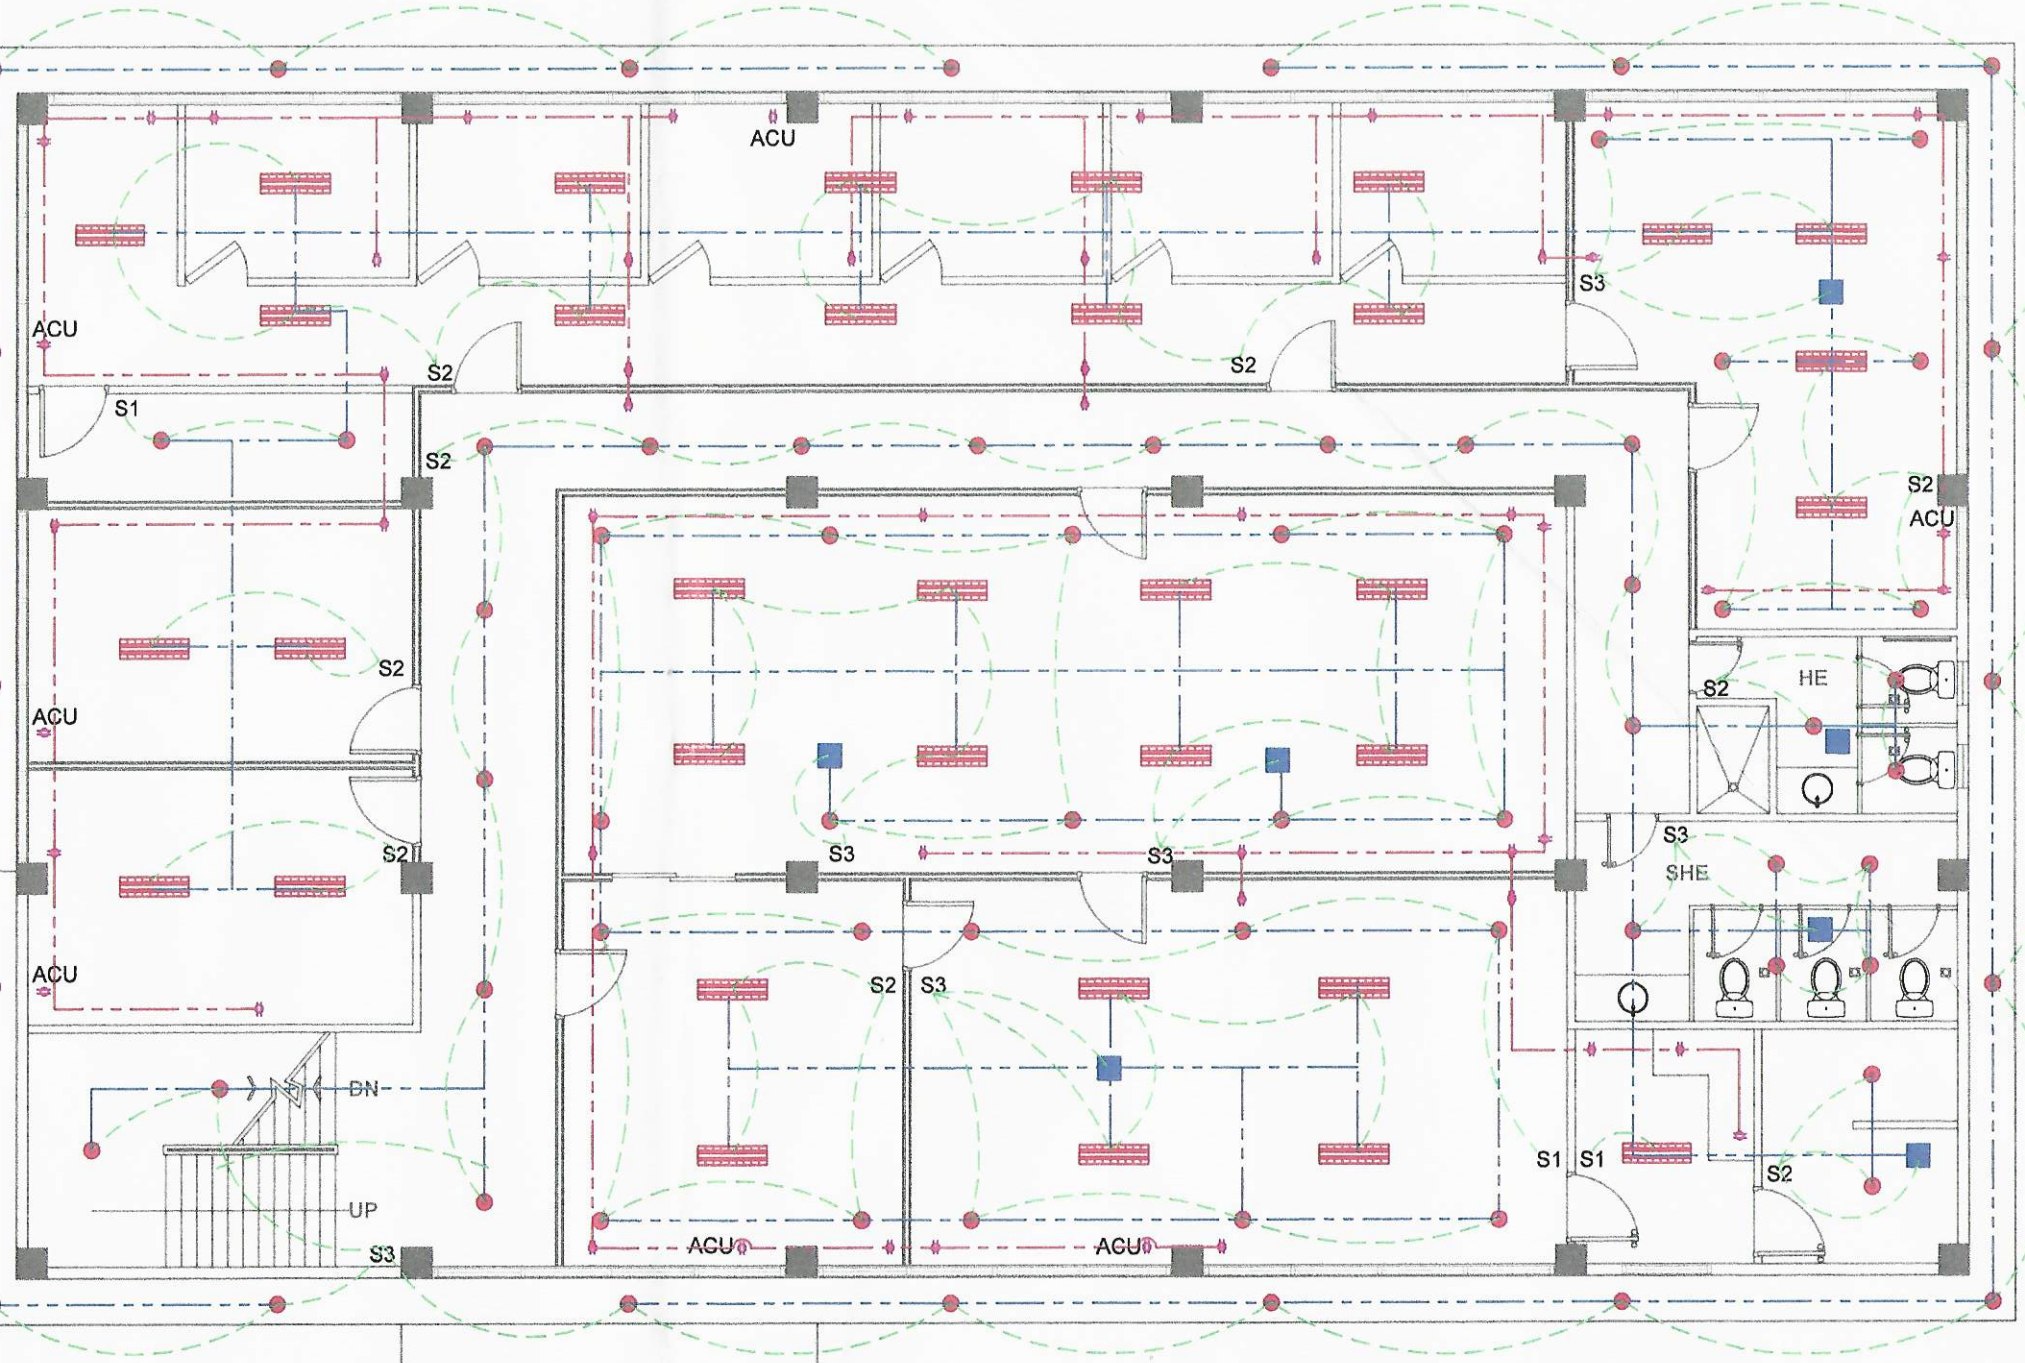
ACU
ACU
S1
S2
S2
S2
S3
S2
ACU
S2
ACU
S2
S3
S3
S3
SHE
HE
S2
S2
S3
ACU
DN
UP
S3
ACU
ACU
S1
S1
S2