
Section VII. Drawings

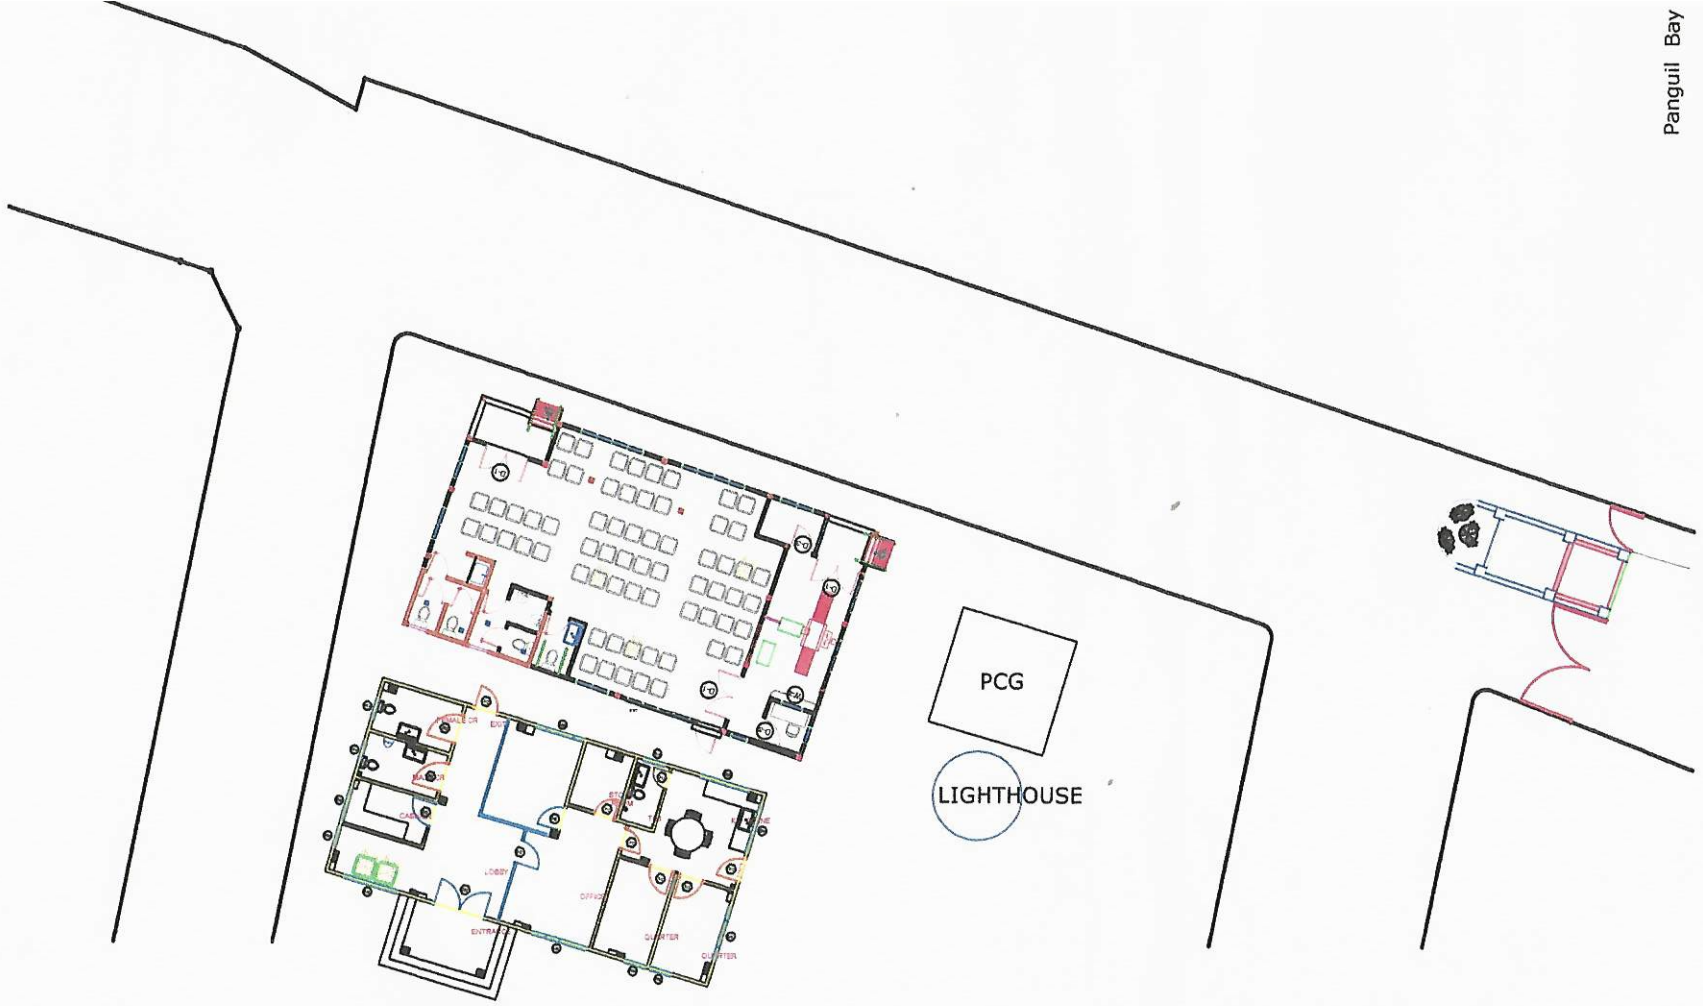


SITE DEVELOPMENT PLAN

SCALE : NTS

PHILIPPINE PORTS AUTHORITY
PORT MANAGEMENT OFFICE OF LANAO DEL NORTE / ILIGAN

TITLE:	REPAIR OF TMO AND PASSENGER TERMINAL BUILD
LOCATION:	PORT OF TUBOD, LANAO DEL NORTE

PREPARED BY:	CHECKED BY:	RECOMMENDED BY:	APPROVED:
ANGELYN M. LEDITEN	COLIN KAY P. CAJOTE	JOEL B. ESCALA	ENGR. SALVADOR L
ENGINEERING ASSISTANT A	SUPERVISING ENGINEER A/ACTG. PRINCIPAL ENGINEER A	ACTING ESD MANAGER	PORT MANAGE

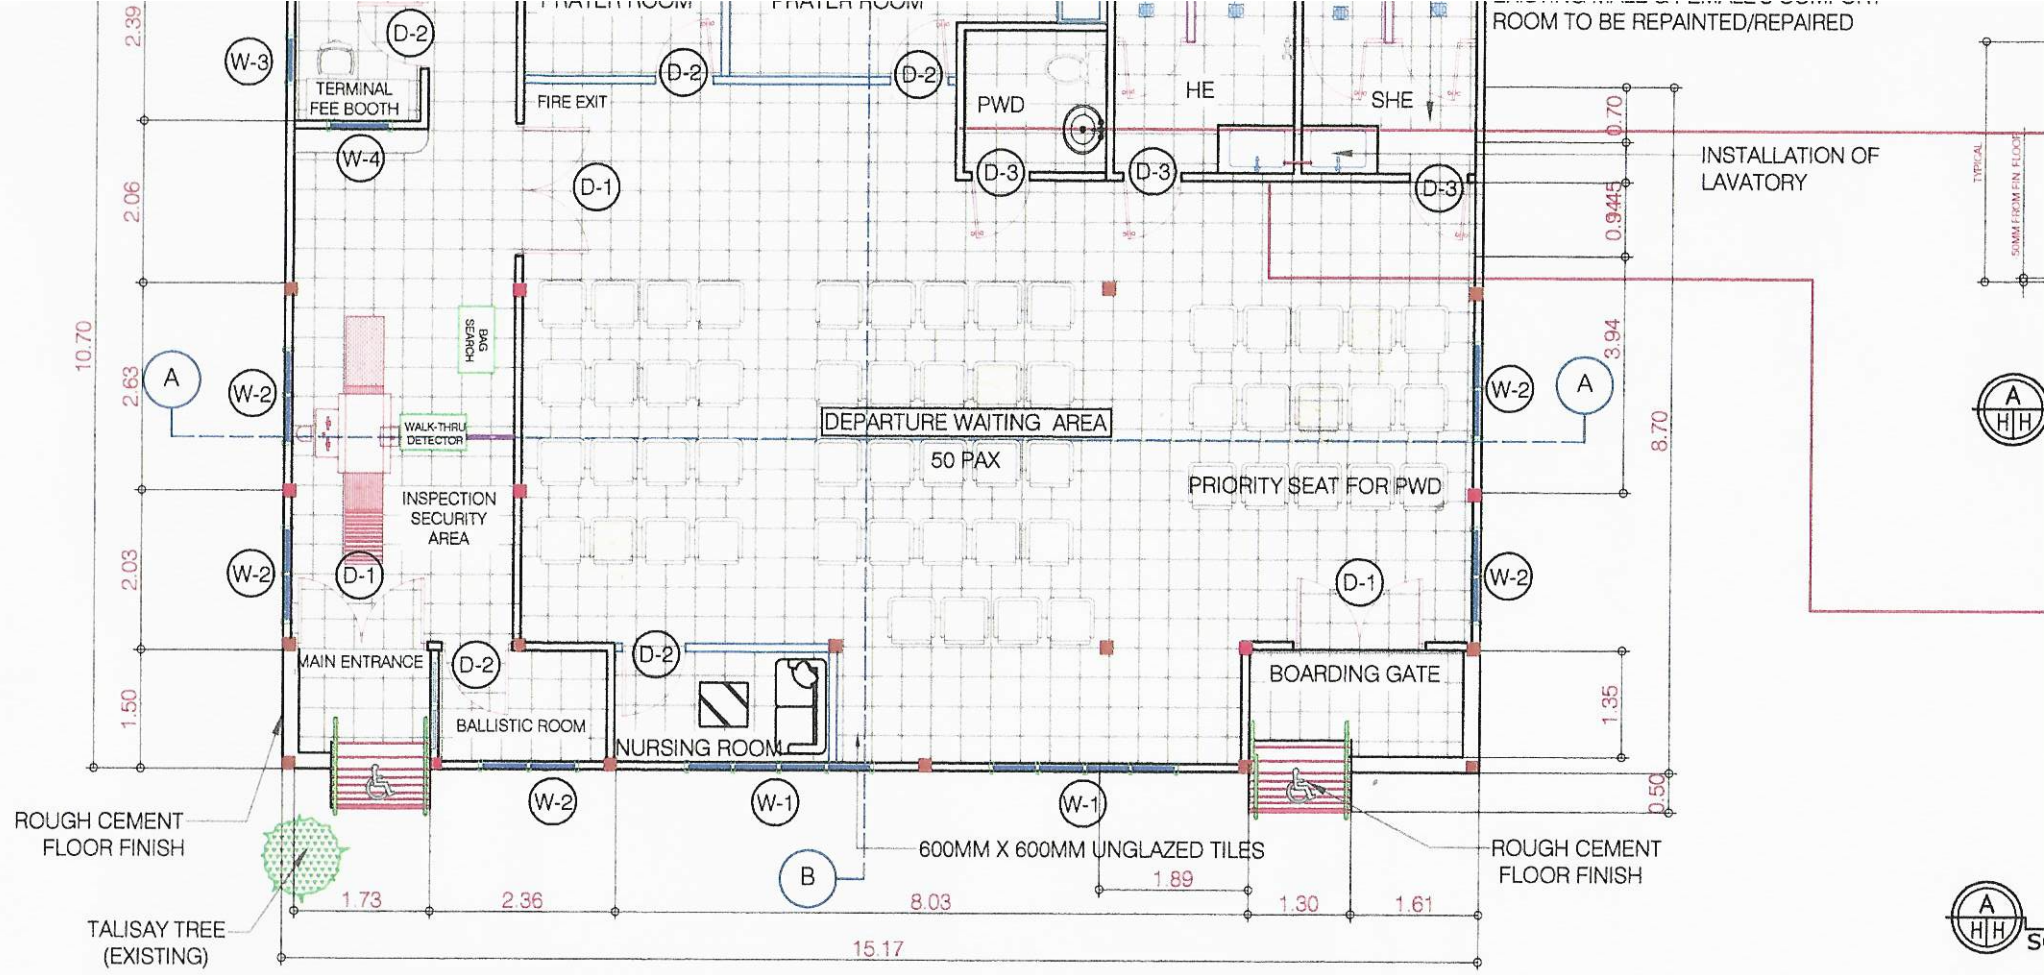

PTB FLOOR LAYOUT PLAN

SCALE : 1:100MTS

PHILIPPINE PORTS AUTHORITY
PORT MANAGEMENT OFFICE OF LANAO DEL NORTE / ILIGAN

TITLE:	REPAIR OF TMO AND PASSENGER TERMINAL BUILDIN
LOCATION:	PORT OF TUBOD, LANAO DEL NORTE

PREPARED BY:	CHECKED BY:	RECOMMENDED BY:	APPROVED:
ANGELYN M. LEPITEN	COLIN KAY R. CAJOTE	JOEL B. ESCALA	ENGR. SALVADOR L. DE
ENGINEERING ASSISTANT A	SUPERVISING ENGINEER A/ACTG PRINCIPAL ENGINEER A	ACTING ESD MANAGER	PORT MANAGER