


01.2 LOCATION MAP
SCALE 1: NTS METERS



01.3 VICINITY MAP
SCALE 1: NTS METERS

SHT. NO.	DESCRIPTION
01	SITE DEVELOPMENT PLAN LOCATION MAP VICINITY MAP SHEET CONTENTS
02	GENERAL PLAN SLAB LAYOUT + R.C. PILE REPAIR MOORING CLEATS DETAIL SCHEDULE OF PILES SECTION A – A
03	TYPICAL DETAIL OF SLAB SECTION B – B CURTAIN WALL DETAIL PILE CAP DETAIL TIMBER FENDER DETAIL
04	DETAIL OF PILE TIP SPLICE DIAGRAM OF LONGITUDINAL SECTION LONGITUDINAL SECTION OF PILE PART OF LONGITUDINAL SECTION OF PILE 100 x 100 x 13 x 200mm STEEL ANGLE FOR PILE TIP
05	DOUBLE ARM LIGHT POST DETAIL POST CONNECTION DETAIL BASED PLATE CONNECTION DETAIL RIB PLATE DETAILS, RISER DIAGRAM LOCATION OF POST, LEGEND

01.4 SHEET CONTENTS
SCALE 1: NTS METERS

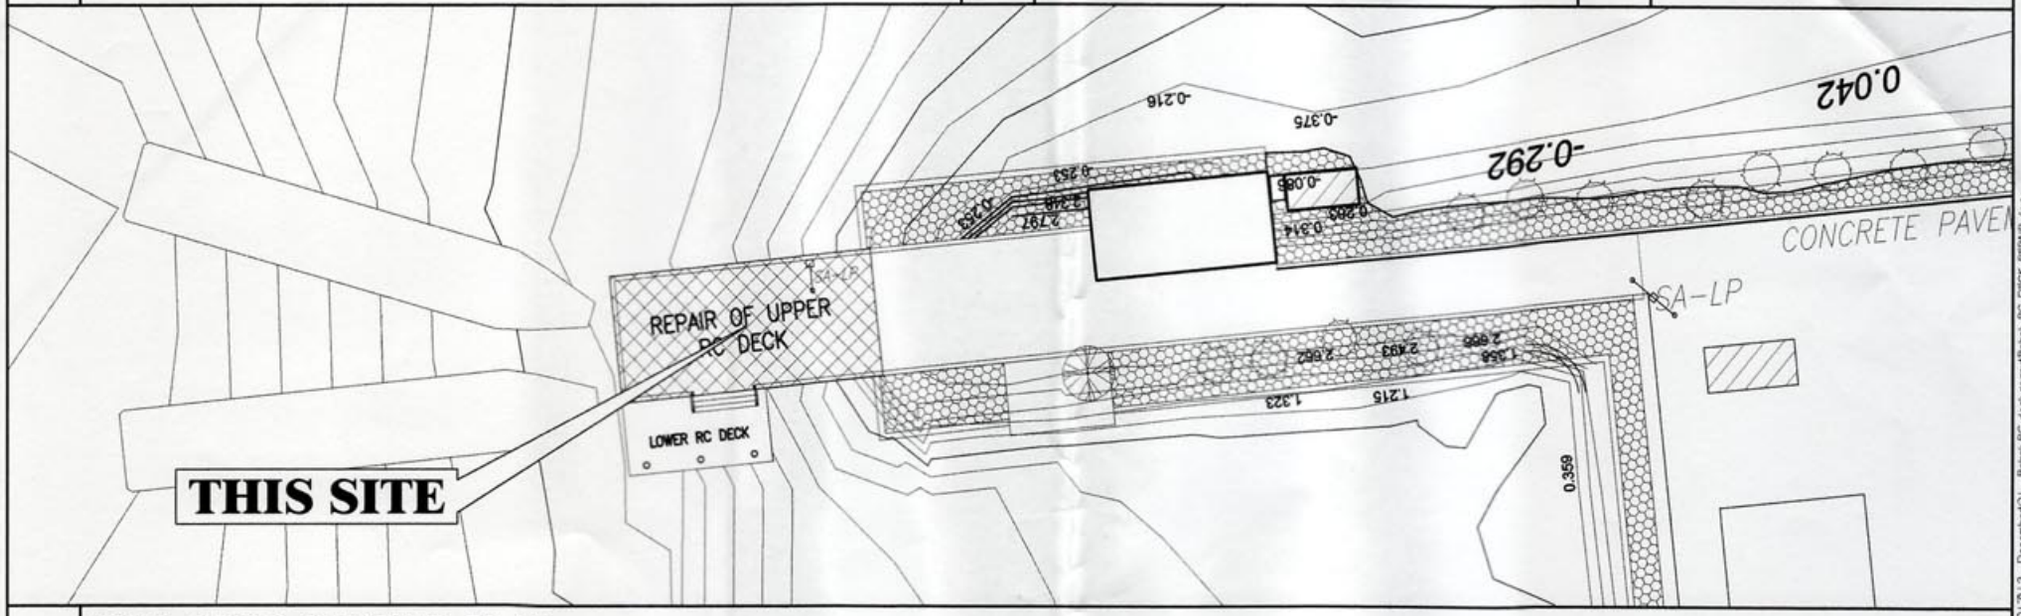

01.1 SITE DEVELOPMENT PLAN
SCALE 1: 300 METERS

PHILIPPINE PORTS AUTHORITY PMO DAVAO

PREPARED BY:	CHECKED & RECOMMENDED FOR APPROVAL BY:	APPROVED BY:
LOY JOHANNE L. BEDICO CONSTRUCTION FOREMAN	GARY LEE L. ANGHAG ACTING ESD MANAGER	ANALEE G. AGUILA ACTING PORT MANAGER


OWNER:	PROJECT TITLE:
ANALEE G. AGUILA ACTING PORT MANAGER	REPAIR OF BABAK PORT CONCRETE DECK AND CURTAIN WALL FOR PASSENGER BOAT DOCKING ALONG COAST GUARD OFFICE AND PROVISION OF FENDERS, BOLLARDS INCLUDING DOUBLE ARM LIGHT POST AT PORT OF BABAK, KIADOS DAVAO DEL NORTE
SHEET CONTENTS: SITE DEVELOPMENT PLAN LOCATION MAP VICINITY MAP SHEET CONTENTS	LOCATION: BABAK PORT ISLAND GARDEN CITY OF SAMAL

REVISIONS		
DATE	REMARKS	
--	--	
ADDENDUM		
NO.	--	
PROJECT	--	
DATE	--	
DRAWN	--	


SHEET NO. 01 OF 5
CADD BY: GDOCTURA
DATE DRAWN: 12-11-17
DATE UPDATED: 03-13-18

CAD FILE: E:\ADD\...ESD Gerard_2017\12 - December\01 - Babak RC deck repair\Babak_RC_DECK_REPAIR.dwg
PLOTTED DATE: Mar 13, 2018 - 2:56pm


DRAWING AND SPECIFICATION DULY SIGNED, STAMPED OR SEALED AS INSTRUMENTS OF SERVICES ARE THE PROPERTY OF THE ARCHITECT, WHETHER THE OBJECTS FOR WHICH THEY ARE MADE IS EXECUTED OR NOT. IT SHALL BE UNLAWFUL FOR ANY PERSON WITHOUT THE WRITTEN CONSENT OF THE ARCHITECT OF THE SAID DOCUMENTS TO DUPLICATE OR TO MAKE COPIES OF THE SAID DOCUMENTS FOR USE IN REPETITION OF AND FOR PROJECTS OR BUILDINGS WHETHER PARTLY OR WHOLELY EXECUTED. R.A.545 SECTION 29(4).

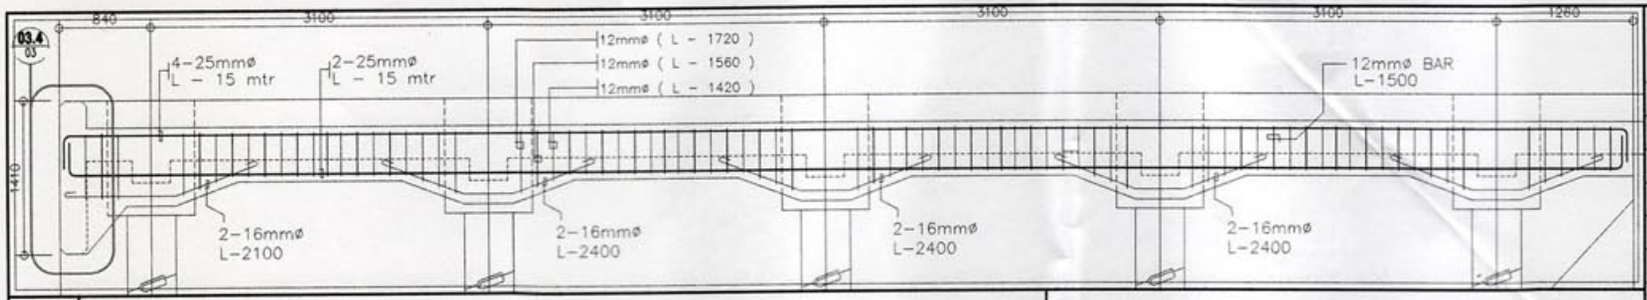

02.5 **SECTION A – A**
SCALE 1: 50 METERS

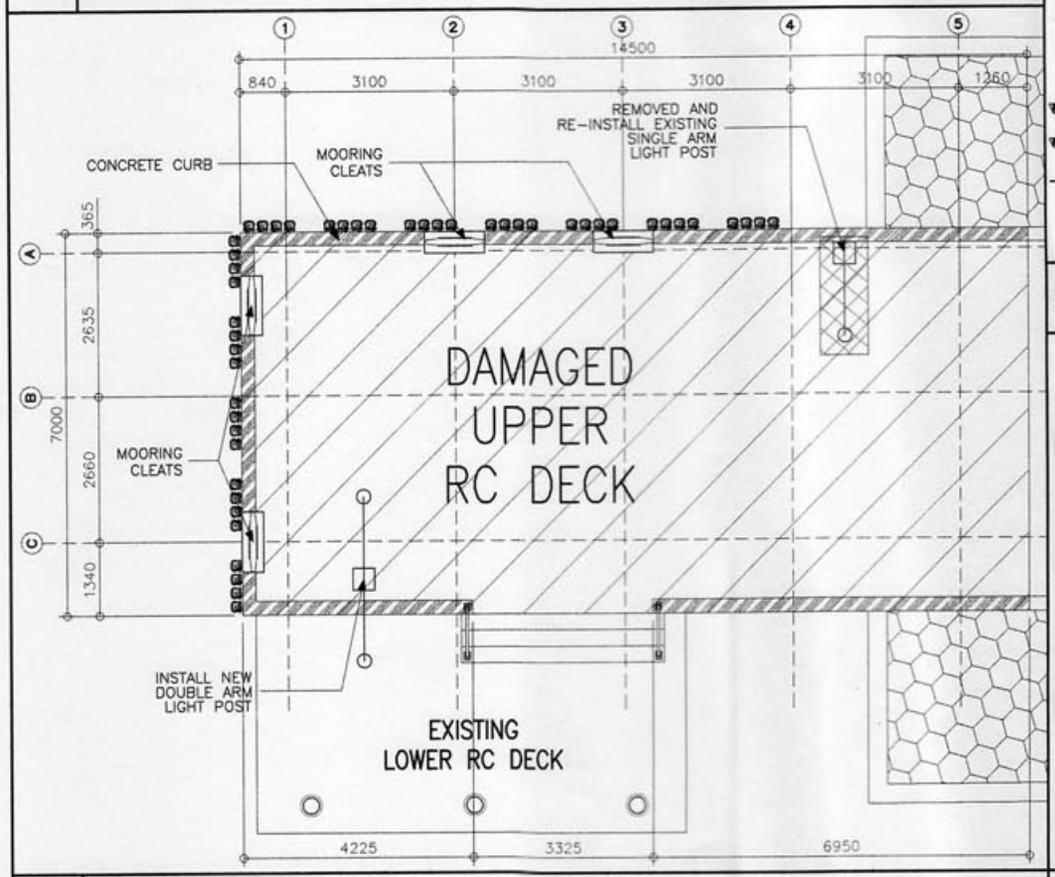

02.1 **GENERAL PLAN**
SCALE 1: 100 METERS

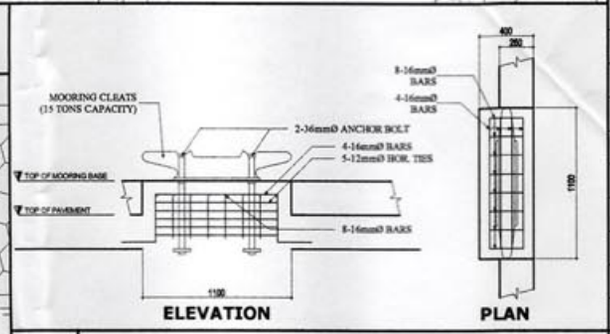


02.3 **MOORING CLEATS DETAIL**
SCALE 1: 40 METERS

LENGTH OF PILES SCHEDULE OF RC DECK

BENTS/ROWS	VERTICAL (M)
1A	25
1B	25
1C	25
2A	25
2B	25
2C	25
3A	25
3B	25
3C	25
4A	25
4B	25
4C	25
5A	25
5B	25
5C	25

02.4 **SCHED. OF PILES**
SCALE 1: NTS METERS

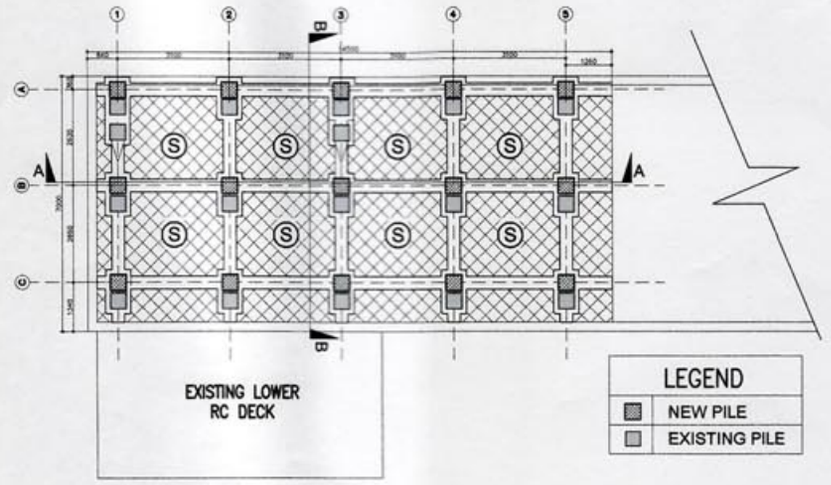

02.2 **SLAB LAYOUT + R.C. PILE REPAIR LAYOUT PLAN**
SCALE 1: 150 METERS

PHILIPPINE PORTS AUTHORITY PMO DAVAO

PREPARED BY:
LOY JOHANNE L. BEDICO
CONSTRUCTION FOREMAN

CHECKED & RECOMMENDING APPROVAL BY:
GARY LEE L. ANGHAG
ACTING ESD MANAGER

APPROVED BY:
ANALEE G. AGUILA
ACTING PORT MANAGER

OWNER:
ANALEE G. AGUILA
ACTING PORT MANAGER

PROJECT TITLE:
REPAIR OF BABAK PORT CONCRETE DECK AND CURTAIN WALL FOR PASSENGER BOAT DOCKING ALONG COAST GUARD OFFICE AND PROVISION OF FENDERS, BOLLARDS INCLUDING DOUBLE ARM LIGHT POST AT PORT OF BABAK, IGACOS DAVAO DEL NORTE

SHEET CONTENTS:
SLAB LAYOUT + R.C. PILE REPAIR LAYOUT PLAN

LOCATION:
BABAK PORT
ISLAND GARDEN CITY OF SAMAL

REVISIONS

DATE	REMARKS
-	-

ADDENDUM


NO.	-
PROJECT	-
DATE	-
DRAWN	-

SHEET NO. 02 OF 5

CADD BY: GDOCTURA
DATE DRAWN: 12-11-17
DATE UPDATED: 03-13-18


CAD FILE: E:\DOCUMENTS\ESD General_2017\12 - December\01 - Babak RC deck repair\Babak_RC_DECK_REPAIR.dwg
PLOTTED DATE: Mar 13, 2018 - 2:51 pm

DRAWING AND SPECIFICATION DULY SIGNED, STAMPED OR SEALED AS INSTRUMENTS OF SERVICES ARE THE PROPERTY OF THE ARCHITECT, WHETHER THE OBJECTS FOR WHICH THEY ARE MADE IS EXECUTED OR NOT. IT SHALL BE UNLAWFUL FOR ANY PERSON WITHOUT THE WRITTEN CONSENT OF THE ARCHITECT OF THE SAID DOCUMENTS TO DUPLICATE OR TO MAKE COPIES OF THE SAID DOCUMENTS FOR USE IN REPETITION OF AND FOR PROJECTS OR BUILDINGS WHETHER PARTLY OR WHOLELY EXECUTED. R.A.545 SECTION 25(4).

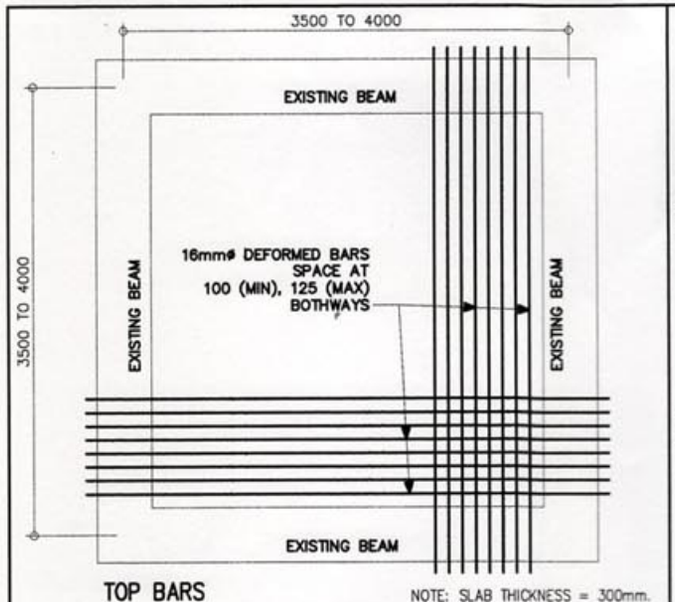

TOP BARS


NOTE: SLAB THICKNESS = 300mm.

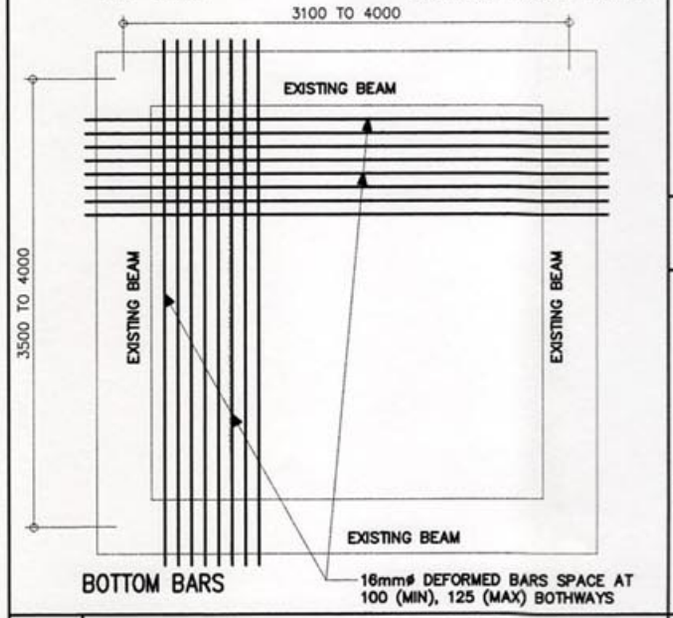

BOTTOM BARS


03.1 TYPICAL DETAIL OF SLAB

SCALE 1:50 METERS

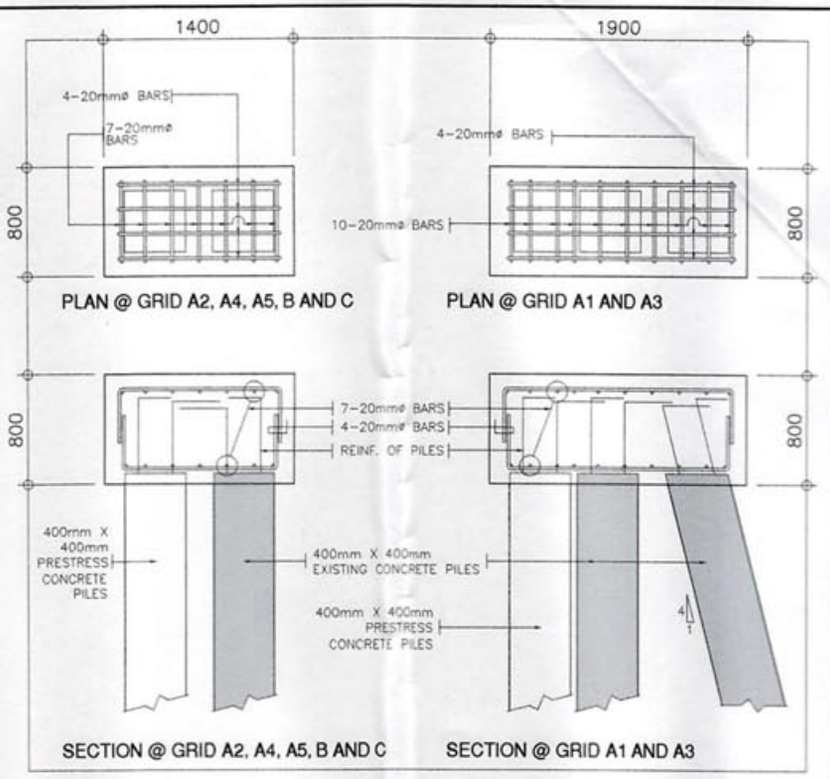


03.3 PILE CAP DETAIL

SCALE 1:40 METERS

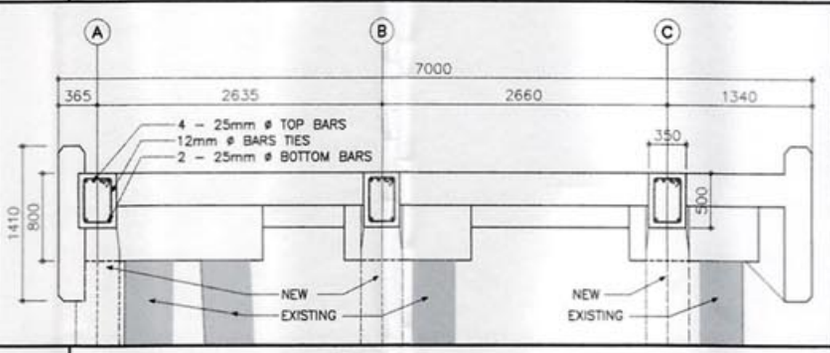

03.2 SECTION B – B


SCALE 1:50 METERS

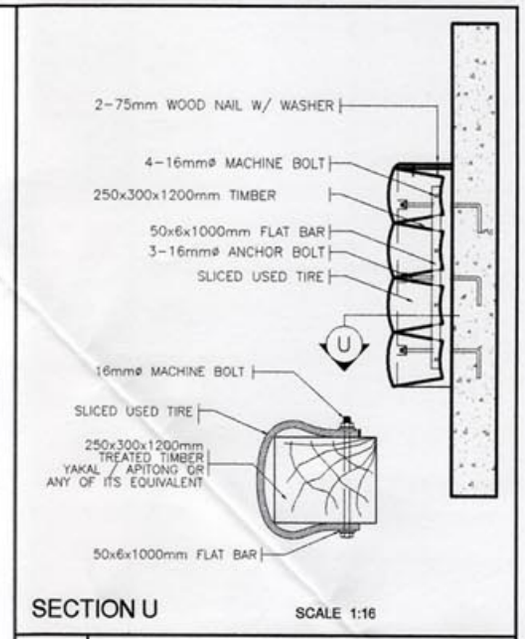

SECTION U SCALE 1:16

03.5 TIMBER FENDER DET.

SCALE 1:50 METERS

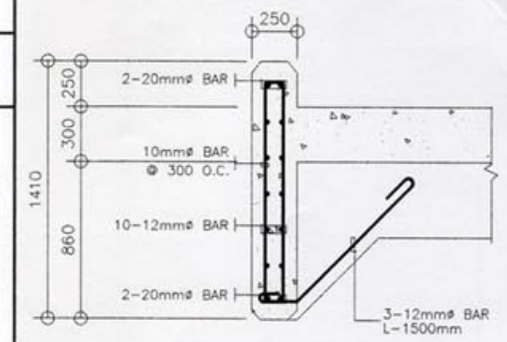

03.4 CURTAIN WALL DETAIL


SCALE 1:30 METERS

PHILIPPINE PORTS AUTHORITY PMO DAVAO


PREPARED BY:	CHECKED & RECOMMENDING APPROVAL BY:	APPROVED BY:	OWNER:	PROJECT TITLE:	REVISIONS	SHEET NO.	OF
LOY JOHANNE L. BEDICO CONSTRUCTION FOREMAN	GARY LEE L. ANGHAG ACTING ESD MANAGER	ANALEE G. AGUILA ACTING PORT MANAGER	ANALEE G. AGUILA ACTING PORT MANAGER	REPAIR OF BABAK PORT CONCRETE DECK AND CURTAIN WALL FOR PASSENGER BOAT DOCKING ALONG COAST GUARD OFFICE AND PROVISION OF FENDERS, BOLLARDS INCLUDING DOUBLE ARM LIGHT POST AT PORT OF BABAK, IGACOS DAVAO DEL NORTE	DATE – REMARKS	03	5
			SHEET CONTENTS: TYPICAL DETAIL OF SLAB; TYPICAL CONCRETE DECK REPAIR DETAIL	LOCATION: KAPUTIAN PORT ISLAND GARDEN CITY OF SAMAL	ADDENDUM		
					NO. –		
					PROJECT –	CADD BY: ISOCTURA	
					DATE –	DATE DRAWN: 12-11-17	
					DRAWING –	DATE UPDATED: 03-15-18	

DRAWING AND SPECIFICATION DULY SIGNED, STAMPED OR SEALED AS INSTRUMENTS OF SERVICES ARE THE PROPERTY OF THE ARCHITECT, WHETHER THE OBJECTS FOR WHICH THEY ARE MADE IS EXECUTED OR NOT. IT SHALL BE UNLAWFUL FOR ANY PERSON WITHOUT THE WRITTEN CONSENT OF THE ARCHITECT OF THE SAID DOCUMENTS TO DUPLICATE OR TO MAKE COPIES OF THE SAID DOCUMENTS FOR USE IN REPETITION OF AND FOR PROJECTS OR BUILDINGS WHETHER PARTLY OR WHOLLY EXECUTED. R.A.545 SECTION 25(4).


CAD FILE: ENDO - ESD (Gerard_2017\12 - December\01 - Babak RC deck repair\Babak_RC_DECK_REPAIR.dwg)
PLOTTED DATE : Mar 13, 2018 - 2:51 pm

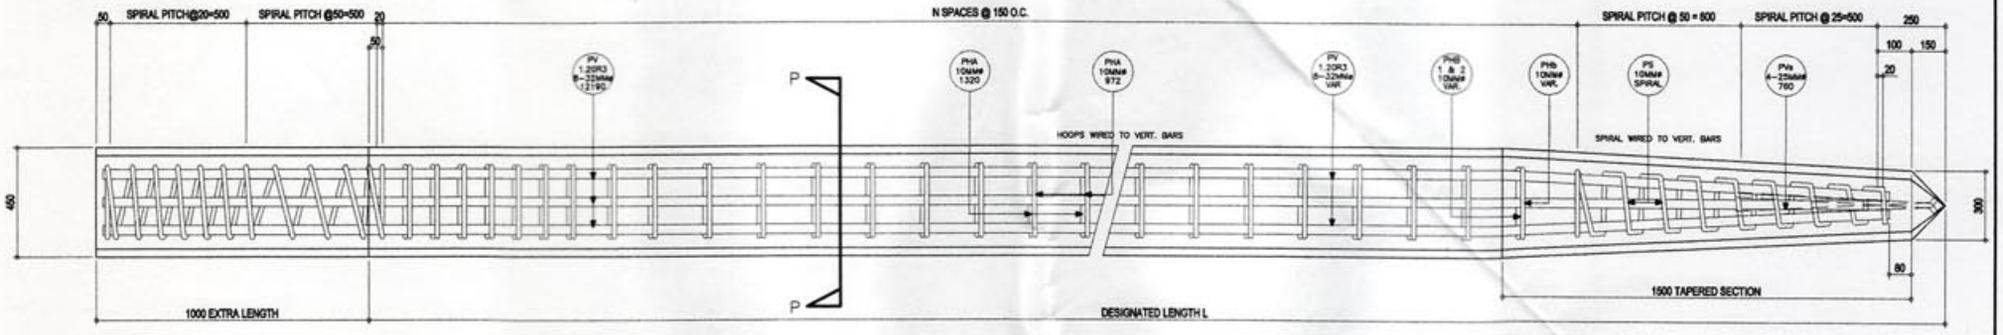


04.3 LONGITUDINAL SECTION OF PILE
SCALE 1:20 METERS

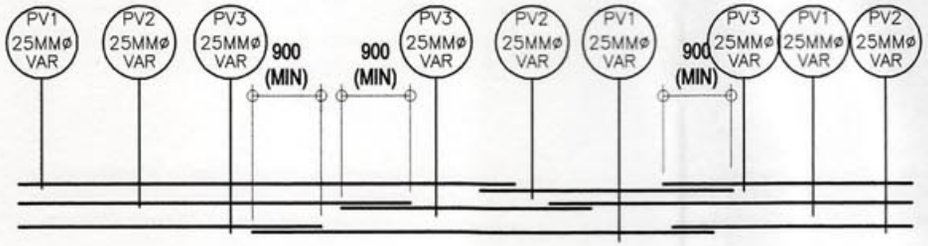


04.2 SPLICE DIAGRAM OF LONGITUDINAL SECTION
SCALE 1:NTS METERS

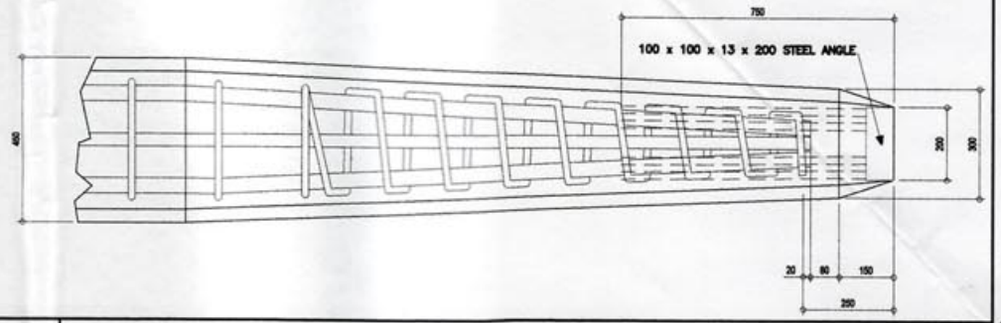


04.4 PART OF LONGITUDINAL SECTION OF PILE
SCALE 1:15 METERS

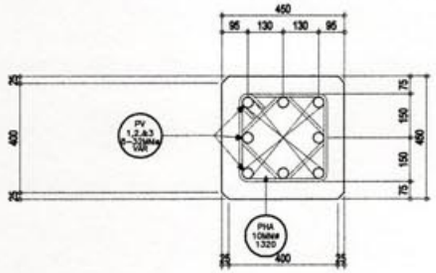

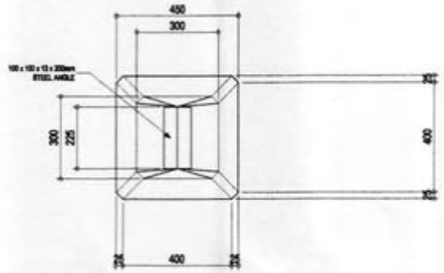

04.1 DETAIL OF PILE TIP
SCALE 1:20 METERS

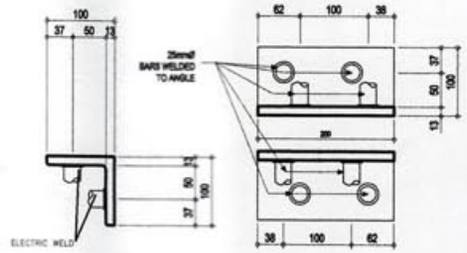

04.5 100 x 100 x 13 x 200mm STEEL ANGLE FOR PILE TIP
SCALE 1:8 METERS

PHILIPPINE PORTS AUTHORITY PMO BAYAO

PREPARED BY:
LOY JOHANNE L. BEDICO
CONSTRUCTION FOREMAN

CHECKED & RECOMMENDING APPROVAL BY:
GARY LEE L. ANGHAG
ACTING ESD MANAGER

APPROVED BY:
ANALEE G. AGUILA
ACTING PORT MANAGER

OWNER:
ANALEE G. AGUILA
ACTING PORT MANAGER

PROJECT TITLE:
REPAIR OF BABAK PORT CONCRETE DECK AND CURTAIN WALL FOR PASSENGER BOAT DOCKING ALONG COAST GUARD OFFICE AND PROVISION OF FENDERS, BOLLARDS INCLUDING DOUBLE ARM LIGHT POST AT PORT OF BABAK, IGACOS DAVAO DEL NORTE

LOCATION:
KAPUTIAN PORT
ISLAND GARDEN CITY OF SAMAL

SHEET CONTENTS:
DETAIL OF PILE CAP
SPLICE DIAGRAM OF LONGITUDINAL SECTION
LONGITUDINAL SECTION OF PILE
PART OF LONGITUDINAL SECTION OF PILE
100 x 100 x 13 x 200mm STEEL ANGLE FOR PILE TIP

REVISIONS		
NO.	DATE	REMARKS
–	–	–

ADDENDUM


NO.	–
PROJECT	–
DATE	–
DRAWN	–

SHEET NO. 04 OF 5


CADD BY: GDOCTURA
DATE DRAWN: 12-11-17
DATE UPDATED: 03-13-18

CAD FILE: E:\00 - ESD General_2017\12 - December\01 - Babak RC deck repair\Babak_RC_DECK_REPAIR.dwg
PLOTTED DATE: Mar 13, 2018 - 2:50pm


DRAWING AND SPECIFICATION DULY SIGNED, STAMPED OR SEALED AS INSTRUMENTS OF SERVICES ARE THE PROPERTY OF THE ARCHITECT, WHETHER THE OBJECTS FOR WHICH THEY ARE MADE IS EXECUTED OR NOT. IT SHALL BE UNLAWFUL FOR ANY PERSON WITHOUT THE WRITTEN CONSENT OF THE ARCHITECT OF THE SAID DOCUMENTS TO DUPLICATE OR TO MAKE COPIES OF THE SAID DOCUMENTS FOR USE IN REPETITION OF AND FOR PROJECTS OR BUILDINGS WHETHER PARTLY OR WHOLLY EXECUTED. R.A.545 SECTION 25(4).

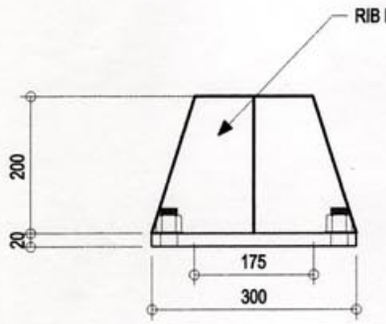


05.4 RIB PLATE DETAILS
SCALE 1:8 METERS

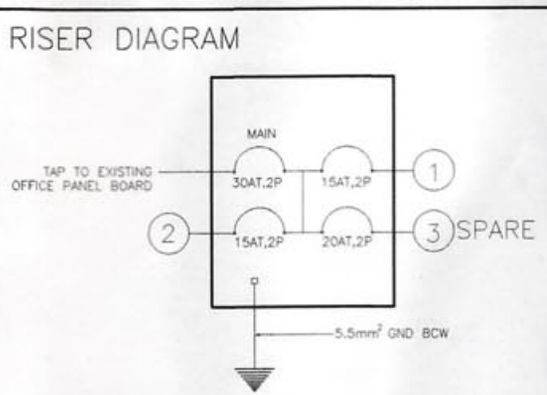


05.5 RISER DIAGRAM
SCALE 1:NTS METERS

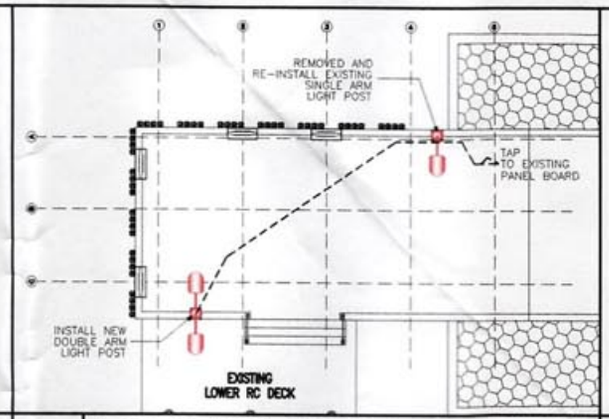


05.6 LOCATION OF POST
SCALE 1:200 METERS

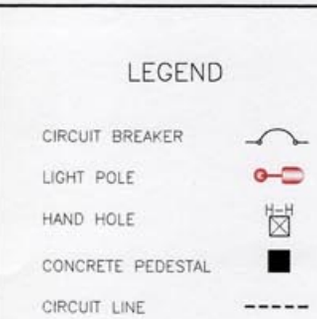


05.6 LEGEND
SCALE 1:NTS METERS

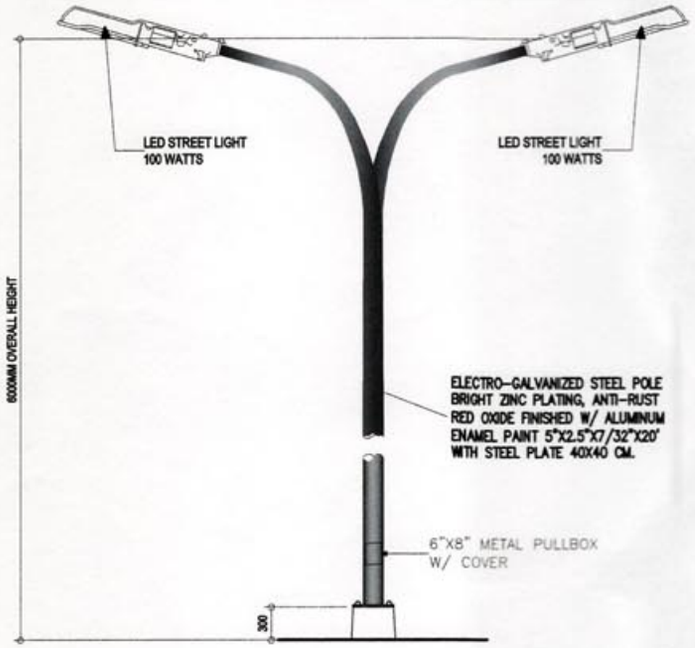

05.1 DOUBLE ARM LIGHT POST DETAIL
SCALE 1:50 METERS

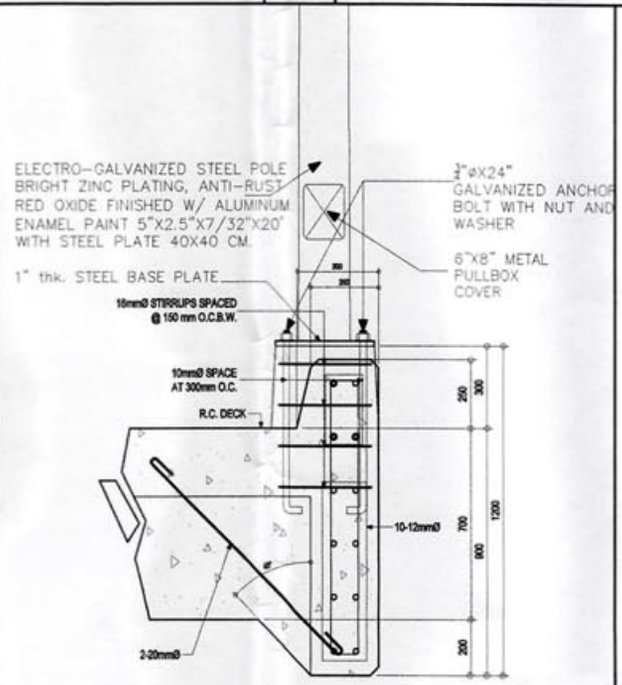

05.2 POST CONNECTION DETAIL
SCALE 1:8 METERS

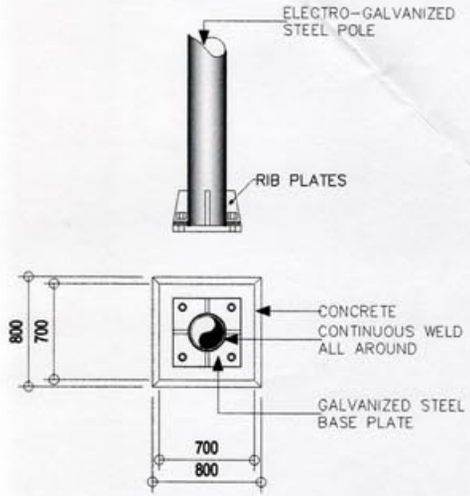

05.3 BASED PLATE CONNECTION DET.
SCALE 1:40 METERS

PHILIPPINE PORTS AUTHORITY PPO DAVAO

PREPARED BY:
LOY JOHANNE L. BEDICO
CONSTRUCTION FOREMAN

CHECKED & RECOMMENDING APPROVAL BY:
GARY LEE L. ANCHAG
ACTING ESD MANAGER

APPROVED BY:
ANALEE G. AGUILA
ACTING PORT MANAGER

OWNER:
ANALEE G. AGUILA
ACTING PORT MANAGER

PROJECT TITLE:
REPAIR OF BABAK PORT CONCRETE DECK AND CURTAIN WALL FOR PASSENGER BOAT DOCKING ALONG COAST GUARD OFFICE AND PROVISION OF FENDERS, BOLLARDS INCLUDING DOUBLE ARM LIGHT POST AT PORT OF BABAK, IGACOS DAVAO DEL NORTE

LOCATION:
KAPUTIAN PORT
ISLAND GARDEN CITY OF SAMAL

SHEET CONTENTS:
DOUBLE ARM LIGHT POST DETAIL
POST CONNECTION DETAIL
BASED PLATE CONNECTION DETAIL
RIB PLATE DETAIL, RISER DIAGRAM
LOCATION OF POST, LEGEND

REVISIONS		
NO.	DATE	REMARKS
-	-	-

ADDENDUM
NO. -
PROJECT -
DATE -

SHEET NO. 05 OF 5

CADD BY: GDOCTURA
DATE DRAWN: 12-11-17
DATE UPDATED: 03-13-18

DRAWN: -

CAD FILE: ENDO - ESO Gerard_2017\12 - December\01 - Babak RC deck repair\Babak_RC_DECK_REPAIR.dwg
PLOTTED DATE: Mar 13, 2018 - 2:50pm

DRAWING AND SPECIFICATION DULY SIGNED, STAMPED OR SEALED AS INSTRUMENTS OF SERVICES ARE THE PROPERTY OF THE ARCHITECT, WHETHER THE OBJECTS FOR WHICH THEY ARE MADE IS EXECUTED OR NOT. IT SHALL BE UNLAWFUL FOR ANY PERSON WITHOUT THE WRITTEN CONSENT OF THE ARCHITECT OF THE SAID DOCUMENTS TO DUPLICATE OR TO MAKE COPIES OF THE SAID DOCUMENTS FOR USE IN REPETITION OF AND FOR PROJECTS OR BUILDINGS WHETHER PARTLY OR WHOLELY EXECUTED. R.A.545 SECTION 25(4).