
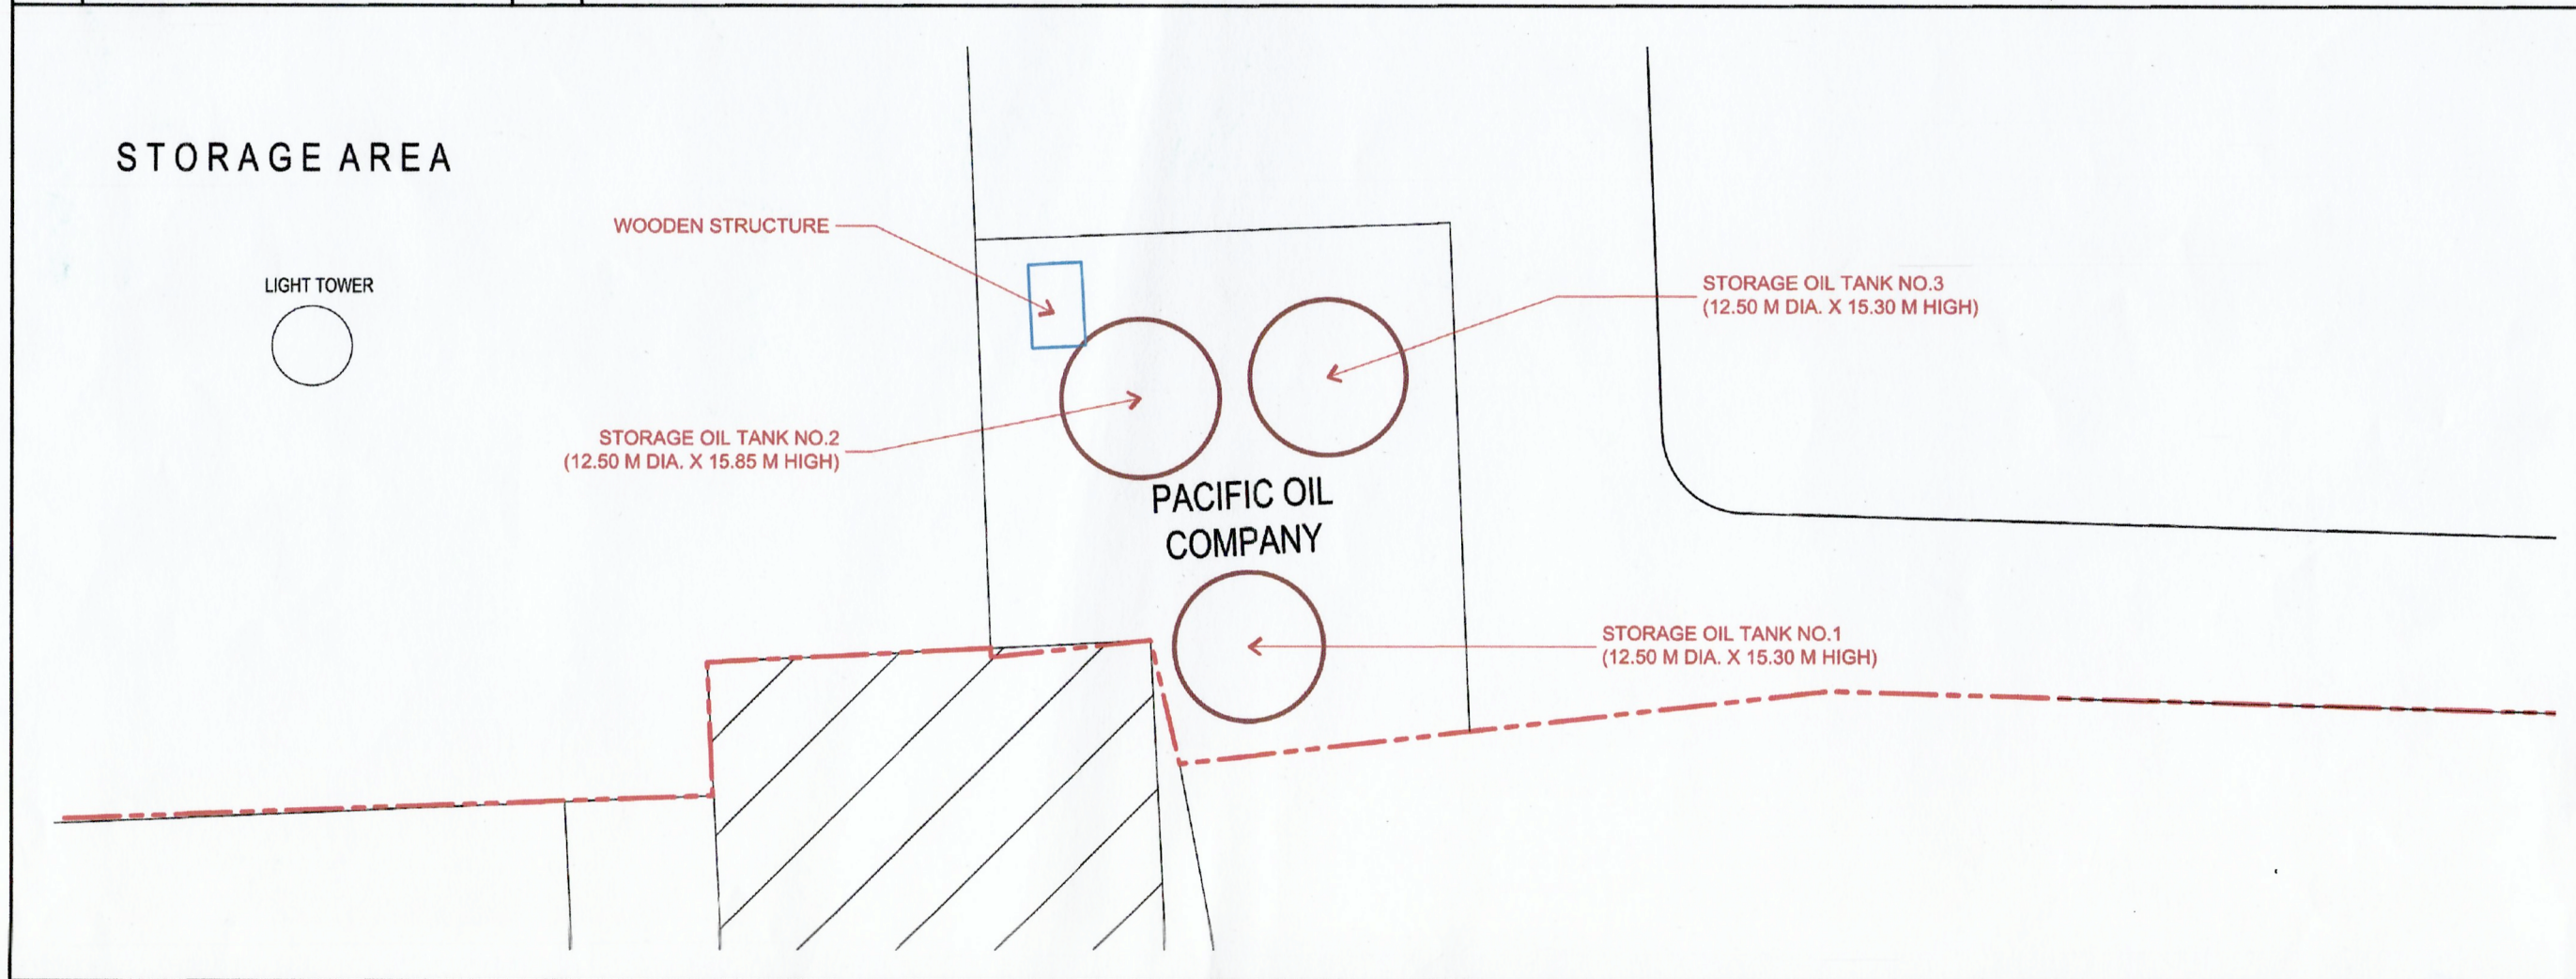


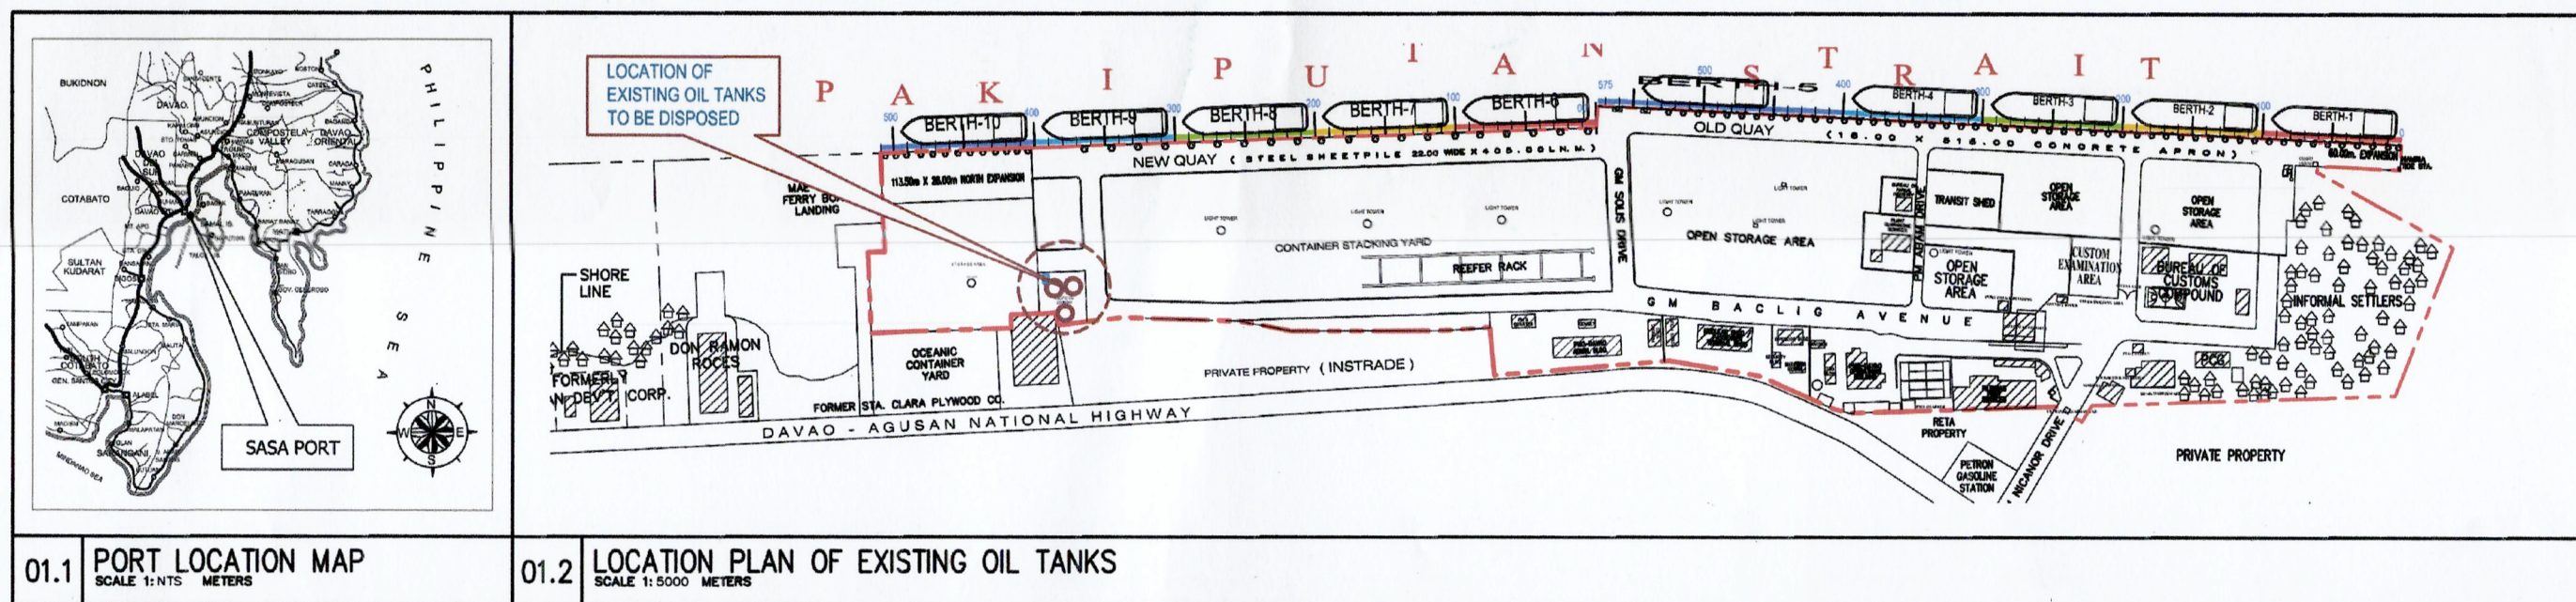

	PREPARED BY:	CHECKED AND REVIEWED BY:	RECOMMENDING APPROVAL BY:	APPROVED BY:	OWNER:	PROJECT TITLE:	REVISIONS		SHEET NO.	OF
	VICTOR A. JASPE ENGINEERING ASSISTANT-A	LOY JOUANNE L. BEDICO CONSTRUCTION FOREMAN A	ASTERIO C. GALLARDO, JR. ESD MANAGER	ANALEE G. AGUILA PORT MANAGER	ANALEE G. AGUILA PORT MANAGER	PROPOSED DISPOSAL OF THREE (3) OIL TANKS AT SASA WHARF	DATE	REMARKS	01	1
						LOCATION:	ADDENDUM			
						KM.10, PORT AREA, SASA, DAVAO CITY	NO.			
							PROJECT			
							DATE			
							DRAWN			